
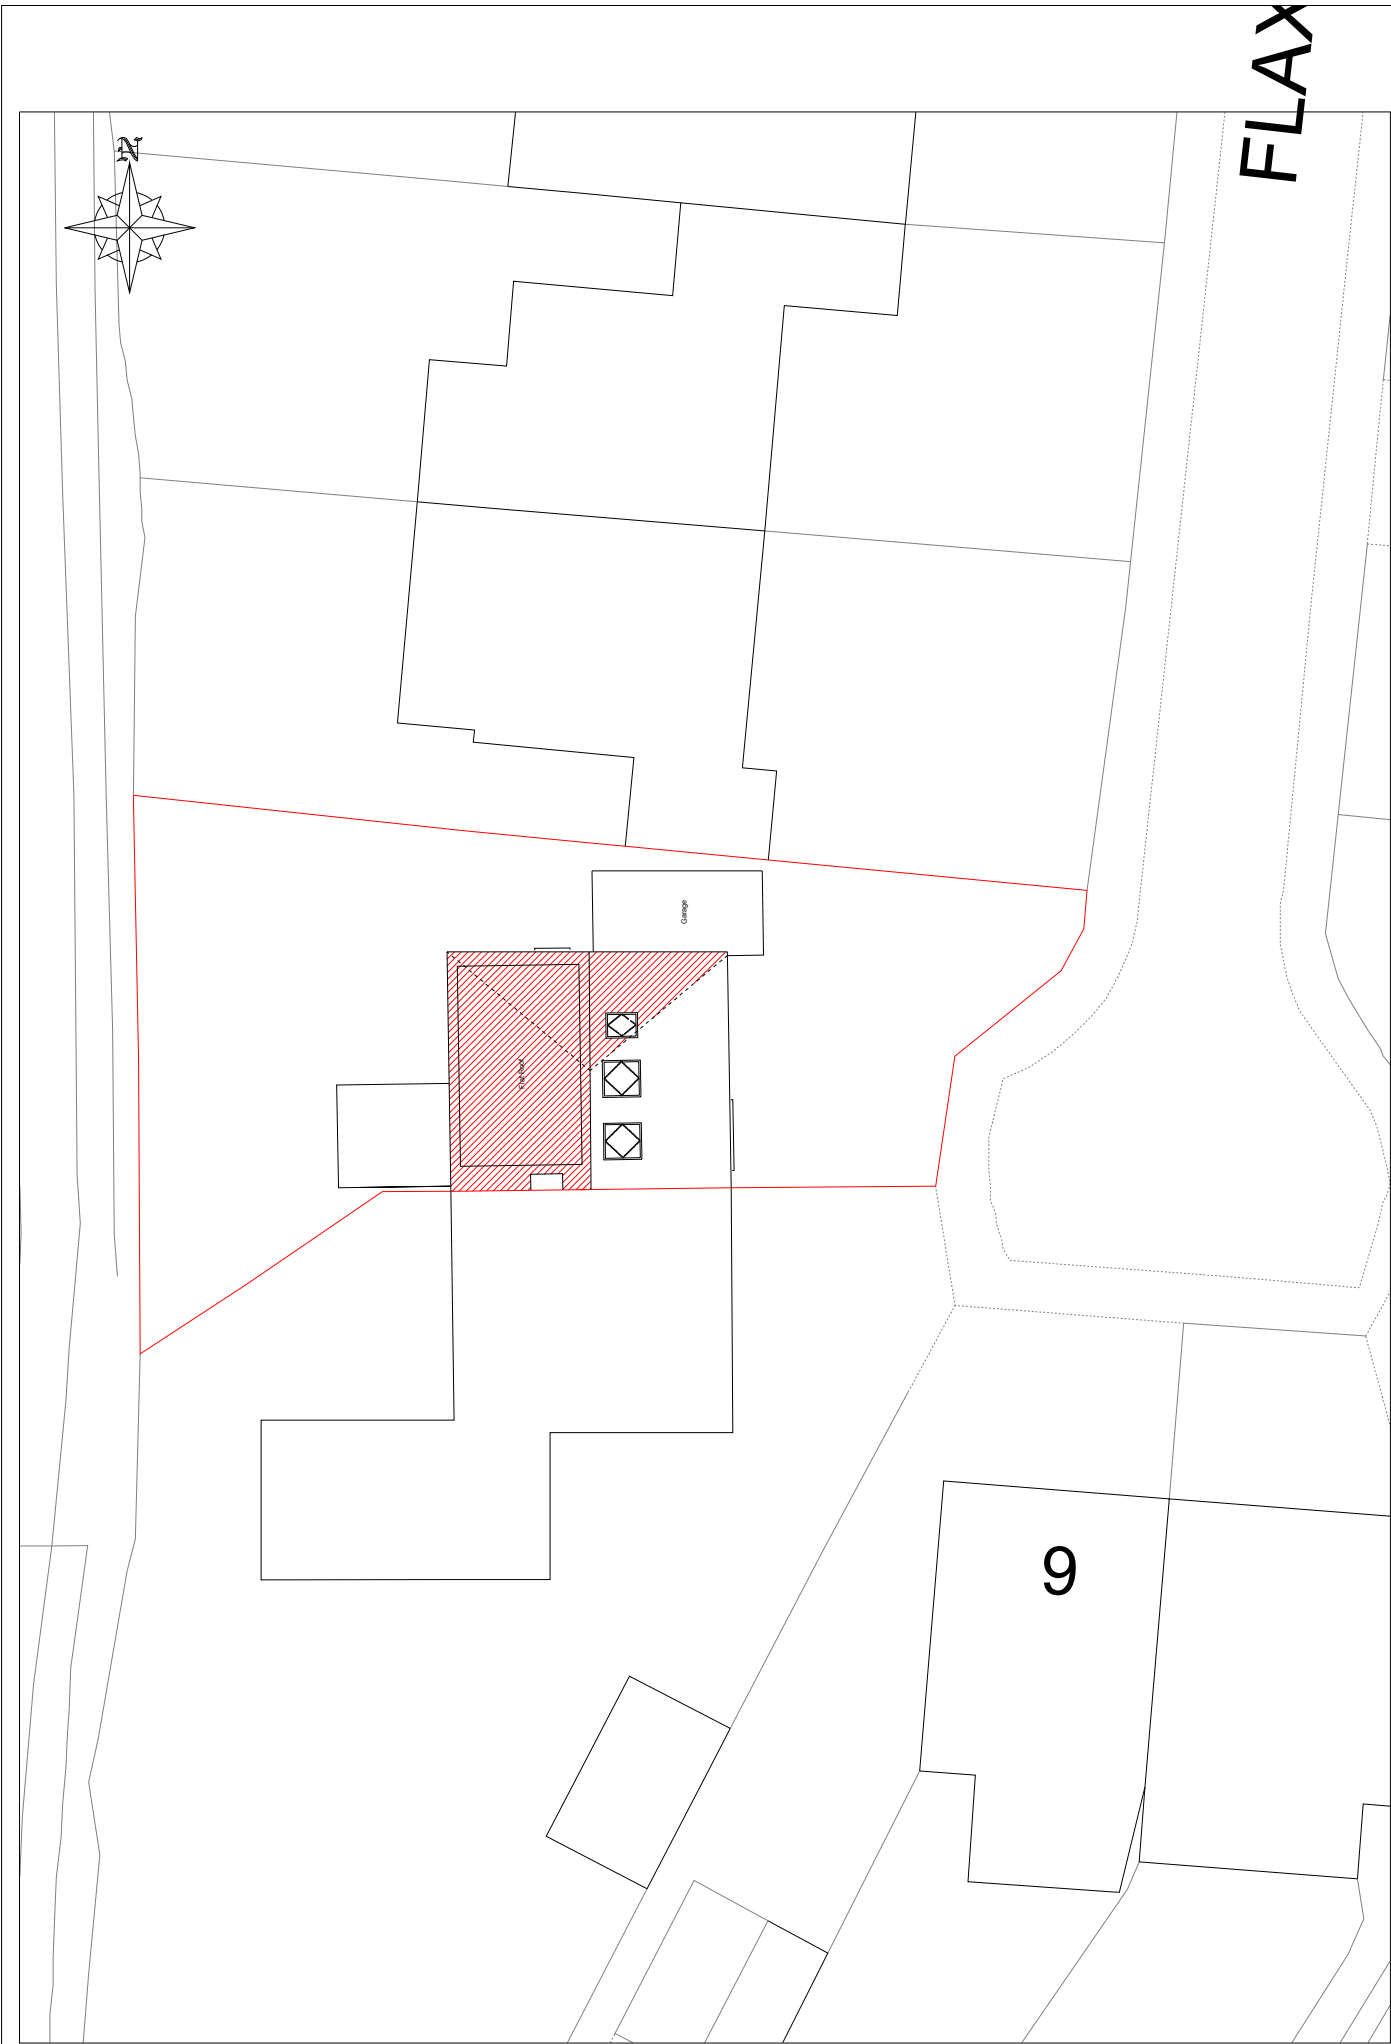
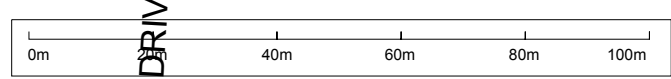


PROPOSED Block plan 1:500

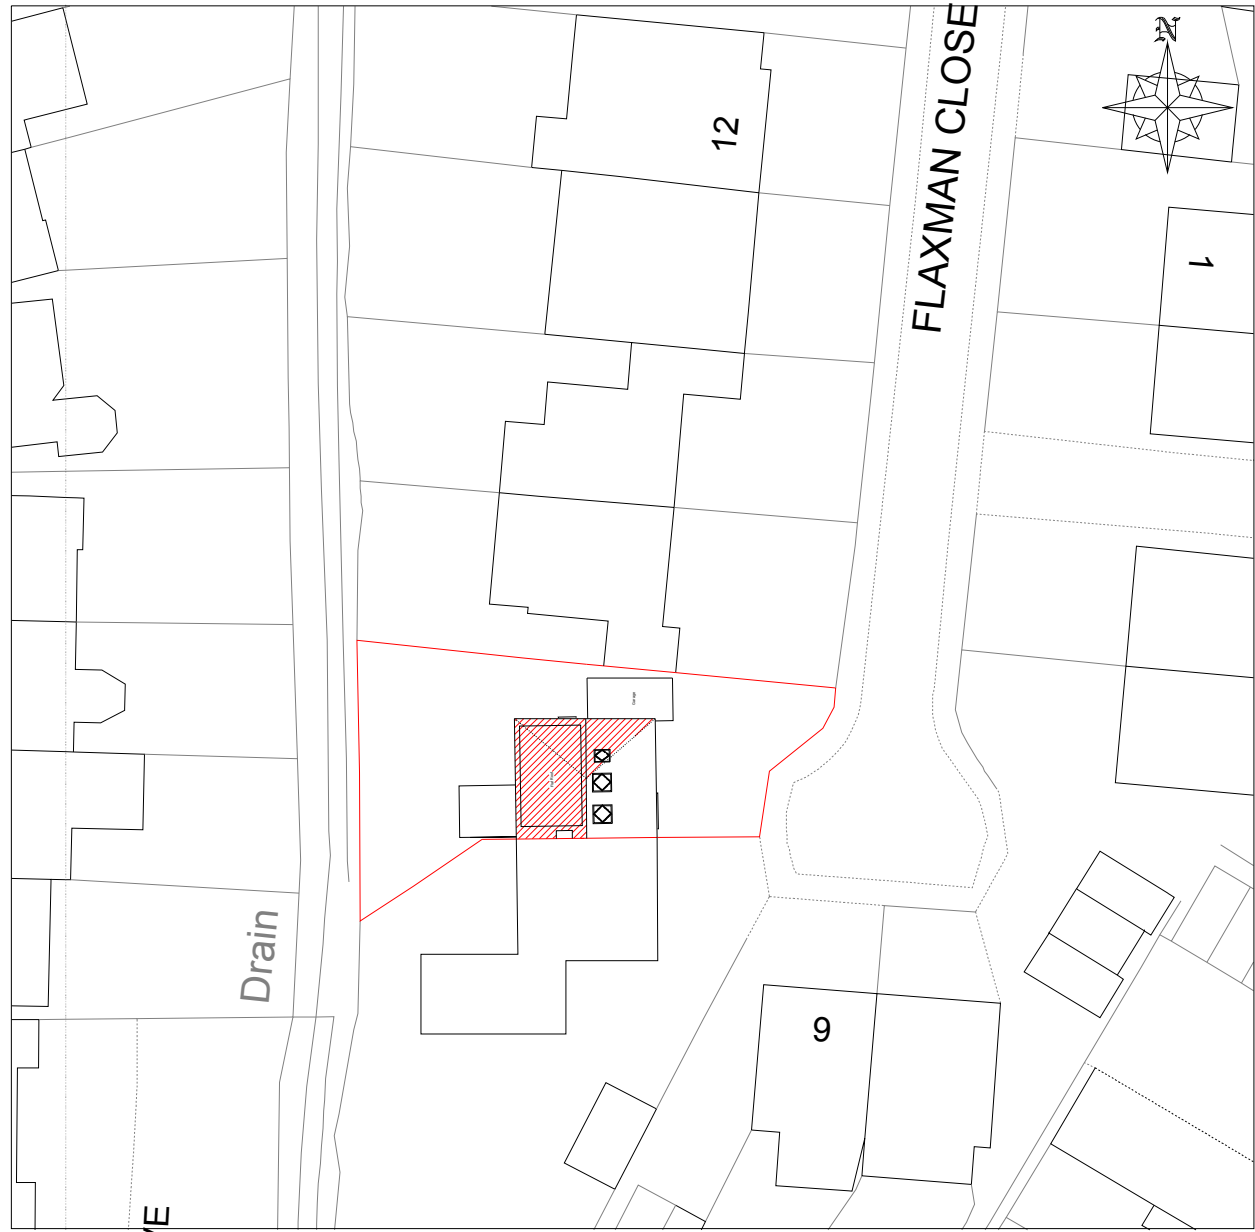

PROPOSED Location plan 1:1250

Client Name and Address

Project No	Sheet 1
Date OCT 2024	Revision 1
Scale(s) 1:500 - 1:250	Drawn By RK