

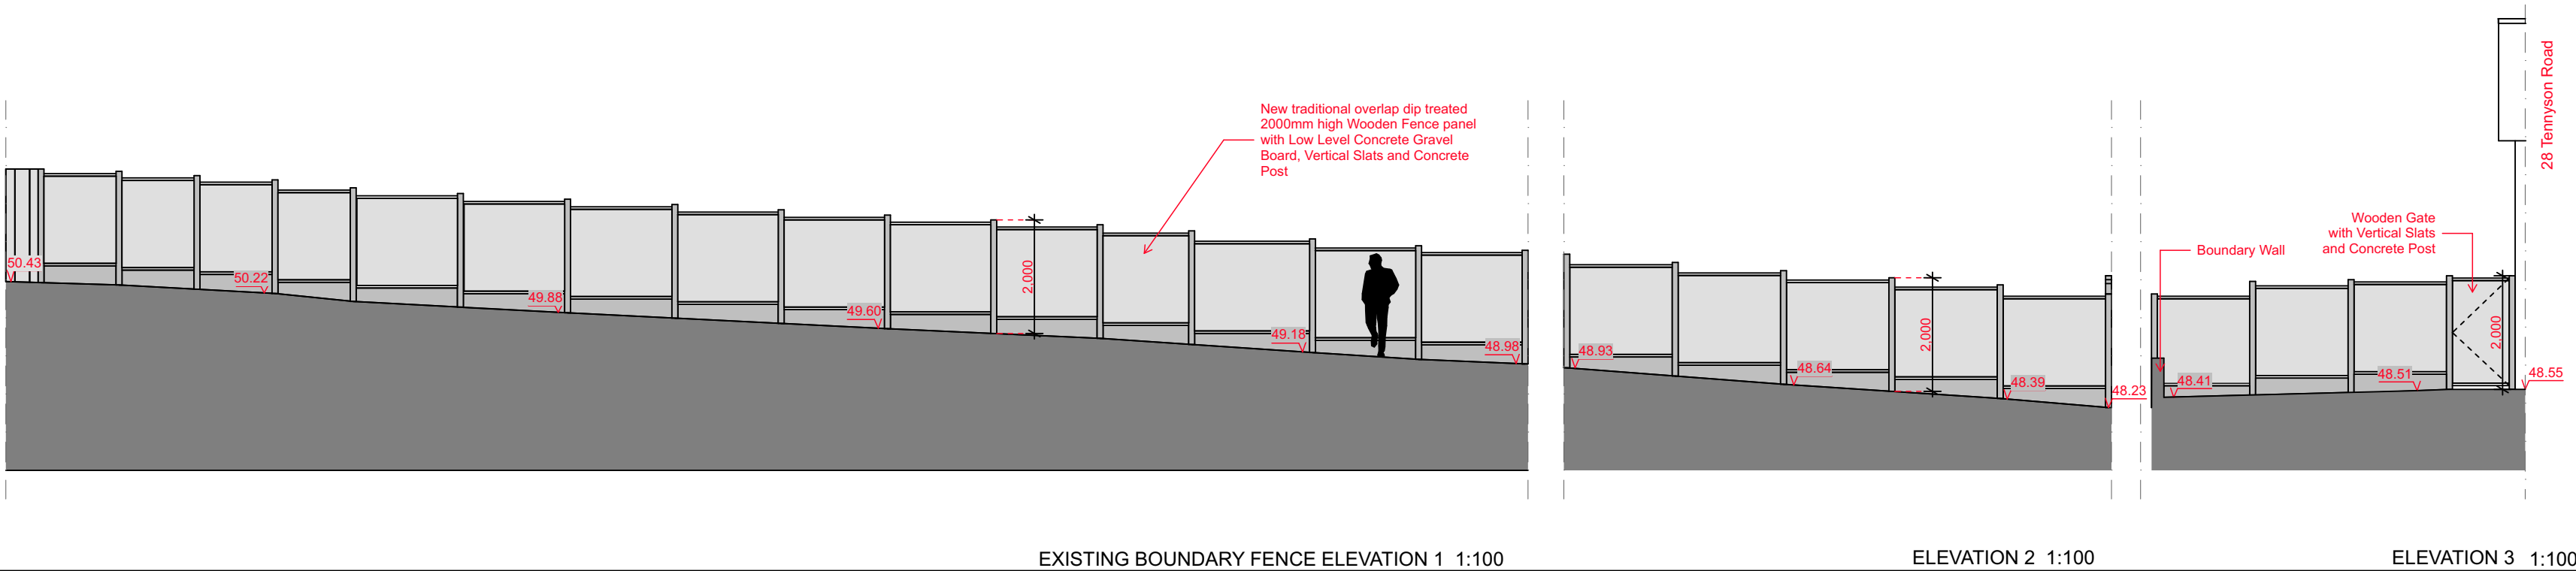


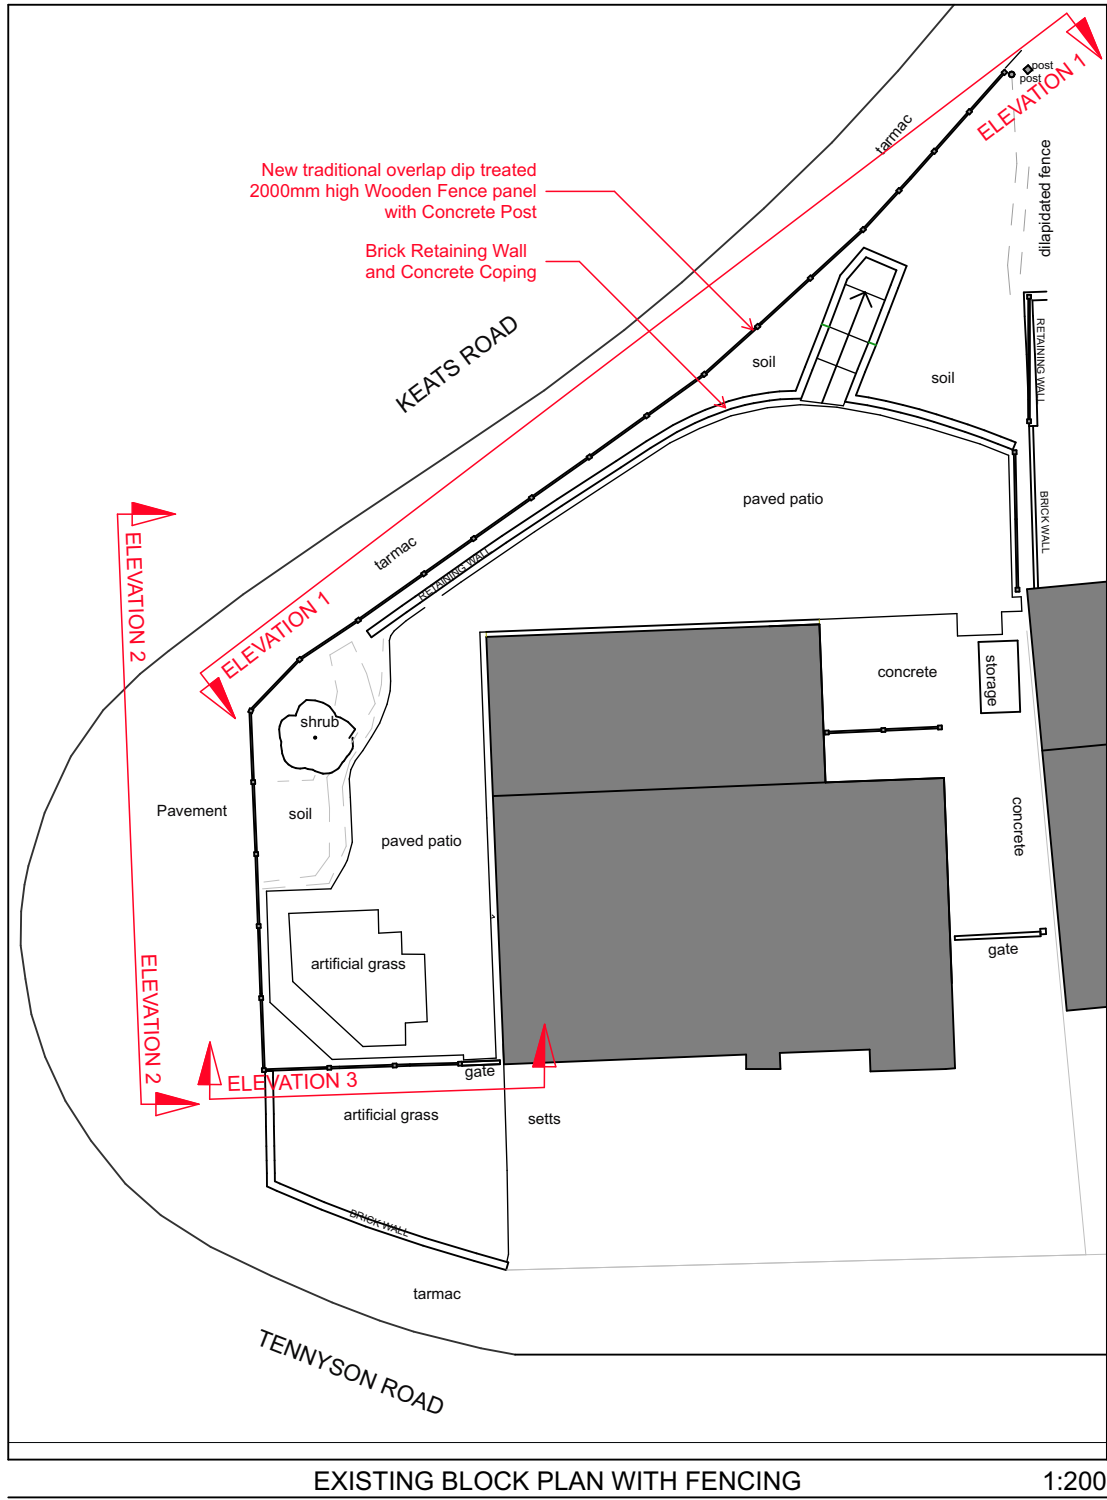

NOTES ORIGINAL A2

NOT FOR CONSTRUCTION. THIS DRAWING IS FOR PLANNING STAGE ONLY. SUBJECT TO DETAILED DESIGN, DESIGN COORDINATION WITH OTHERS AND PLANNING AND BUILDING CONTROL APPROVAL. SURVEY DRAWING HAS BEEN USED IN COMPILATION OF THESE DRAWINGS. © COPYRIGHT HIVES ARCHITECTS LLP

Rev P2 25/02/03

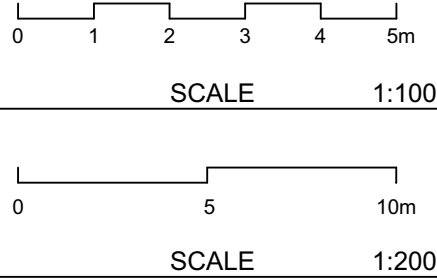

Client
C. HUSBANDS

Site
**28 Tennyson Road,
Woodley, RG5 3RH**

Drawing Title
**EXISTING FENCE PLAN AND
ELEVATIONS**

Scale
1:200, 1:100 @A2

HIVES ARCHITECTS
SINCE 1934

Hives Architects LLP
29 Castle Street, Reading, RG1 7SB
0118 958 7331, admin@hivesarchitects.co.uk

Project Status
PLANNING

Project Drawing Revision
2900 003P2

Drawn
SR

Checked
HW