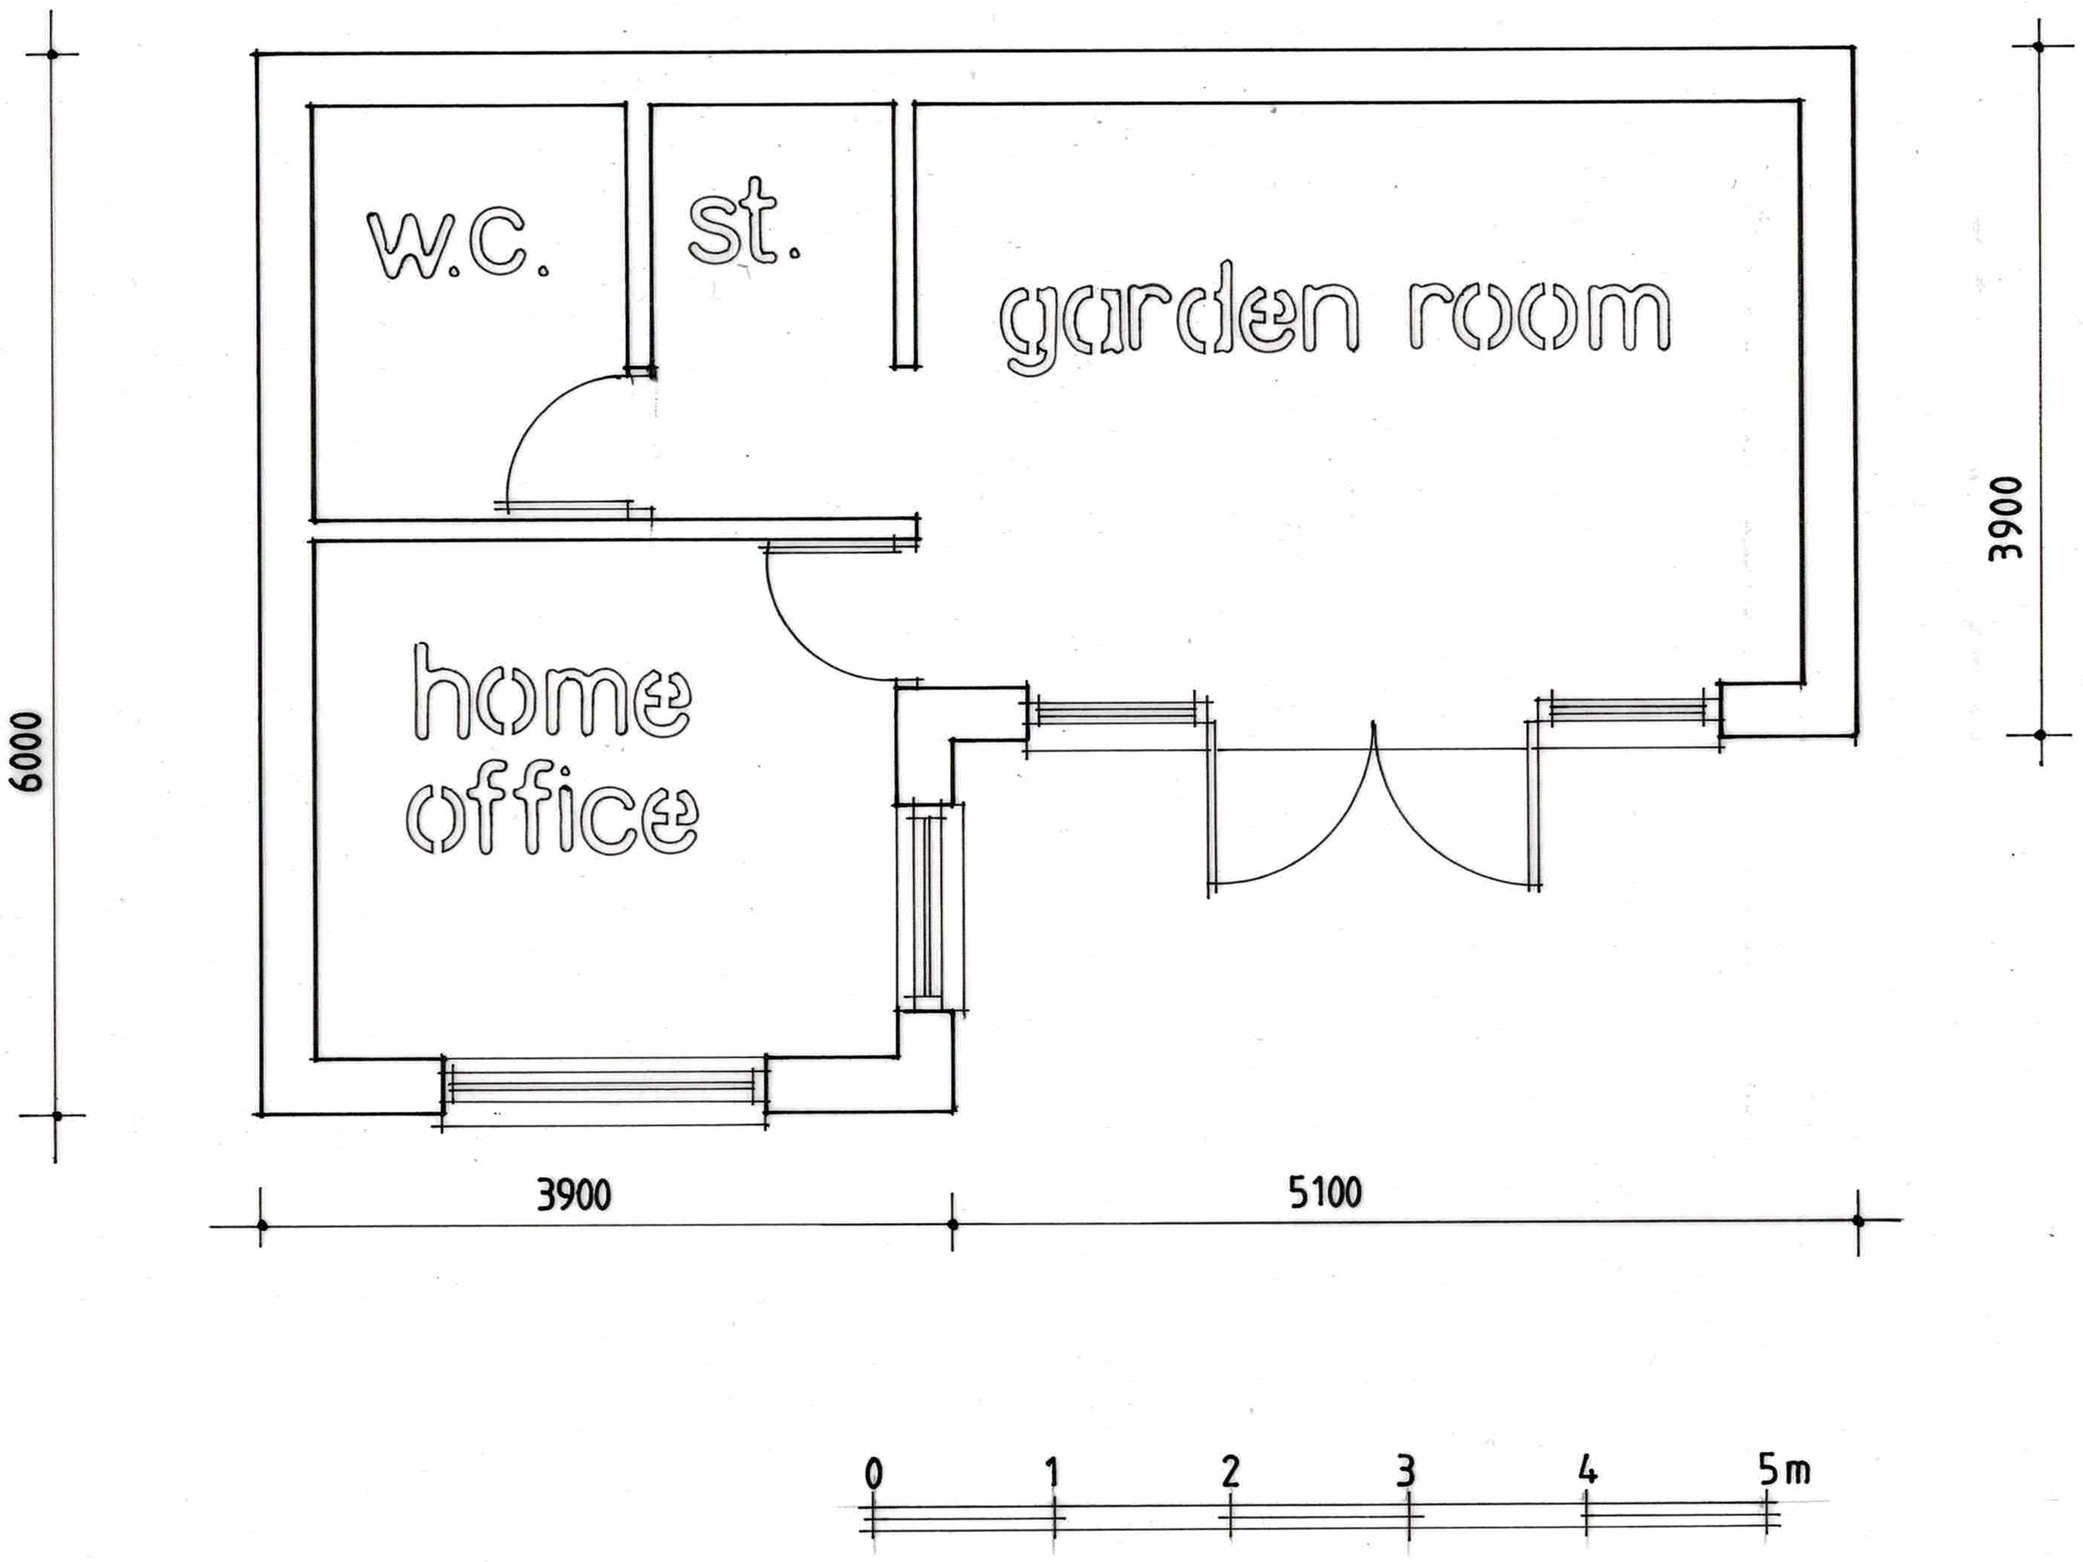


**Rev. C** Room names added 12/12/2025

**BERKSHIRE DEVELOPMENTS LTD**

CLIENT
**Mr A Hamad**

PROJECT
**Proposed New Outbuilding at**
**1, Pages Croft**
**Wokingham**
**Berkshire**
**RG40 2HN**

DRAWING
**Proposed Floor Plan**

| SCALE | DATE |
|---|---|
| **1:50 @ A3** | **October 2025** |

| DRAWING No. | REVISION |
|---|---|
| **25/PCW/011** | **C** |