


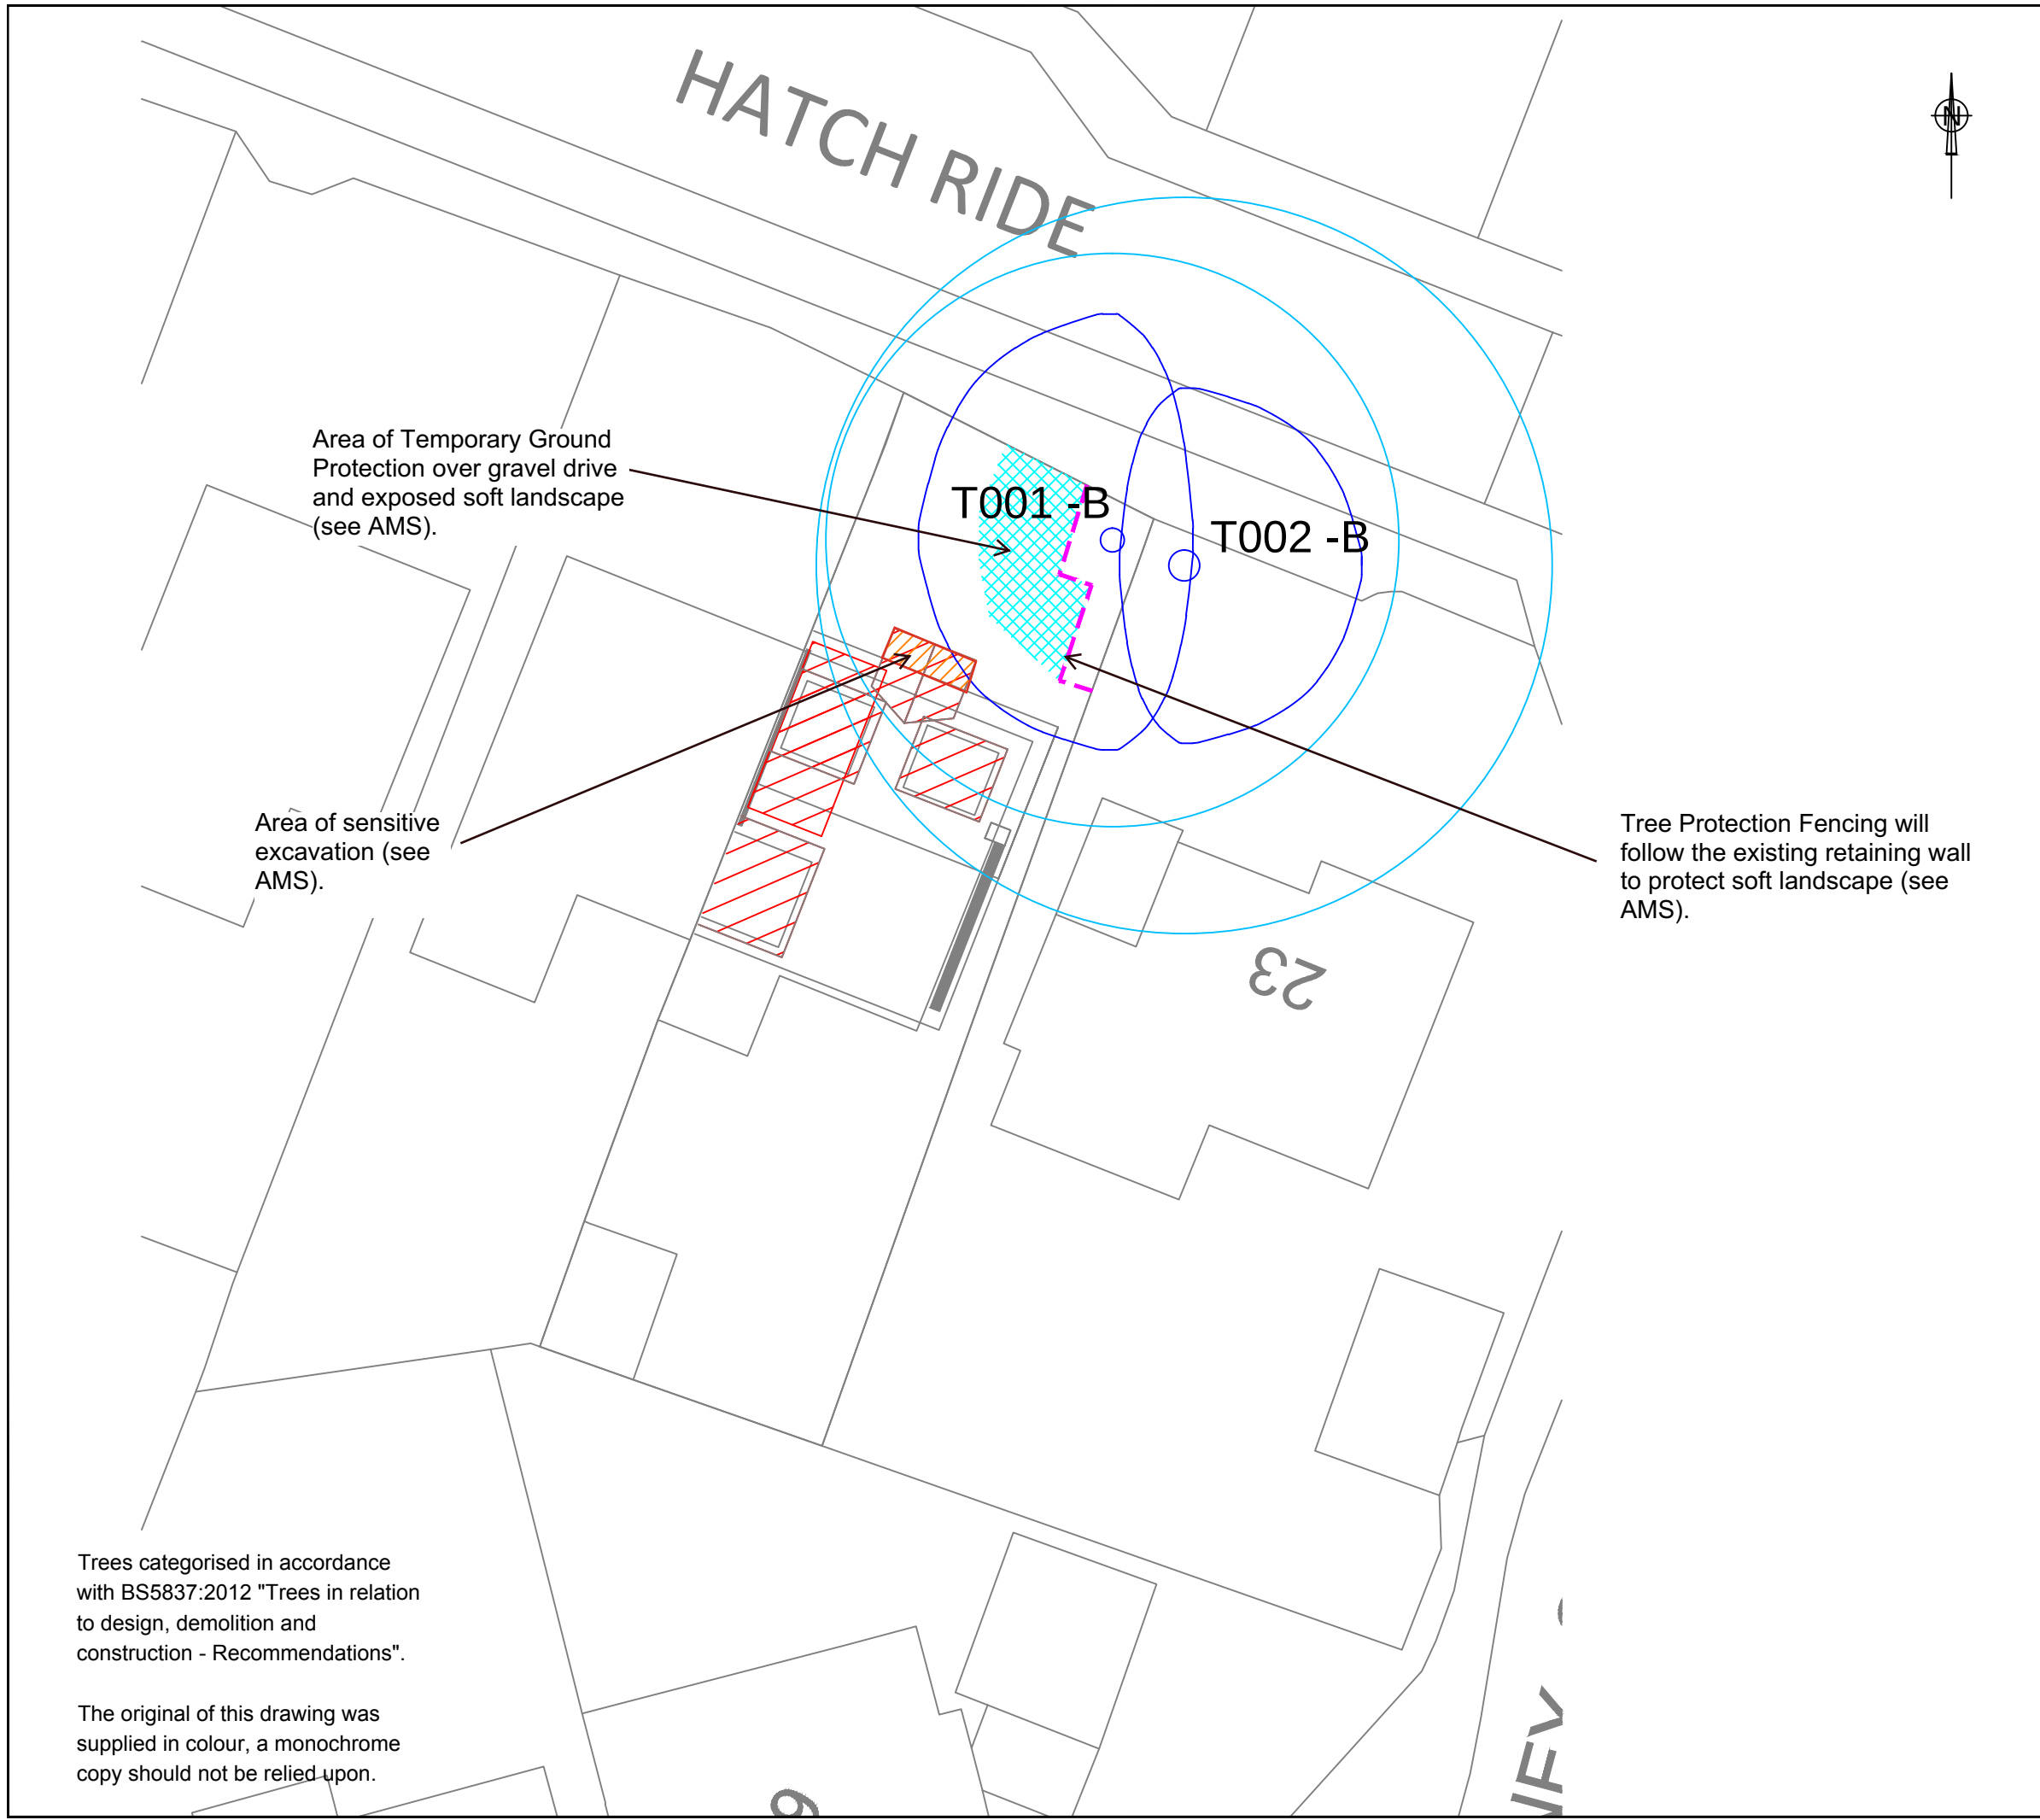

REV DATE DESCRIPTION

LEGEND
KEY

- Category U
- Category A
Trees of high quality
- Category B
Trees of moderate quality
- Category C
Trees of low quality
- RPA using formula in accordance with BS5837:2012
- Location of Protective Fencing
- Temporary ground protection
- Sensitive construction area

LOCATIONS ARE APPROXIMATE.

PROJECT

25 Hatch Ride
Crowthorne RG45 6LF

TITLE

250228-1.0-25HR-TPP-AN

CLIENT

Marian Tackney

DATE

25/02/25

SCALE

1:200 @ A3

Trees categorised in accordance with BS5837:2012 "Trees in relation to design, demolition and construction - Recommendations".

The original of this drawing was supplied in colour, a monochrome copy should not be relied upon.



info@holtarb.co.uk
07886 653388
www.holtarb.co.uk