


Planning Issue Drawings

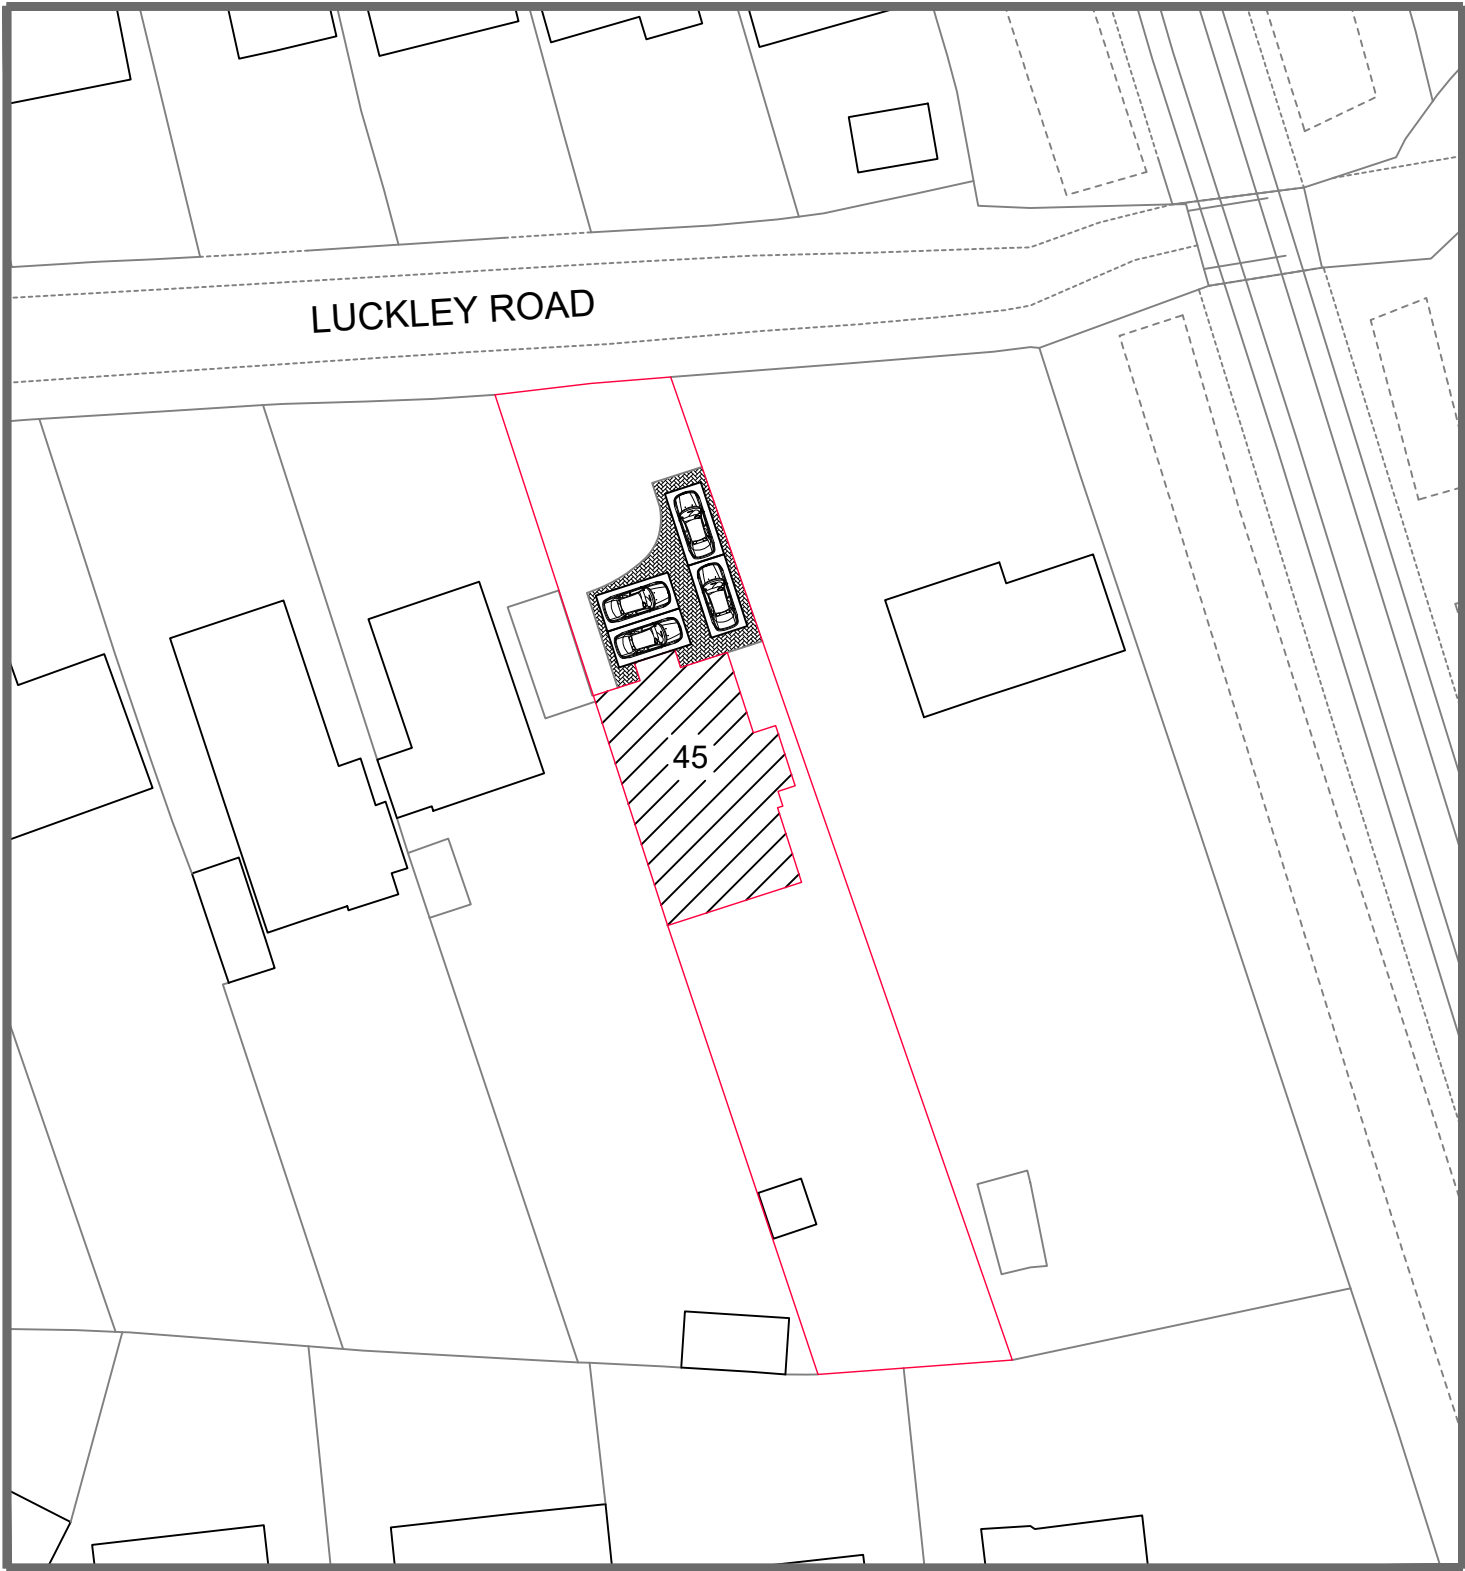

© Crown copyright 2024 Ordnance Survey 100053143

© Copyright Measured and Drawn Ltd.

This drawing is the property of Measured and Drawn Ltd and as such is the subject of Intellectual Property Rights including copyright and design rights. You must not reproduce, copy, loan or submit this drawing to any other party without the written consent of Measured and Drawn Ltd.

Dimensions whether scaled or figured are for Planning & Building Control approvals only. The General Contractor is responsible for the verification of all dimensions on site and must inform Measured and Drawn Ltd of any discrepancies prior to the setting out or ordering of materials.

**IT IS THE HOME OWNERS
RESPONSIBILITY TO OBTAIN PARTY
WALL, LINE OF JUNCTION OR NOTICE
OF ADJACENT EXCAVATION
AGREEMENTS.**

Client Name (s):

Vikki Martin & Paul Nowroozi

Site Address:

45 Luckley Road
Wokingham
RG41 2ES

Local Authority:

Wokingham Borough Council

Project Description:

Single Storey Rear Extension & Loft Conversion

Drawing Title:

Block Plan

Drawing Number: Revision:

Drawing 9 C

Date issued: Drawn by:

28/02/2025 JW

Scale: 1:500 @ A3

