


DRAWING 0001

Elevation Drawing: Existing Brick Wall

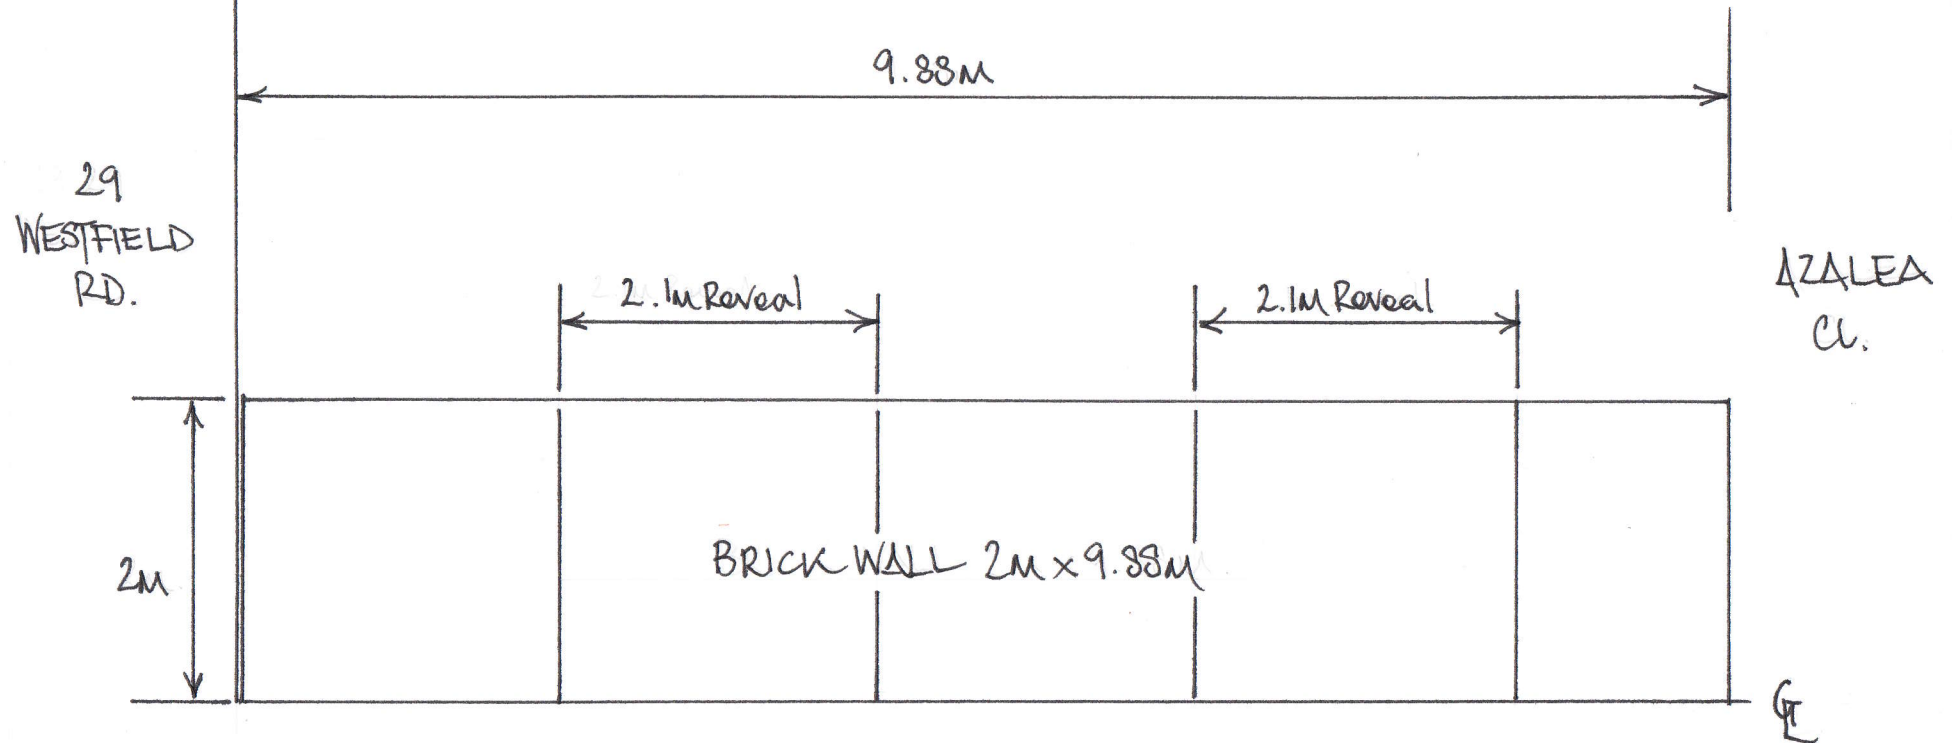

Scale 1:50

