


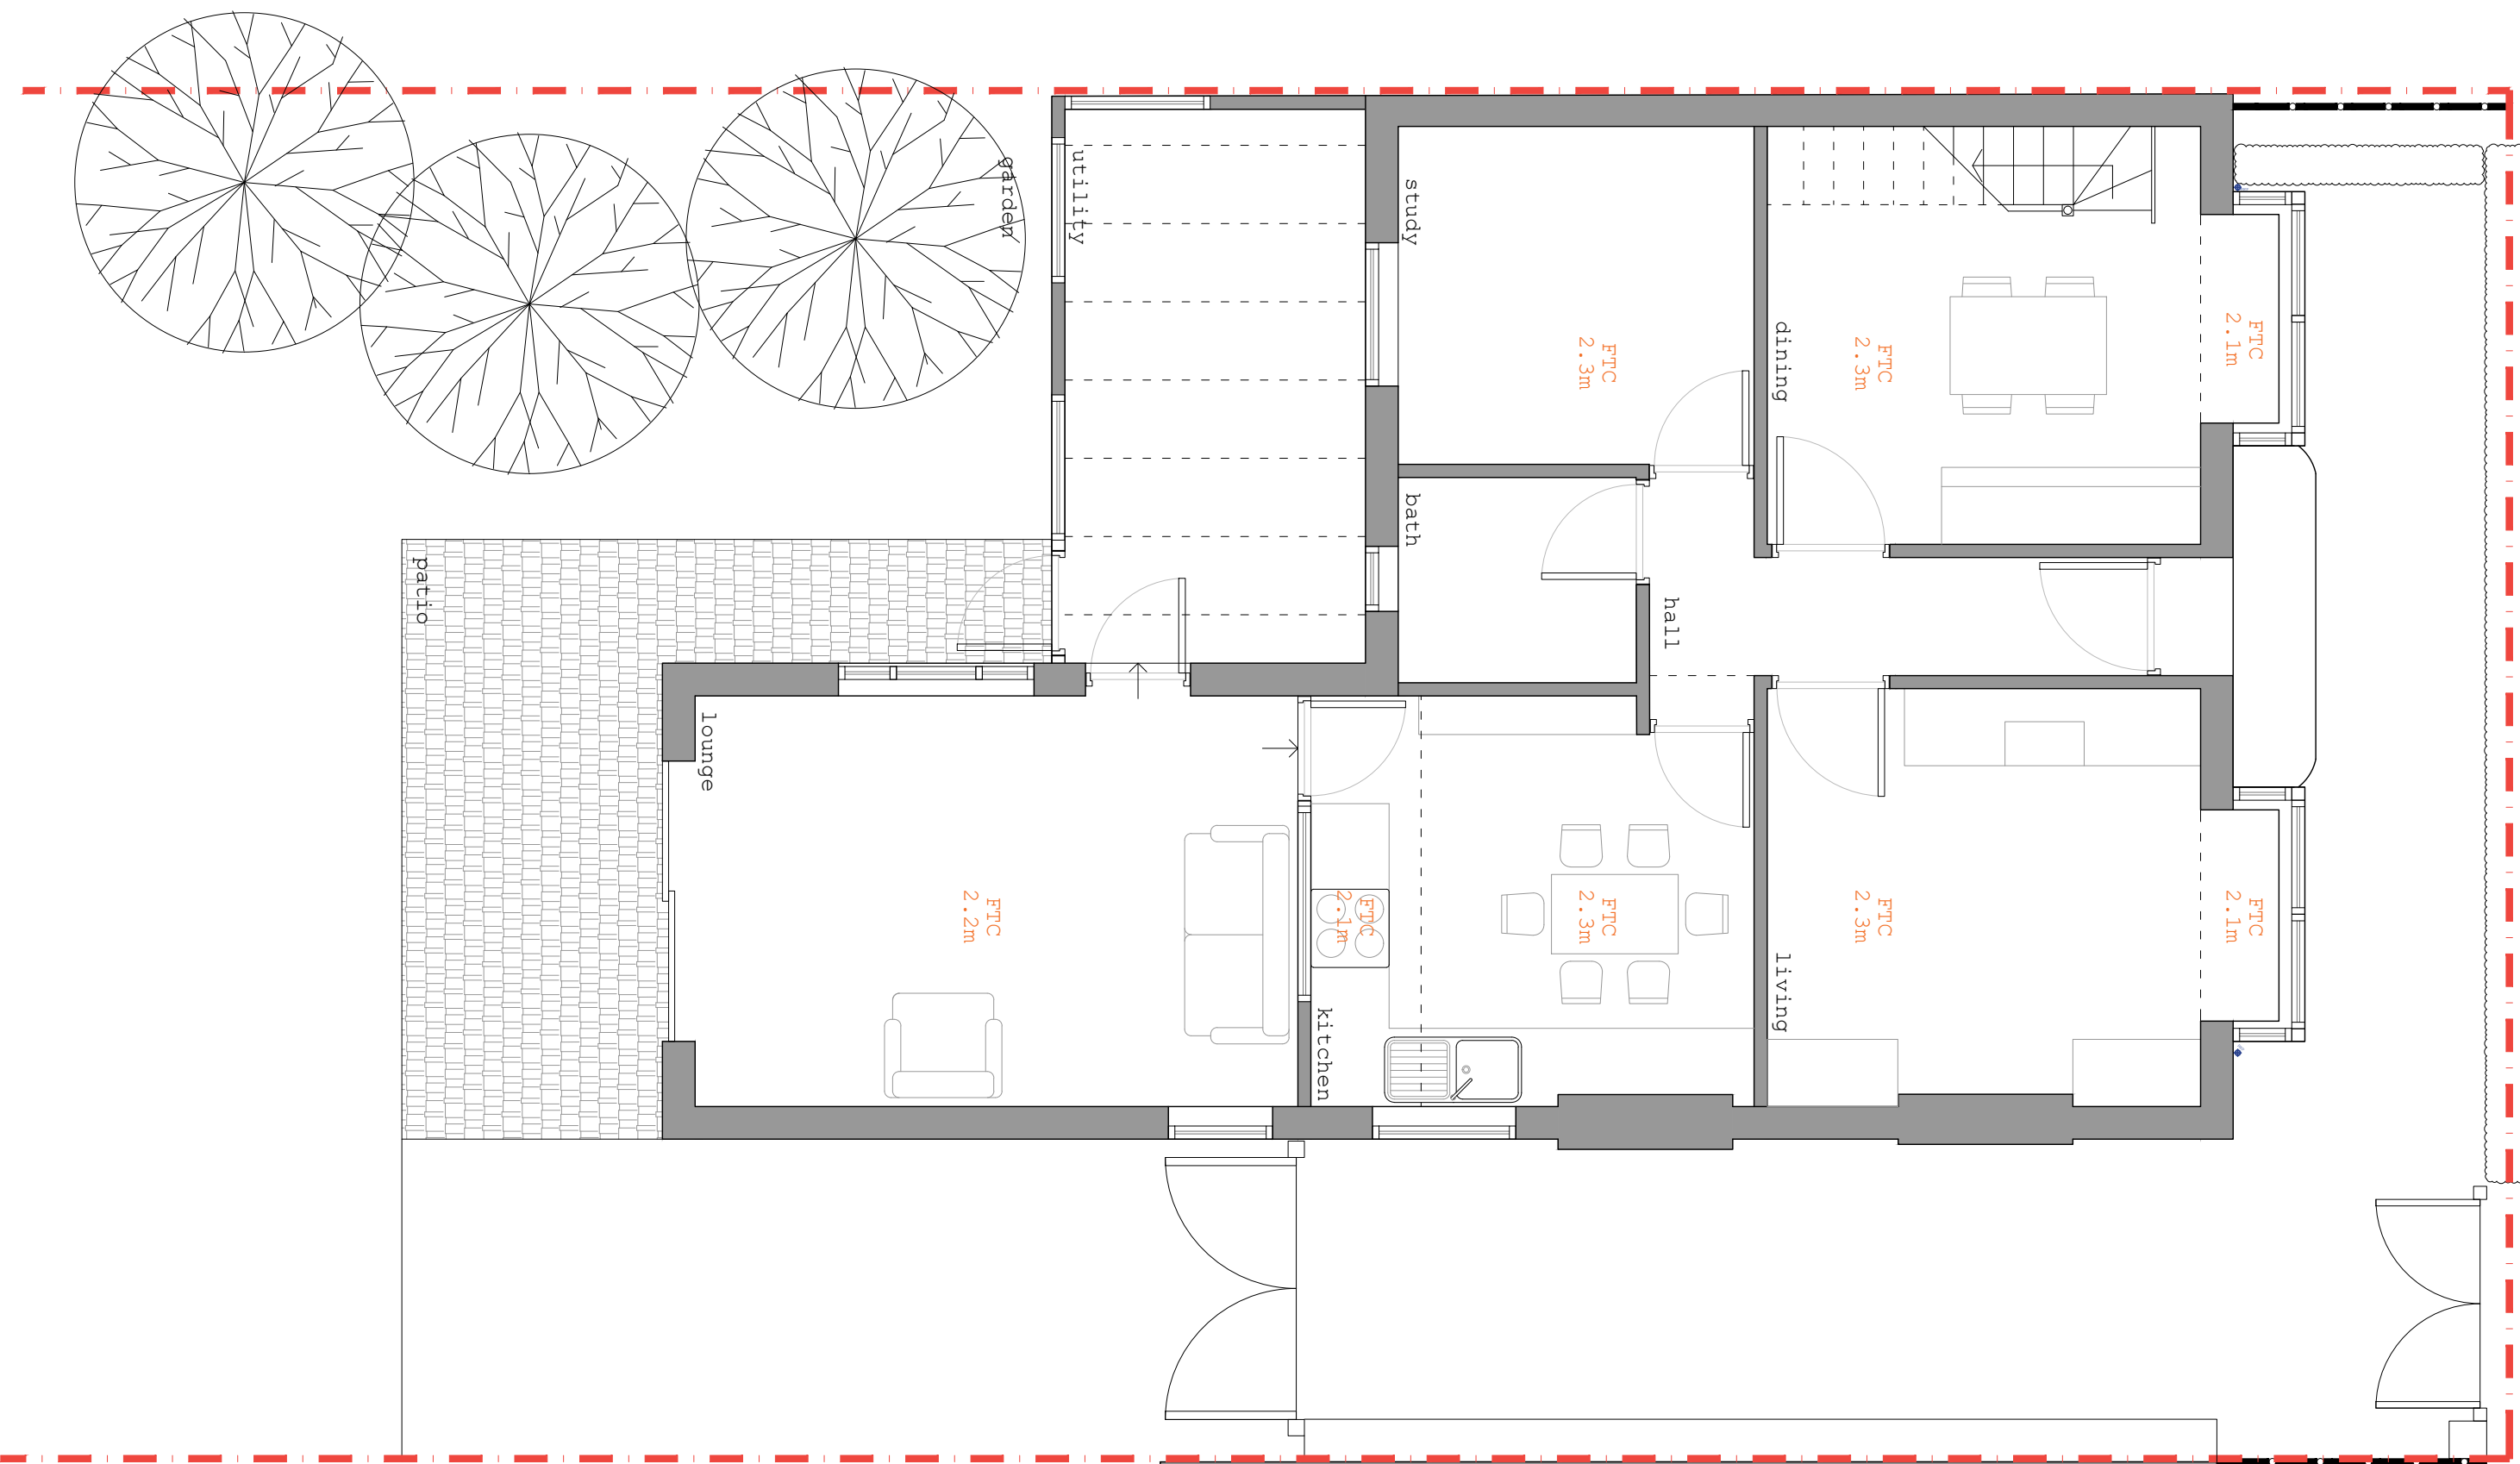

all drawings remain the copyright of colony and cannot be reproduced on whole or part without our approval
this drawing is for planning purposes only and not a construction issue
documents & drawings are not to be altered without the consent of colony
dimensional accuracy only applies to the written notation
drawings issued by colony are to be cross-referenced where necessary with other relevant consultants' information
if any contradiction is found in the drawing set, or if you are in any doubt, ask the architect

colony

Collaborating with:
Shakeel Khan

Job: 1036 Drawing: 01-01 Revision: -

Project:
10 Westfield Road
Wokingham RG41 5ER

Drawing Name:
Existing Ground Floor

Date: 09.2024 **Status:** planning

Drawn By: OA **Checked By:** EM

RIBA Chartered Practice

Colony Architects Ltd.
The Wine Store, Brewery Court,
Theale, Reading, RG7 5AJ
+44 (0)118 380 0328
hello@colonyarchitects.com
colonyarchitects.com