


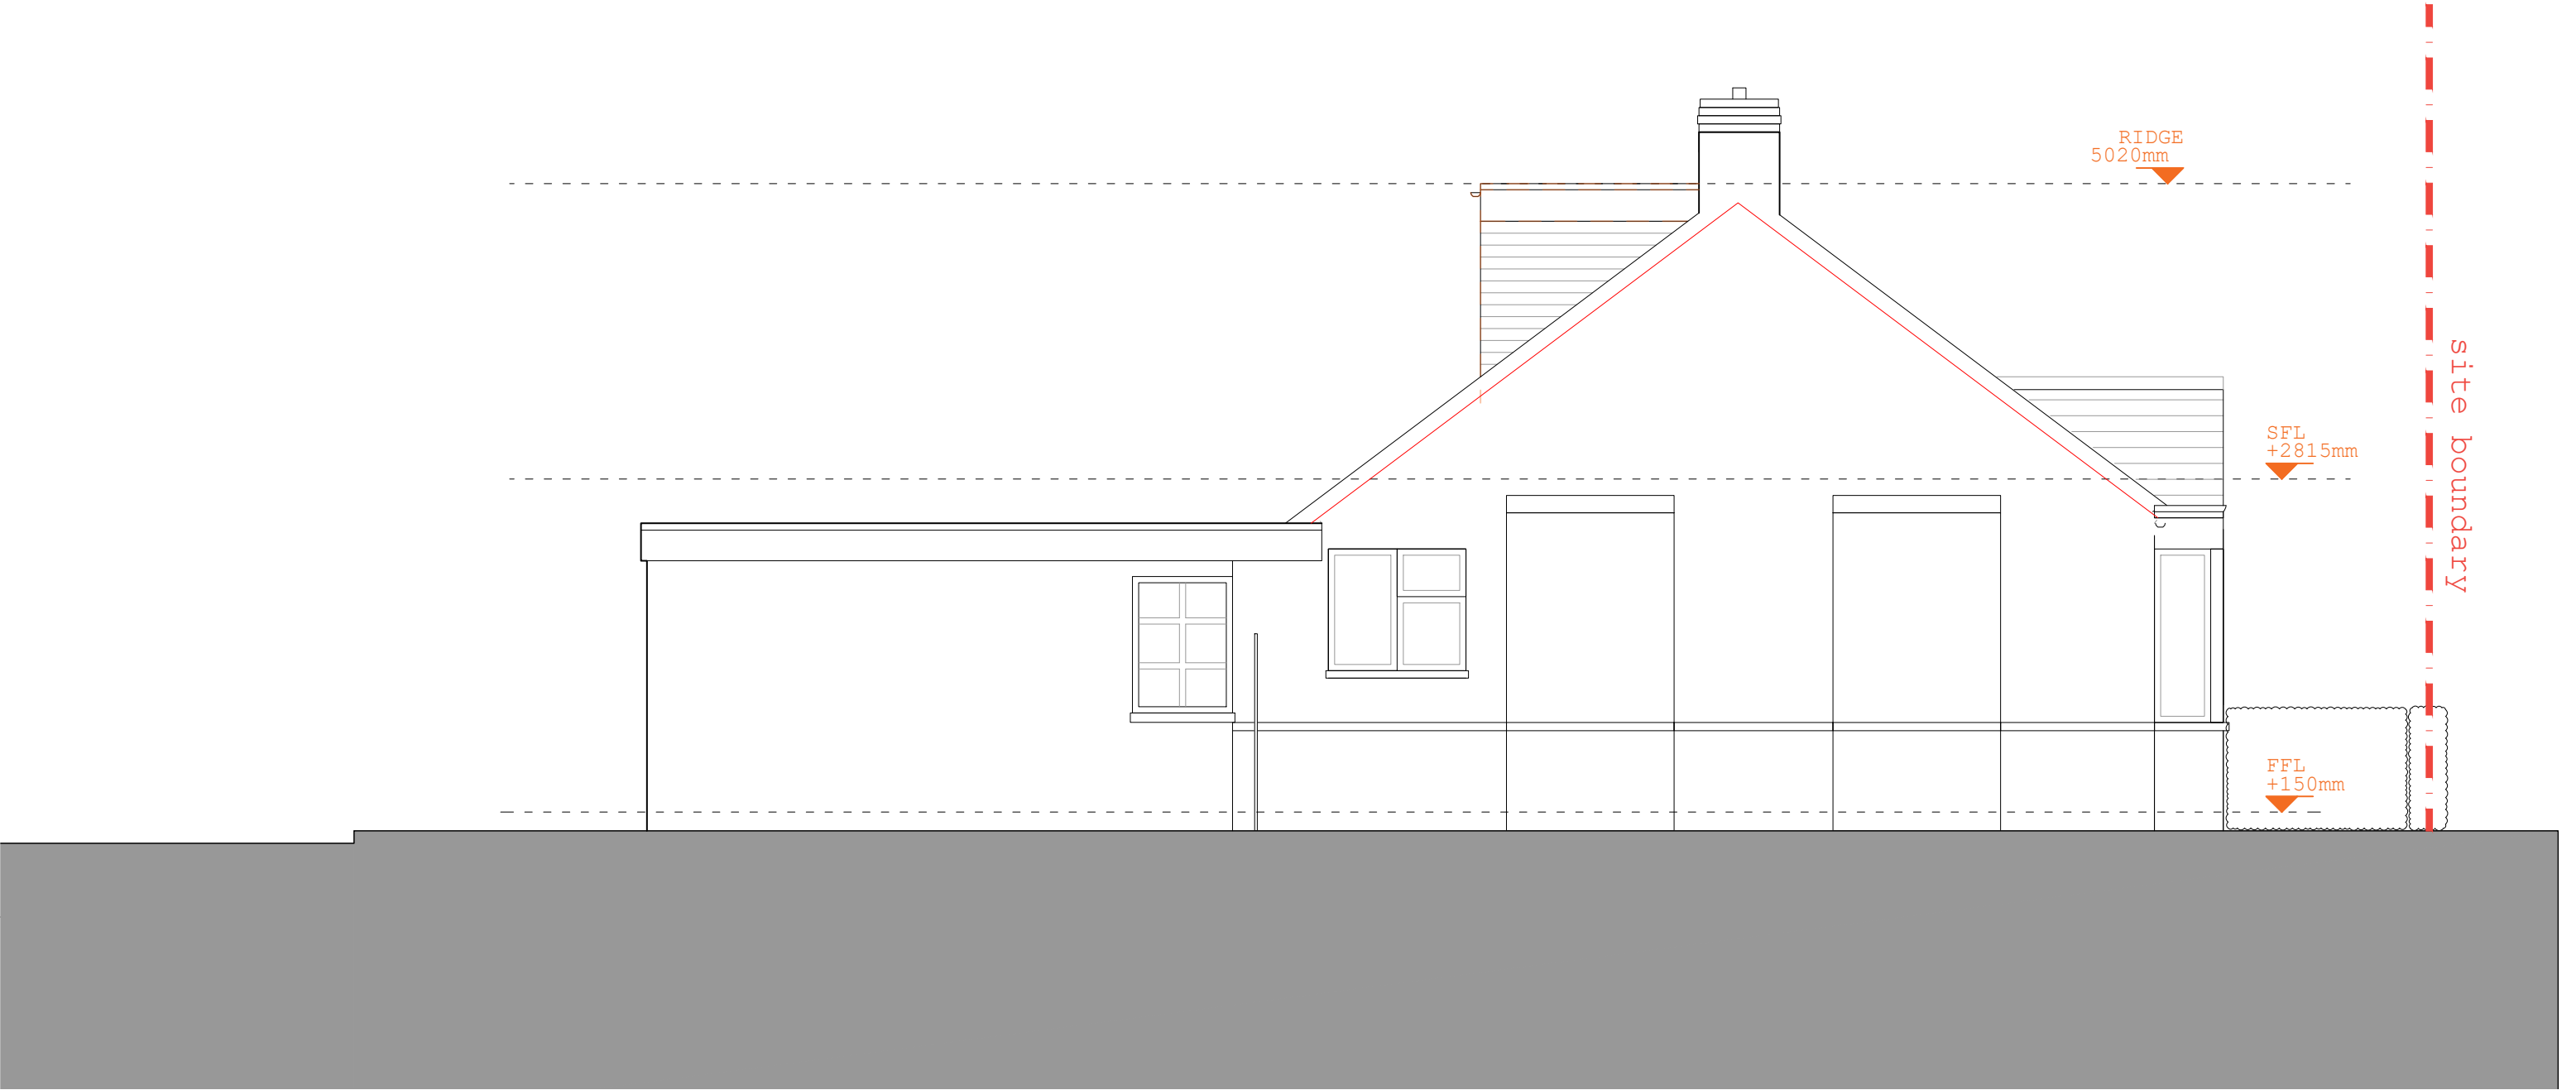

all drawings remain the copyright of colony and cannot be reproduced on whole or part without our approval

this drawing is for planning purposes only and not a construction issue

documents & drawings are not to be altered without the consent of colony

dimensional accuracy only applies to the written notation

drawings issued by colony are to be cross-referenced where necessary with other relevant consultants' information

if any contradiction is found in the drawing set, or if you are in any doubt, ask the architect



Collaborating with:
Shakeel Khan

Job:	Drawing:	Revision:
1036	01-05	-

Project:
10 Westfield Road
Wokingham RG41 5ER

Drawing Name:
Existing Side Elevation

Date: 09.2024	Status: planning
Drawn By: OA	Checked By: EM



Colony Architects Ltd.
The Wine Store, Brewery Court,
Theale, Reading, RG7 5AJ
+44 (0)118 380 0328
hello@colonyarchitects.com
colonyarchitects.com

NOTES	1:50	01	02	03	04	05	06
-------	------	----	----	----	----	----	----