


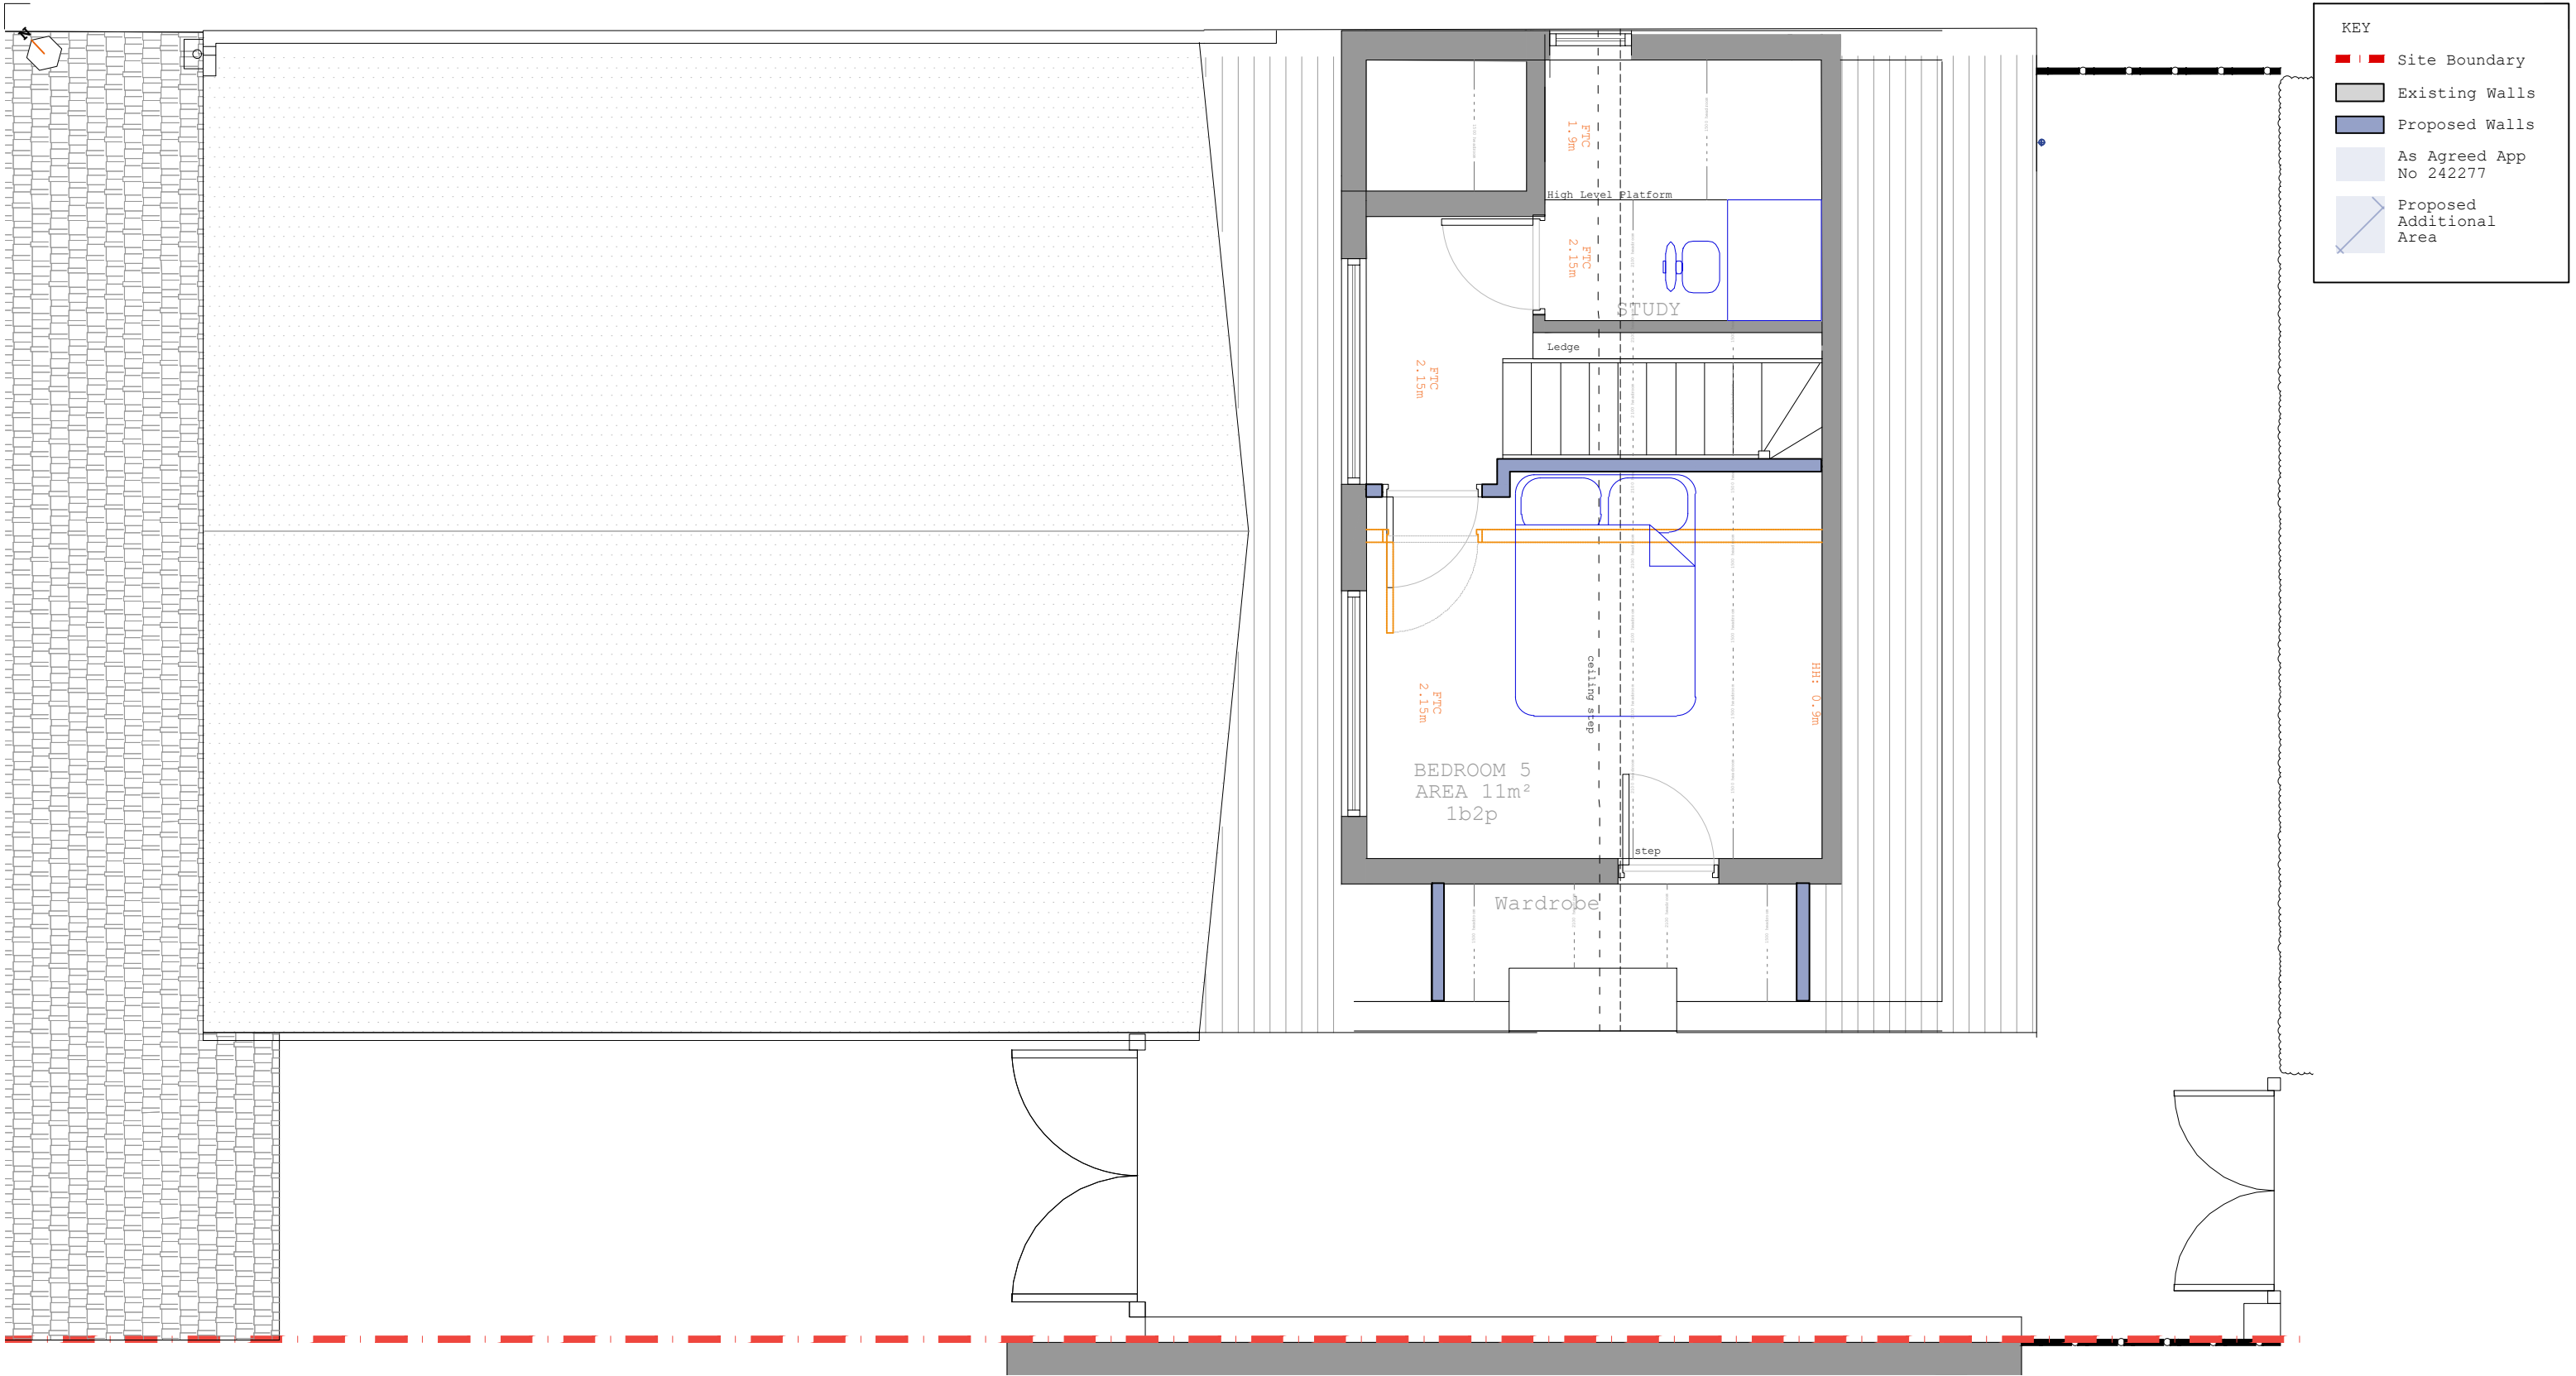

all drawings remain the copyright of colony and cannot be reproduced on whole or part without our approval this drawing is for planning purposes only and not a construction issue documents & drawings are not to be altered without the consent of colony dimensional accuracy only applies to the written notation drawings issued by colony are to be cross-referenced where necessary with other relevant consultants' information if any contradiction is found in the drawing set, or if you are in any doubt, ask the architect		Project: 10 Westfield Road Wokingham RG41 5ER	 Colony Architects Ltd. The Wine Store, Brewery Court, Theale, Reading, RG7 5AJ +44 (0)118 380 0328 hello@colonyarchitects.com colonyarchitects.com			
	Collaborating with: Shakeel Khan	Drawing Name: Proposed First Floor				
	Date: 02.2025	Status: Planning				
	Job: 1036	Drawing: 03-11		Revision: -	Drawn By: IP	Checked By: EM
	NOTES					

1:50

01

02

03

04

05

06