



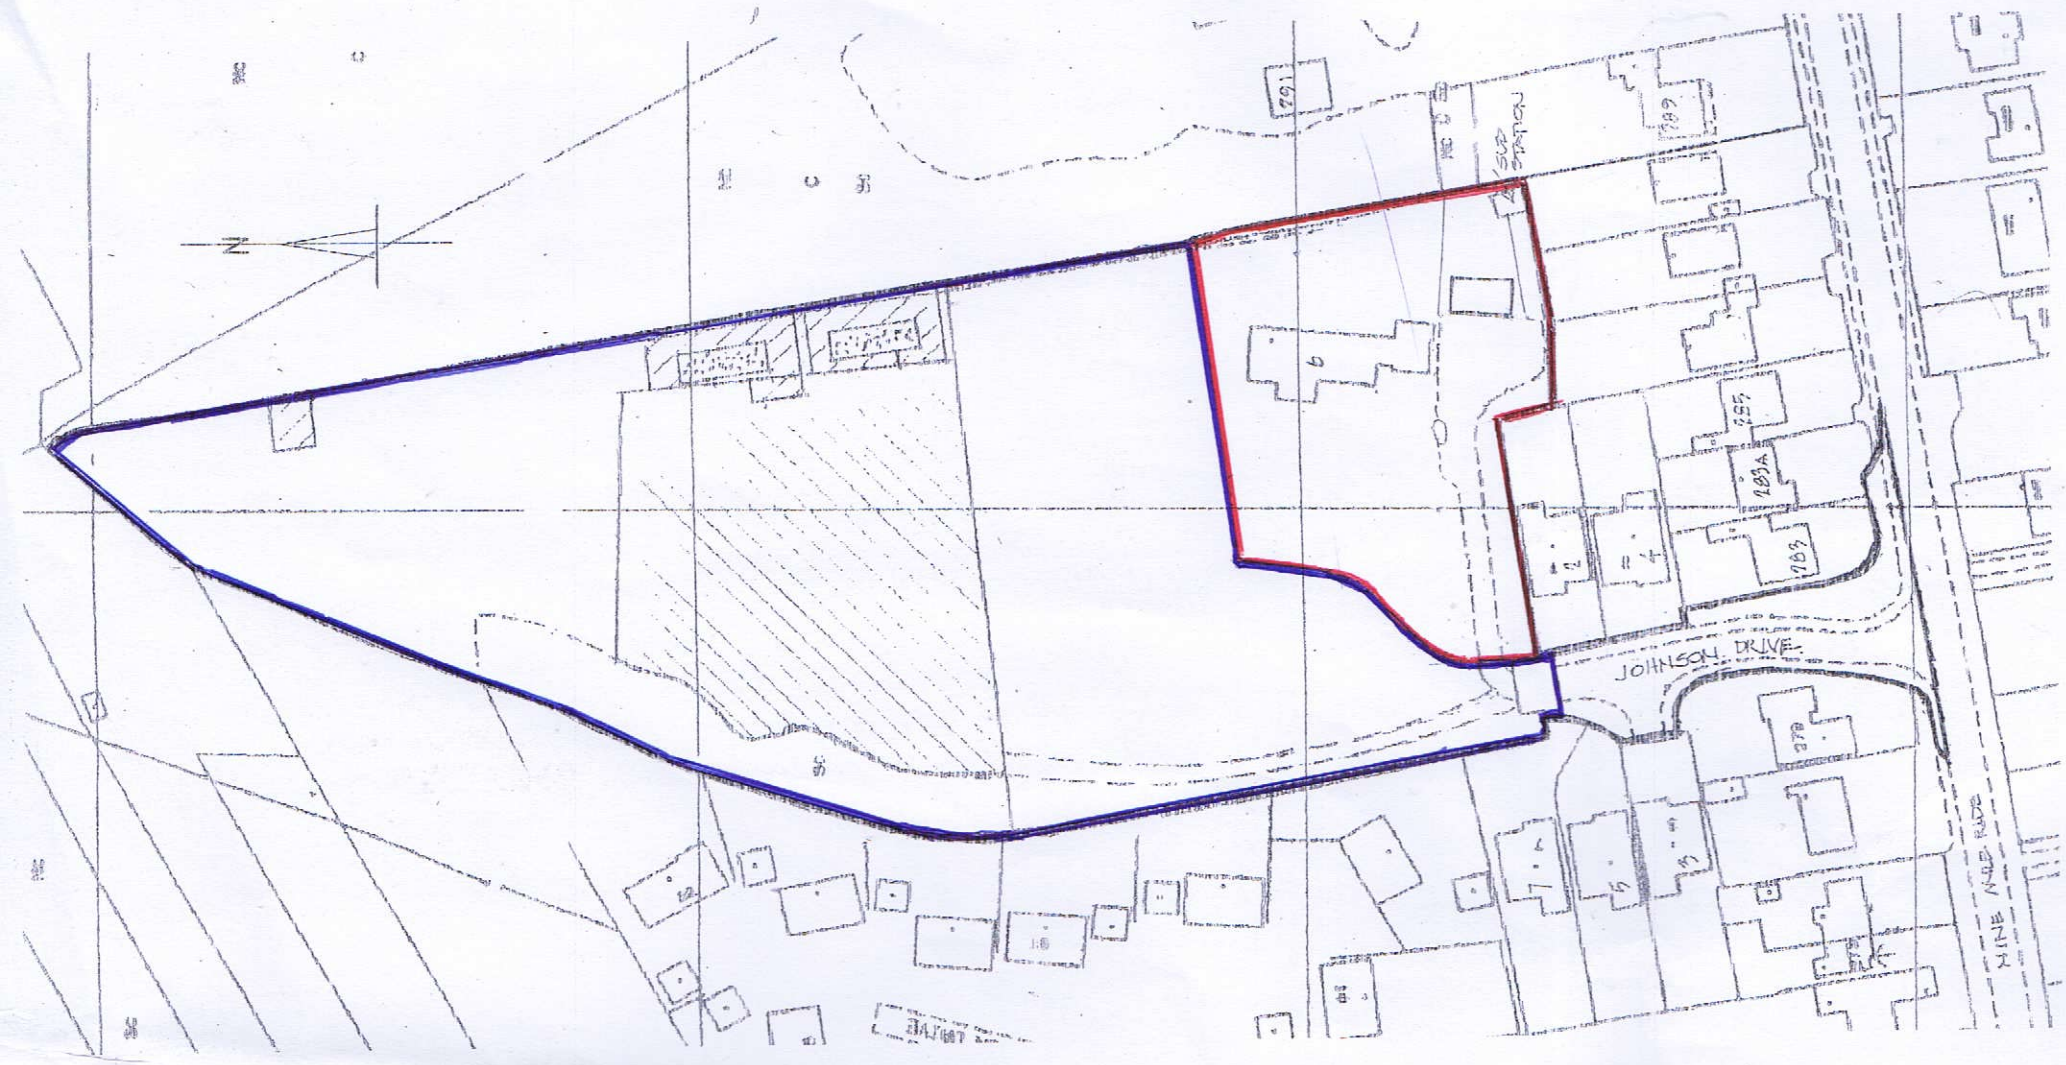

Location Plan  
0 10 20 40  
1:11250

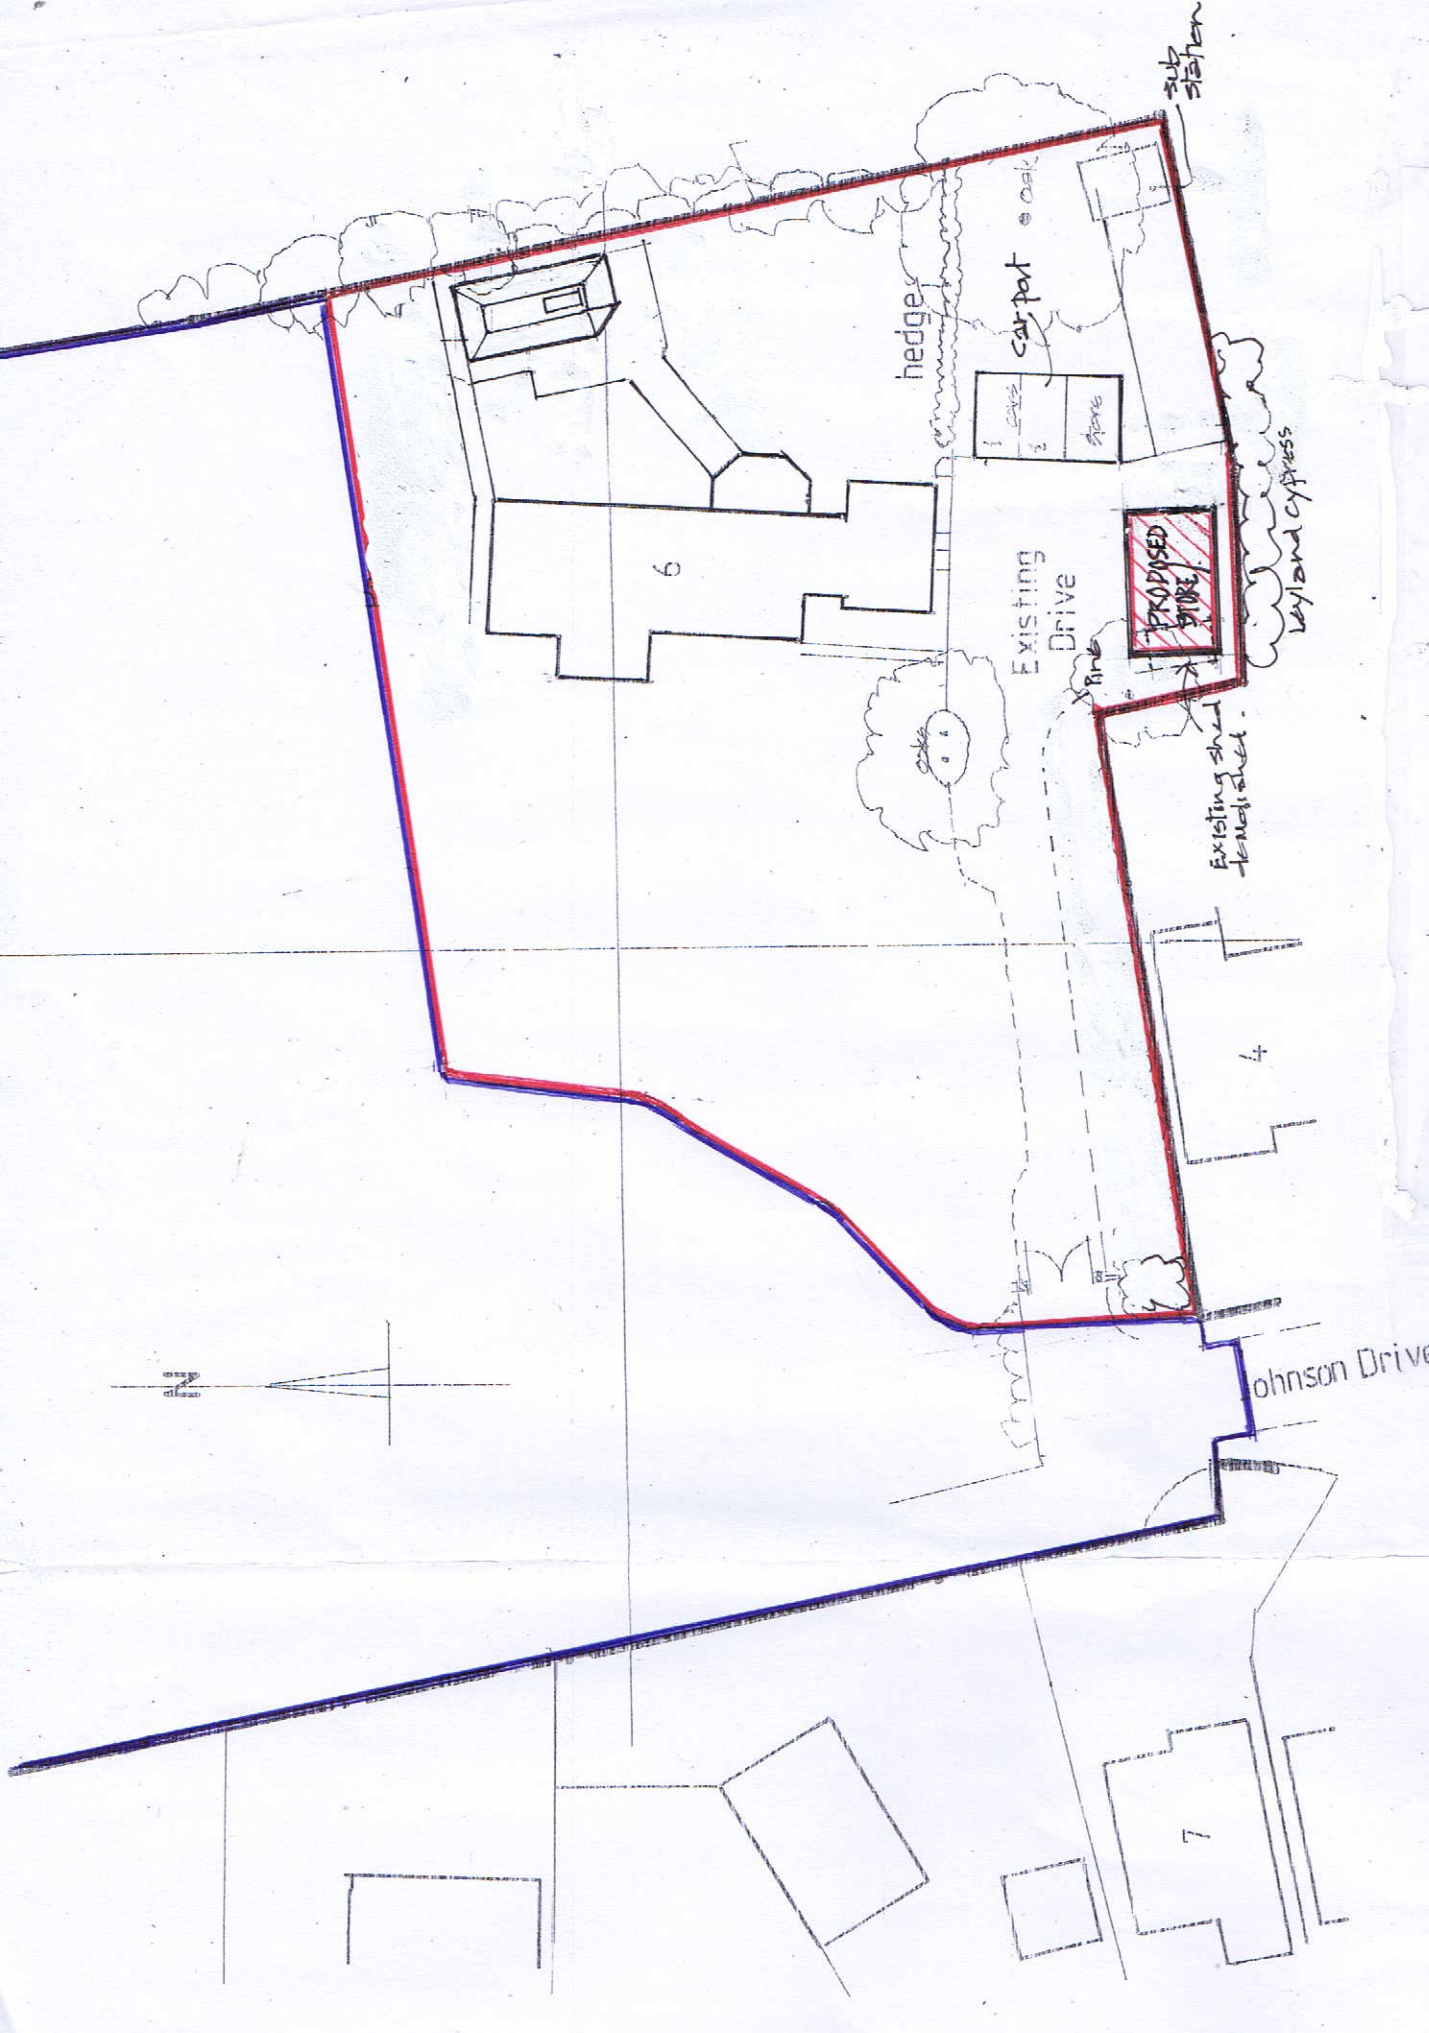

Part Site Plan 1:500  
0 5 10 20 30

CALCULATION VOLUMES

|                                 |           |
|---------------------------------|-----------|
| VOLUME OF ORIGINAL DWELLING     | 1060 cu m |
| VOLUME OF EXTENSIONS AREA BUILT | 488 cu m  |
| TOTAL EXISTING                  | 1548 cu m |
| VOLUME OF PROPOSED OUTBUILDING  | 144       |
| VOLUME OF DEMOLISHED SHED       | 26        |
| TOTAL                           | 118       |

Proposed Single Storey Building for Parking and Storage  
at 6 Johnson Drive

Client  
Mr and Mrs K. Brant  
6 Johnson Drive  
Finchampsstead  
Berkshire  
RG40 3NW

Description  
Proposed Location and Part  
Site Plan

All dimensions to be checked on site. Any discrepancy between this drawing and other information is to be referred to the Planning Consultant. This drawing is copyright.

MARTIN BUTLER PARTNERSHIP LIMITED

| Scale         | Project | drawing  | revision |
|---------------|---------|----------|----------|
| date 02/04/24 | 1:1250  | 224-04-1 | 01       |
| drawn MB      | 1:500   |          |          |

28 Broad Street  
Wokingham  
Berkshire  
RG40 1AB  
Tel: 0118 980 0000