
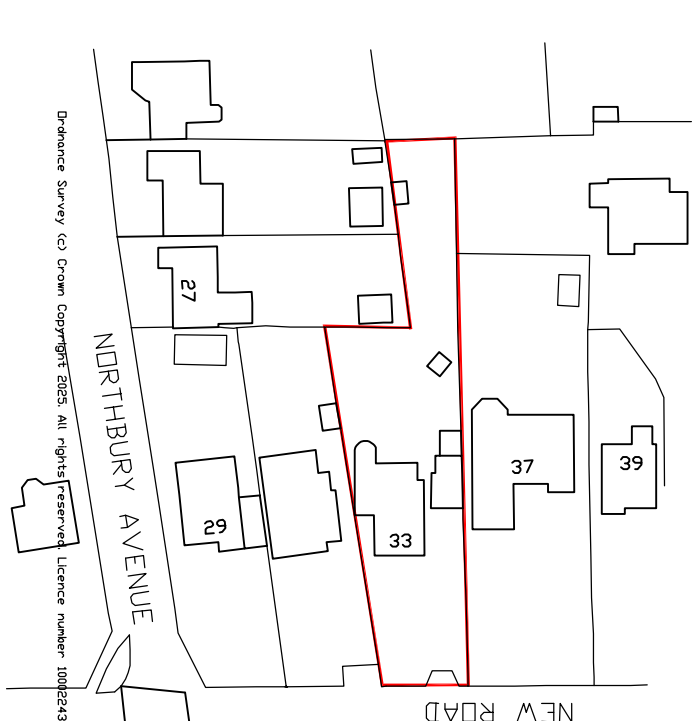
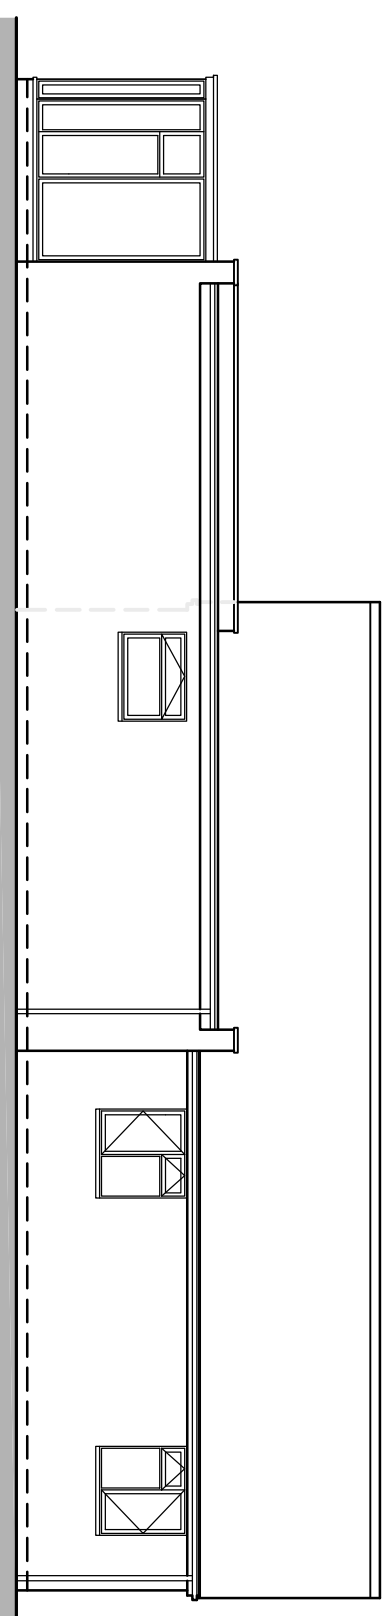
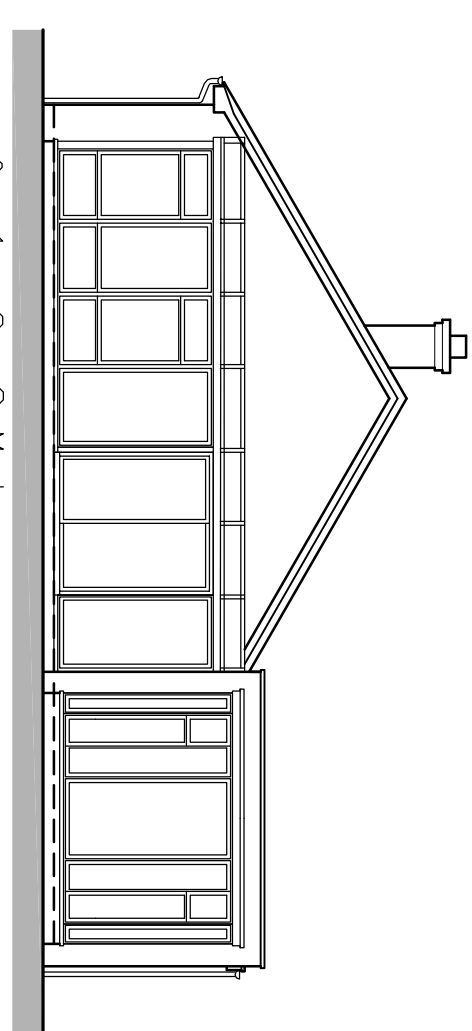
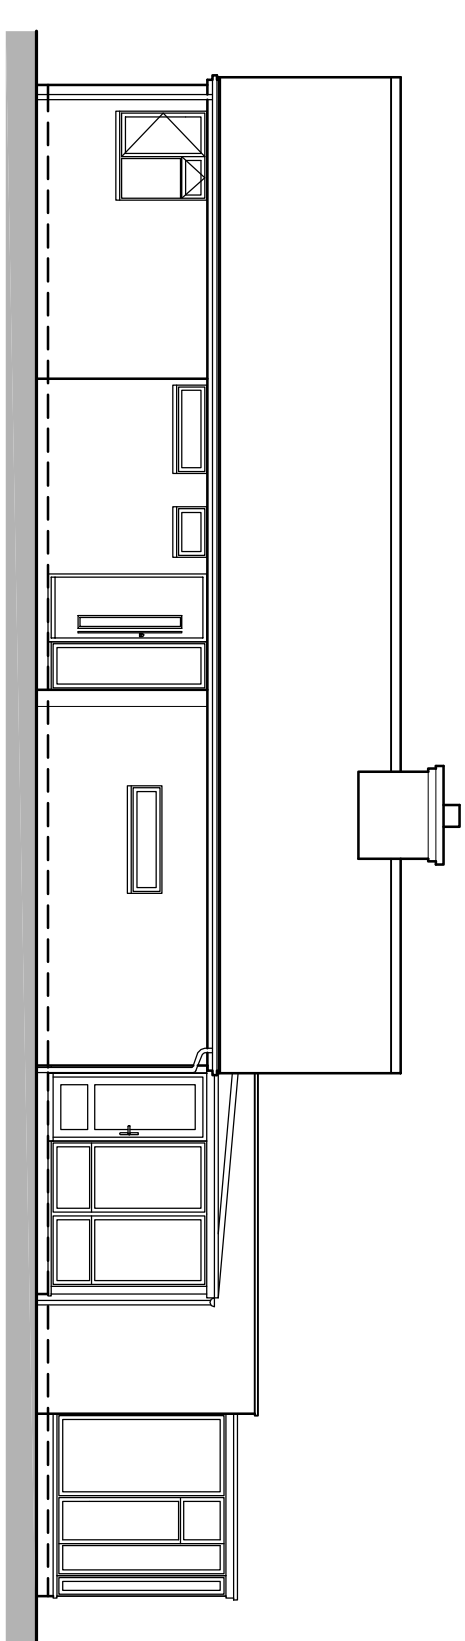
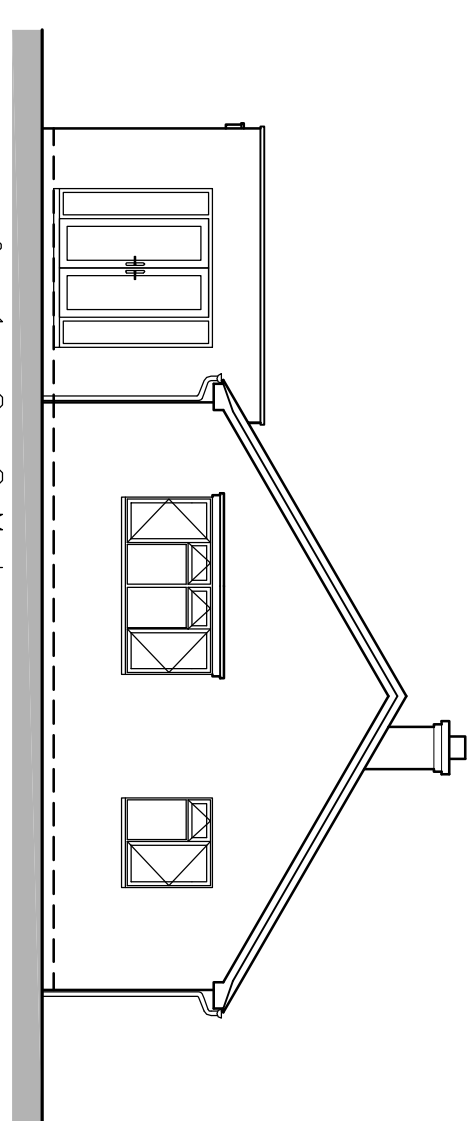


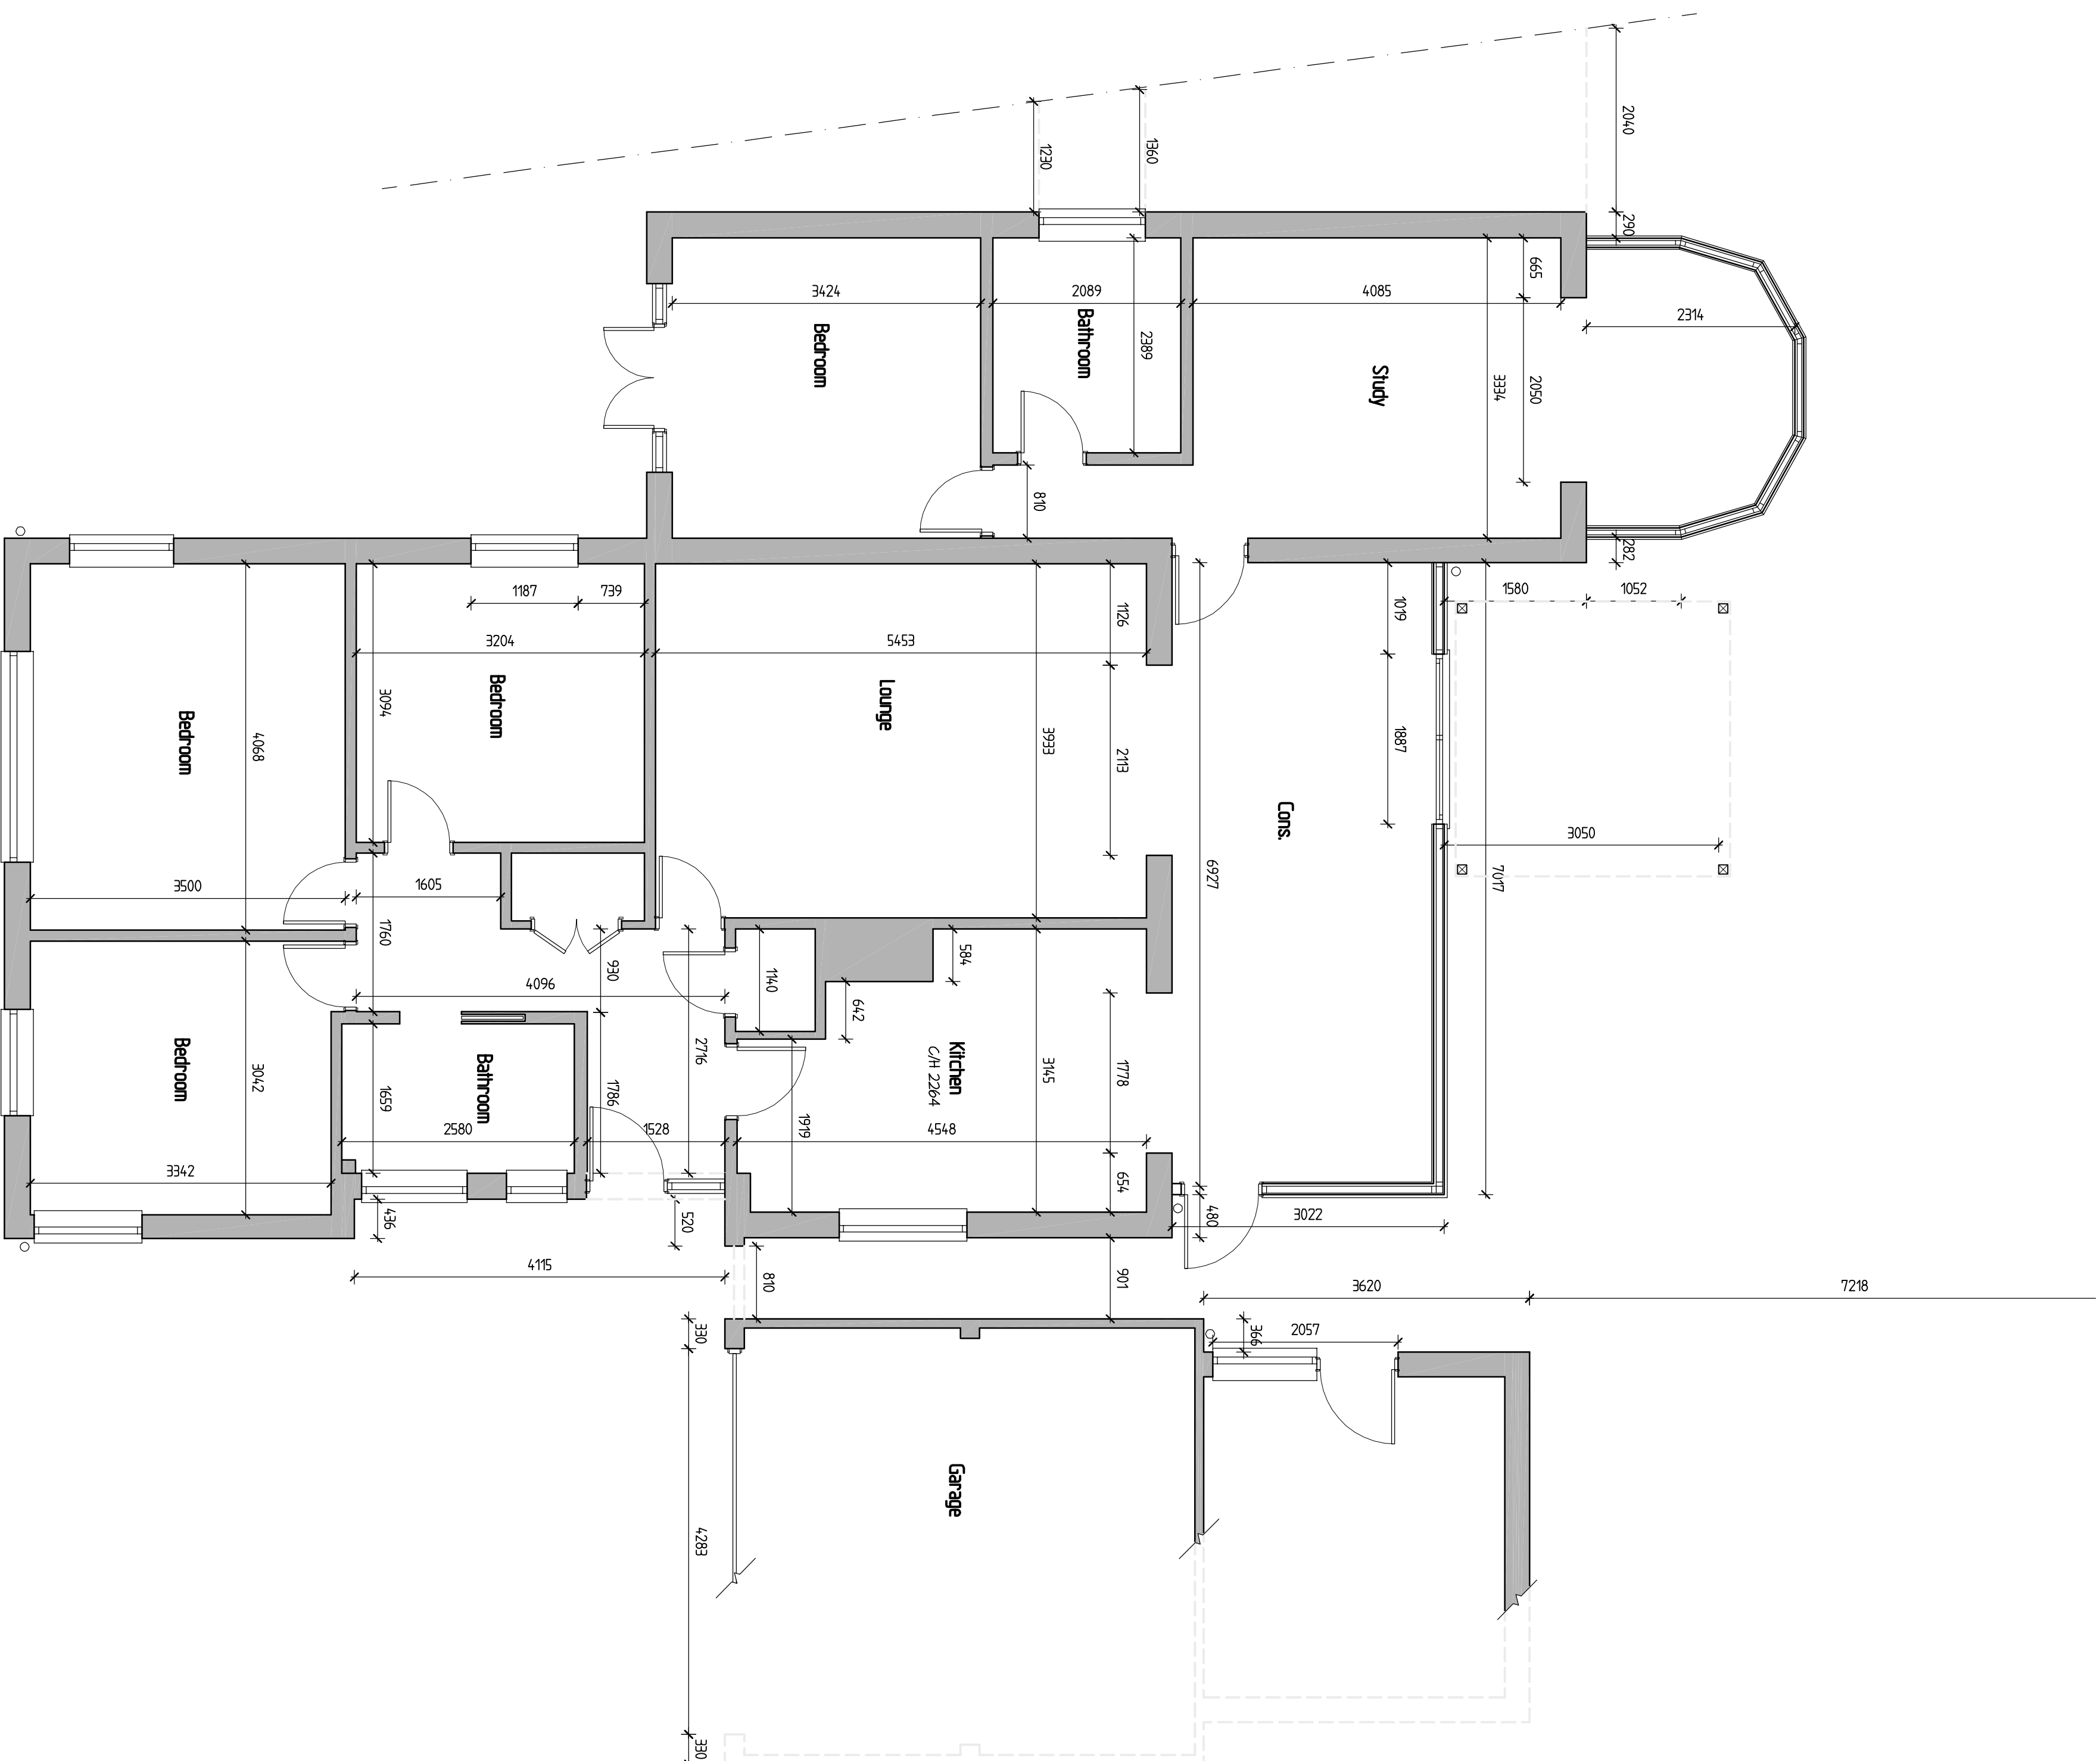

	
Planning, Building Regulations & Structural Design	
REVISIONS	
Rev. _____ Description _____ A Location Plan added	Date _____ 14-7-2025
JOB TITLE _____	
33 New Road Ruscombe	
TITLE _____	
Existing Plans & Elevations	
SCALE _____ 1:50 1/4"=1'	DATE _____ June 2025
DRAWING No. _____ A	01