

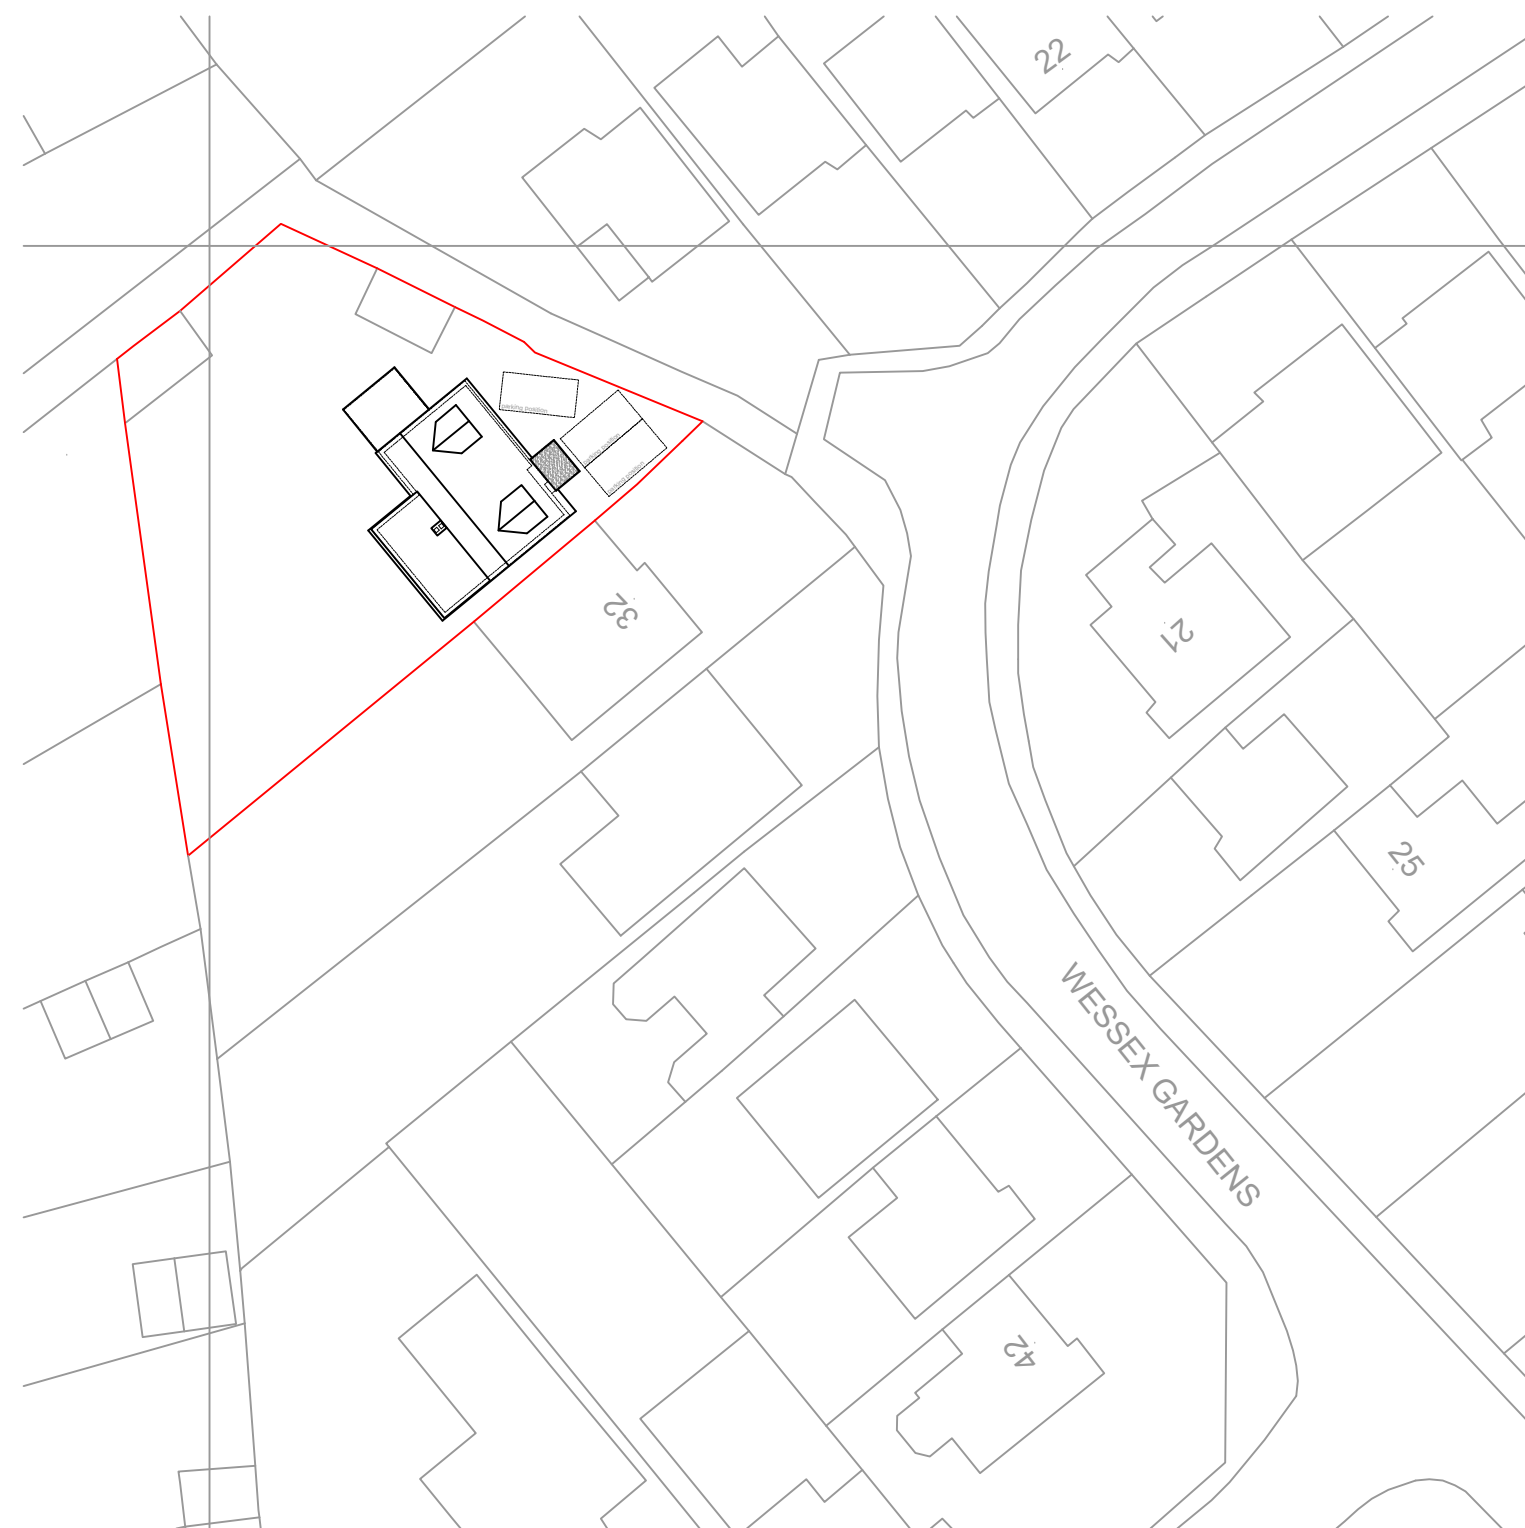


LOCATION PLAN (as approved plan)
SCALE 1:1250

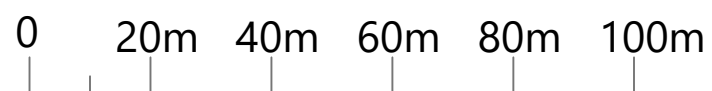

BLOCK PLAN (inc front porch)
SCALE 1:500

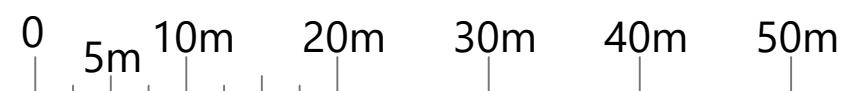

PROJECT:	30 Wessex Gardens Twyford RG10 0AY	DRAWING TITLE BLOCK AND LOCATION PLANS	CREATIVE DESIGN AND STRUCTURE	HENSON HOUSE NEWTOWN ROAD HENLEY-ON-THAMES RG9 1HG Tel 01491 411922	DRAWING NO.	REV.
					08425-09	AS STATED JULY 2025