
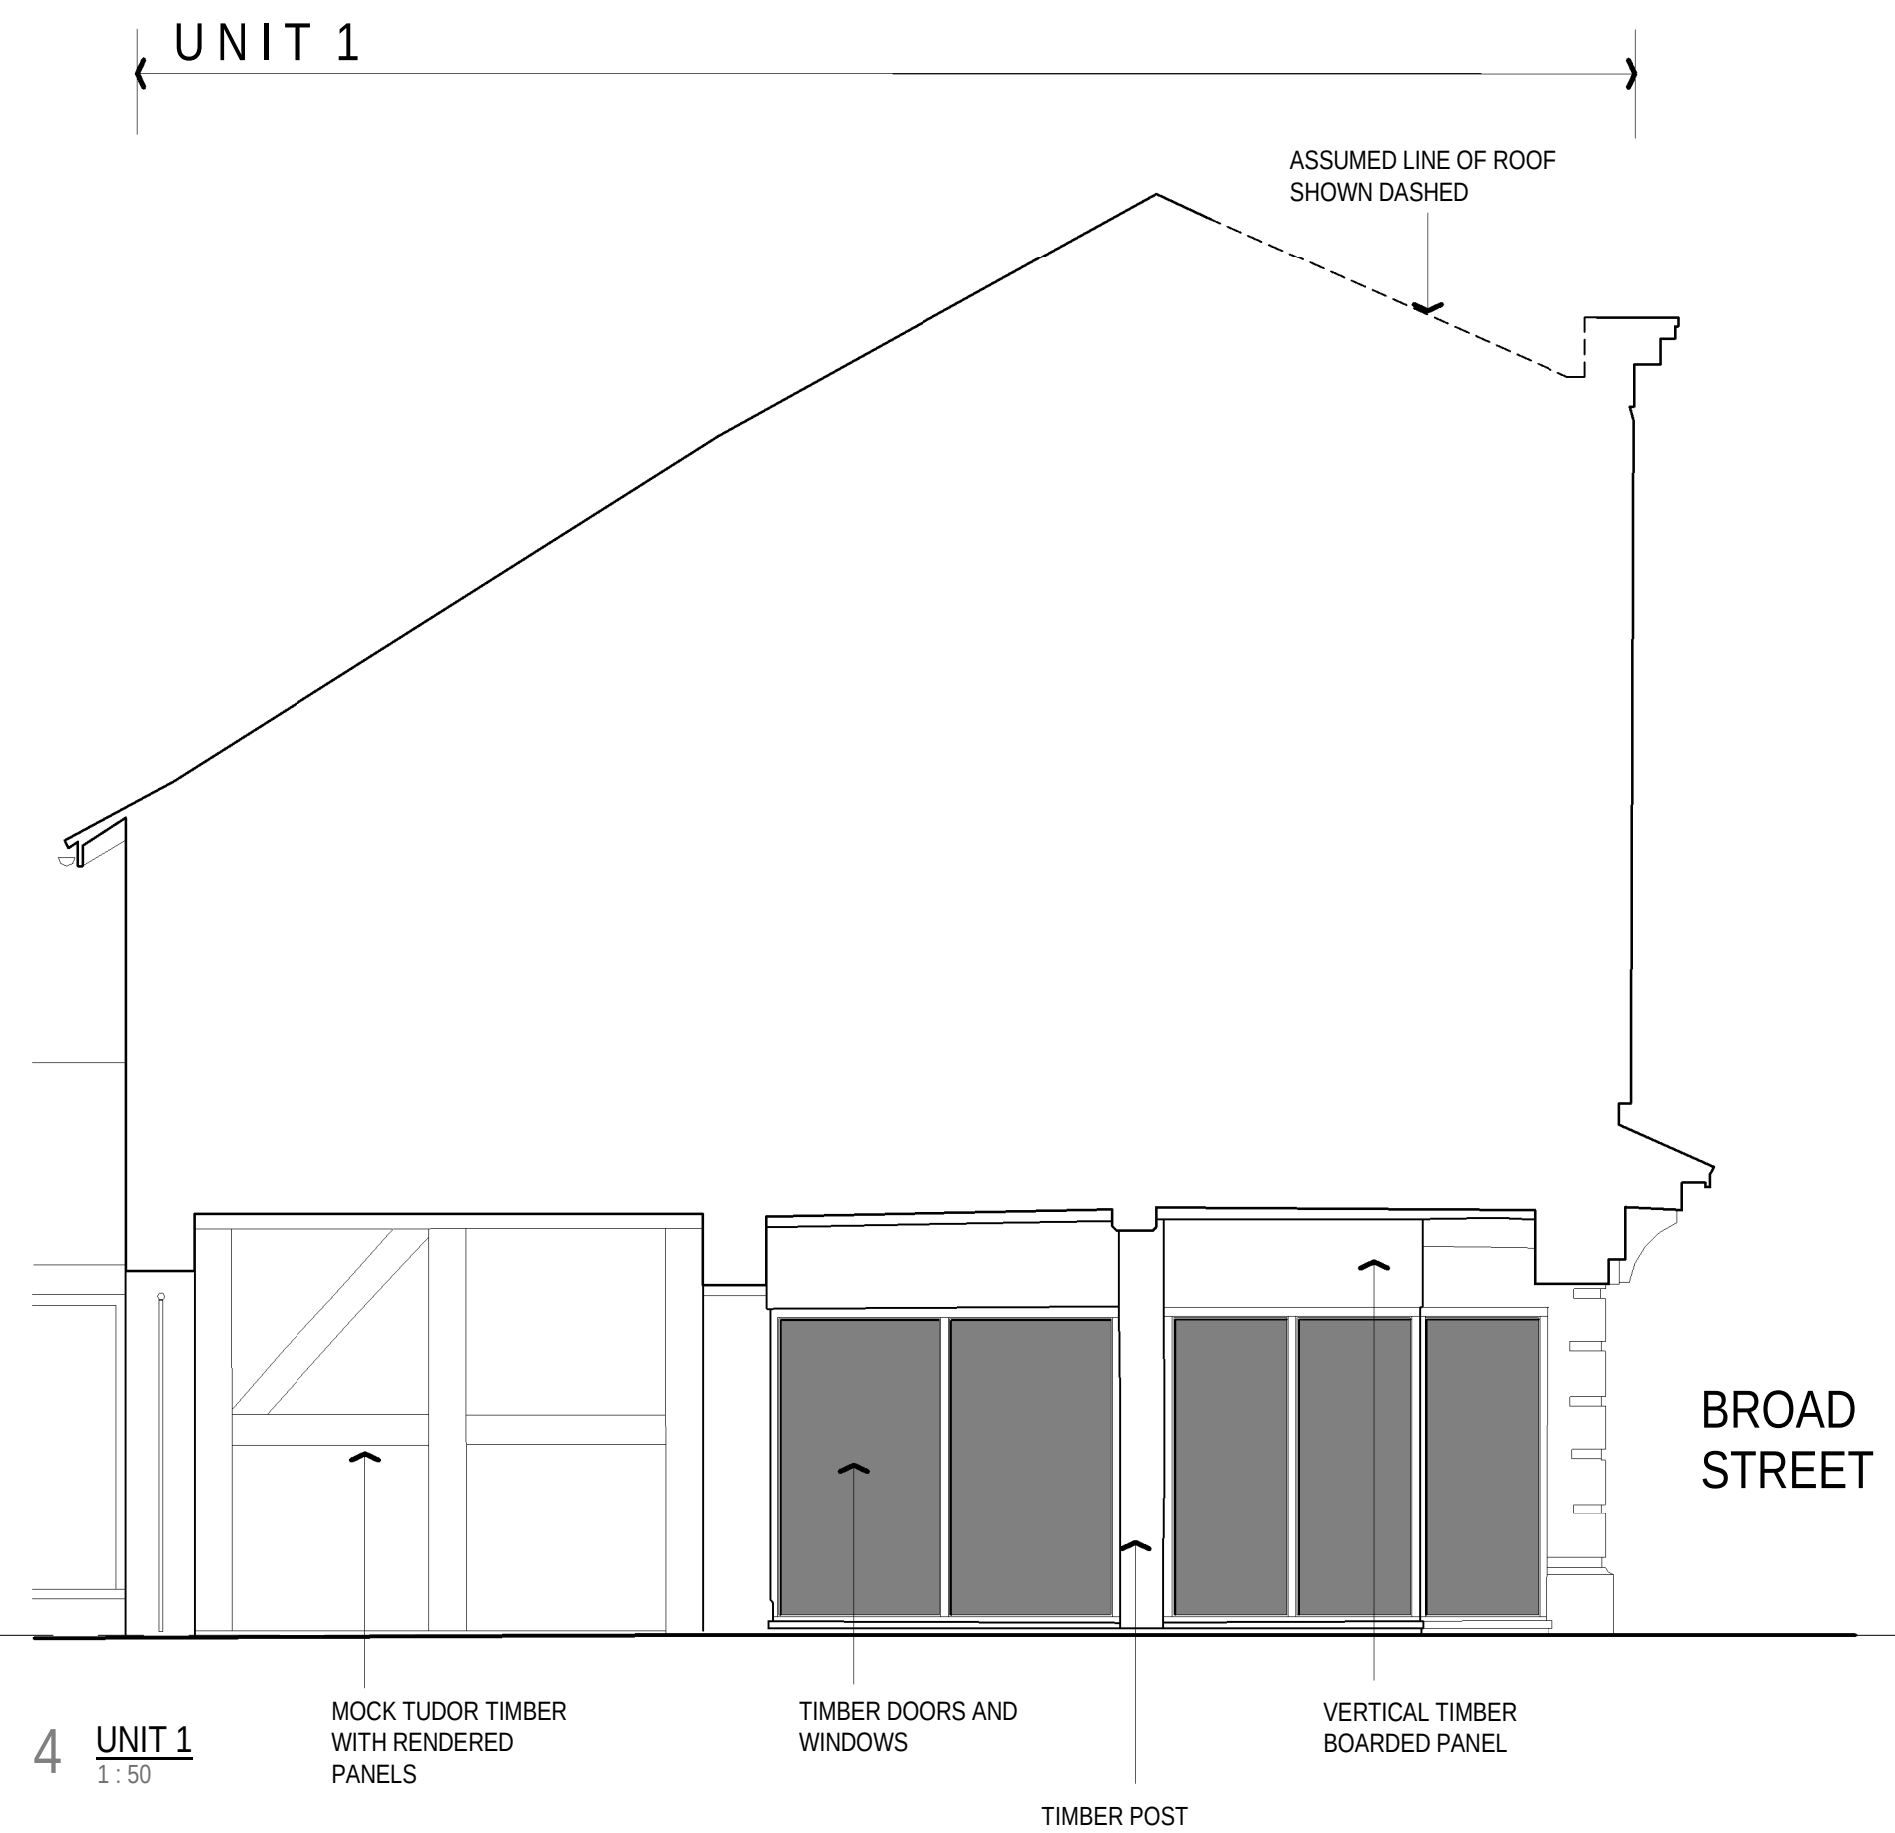
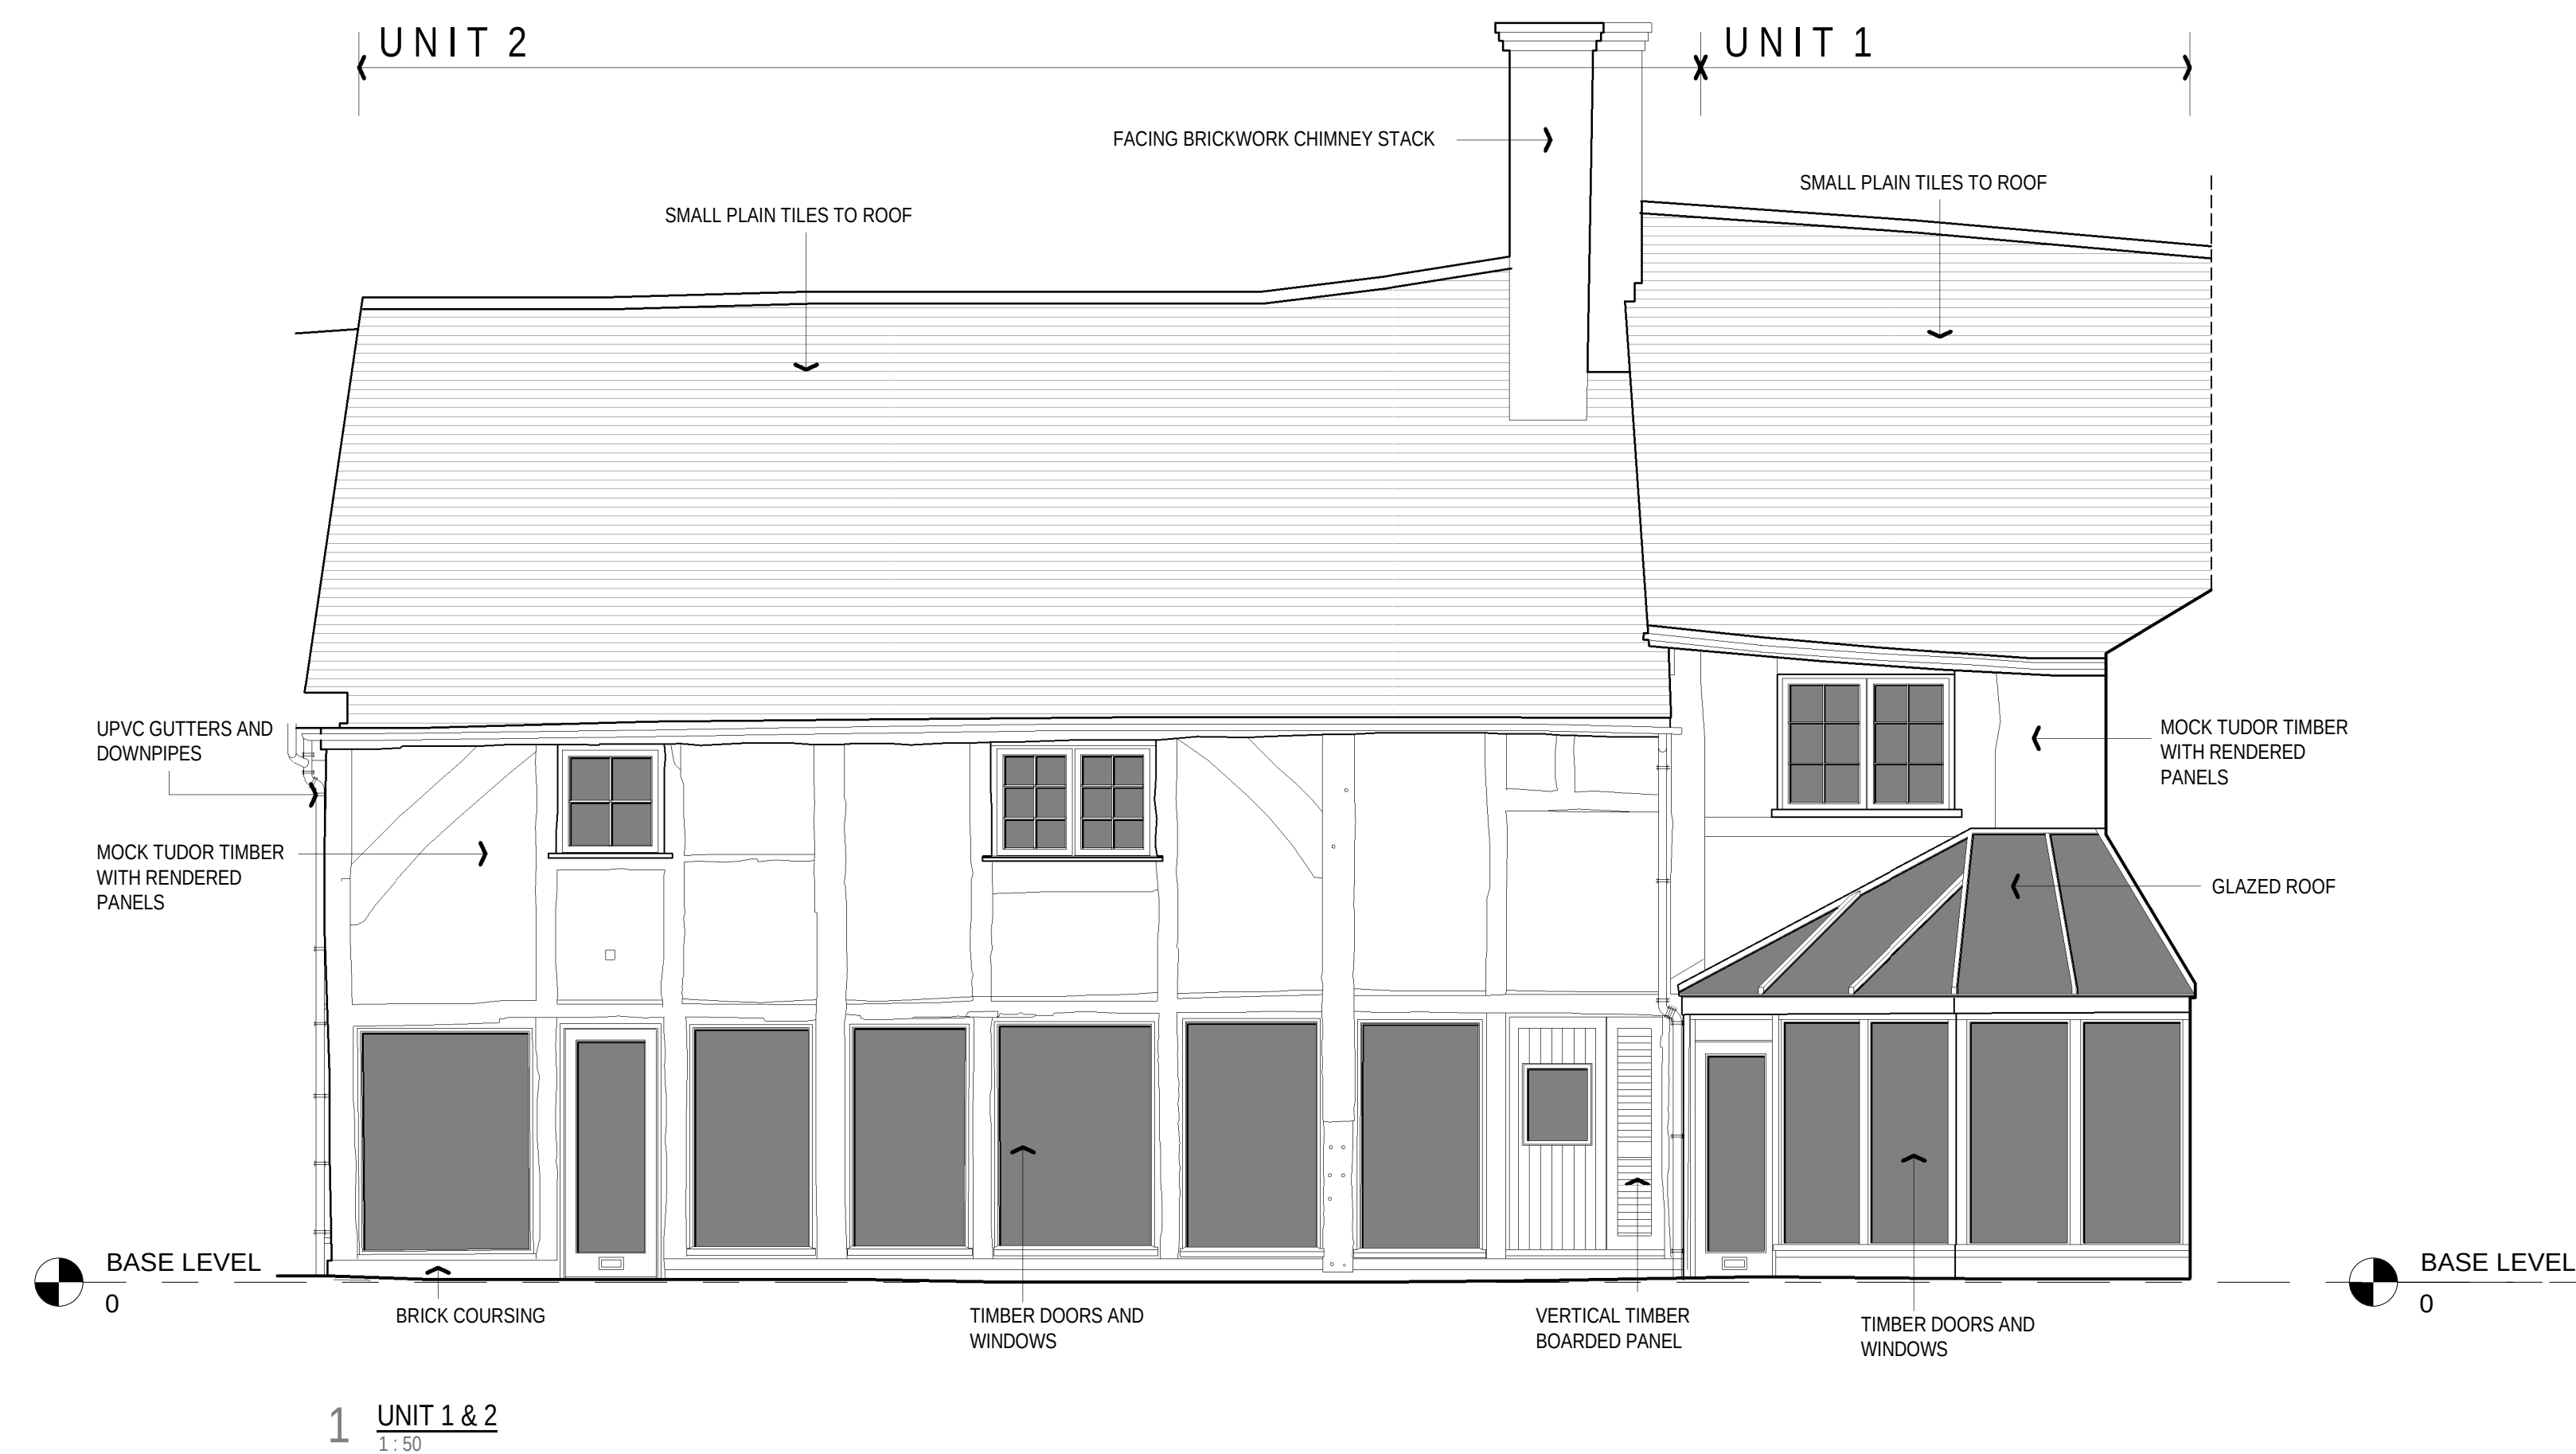


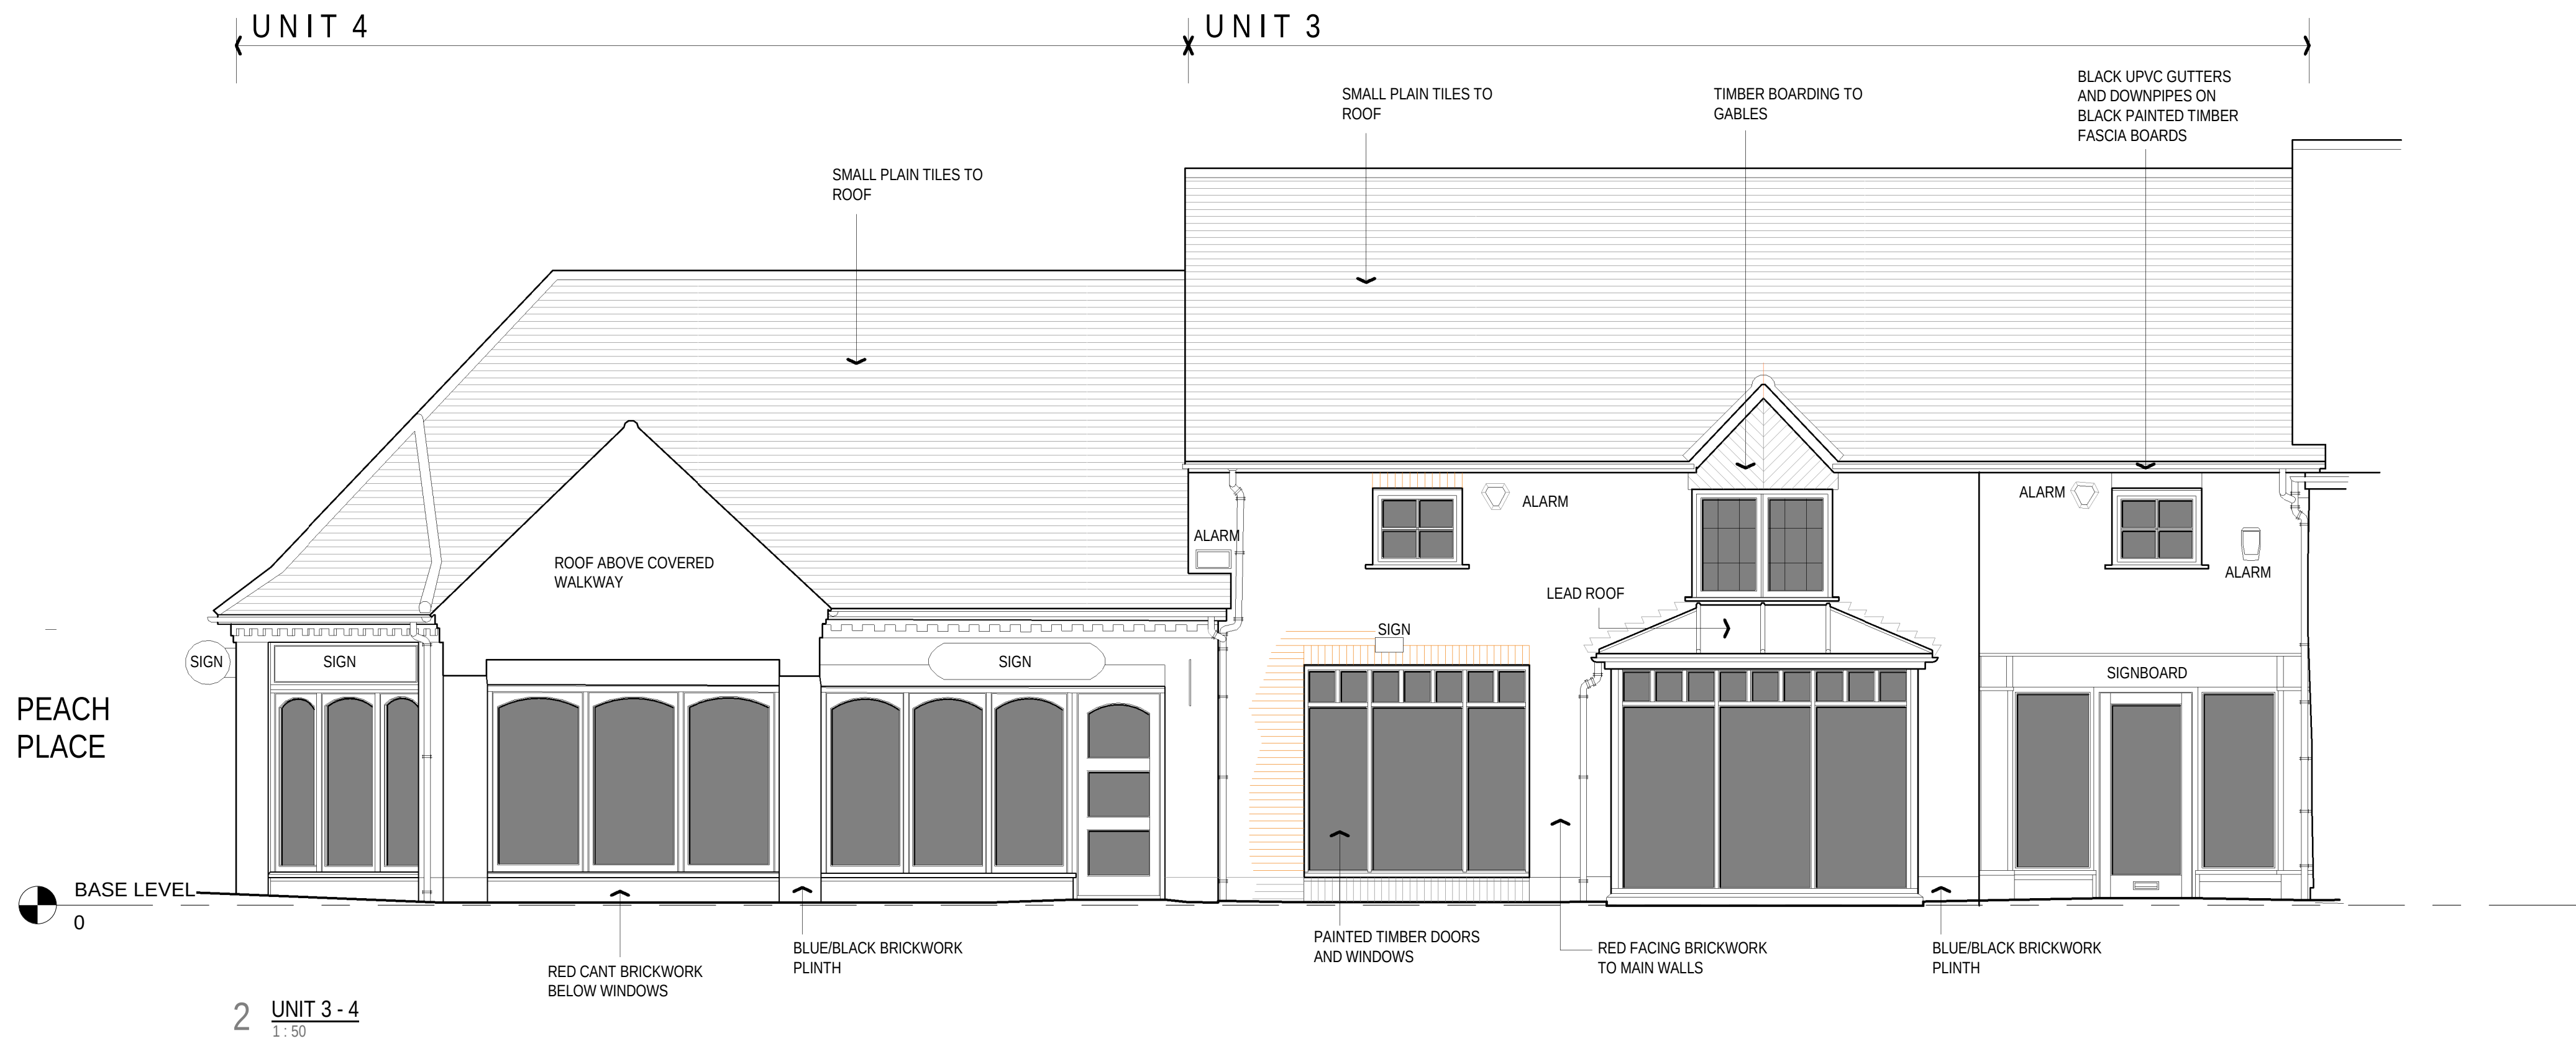

- 1) This drawing is the copyrighted and may not be altered or reproduced in any way without written permission
- 2) Written dimensions supersede manual or electronically scaled dimensions. All dimensions must be checked on site by Contractor before commencement of the works or fabrication
- 3) This drawing is to be used only for the purposes intended as described in the Drawing Title box
- 4) This drawing must be read in conjunction with all other Consultants drawings & specifications applicable to this project
- 5) The information contained herein is confidential and may not be copied or disclosed to any other person or used for any purpose other than that for which it was originally prepared and supplied without the prior written consent

CONSTRUCTION DESIGN & MANAGEMENT REGULATIONS 2015

DESIGNERS HAZARD INFORMATION FOR CONSTRUCTION

The notes below refer specifically to the information shown on this drawing. Refer to the Construction Phase Health and Safety Plan for further information.

1) If you do not fully understand the risks involved during the construction of the items indicated on this drawing ask your Manager, Health & Safety Advisor or a member of the Design Team before proceeding.

0m 1m 2m 3m 4m 5m
VISUAL SCALE 1:50 @ A1

Ref. Date Description By Chkd
Above references apply to revisions on this sheet
S1 SURVEY INFORMATION
Status Code Issue Purpose

ermc
03300 240365 www.ermc.co.uk info@ermc.co.uk

Client
WOKINGHAM BOROUGH COUNCIL
Project Title
SURVEY AS EXISTING
BUSH WALK, WOKINGHAM
RG40, 1AT

Drawing Title / Description
ELEVATIONS - UNITS 1 - 4

Our Project Ref. Scale Date Drawn Chkd
3509 1:50 @ A1 19.12.24 CIC

Project Ref.	Originator	Functional Breakdown	Spatial Breakdown	Form Breakdown	Discipline	Drawing No.	Rev.
3509	ERM	00	00	DR	A	0002	

This drawing has a Copyright. Permission to use is required.