




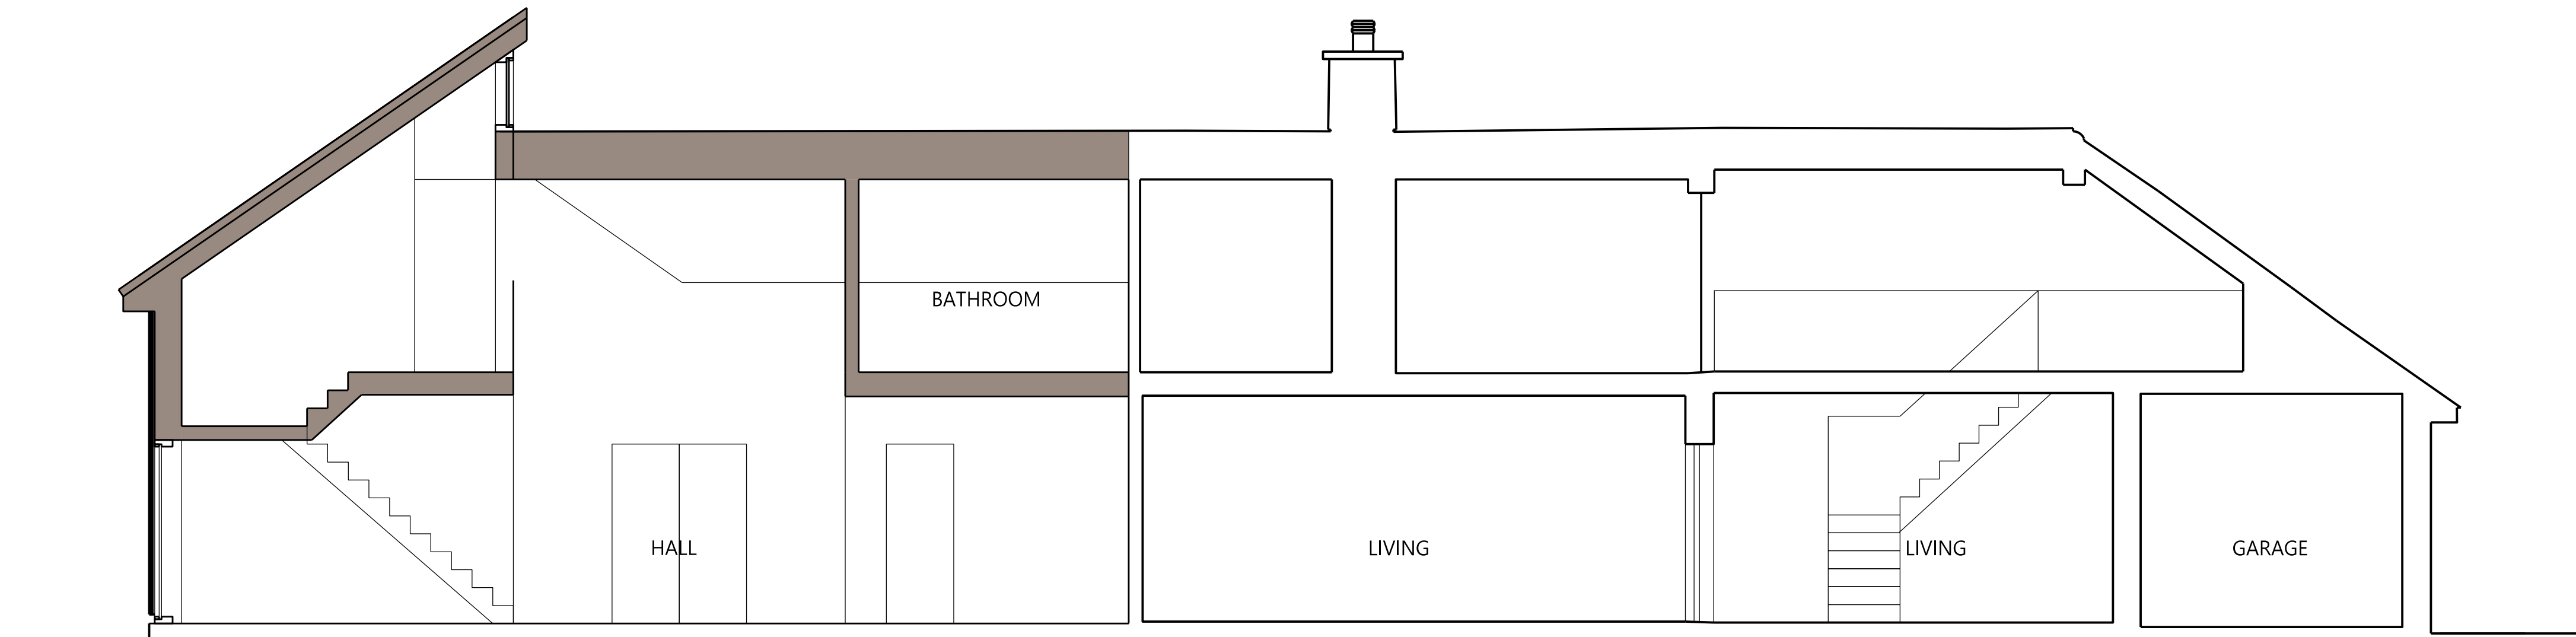

1 SECTION AA  
SCALE 1:50 @ A1

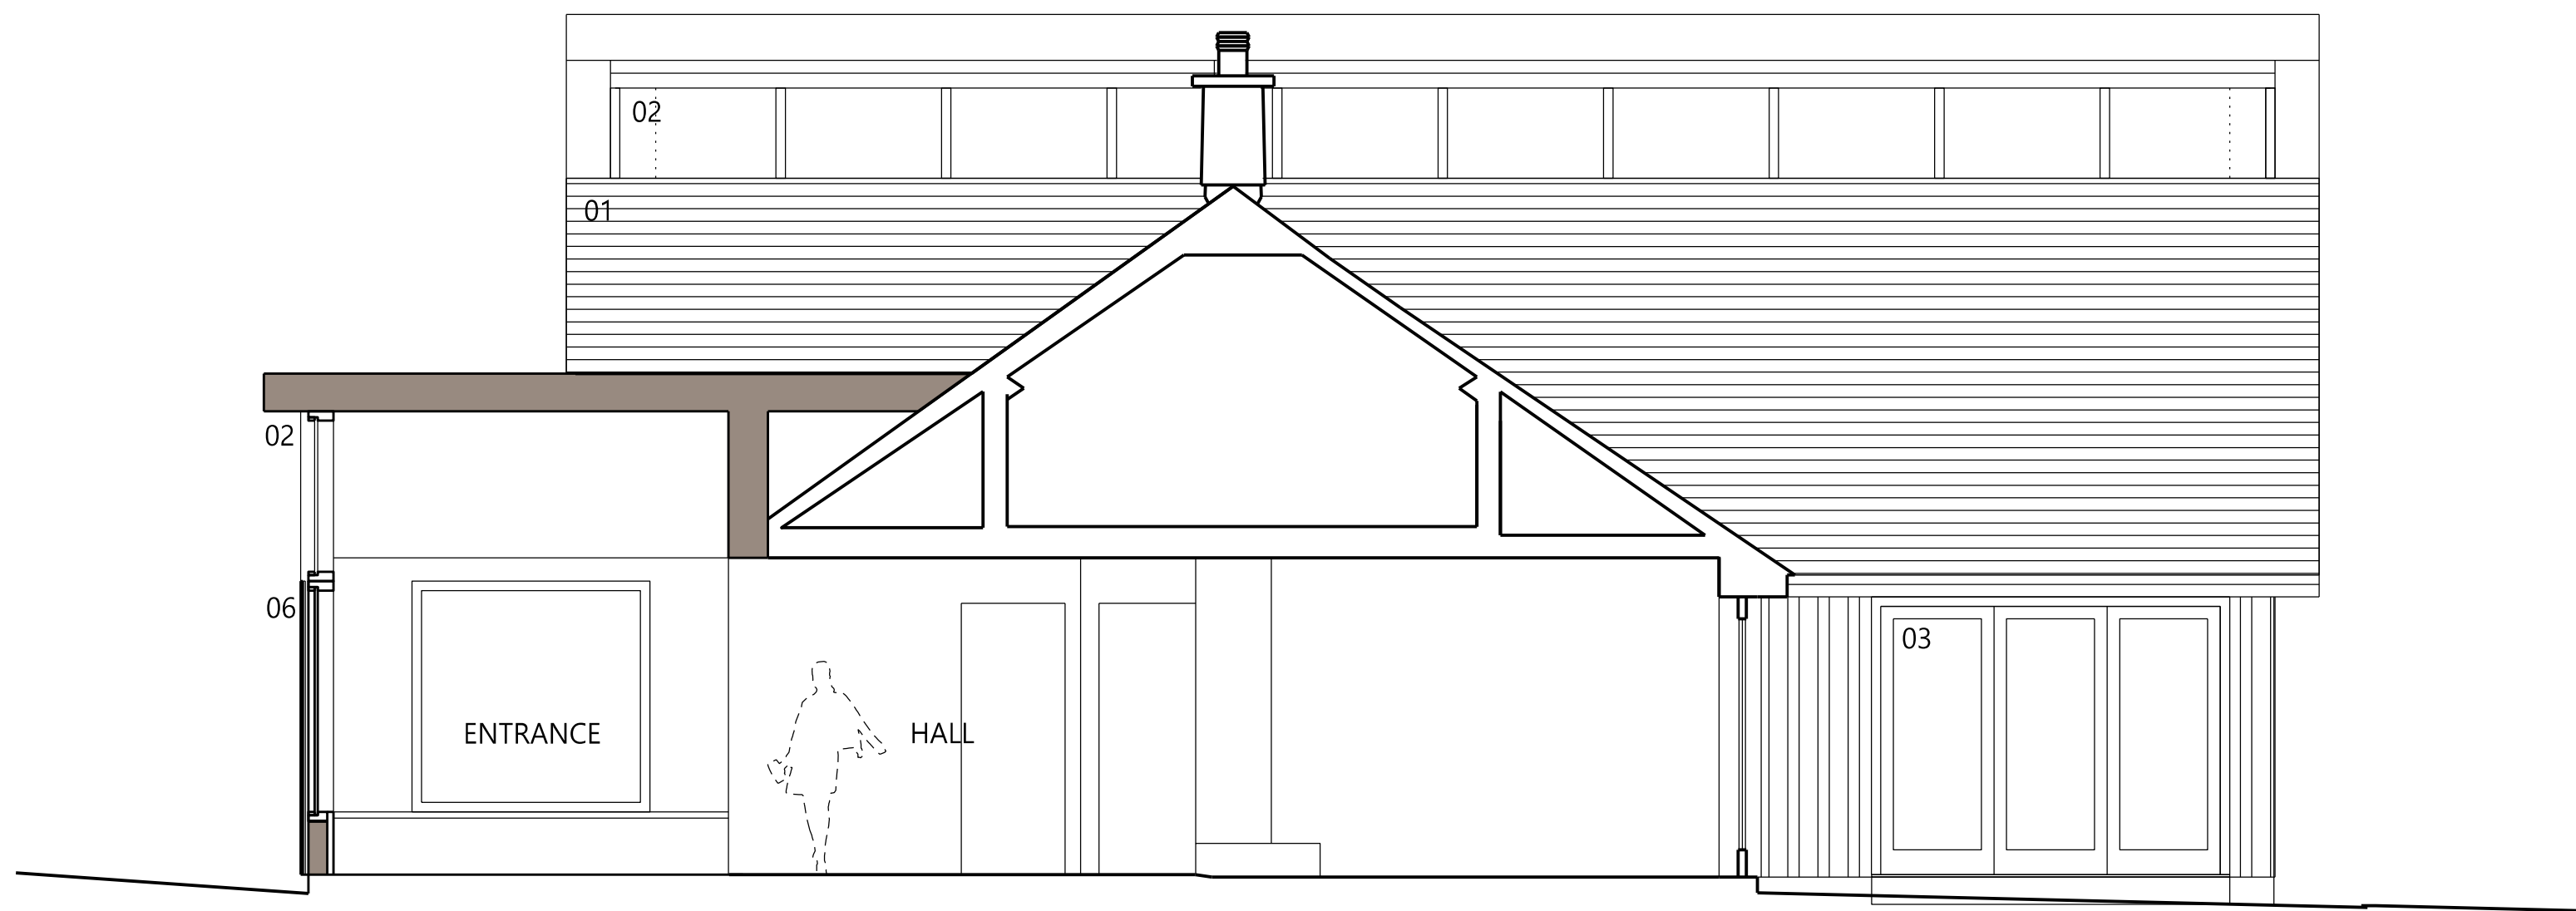

2 - SECTION BB  
SCALE 1:50 @ A1

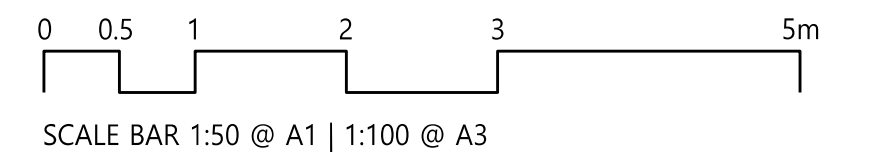

CONTACT  
**WALKER HAY ARCHITECTS**  
Unit C11.5, Park Hall Business Centre  
40 Martell Road, London, SE21 8EN  
[james@walkerhay.com](mailto:james@walkerhay.com) | +44 (0)7775 563 897

CLIENT  
**ANDREW LITTLEJOHNS**

DRAWING  
**PROPOSED  
SECTION**

NORTH

REV  
**P1**

DATE  
**31.12.24**

FOR  
**PLANNING**

DRAWING KEY

|    |                                       |
|----|---------------------------------------|
| 01 | CONCRETE ROOF TILES TO MATCH EXISTING |
| 02 | WINDOWS                               |
| 03 | DOORS                                 |
| 04 | ROOFLIGHT                             |
| 05 | TIMBER CLADDING                       |
| 06 | OBSCURED GLASS                        |

INTELLECTUAL PROPERTY  
This drawing is the property of Walker Hay Architects and shall not be reproduced in whole or in part without express written permission from the originator. This drawing is copyright. Do not scale.

PROJECT  
**45 FROG HALL DRIVE**

PROJECT NO.  
**1703**

SCALE  
**1:50 @ A1 | 1:100 @ A3**

STATUS  
**PLANNING**

DRAWN  
**JH**

CHECKED  
**JH**

DATE  
**31.12.24**

DRAWING NUMBER  
**1703-PA-L-220**

REVISION  
**P1**