


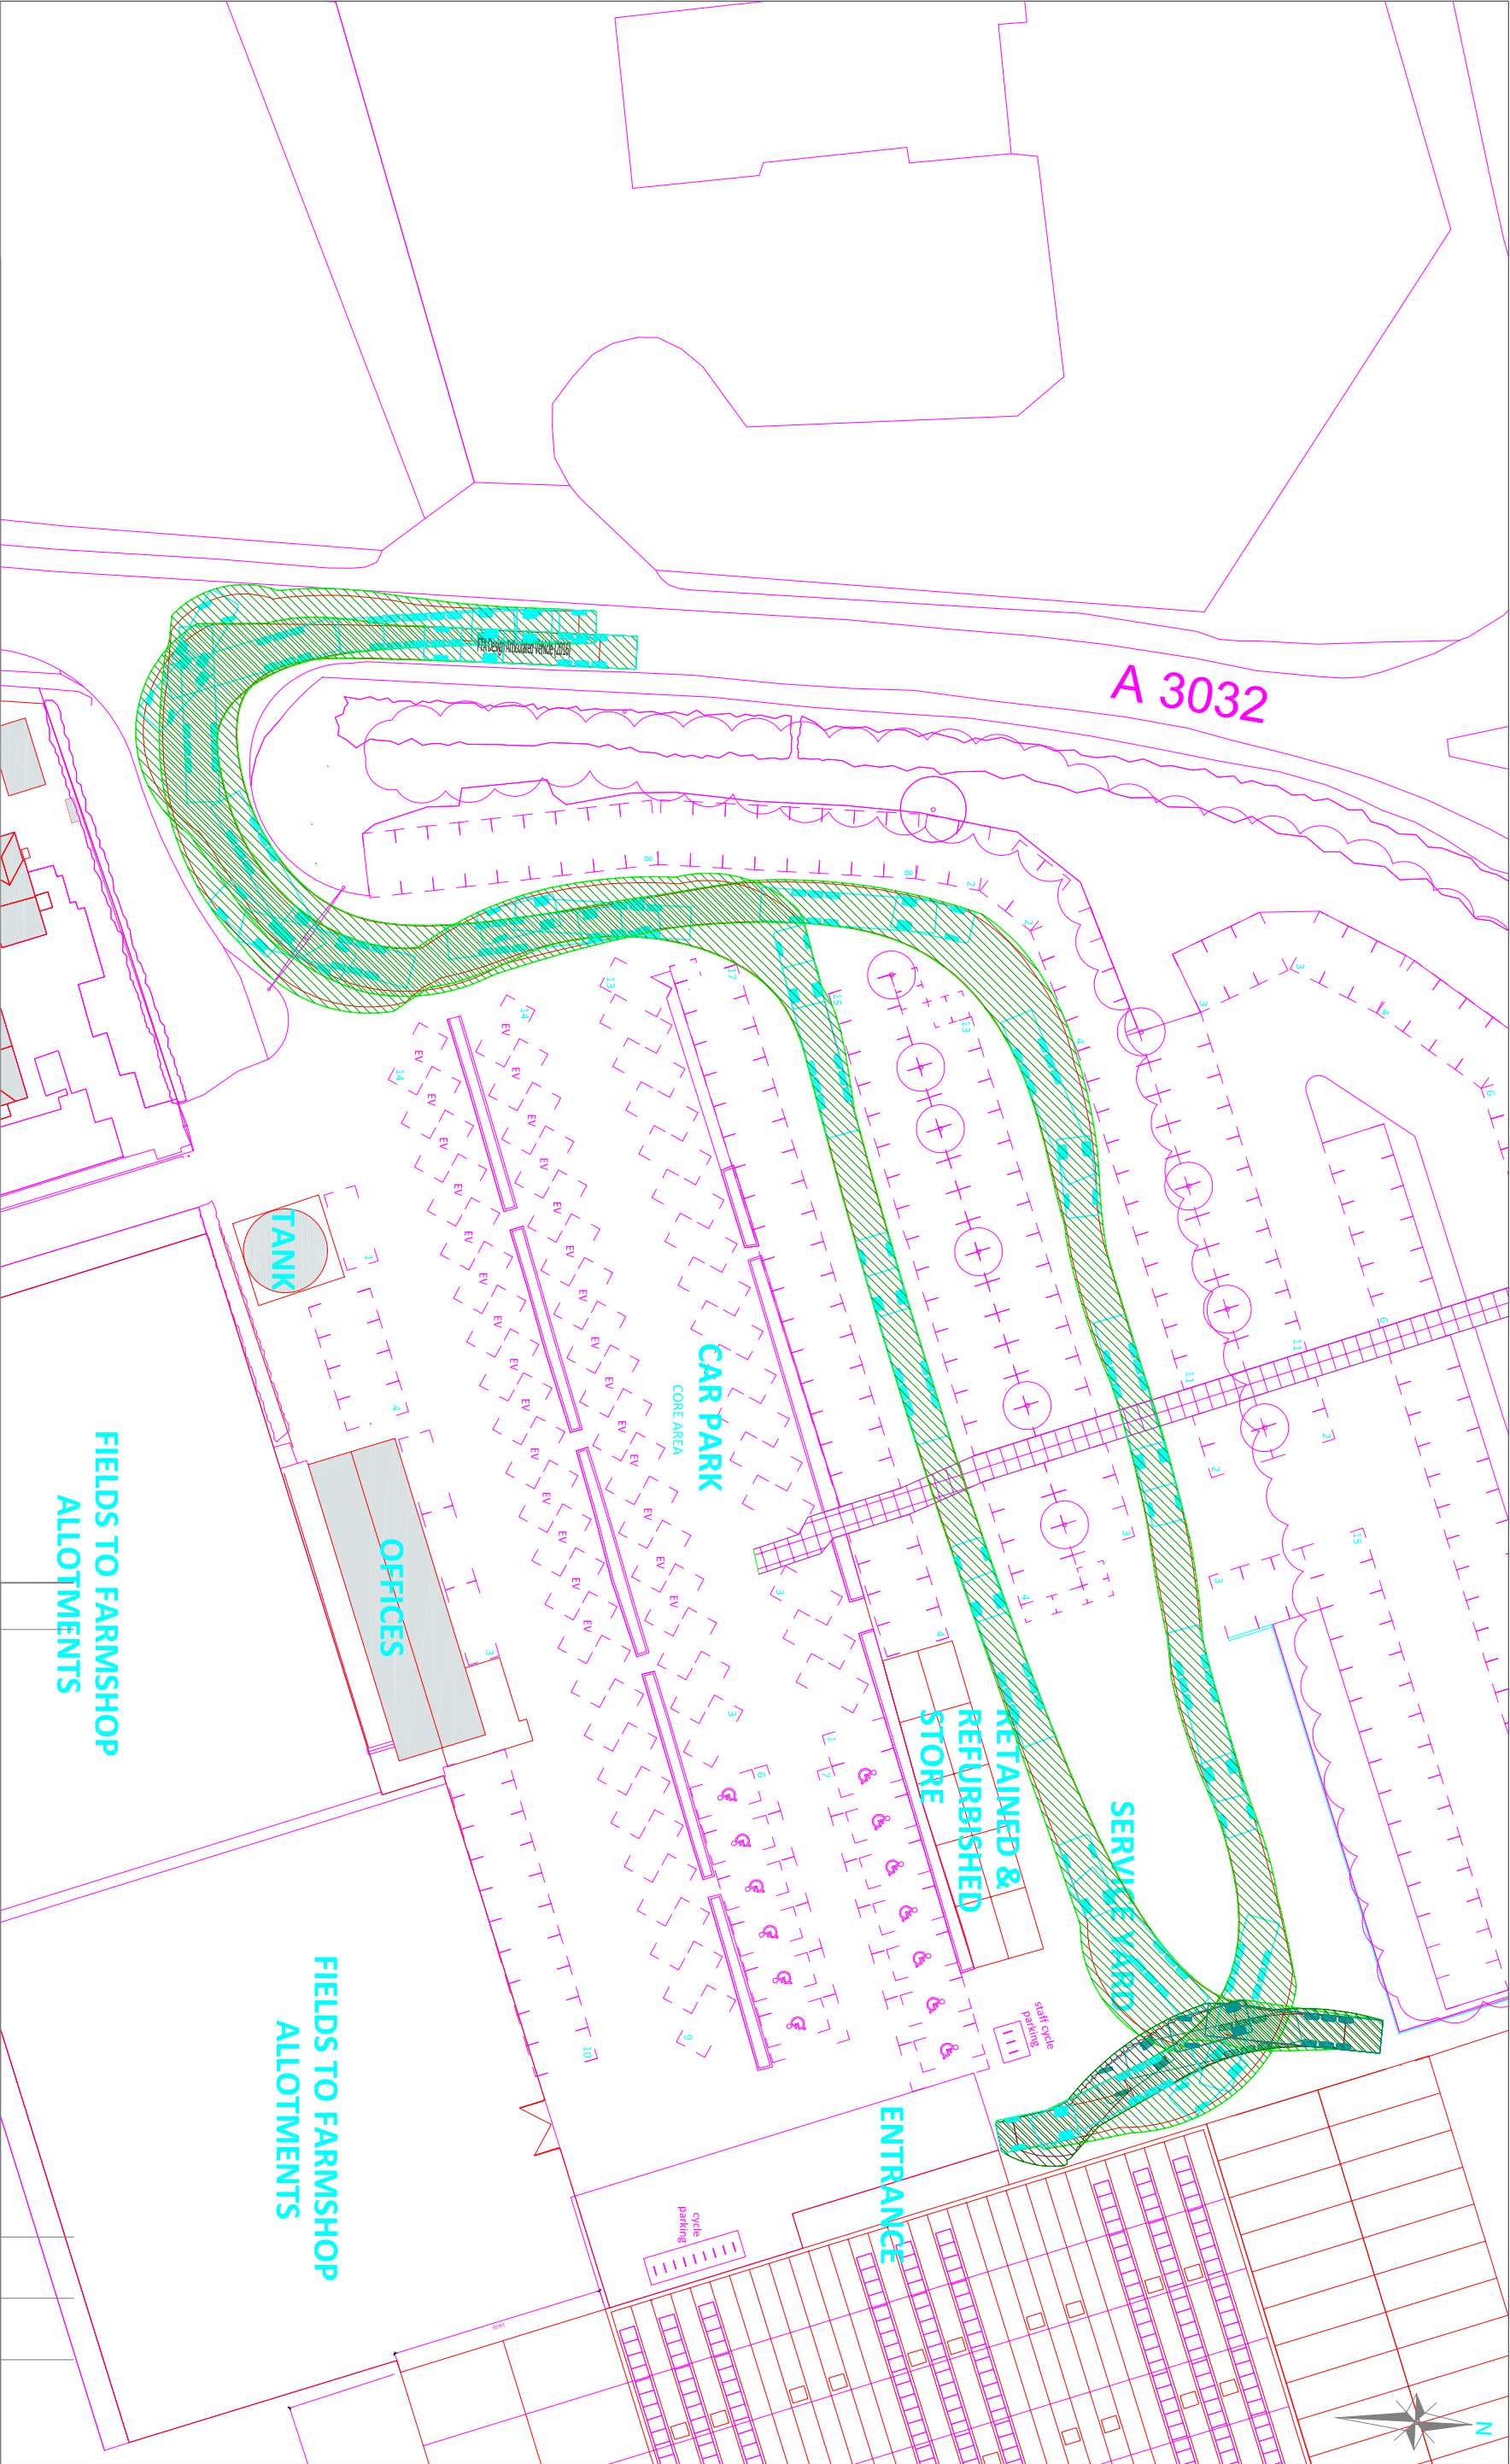

A 3032

CAR PARK

OFFICES

FIELDS TO FARMSHOP
ALLOTMENTS

FIELDS TO FARMSHOP
ALLOTMENTS

SERVICE YARD

ENTRANCE

RETAINED &
REFURBISHED
STORE

TANK

REV	AMENDMENTS	DRAWN	CHKD	DATE
1	HARE HATCH SHEEPLANDS, HARE HATCH, TWYFORD			

Client
HARE HATCH SHEEPLANDS LTD

Drawing Title
FTA DESIGN ARTICULATED HGV – SERVICE YARD

Scale	Date	Designed	Drawn	Drawing No	Rev
1:500 @ A3	24 SEPT 26	DFM	DFM	21.103-004	A

Reproduced from Ordnance Survey
with the permission of the Controller
of Her Majesty's Office
© Crown Copyright



Highway Planning Ltd
59 Barnards Hill
Marlow
Bucks
SL7 2NX
01628 488444