


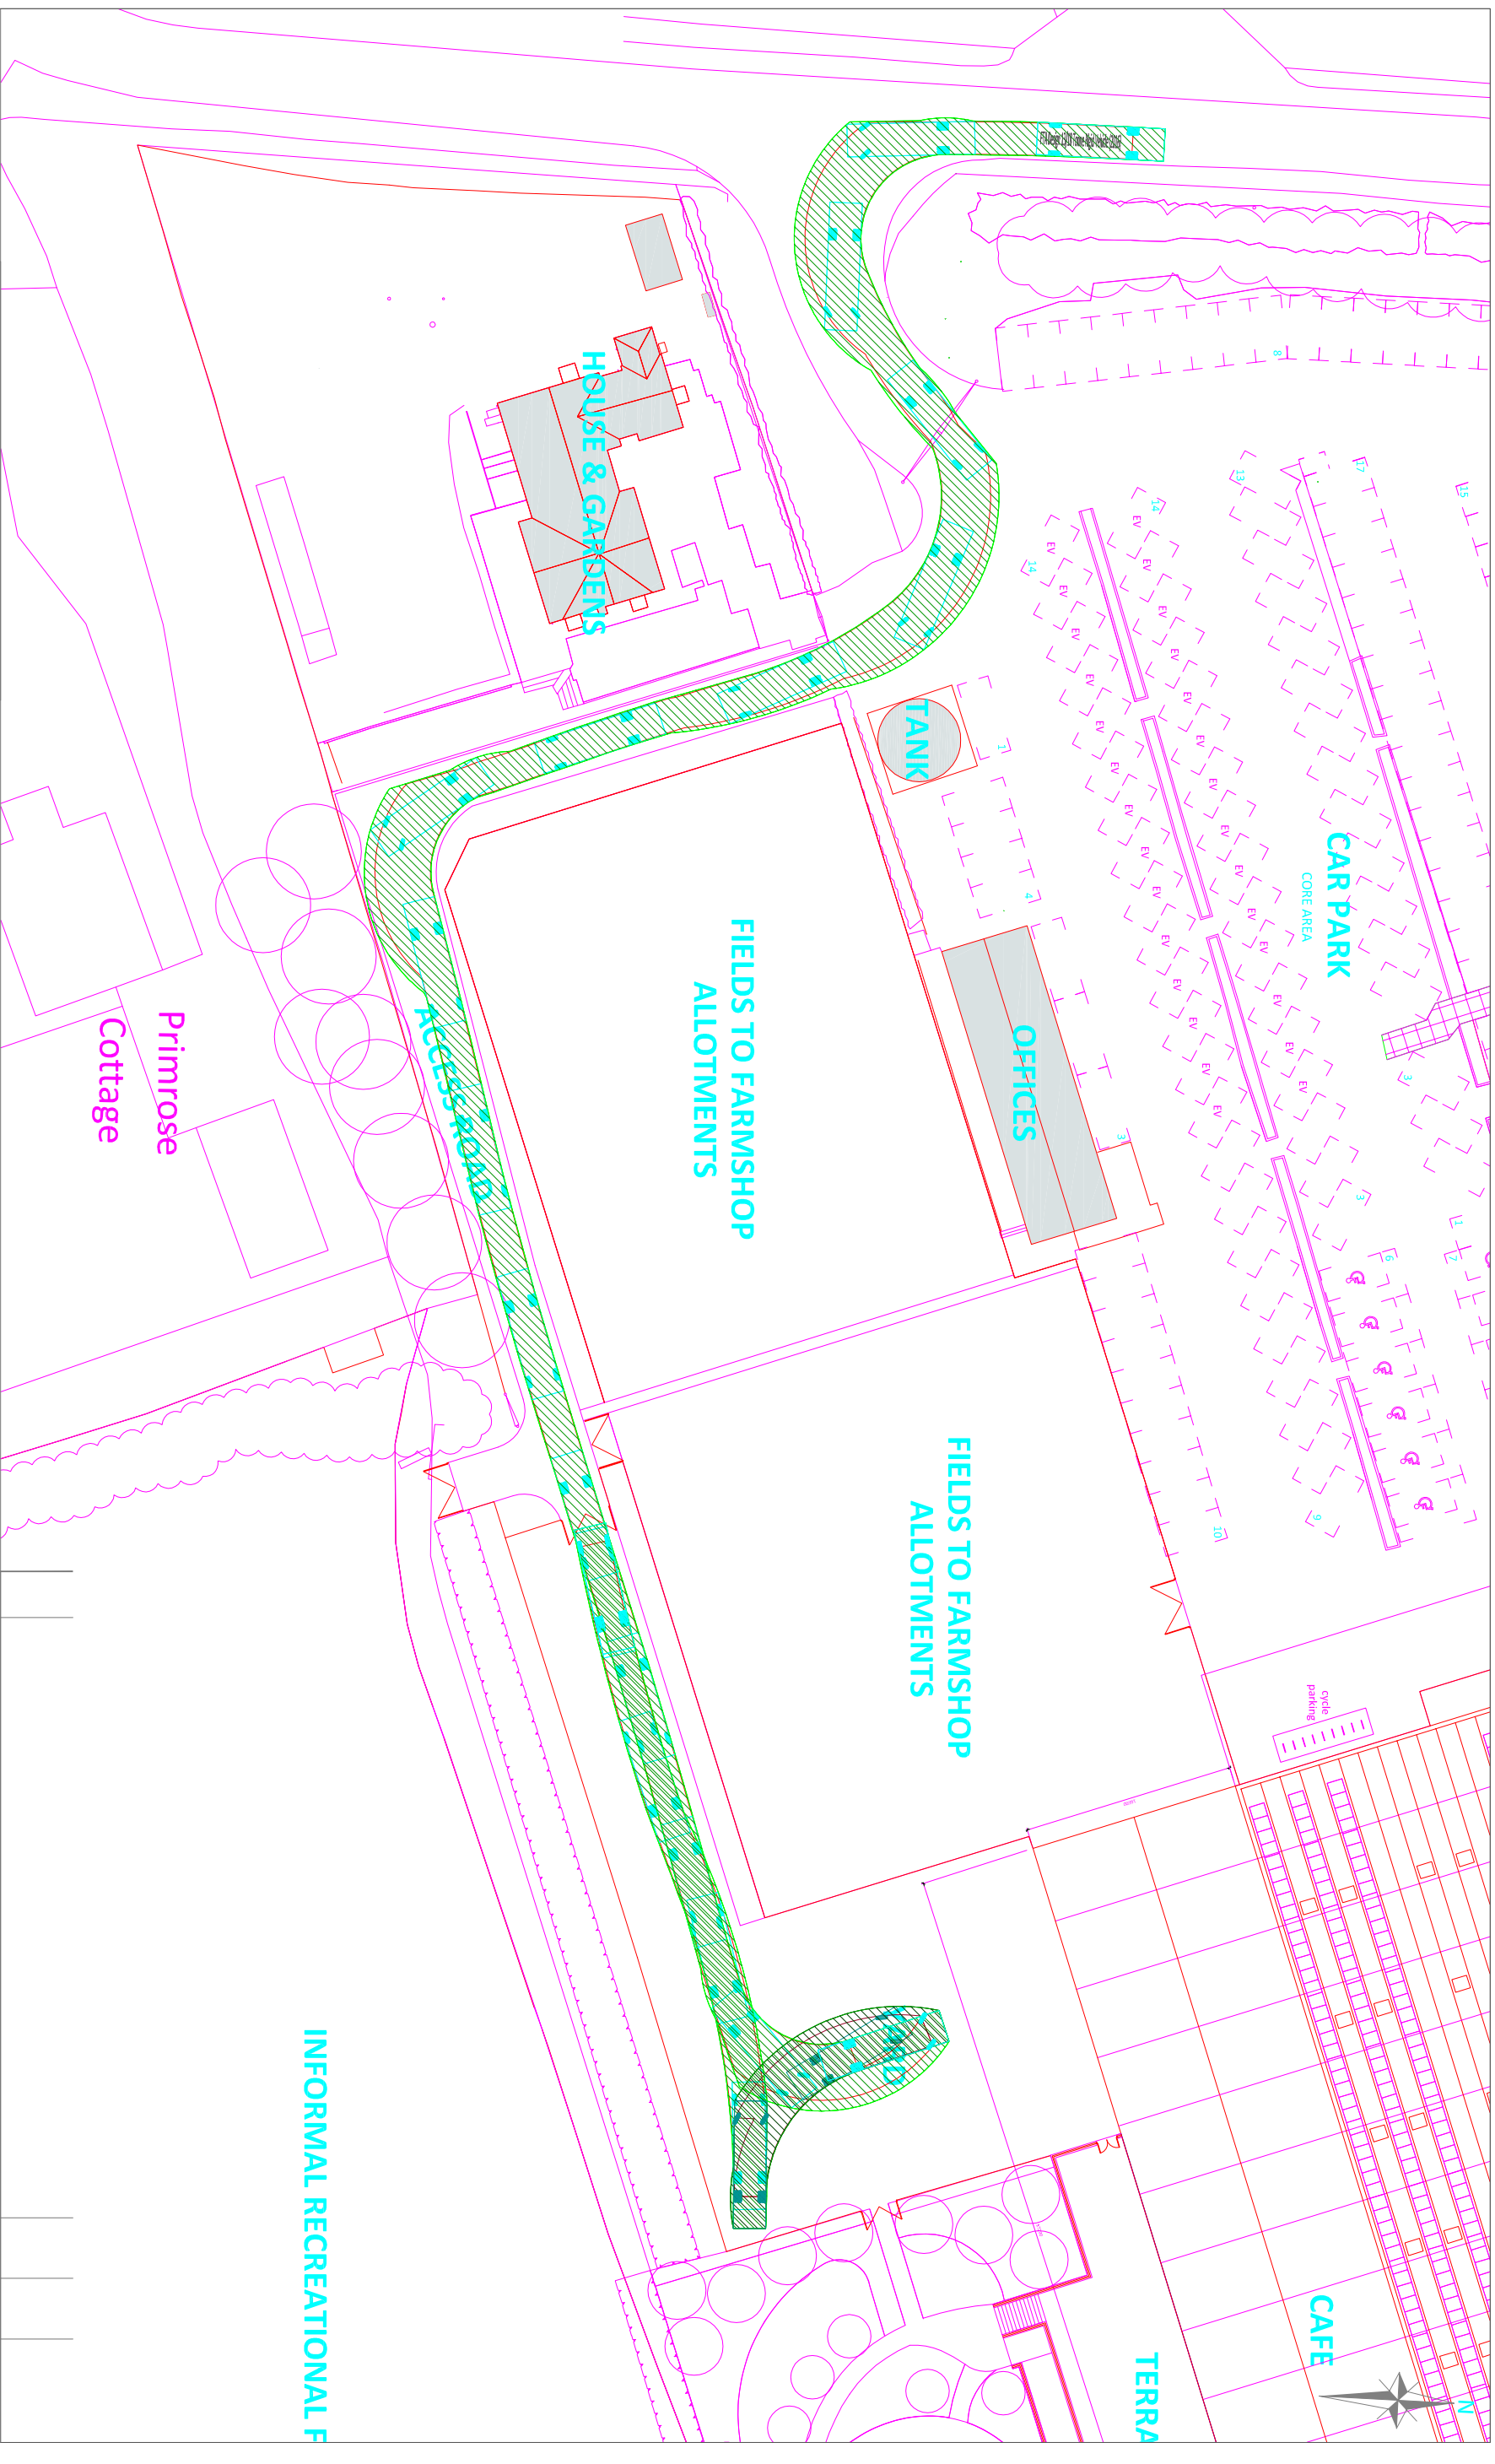

REV		AMENDMENTS		DRAWN	CHKD	DATE
Job Title HARE HATCH SHEEPLANDS, HARE HATCH, TWYFORD						
Client HARE HATCH SHEEPLANDS LTD						
Drawing Title FTA DESIGN RIGID HGV – SMALL SERVICE YARD						
Scale	Date	Designed	Drawn	Drawing No	Rev	
1:500 @ A3	27 SEPT 26	DFM	DFM	21.103–007		