




Location Plan

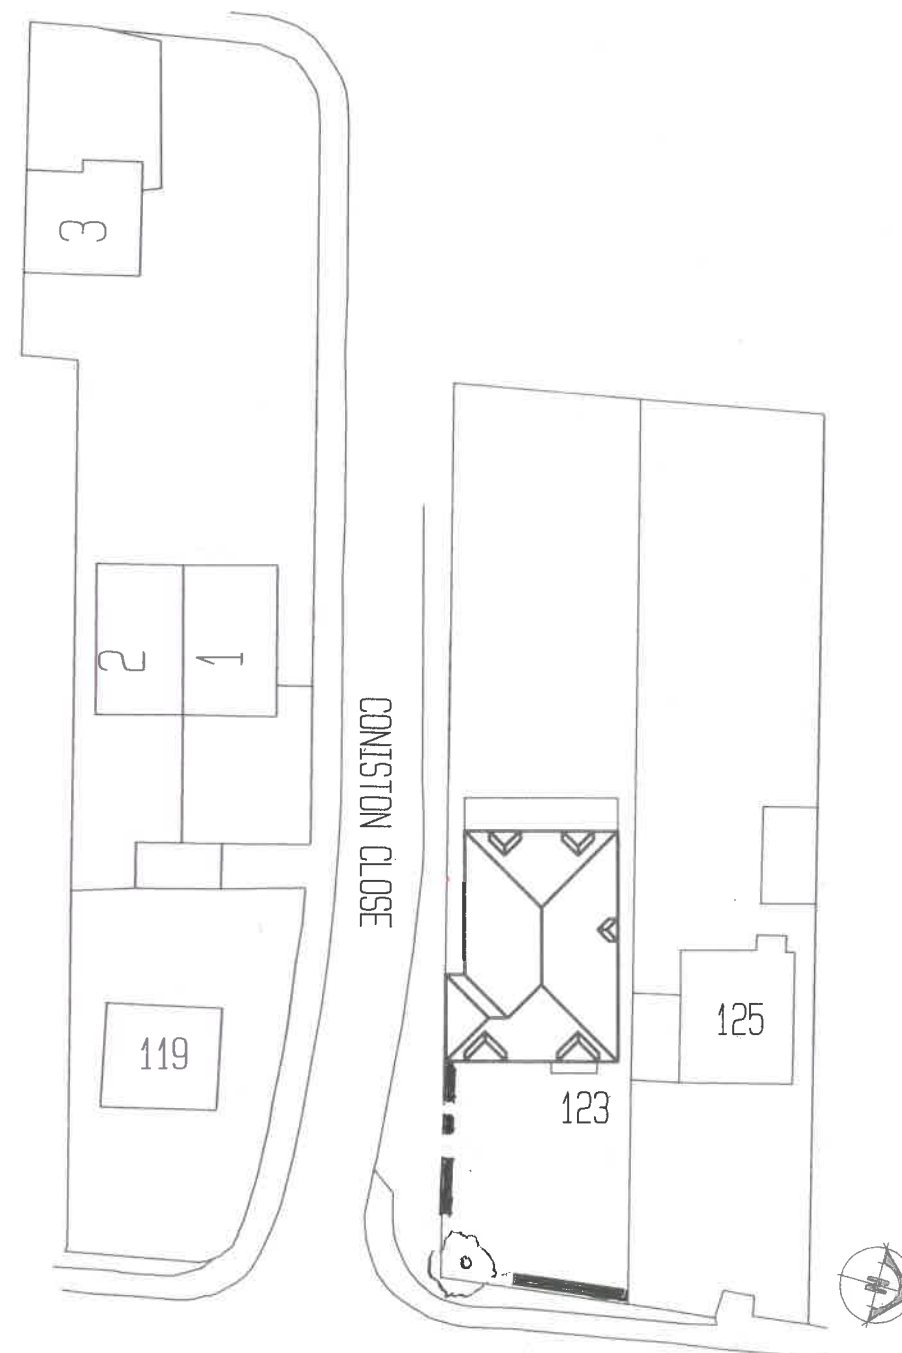

LODDON BRIDGE ROAD

Block Plan



*THIS DRAWING SHOULD BE READ IN CONJUNCTION WITH THE SPECIFICATION. IT REMAINS THE COPYRIGHT OF THE DESIGNER AND MUST NOT BE USED, ALTERED OR COPIED WITHOUT PERMISSION

Front Garden Wall

SITE: 123 Loddon Bridge Road,
Woodley,
Reading. RG5 4AG

PROPERTY SERVICES
Architectural Designers
& Surveyors
Newbury (01635) 864956

DRAWN: DAF	SCALE: 1 : 1250 & 1 : 500 @ A3	DATE: March '15
DRAWING NO: 14/384/50		REV: