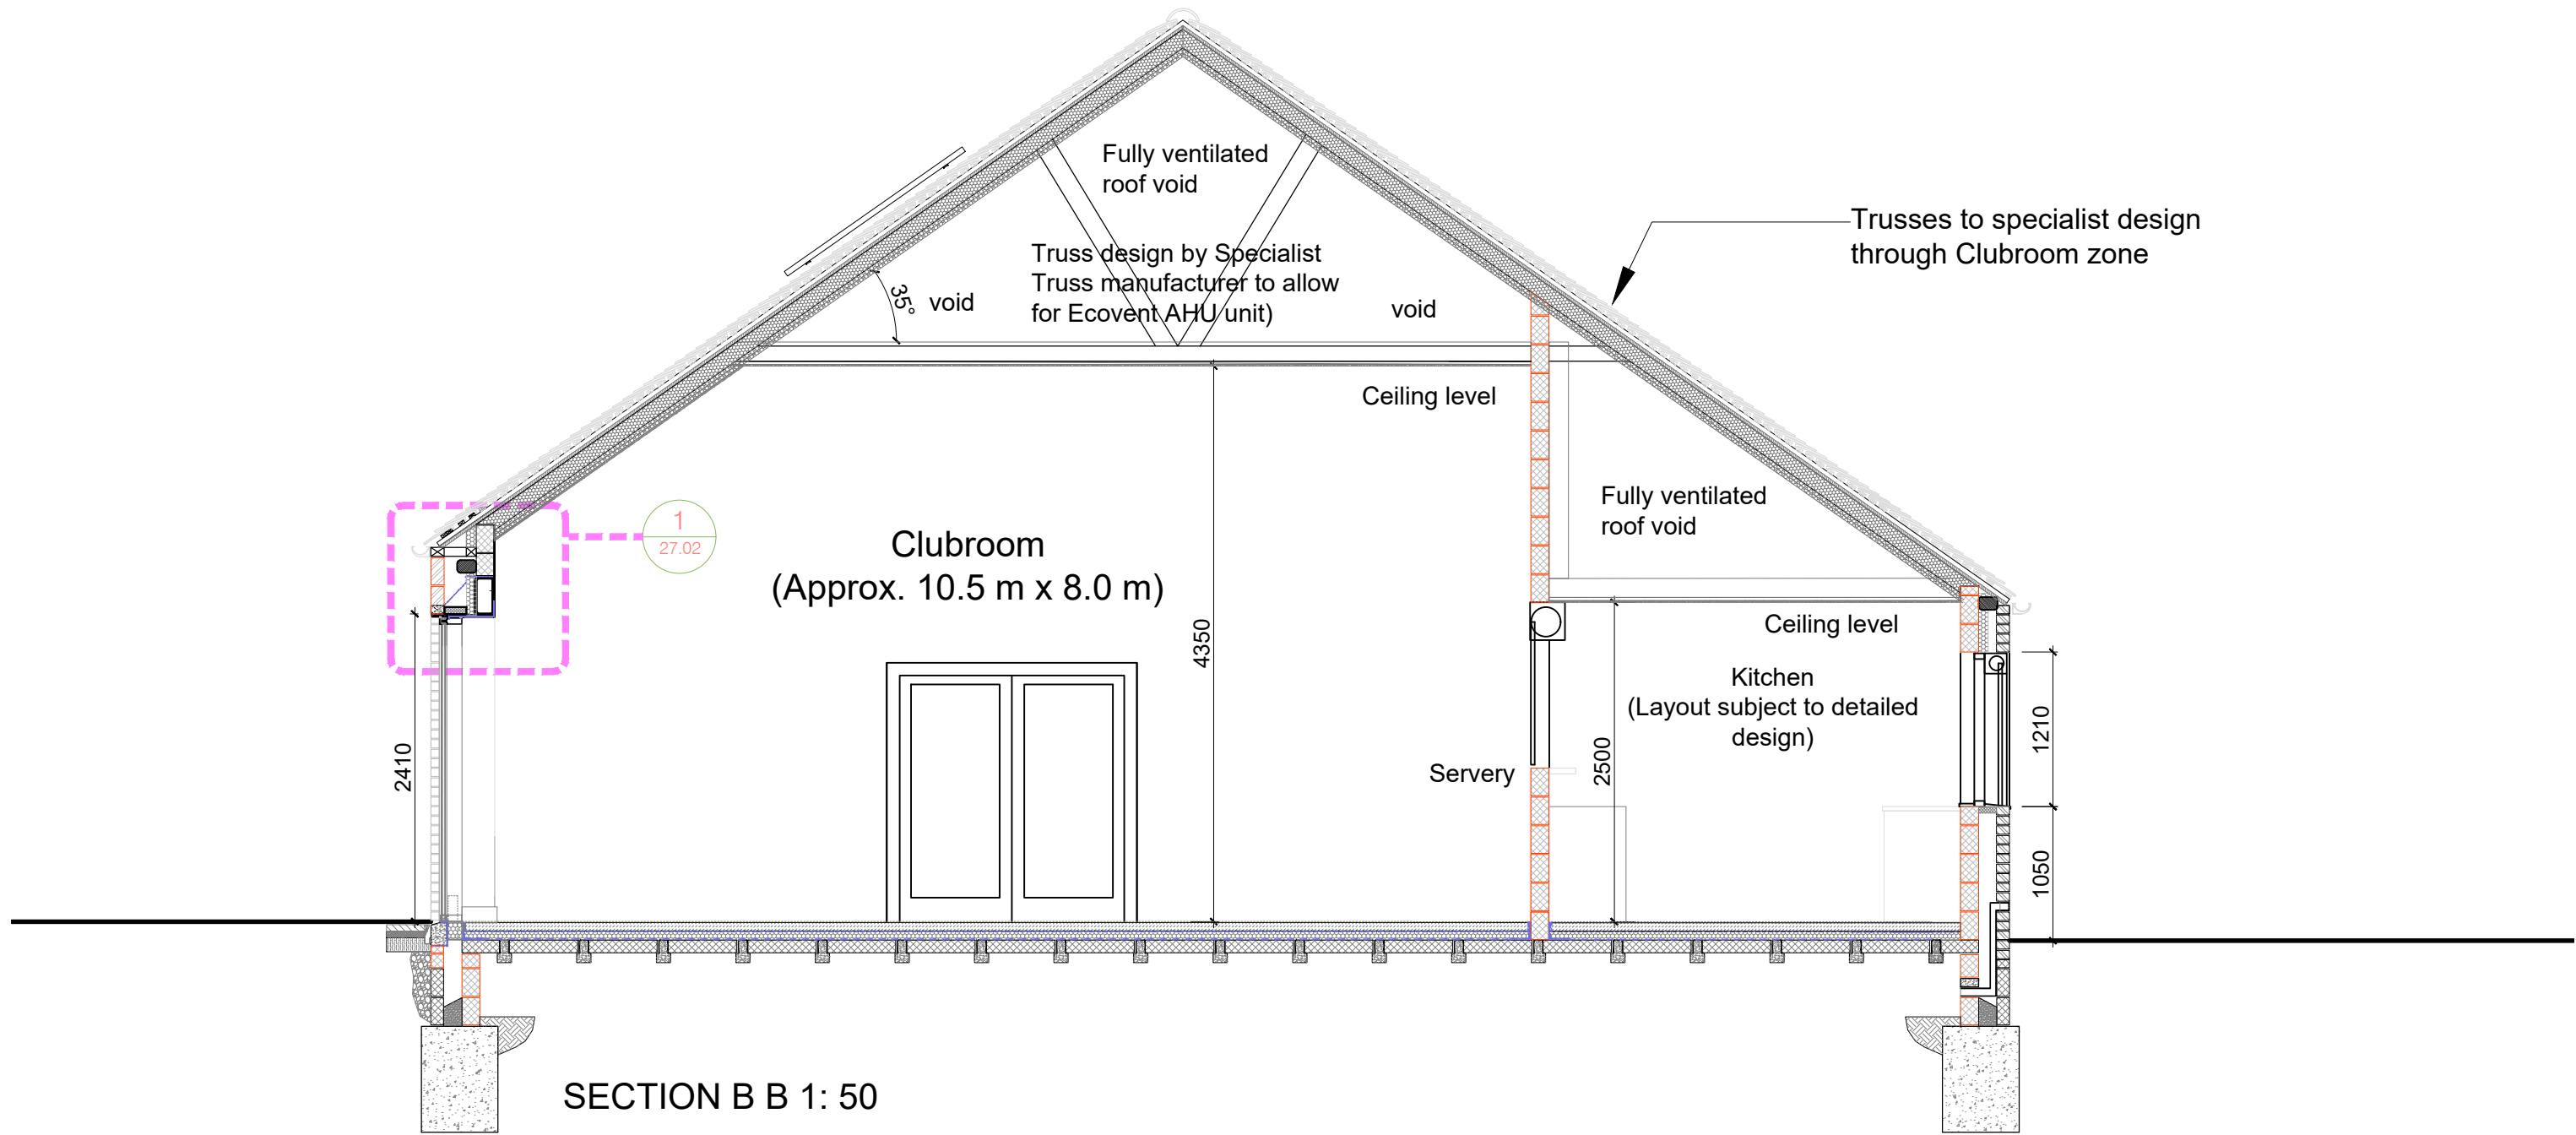
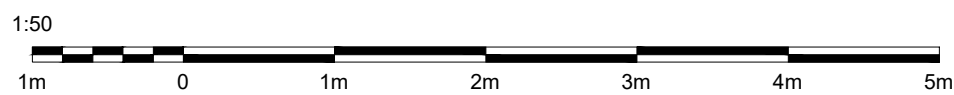
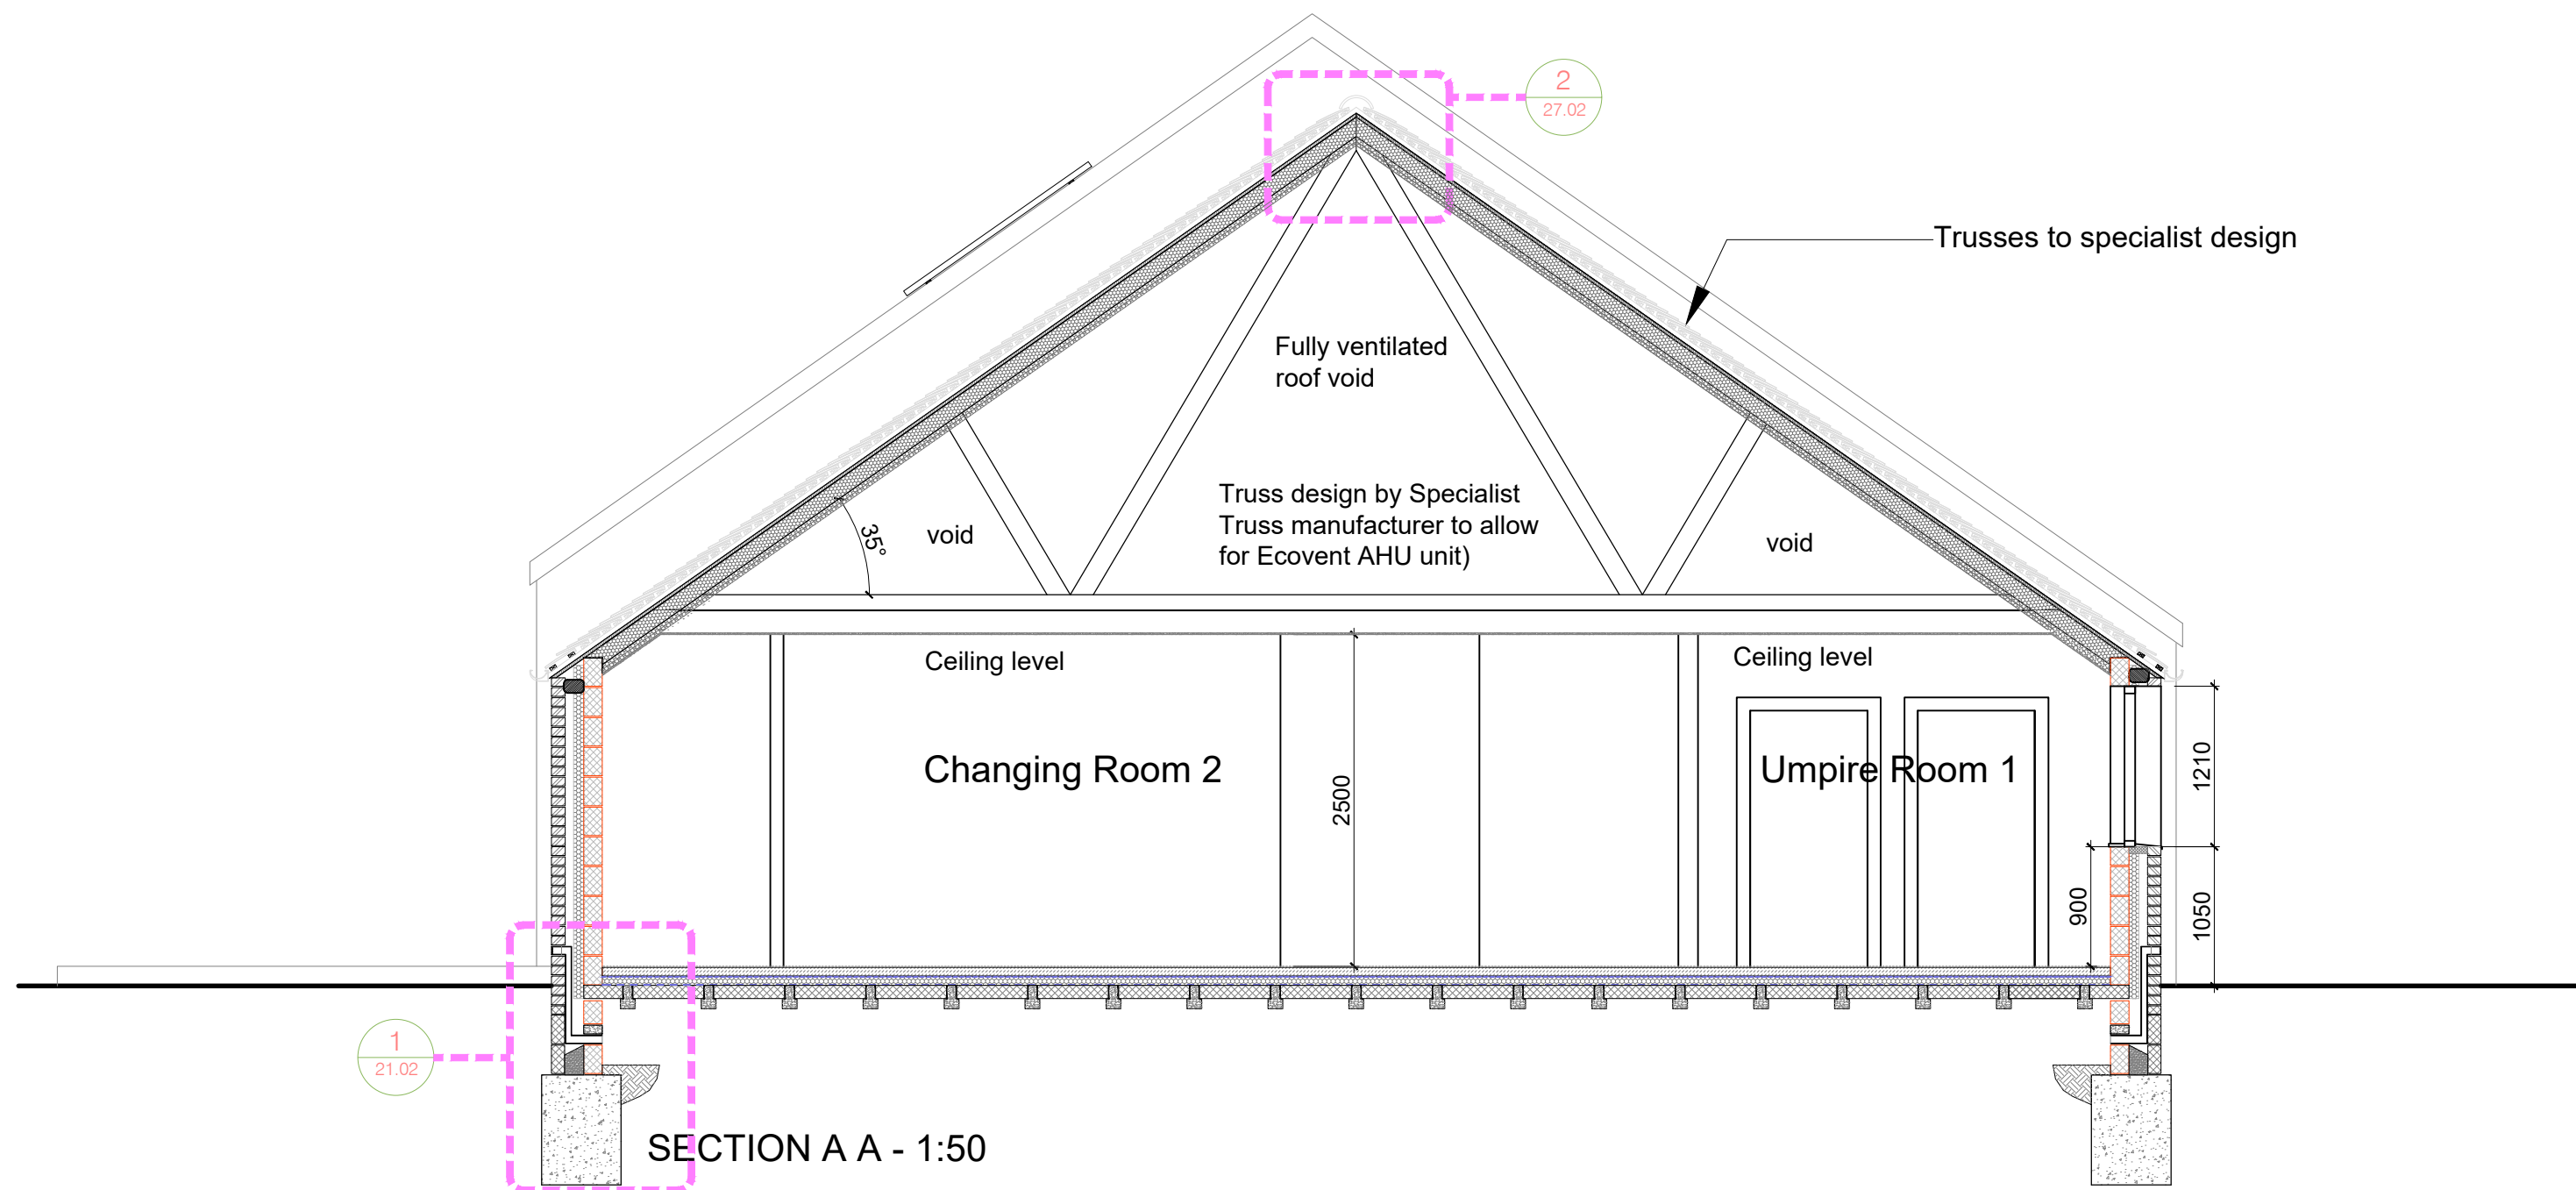


REVISIONS		
A	Issued for Information	30.04.25
B	Roof insulation line revised	03.05.25
C	Drawing Revised	23.06.25

NOTES
ALL DIMENSIONS MUST BE CHECKED ON SITE AND NOT SCALED FROM DRAWING. DRAWINGS TO BE READ IN CONJUNCTION WITH ALL RELEVANT ARCHITECTURAL AND STRUCTURAL DRAWINGS, SPECIFICATIONS AND CONTRACT DOCUMENTS. ERRORS AND OMISSIONS TO BE REPORTED TO THE ARCHITECT. THIS DRAWING IS COPYRIGHT.

EDGINGTON
SPINK + HYNE
CHARTERED ARCHITECTS

MERIDIAN HOUSE, 2 RUSSELL STREET, WINDSOR,
BERKSHIRE, SL4 1HQ
TEL: 01753 857092 FAX: 01753 857096
WEB: www.edgingtons.co.uk EMAIL: mail@edgingtons.co.uk

Arborfield Green Sports Pavilion
Arborfield Garrison
Wokingham

Proposed Sections

SCALE (A1)	1:50	CAD REF	6109-1300
DATE	April 25	DRAWN	SH
JOB No.	6109	DWG No.	20.21 C