


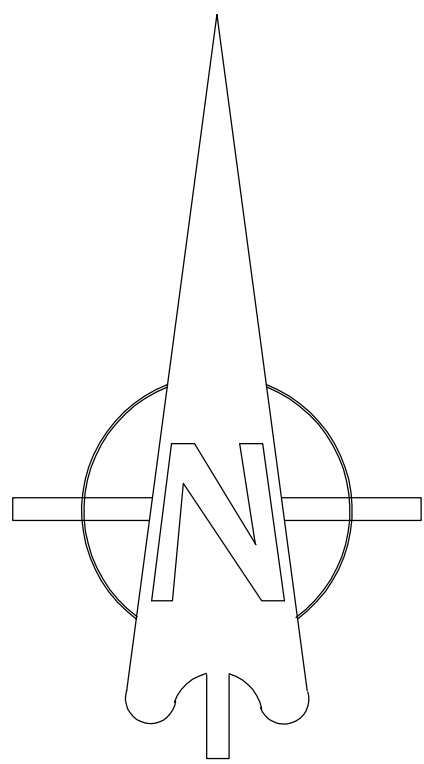

REFUSE STRATEGY:

Private Refuse Storage for houses is located in rear gardens and moved by residents on collection day, to kerbside (on curtilage) or collection points.

Private Refuse Collection is from kerbside, adjacent to the dwelling boundary or from collection points.

Communal Refuse Storage is provided for apartments.

Private refuse storage locations, generally in rear gardens. Moved on collection day by resident.

Kerbside refuse collection points for individual houses.

Travel Distances:

Operatives - Generally 3-5m (25m max.)


Residents - Generally <30m

Refuse Provision for Houses:

One 240 ltr. Wheeled Bin (Refuse)

One 240 ltr. Wheeled Bin (Recycling)

One 25 ltr. Kitchen Bin (Not Shown)

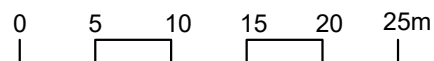

Client **miller homes** **aap architecture**

Project South Wokingham Phase R10

Drawing Title Proposed Refuse Strategy Layout

Scale 1:500 @ A0 Drawn SR Checked DGP

Date June 2024 File P1914.R10.01 Drawing Status

Dwg No P1914.R10.06 Rev M PLANNING

AAP Architecture Ltd
Unit A, Monument Business Centre, Mortmain Way East, Wokingham, Surrey GU24 5LG
T 01483 727345 E projects@aap-arc.co.uk W aap-arc.co.uk

Under the Intellectual Property Act 2014, this drawing is the copyright of AAP Architecture Ltd.