

This map is based upon Ordnance Survey material with the permission of Ordnance Survey on behalf of the Controller of HMSO. © Crown Copyright. Unauthorised reproduction infringes Crown Copyright and may lead to prosecution or civil proceedings.Wokingham District Council Licence LA086134

Development Control,Wokingham District Council.
10 December 2002


Scale: 1 : 2500

N W E S

as for /4333

Superplan

Site-centred

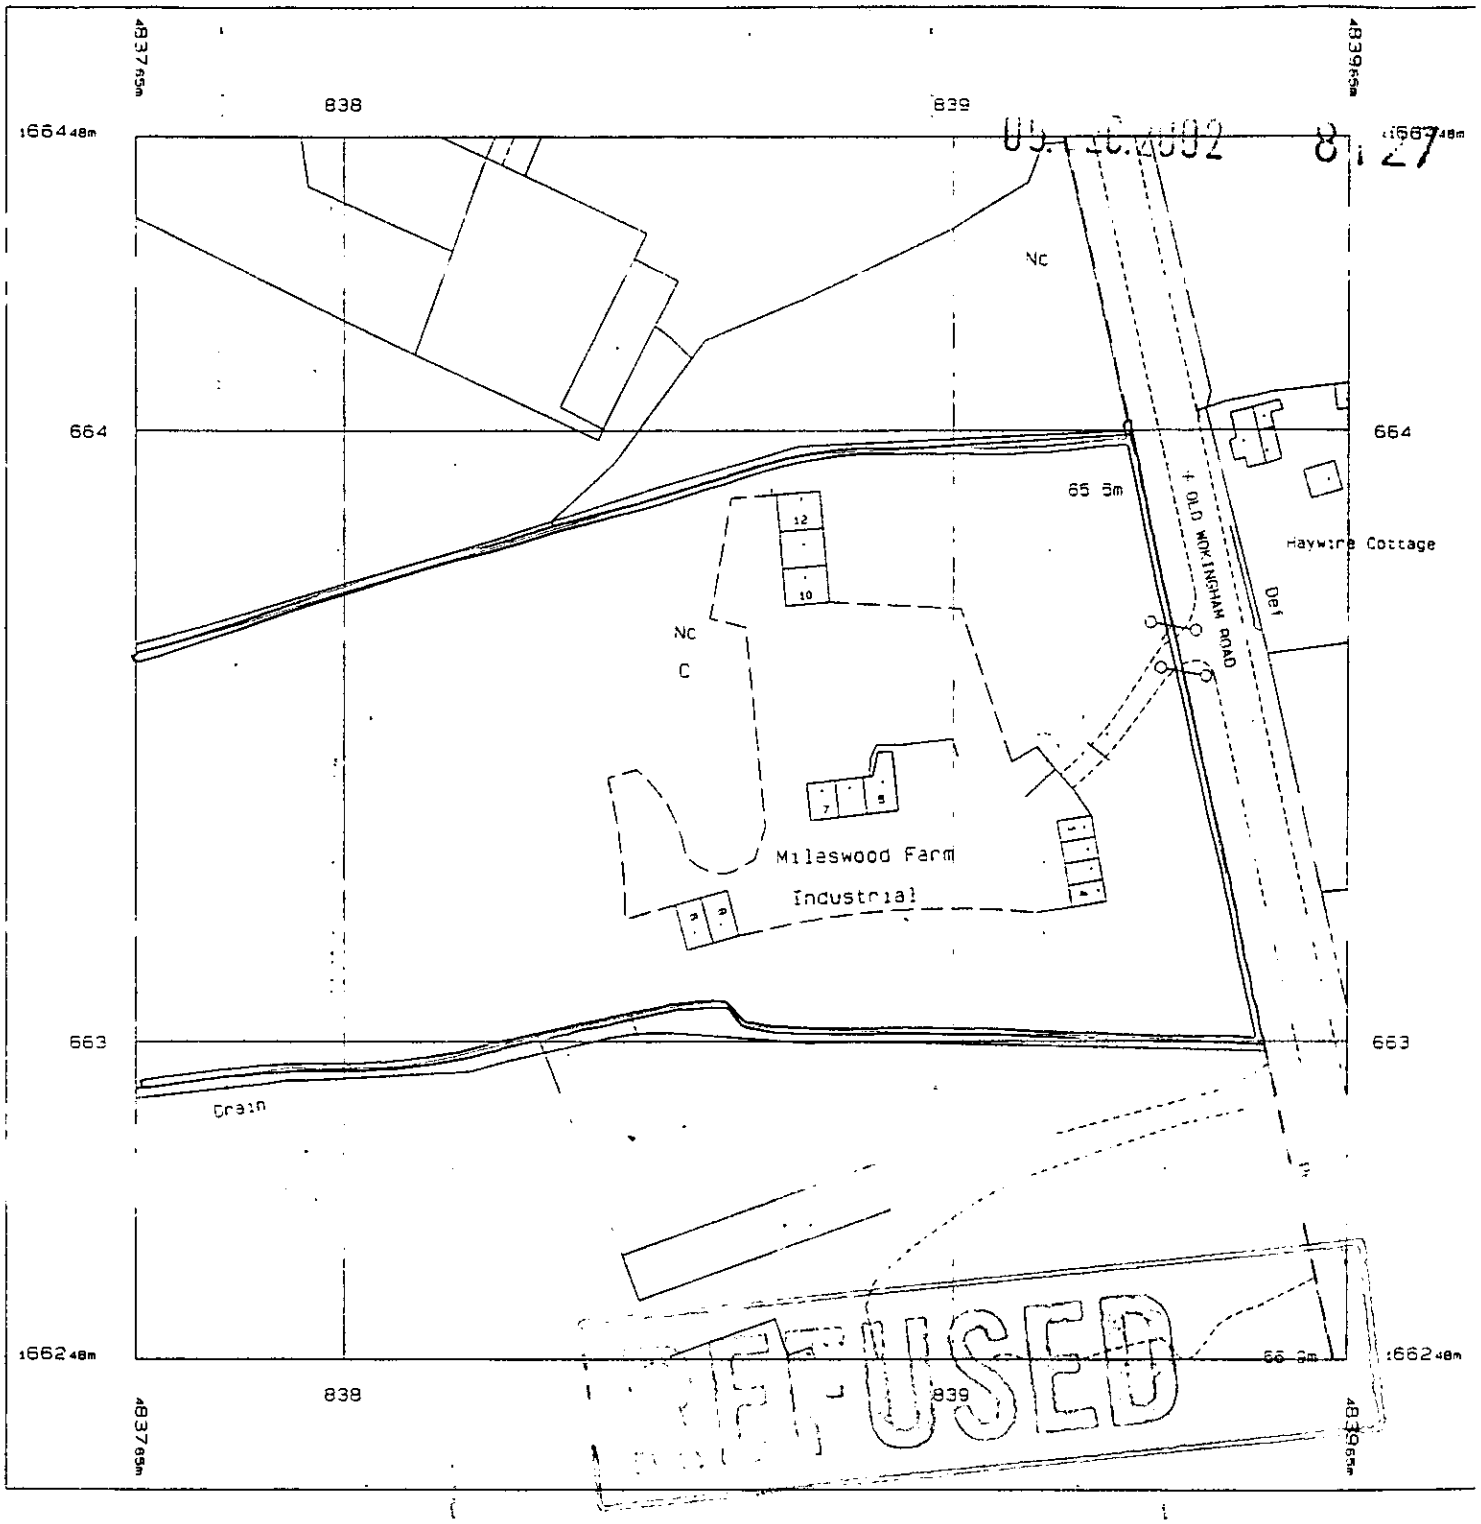

Produced 18 Jun 1999 from Ordnance Survey digital data and incorporating surveyed revision available at this date. © Crown Copyright 1999.

Reproduction in whole or in part is prohibited without the prior permission of Ordnance Survey.

Part or all of this Superplan is enlarged from mapping produced at one or more of the following scales: 1:1250, 1:2500 & 1:10000

National Grid sheet reference at centre of this Superplan: SU8366

Scale 1:1250

CROWN COPYRIGHT RESERVED
ROBIN BRADBEER LIMITED
Licence No: AL52641A

This Superplan product does not contain all recorded map information.


Centre Coordinates 483865 166348
Supplied by: Dodwells - Cheltenham
Serial Number 03924

DO NOT SCALE


Any discrepancies to be referred to Izod Design.
This drawing remains the Copyright of Izod Design.

REVISIONS


Date	Description	Ref.
11.09.02	ROAD & PARKING DETAIL	A
22.11.02	COMPOUND INDICATED MATERIALS COLOUR	B
29.11.02	CAR PARKING	C

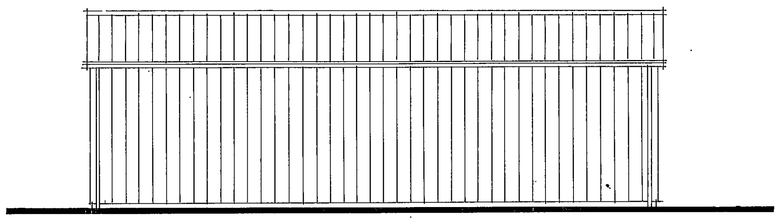


NORTH ELEVATION

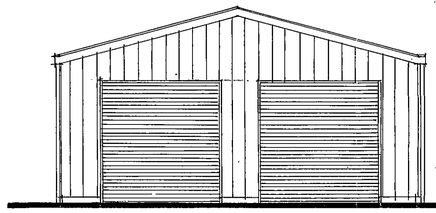


WEST ELEVATION

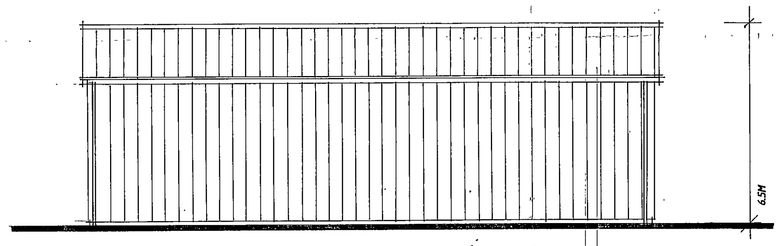

SOUTH ELEVATION

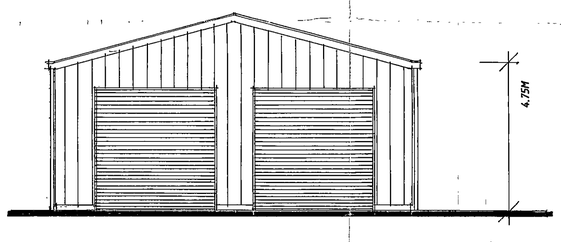


EAST ELEVATION

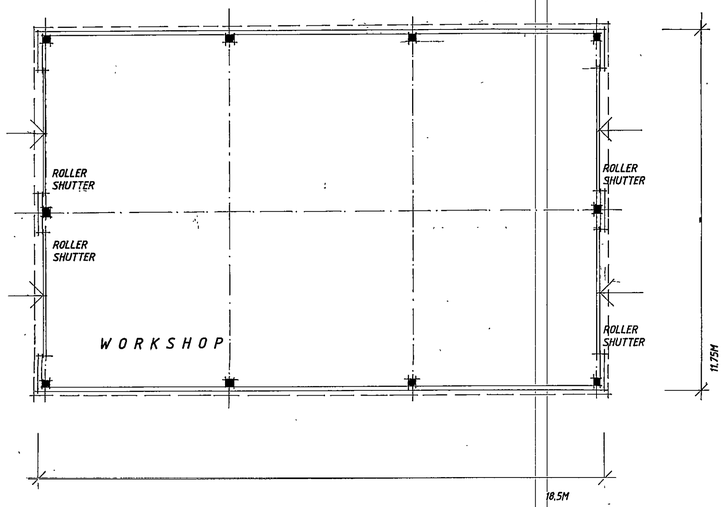


FLOOR PLAN

EXTERNAL MATERIALS
ROOF AND VERTICAL CLADDING
DARK BROWN PROFILED METAL CLADDING
ROLLER SHUTTERS
DARK BROWN METAL

BUILDING FOOTPRINT 217M²

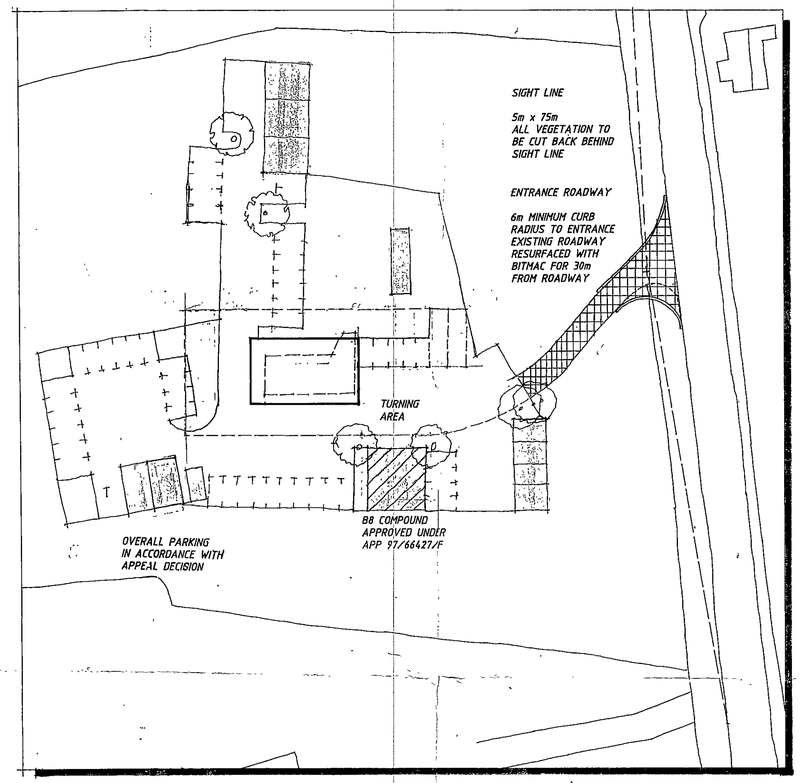

SITE PLAN 1:500

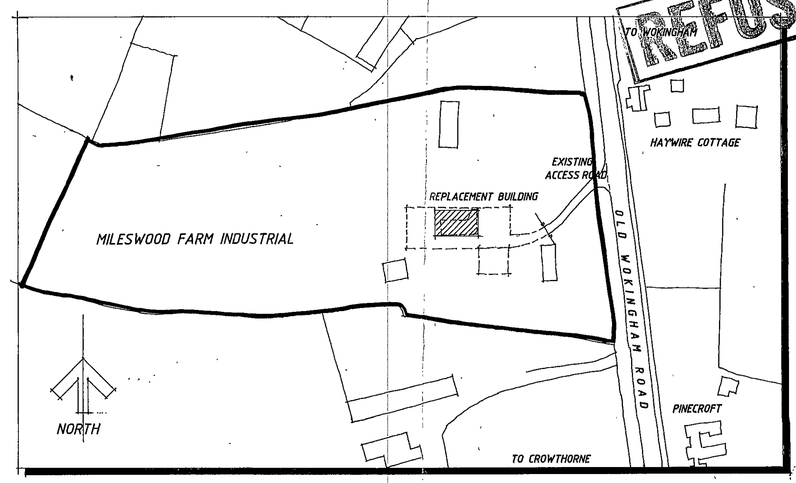

LOCATION AND SITE PLAN 1:1250

REFUSED

05 DEC 2002 8127

Izod DESIGN

Chartered Architects
Landscape Consultants

14 Milton Road Wokingham
Berkshire RG40 1DB
Telephone 0118 977 0075
Facsimile 0118 977 0057

Client

ADAM MILES

Project

MILESWOOD FARM
OLD WOKINGHAM ROAD
WOKINGHAM

Description

REPLACEMENT BUILDING
CLASS B1 Motor Repairs

Scale	1 : 100
Project No.	2765
Drawing No.	1
Revision C	Date 29 NOV 02

MY 443454 R