




north elevation west elevation

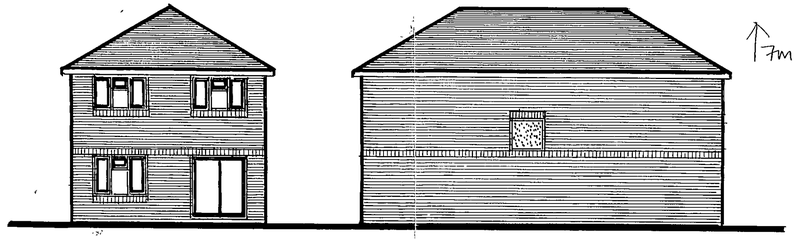

south elevation east elevation

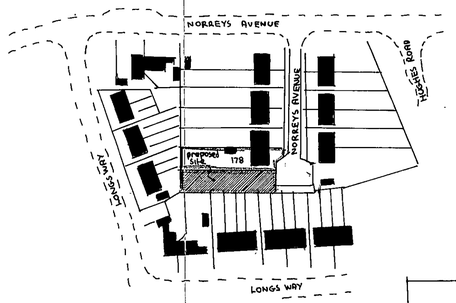


location plan 1:1250

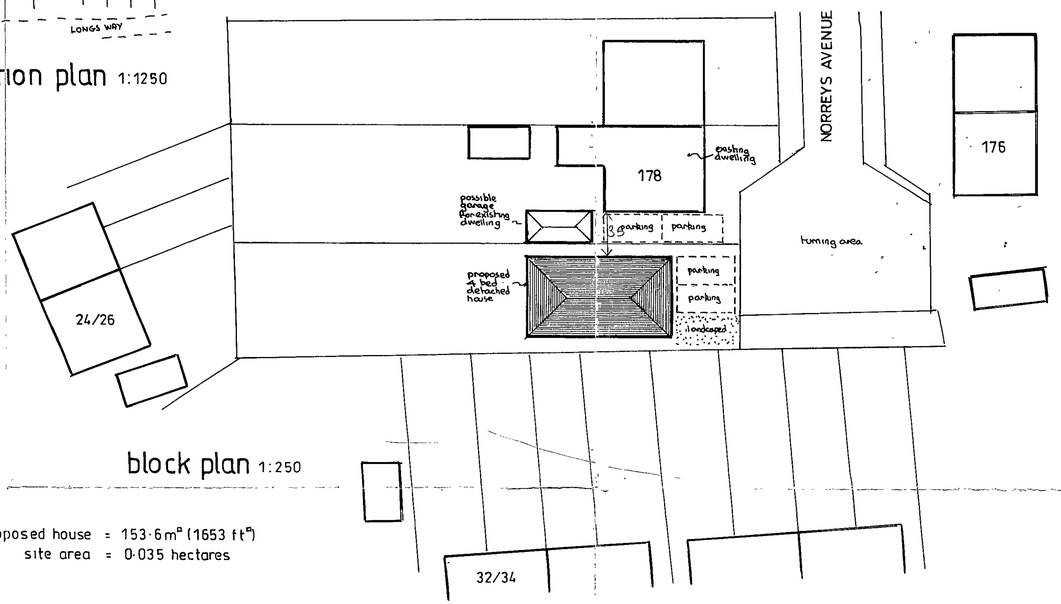


block plan 1:250

gross external area of proposed house = 153·6m² (1653 ft²)
site area = 0·035 hectares

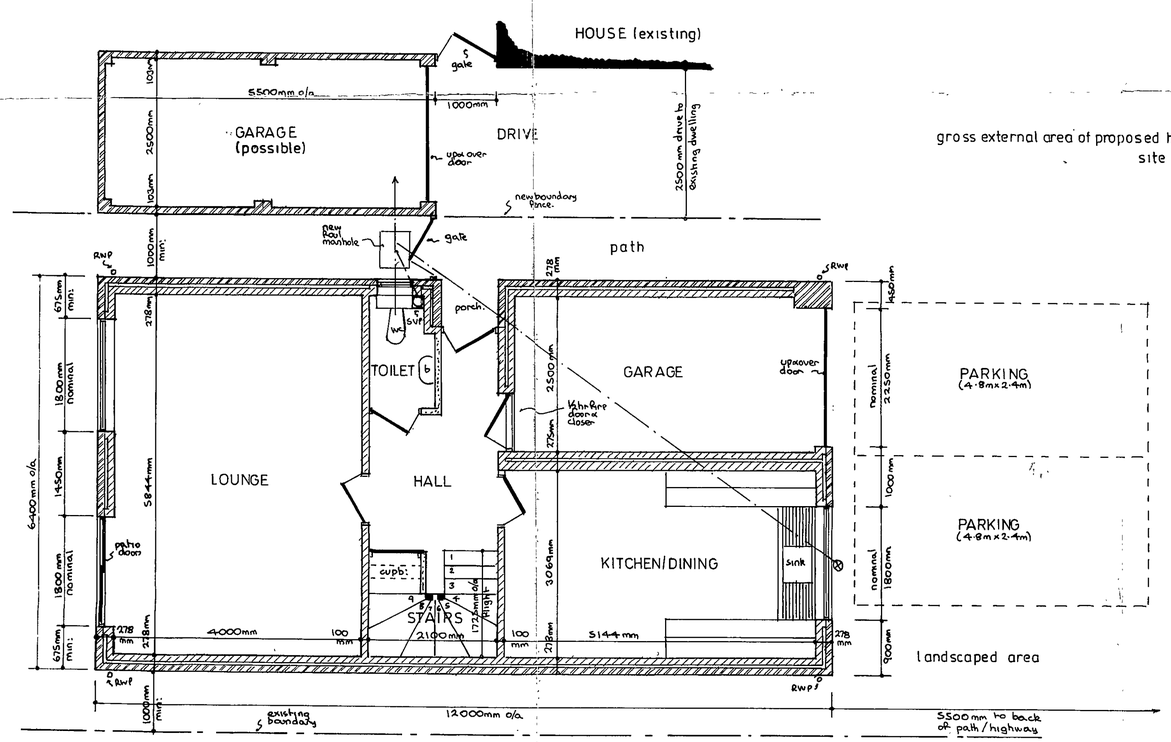

ground floor plan

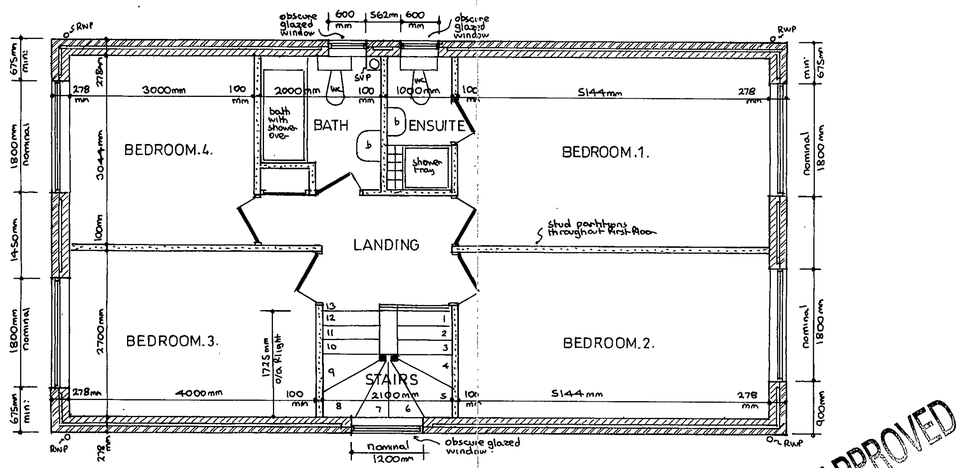

first floor plan

APPROVED

05/02/2002

PROPOSED HOUSE adjacent to 178 NORREYS AVENUE, WOKINGHAM, BERKSHIRE for MR.A.NEWLANDS & MRS.S.SAUNDERS.


Revisions:-

Drawing Nº	AH/H/278
Scales	1:50 & 100
Date	SEPT 2002

NDESIGN BUILDING PLANS

AS 02/03

05.DEC.2002 8:28

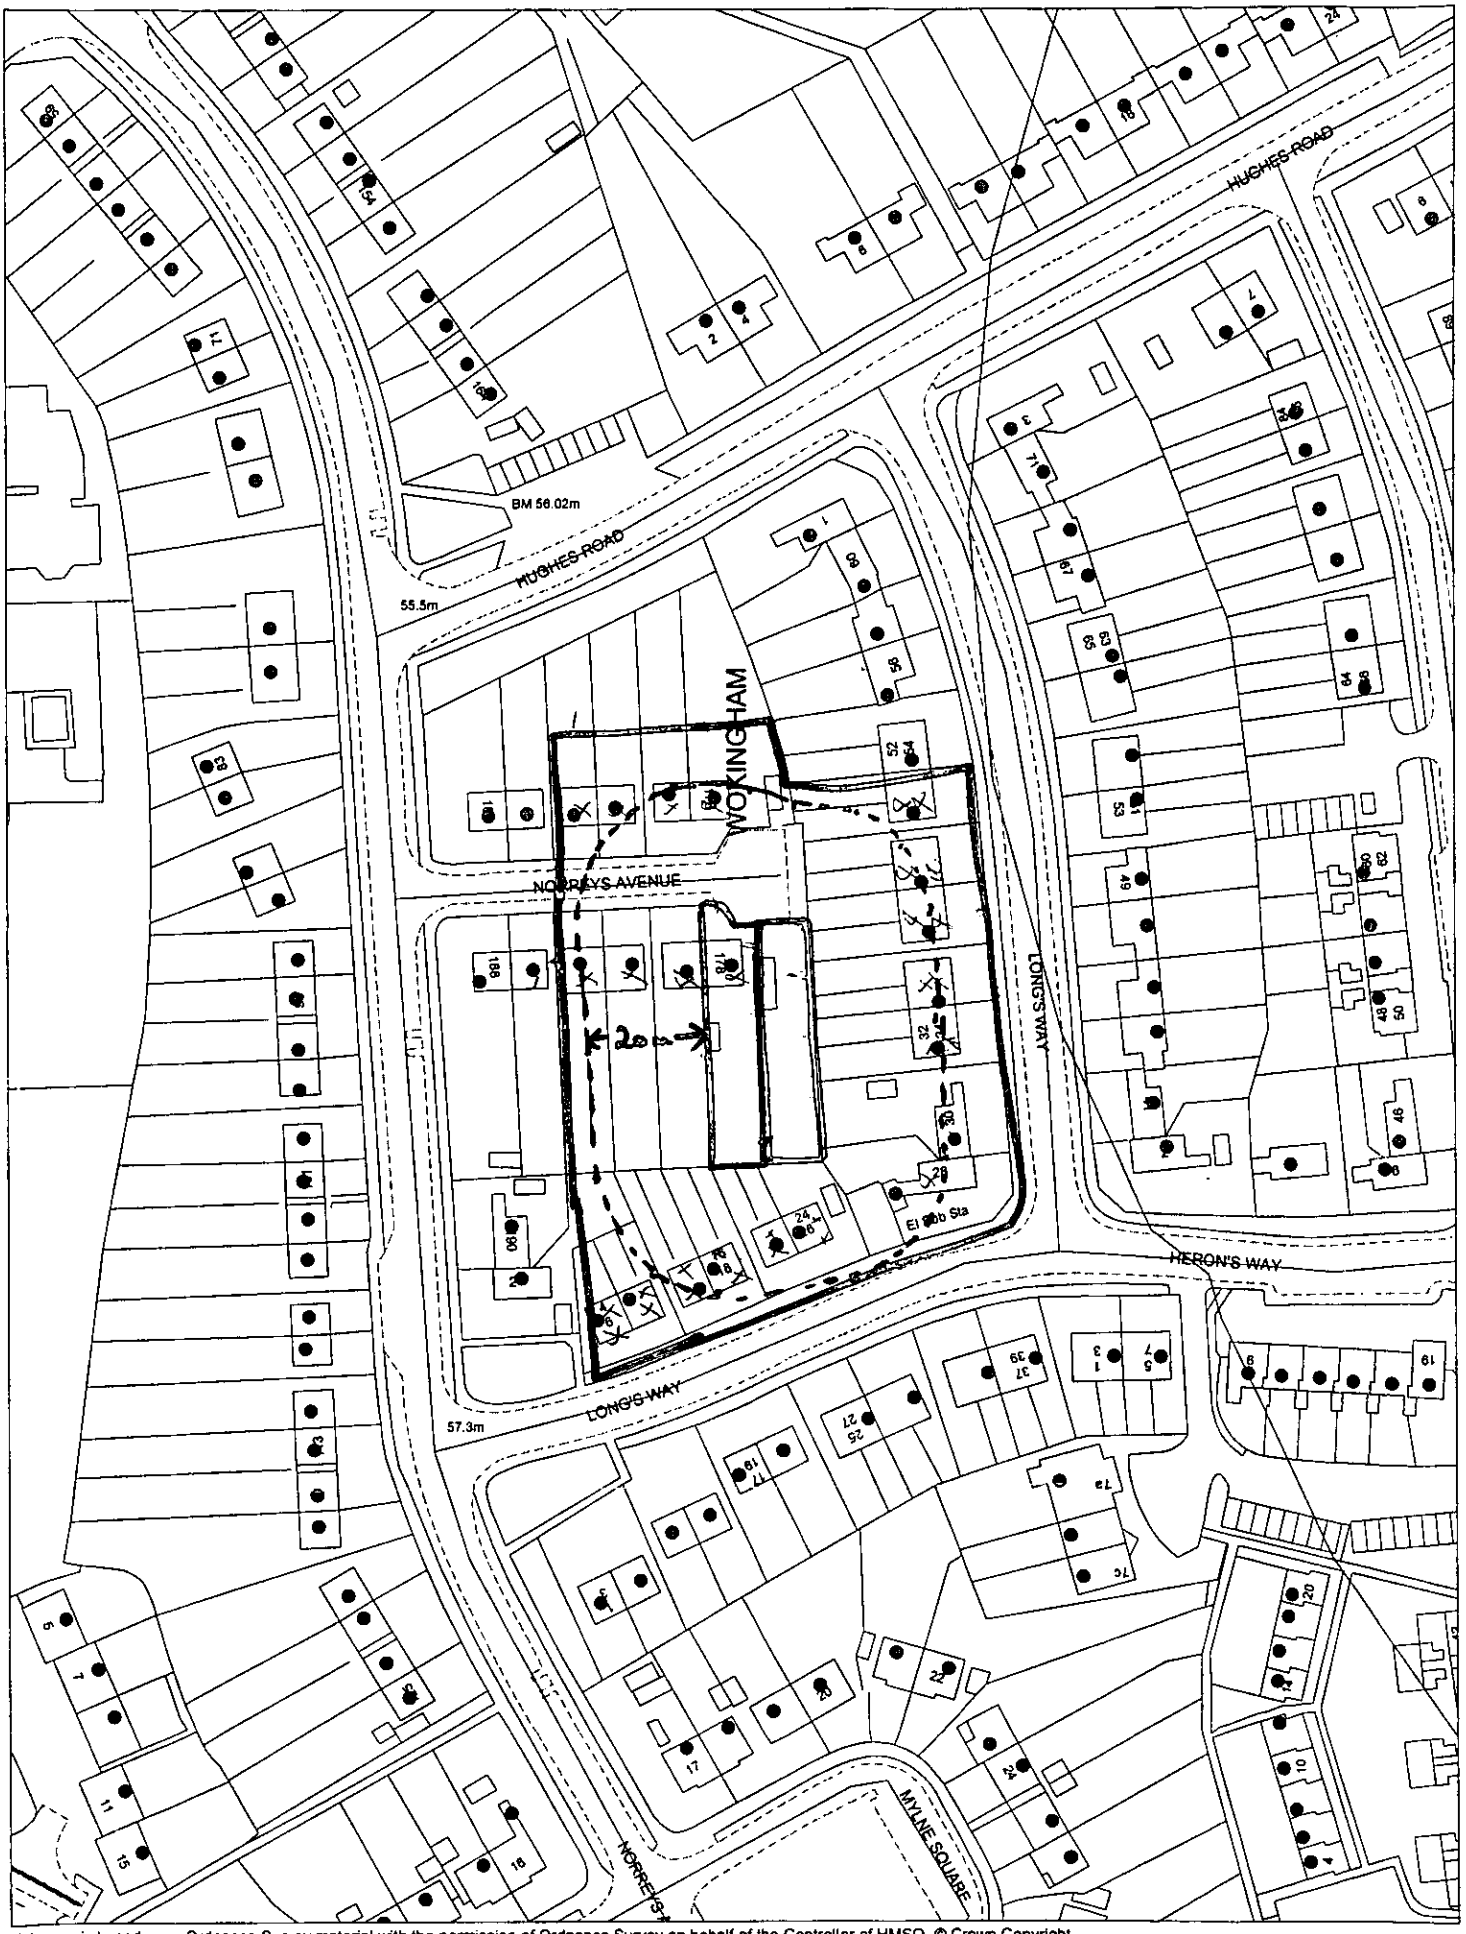

This map is based upon Ordnance Survey material with the permission of Ordnance Survey on behalf of the Controller of HMSO. © Crown Copyright. Unauthorised reproduction infringes Crown Copyright and may lead to prosecution or civil proceedings.Wokingham District Council Licence LA086134

Development Control,Wokingham District Council.
9 December 2002

Scale: 1 : 1250

N
W E
S