

This copy has been produced specifically for the map return scheme purposes only. No further copies may be made.

Site Plan

Scale: 1 to 4239

Date: 13 February 2001

This map is reproduced from Ordnance Survey material with the permission of Ordnance Survey on behalf of the Controller of HMSO Office. © Crown Copyright. Wokingham District Council, Licence No. LA086134




This copy has been produced specifically for the map return scheme purposes only. No further copies may be made.

Site Plan

Scale: 1 to 4239

Date: 13 February 2001

This map is reproduced from Ordnance Survey material with the permission of Ordnance Survey on behalf of the Controller of HMSO Office. © Crown Copyright. Wokingham District Council, Licence No. LA086134

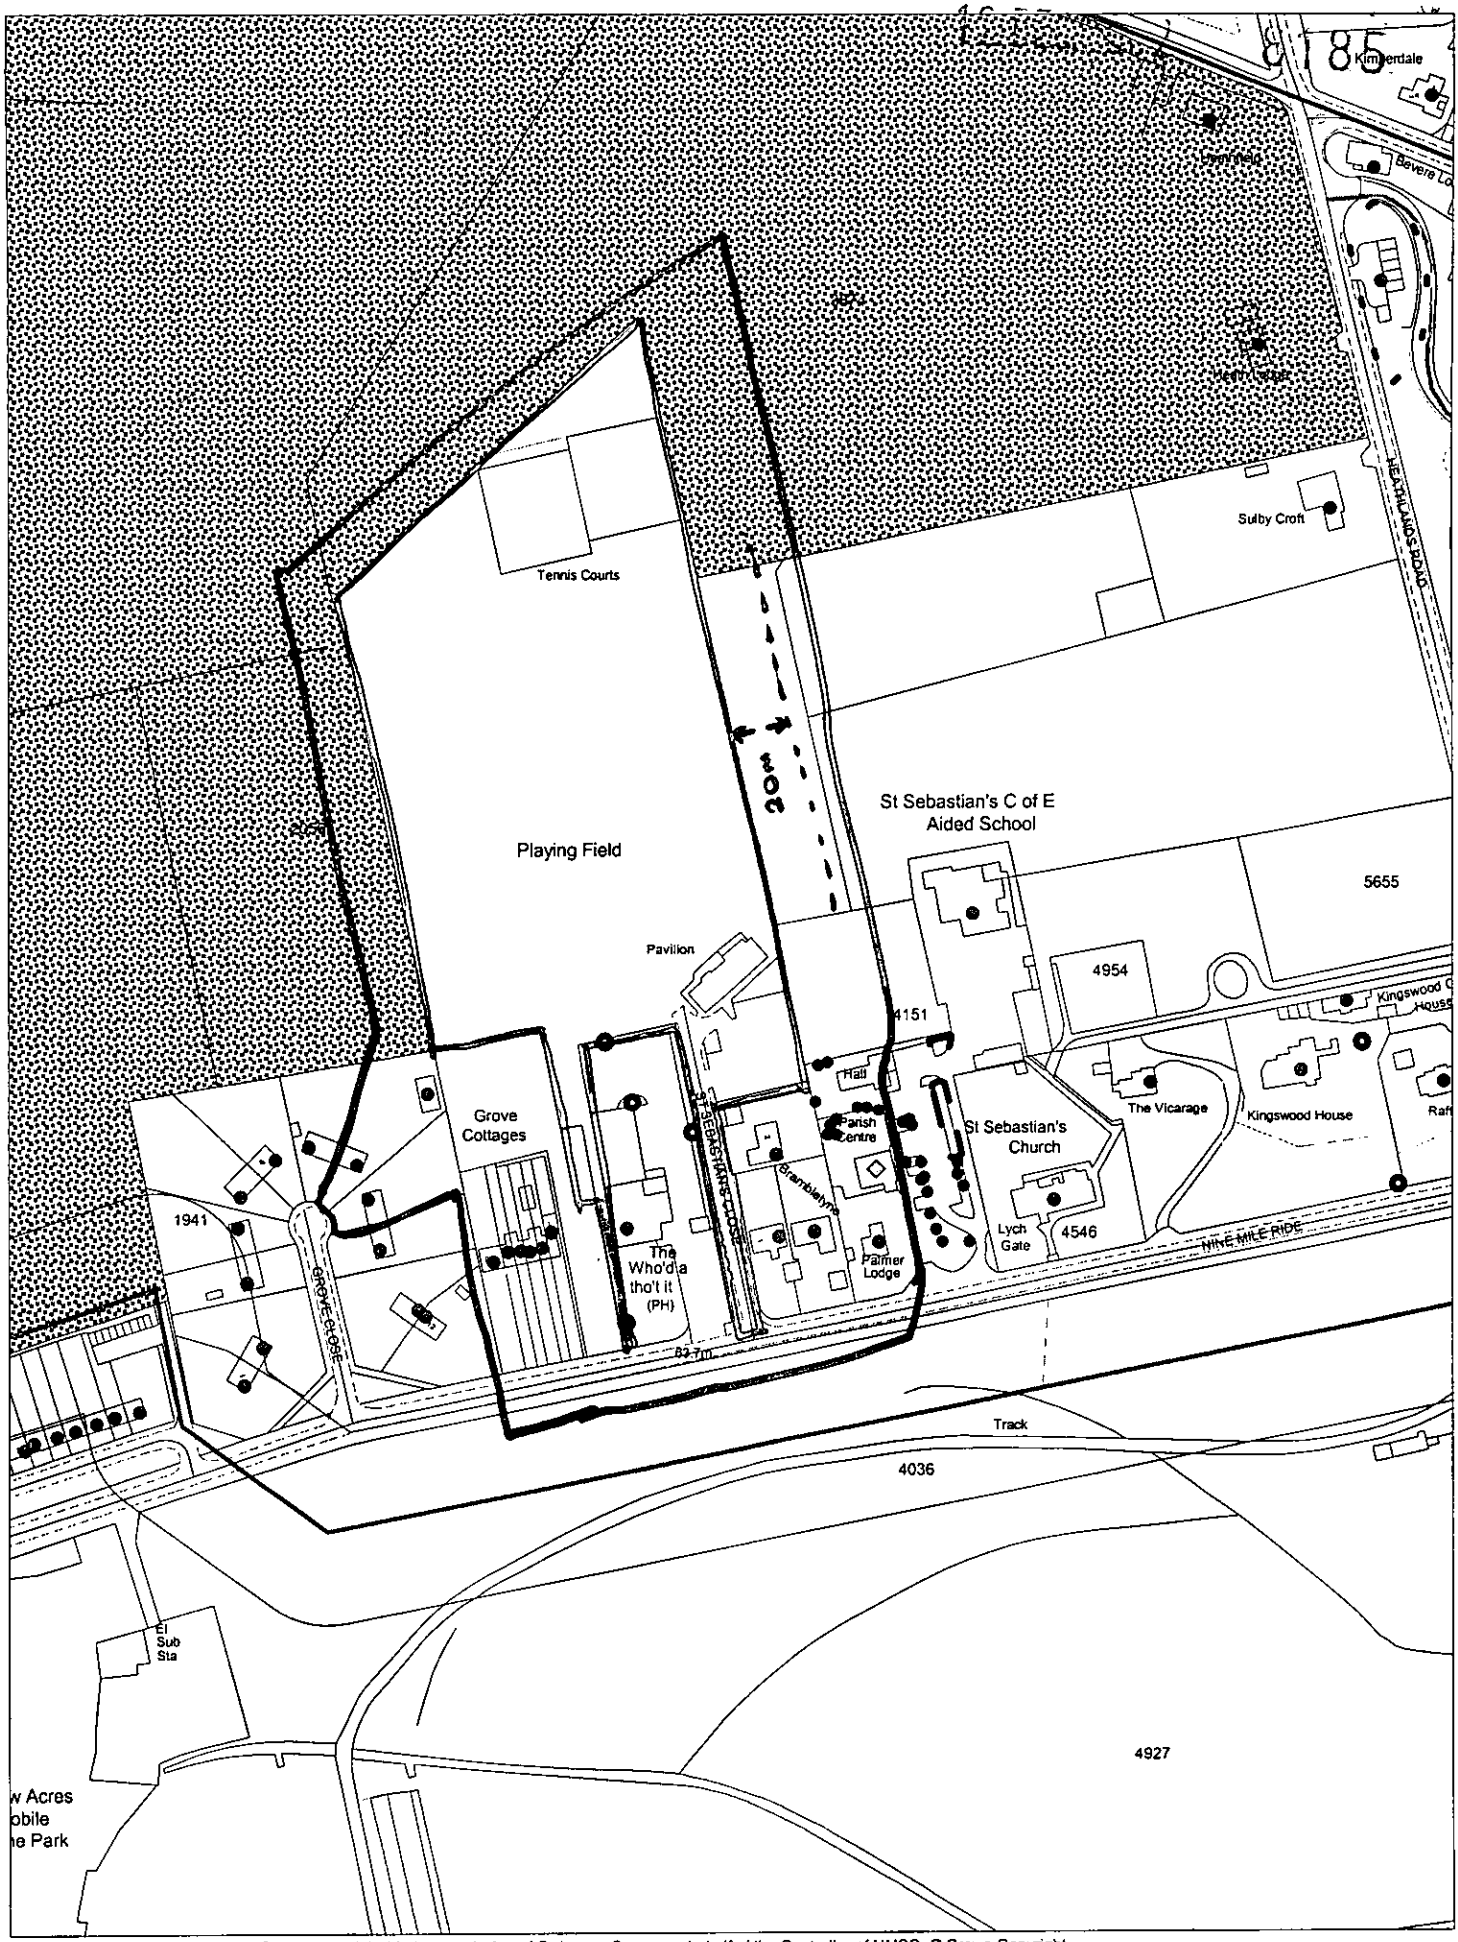


This map is based upon Ordnance Survey material with the permission of Ordnance Survey on behalf of the Controller of HMSO. © Crown Copyright.
Unauthorised reproduction infringes Crown Copyright and may lead to prosecution or civil proceedings.Wokingham District Council Licence LA086134

Development Control,Wokingham District Council.
17 December 2002

Scale: 1 : 2500

N
W E
S

12.DEC.2002 8185

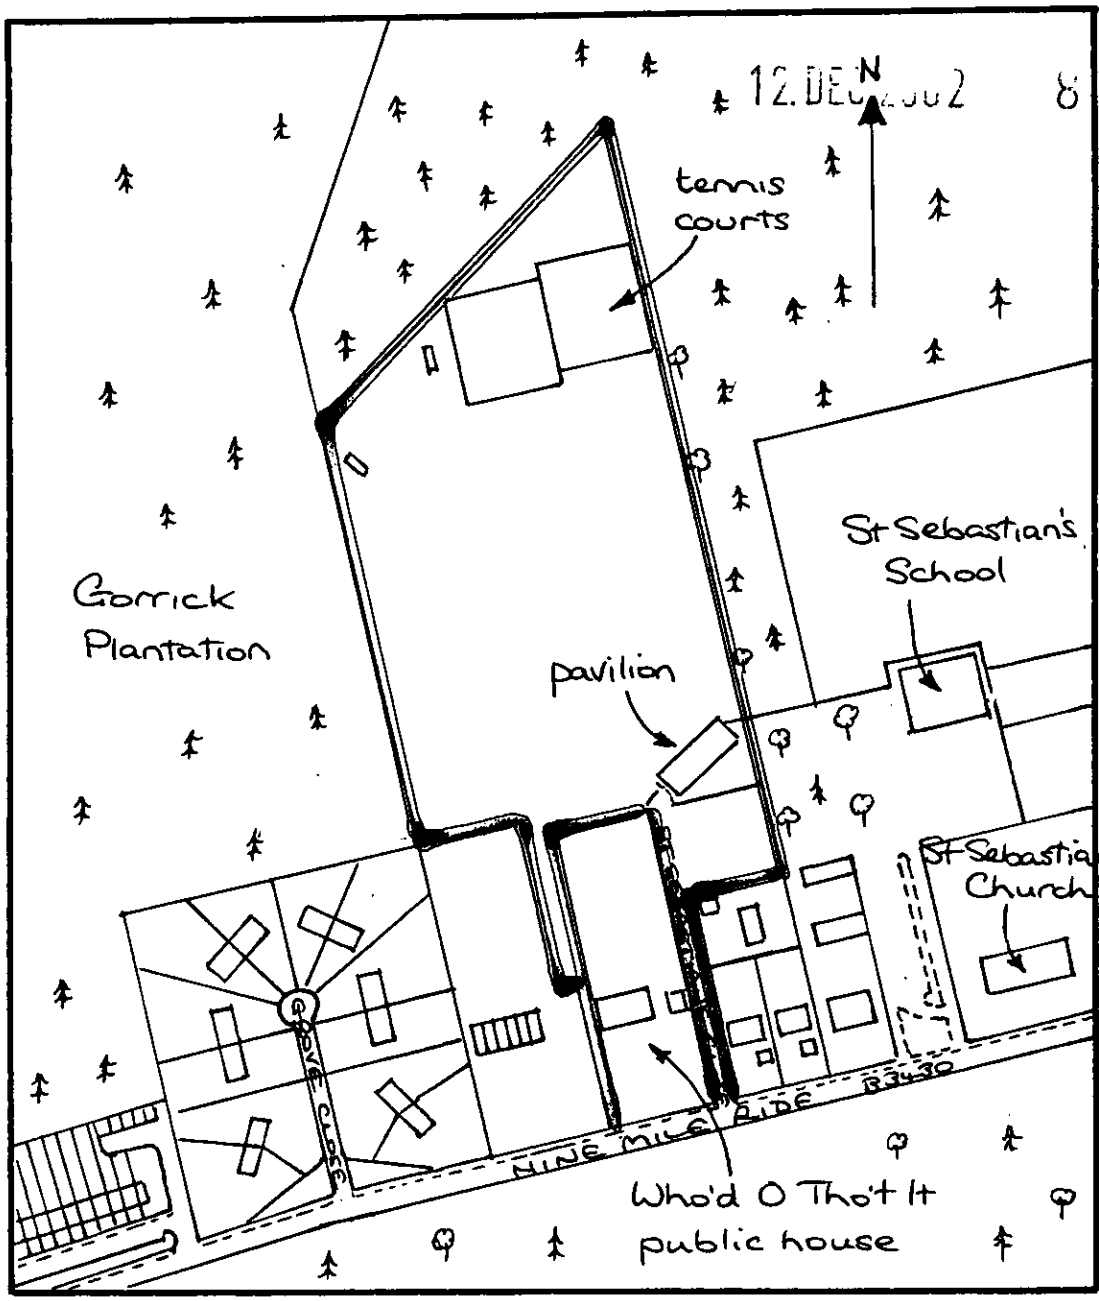

Pavilion
St Sebastian's Playing Field


Location Plan

Scale 1:2500


1 December 2002

Plan 2

12/12/02

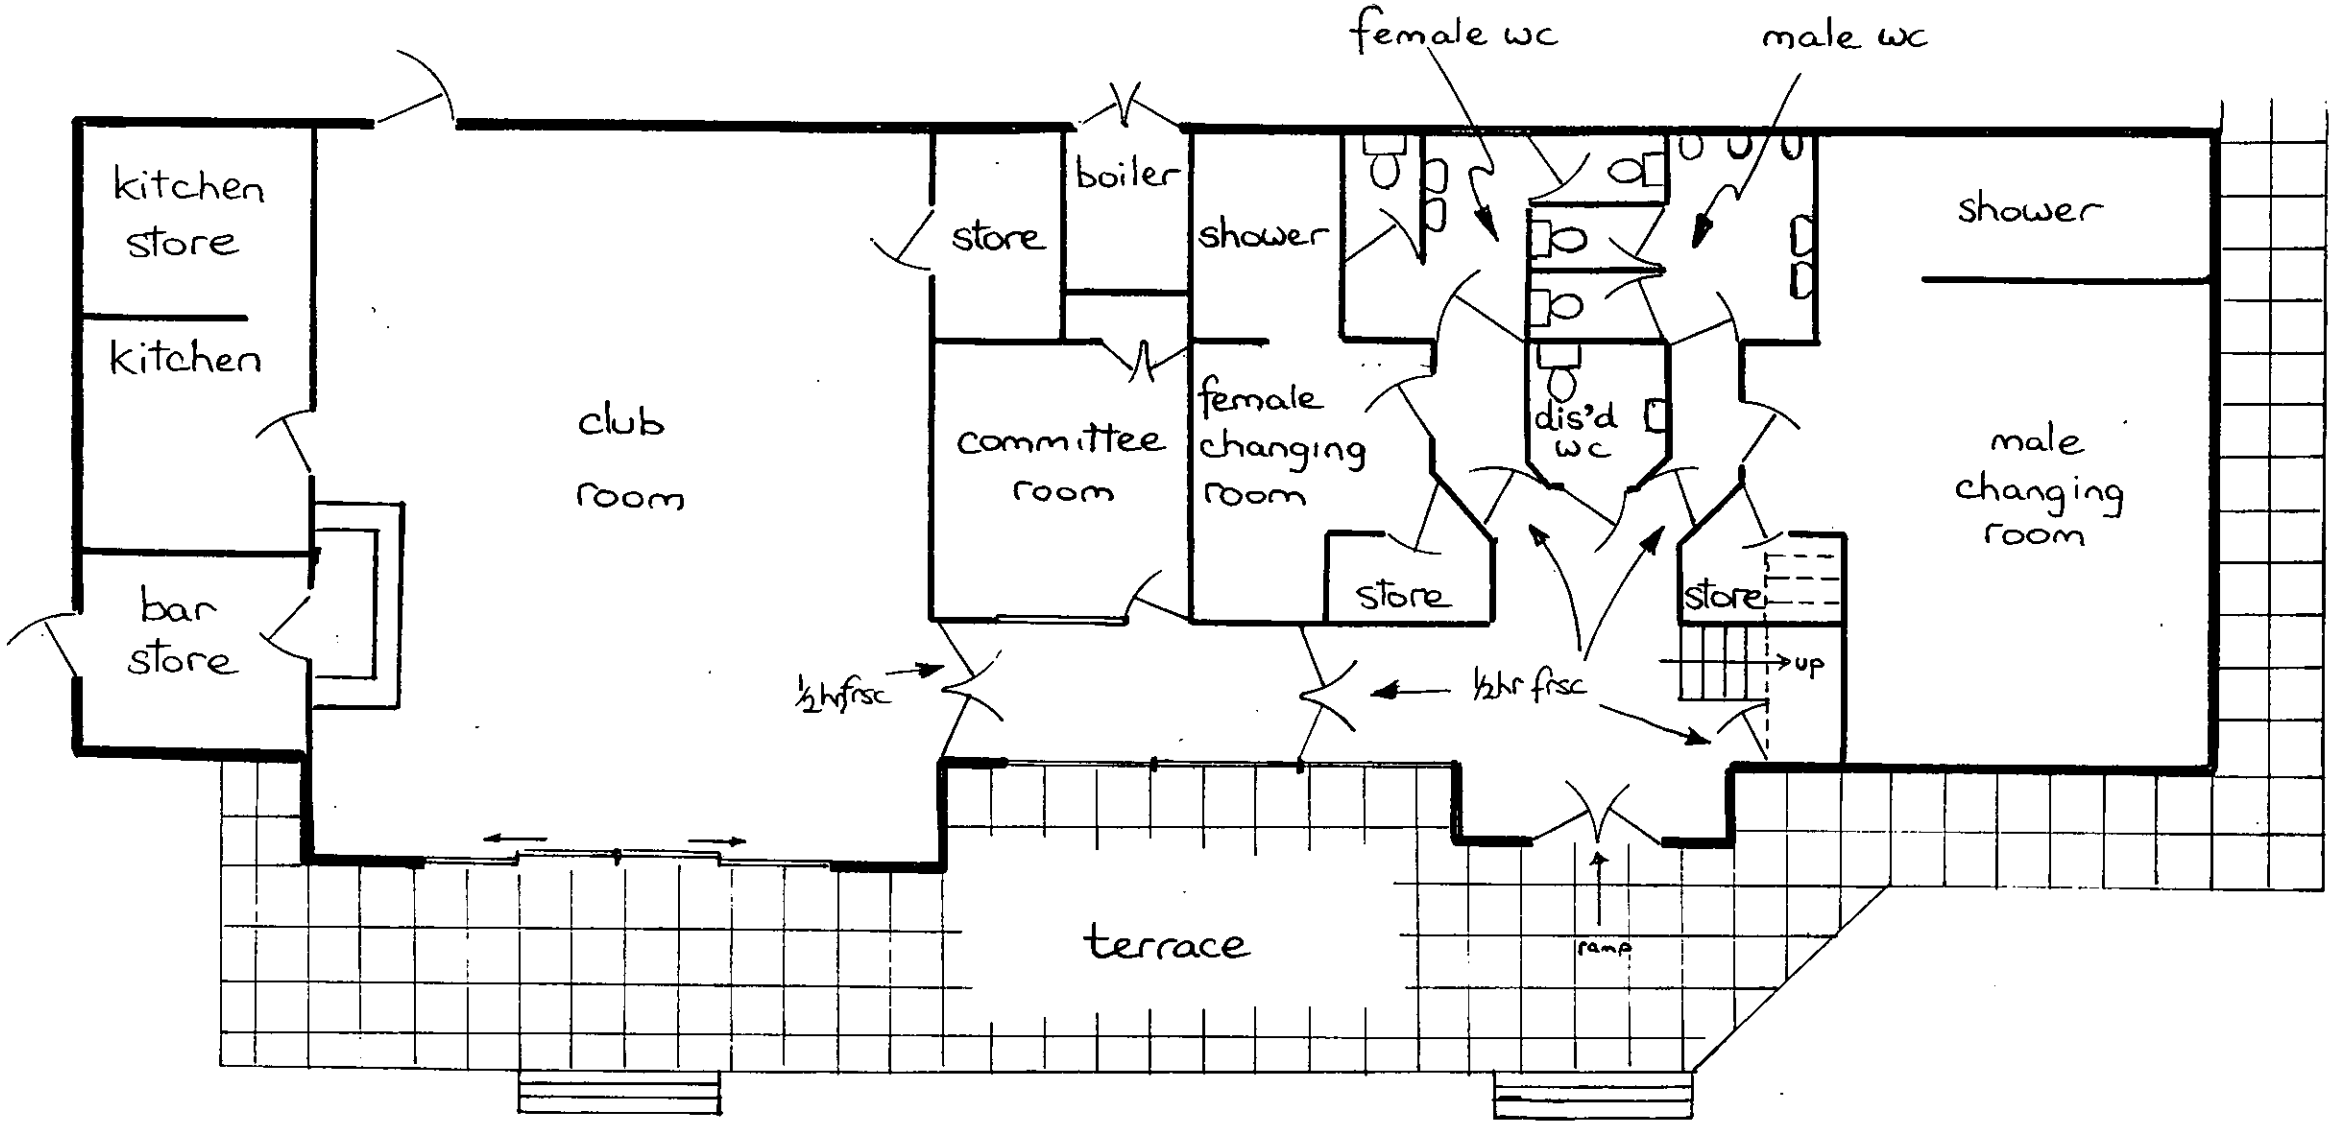

GROUND

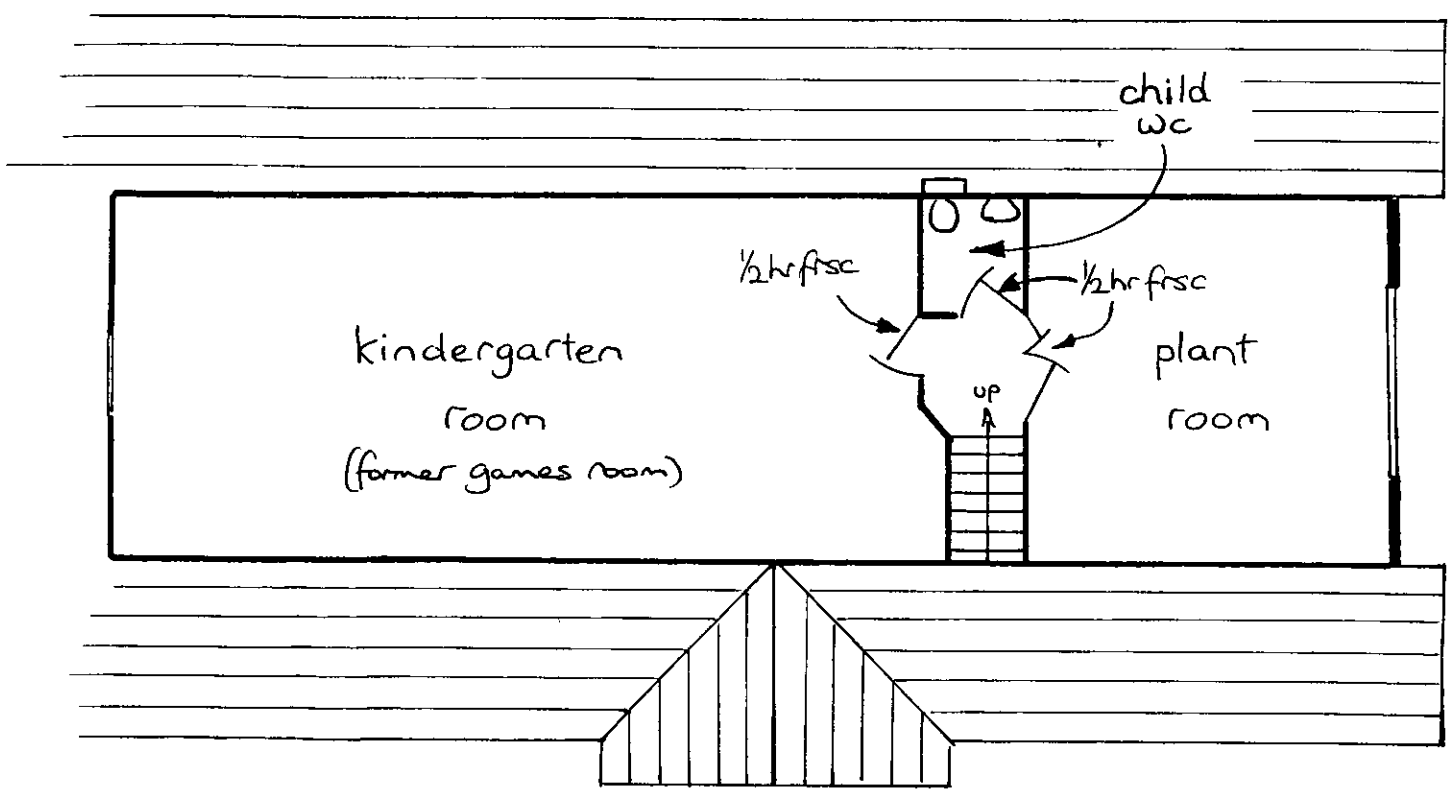


FIRST

Pavilion
St Sebastian's Playing Field

Floor Plans

Scale 1:100

1 December 2002

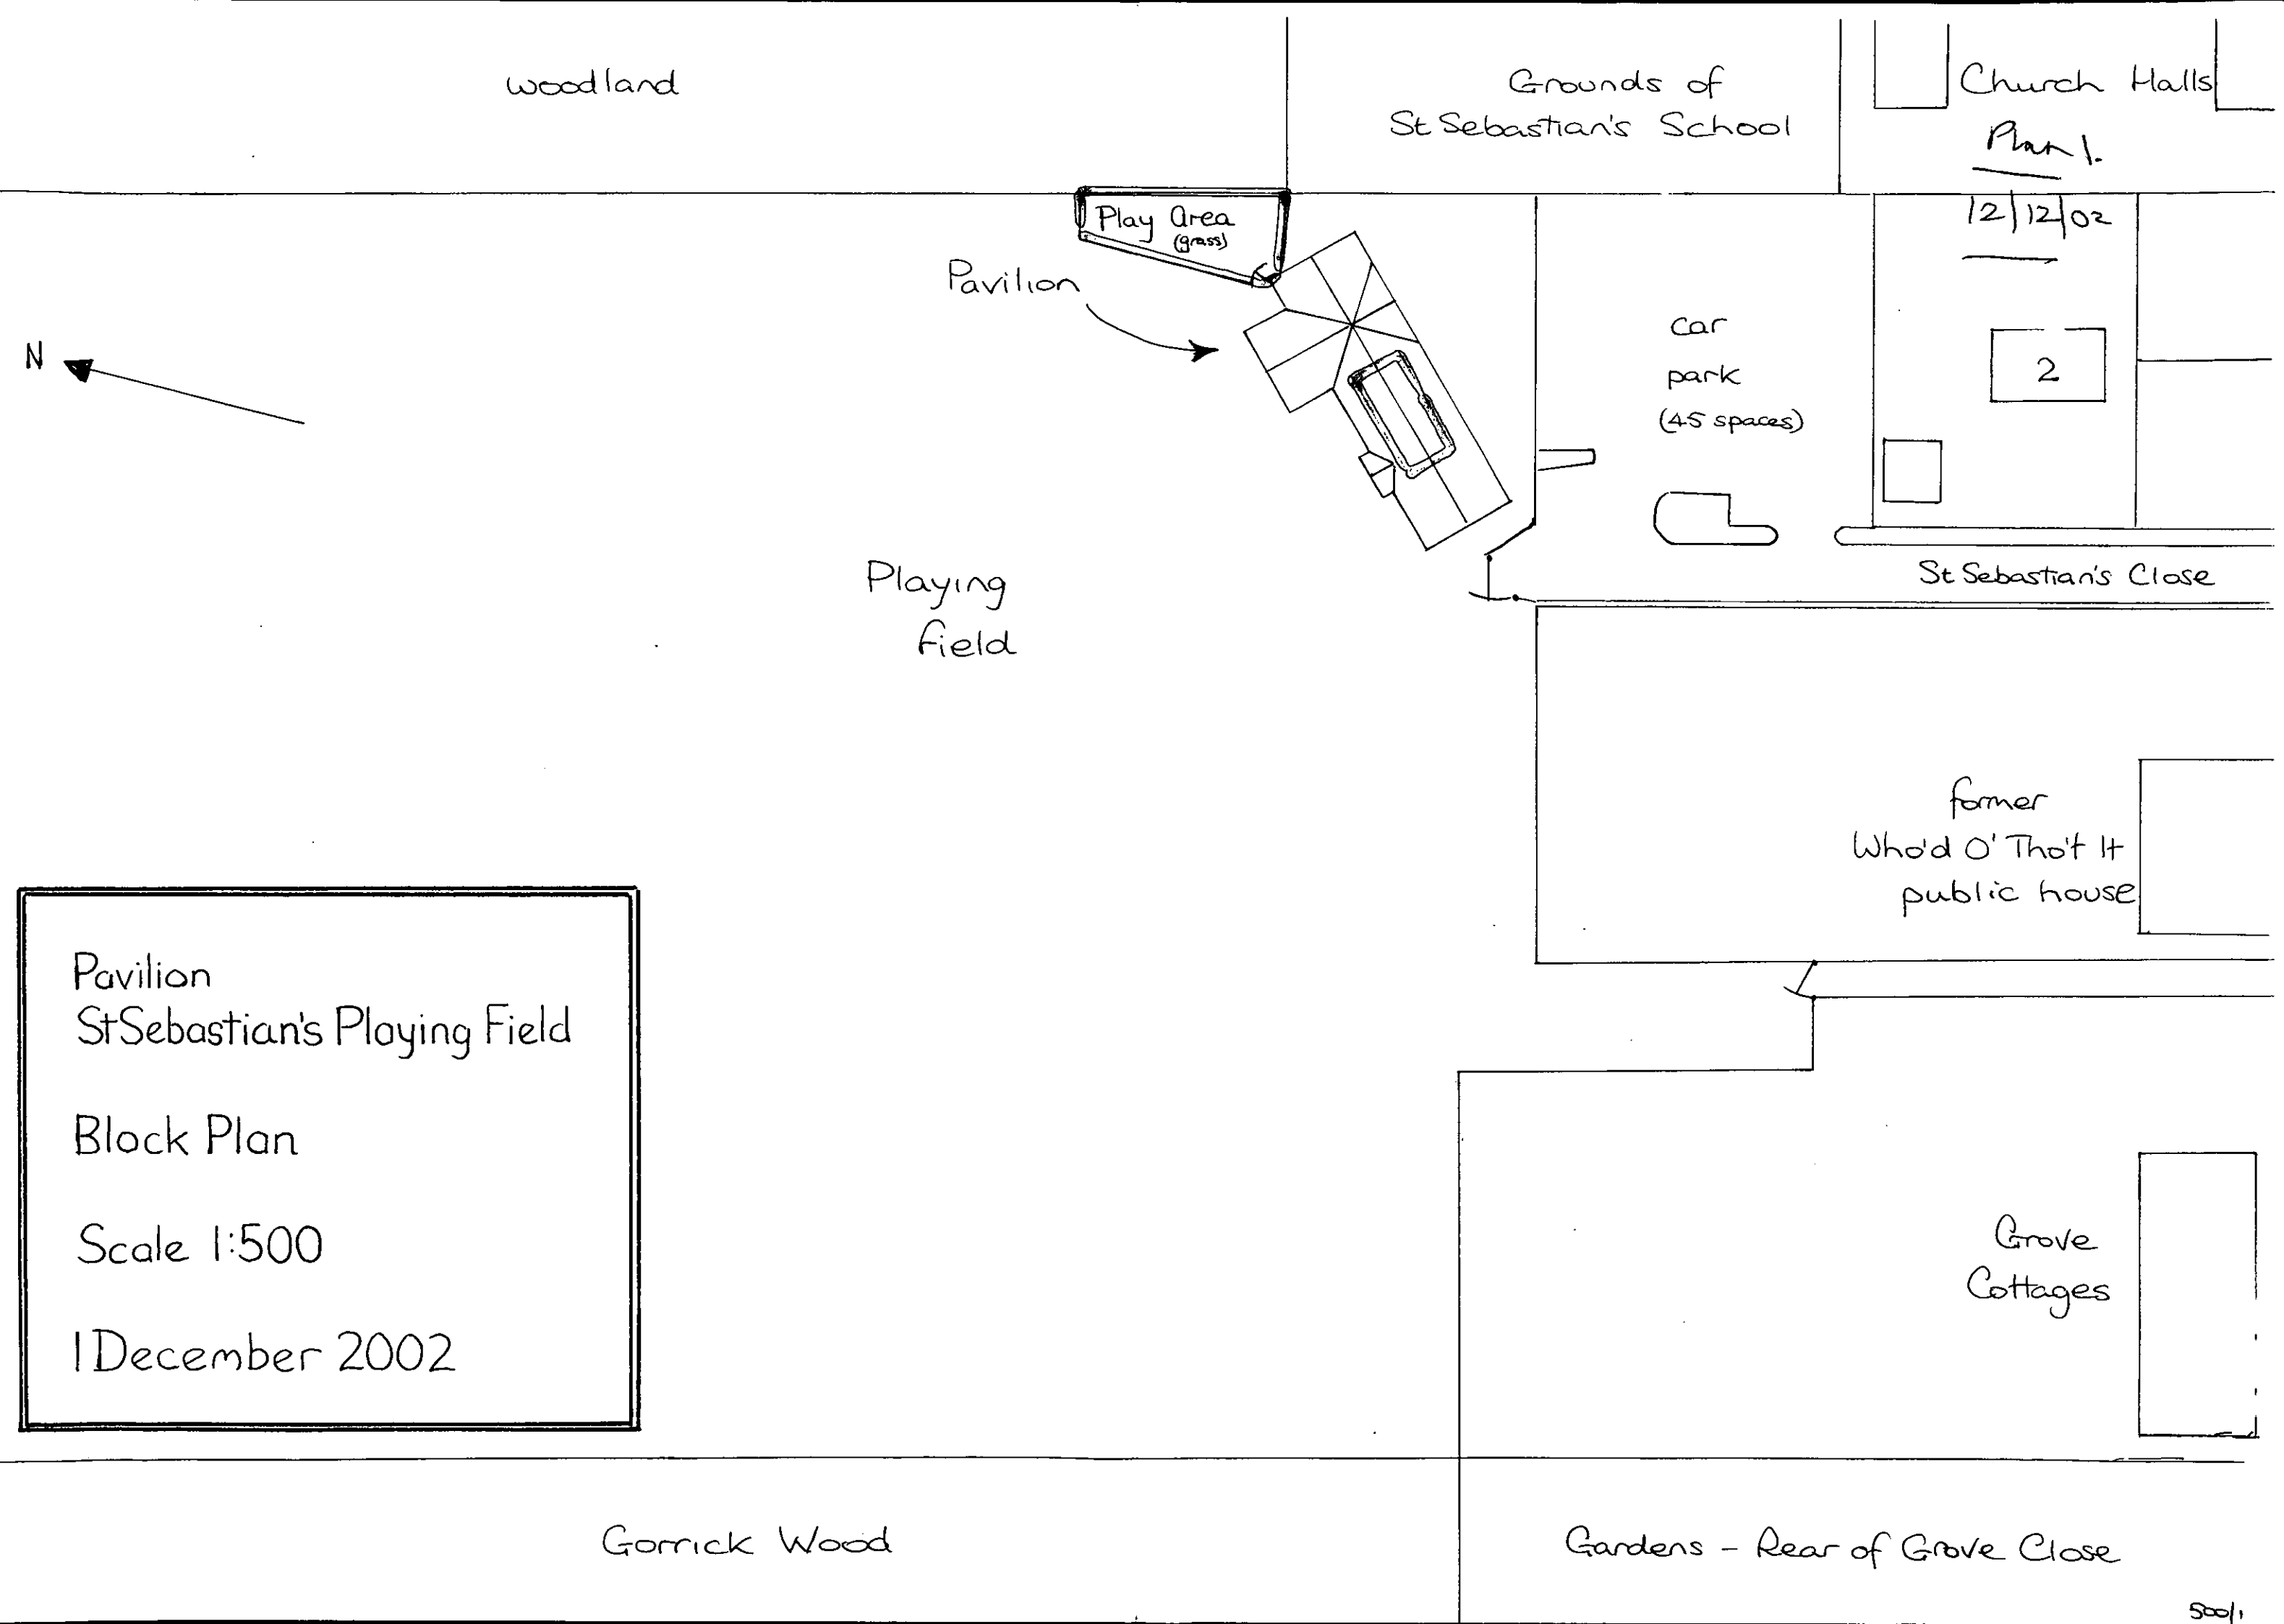

Pavilion
St Sebastian's Playing Field

Block Plan

Scale 1:500

1 December 2002