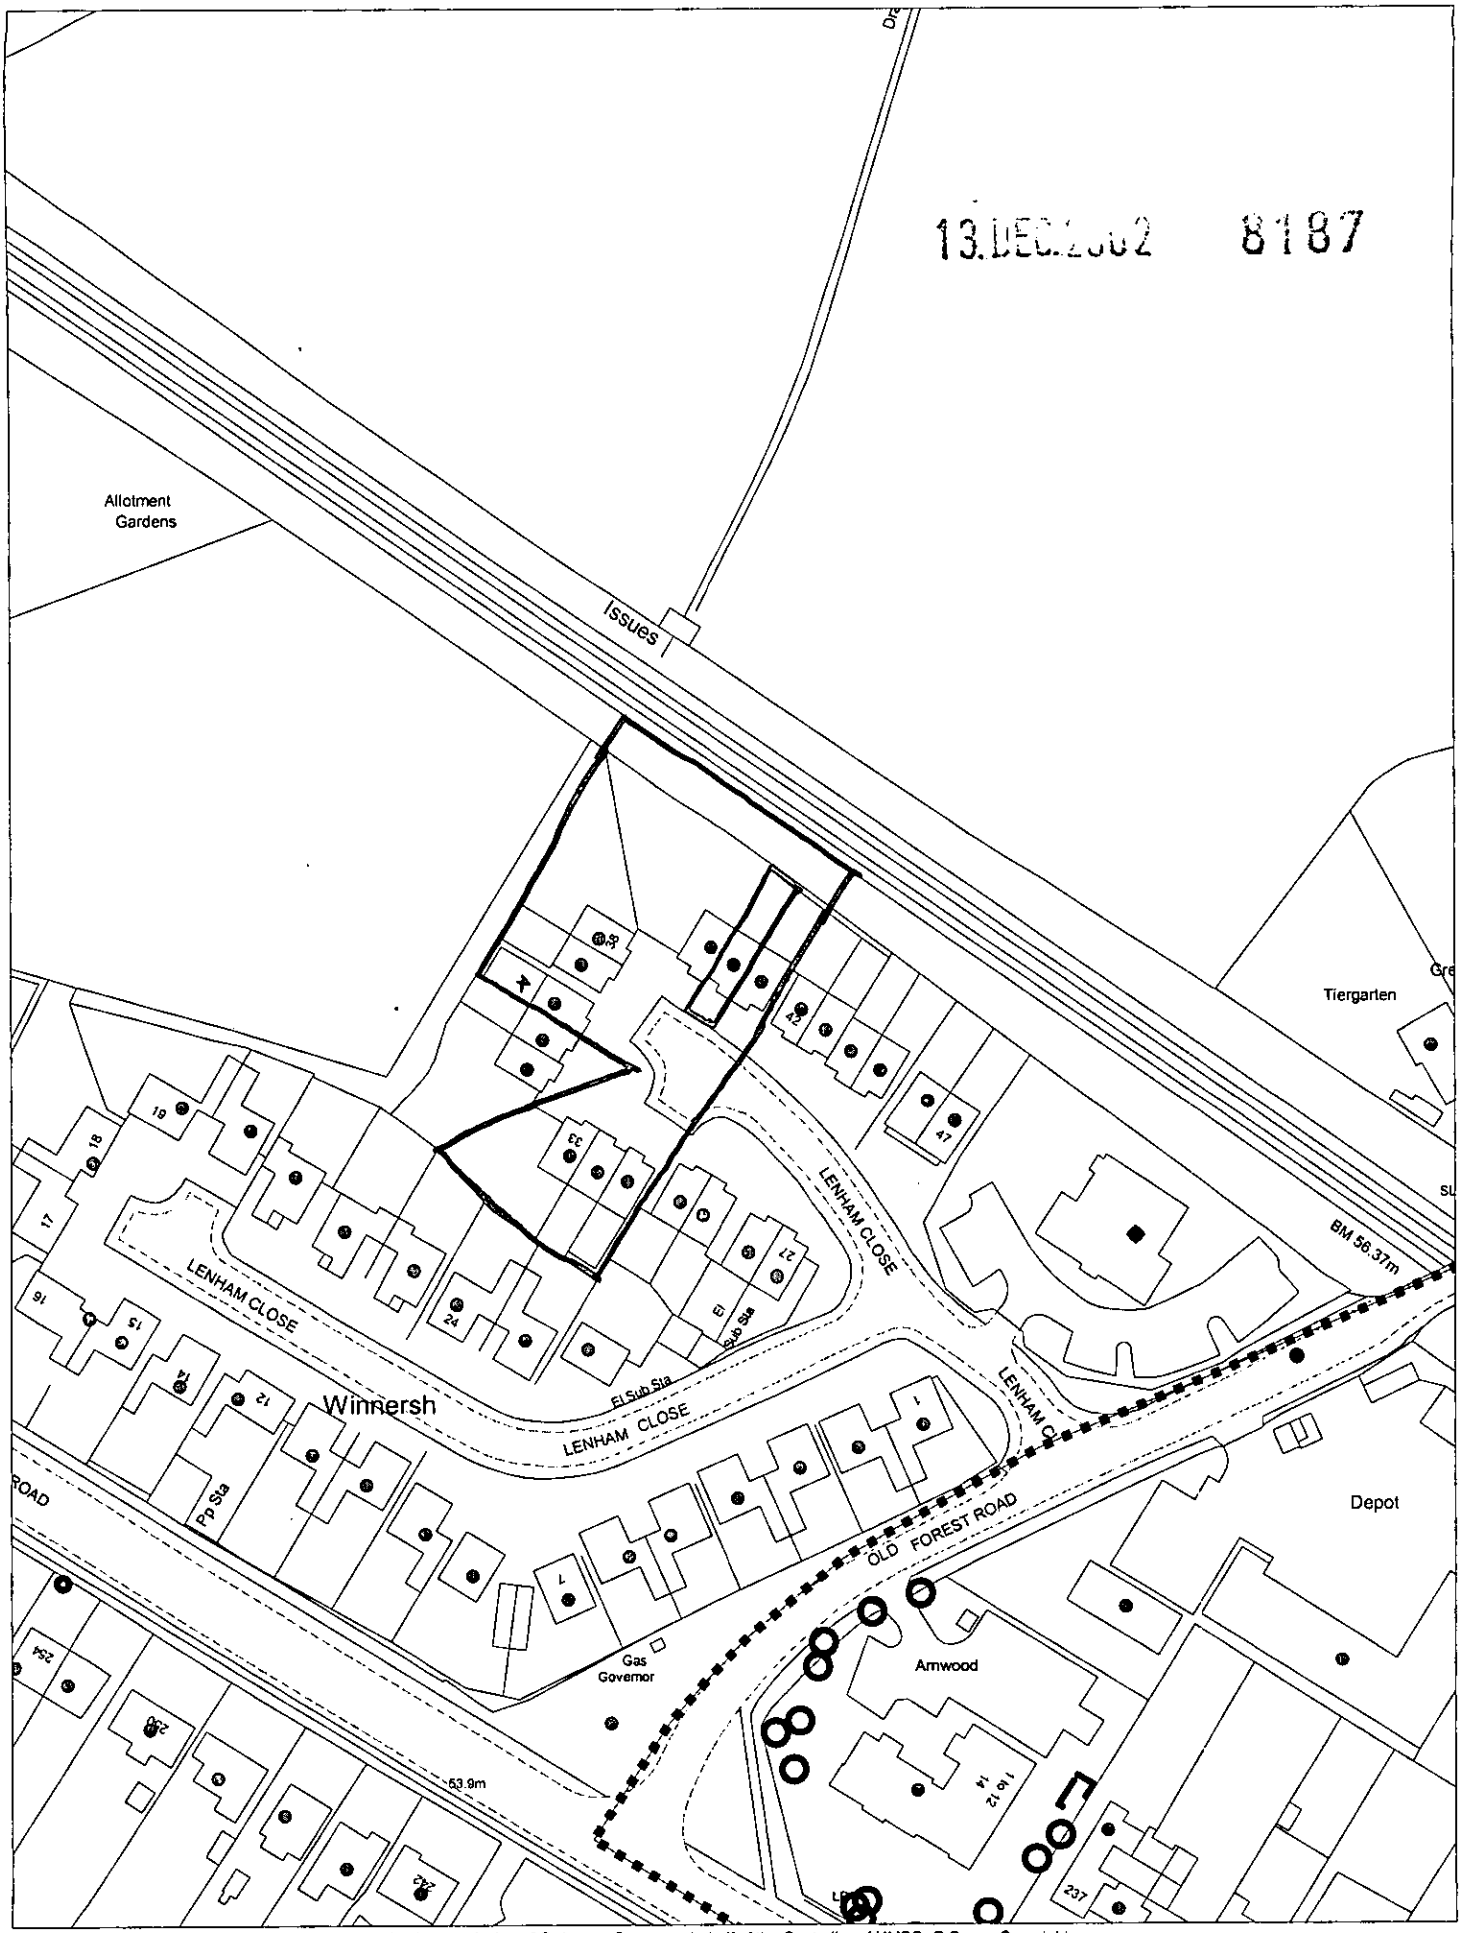


This map is based upon Ordnance Survey material with the permission of Ordnance Survey on behalf of the Controller of HMSO. © Crown Copyright. Unauthorised reproduction infringes Crown Copyright and may lead to prosecution or civil proceedings.Wokingham District Council Licence LA086134

Development Control,Wokingham District Council.
16 December 2002

Scale: 1 : 1250

N W E S

13.DEC.2002 8187




Site Plan, Scale: 1 to 2500

This copy has been produced specifically for the map return scheme purposes only. No further copies may be made.

This map is reproduced from Ordnance Survey material with the permission of Ordnance Survey on behalf of the Controller of HMSO Office. © Crown Copyright. Wokingham District Council, Licence No. LA086134

Date: 12 December 2002

N
W E
S

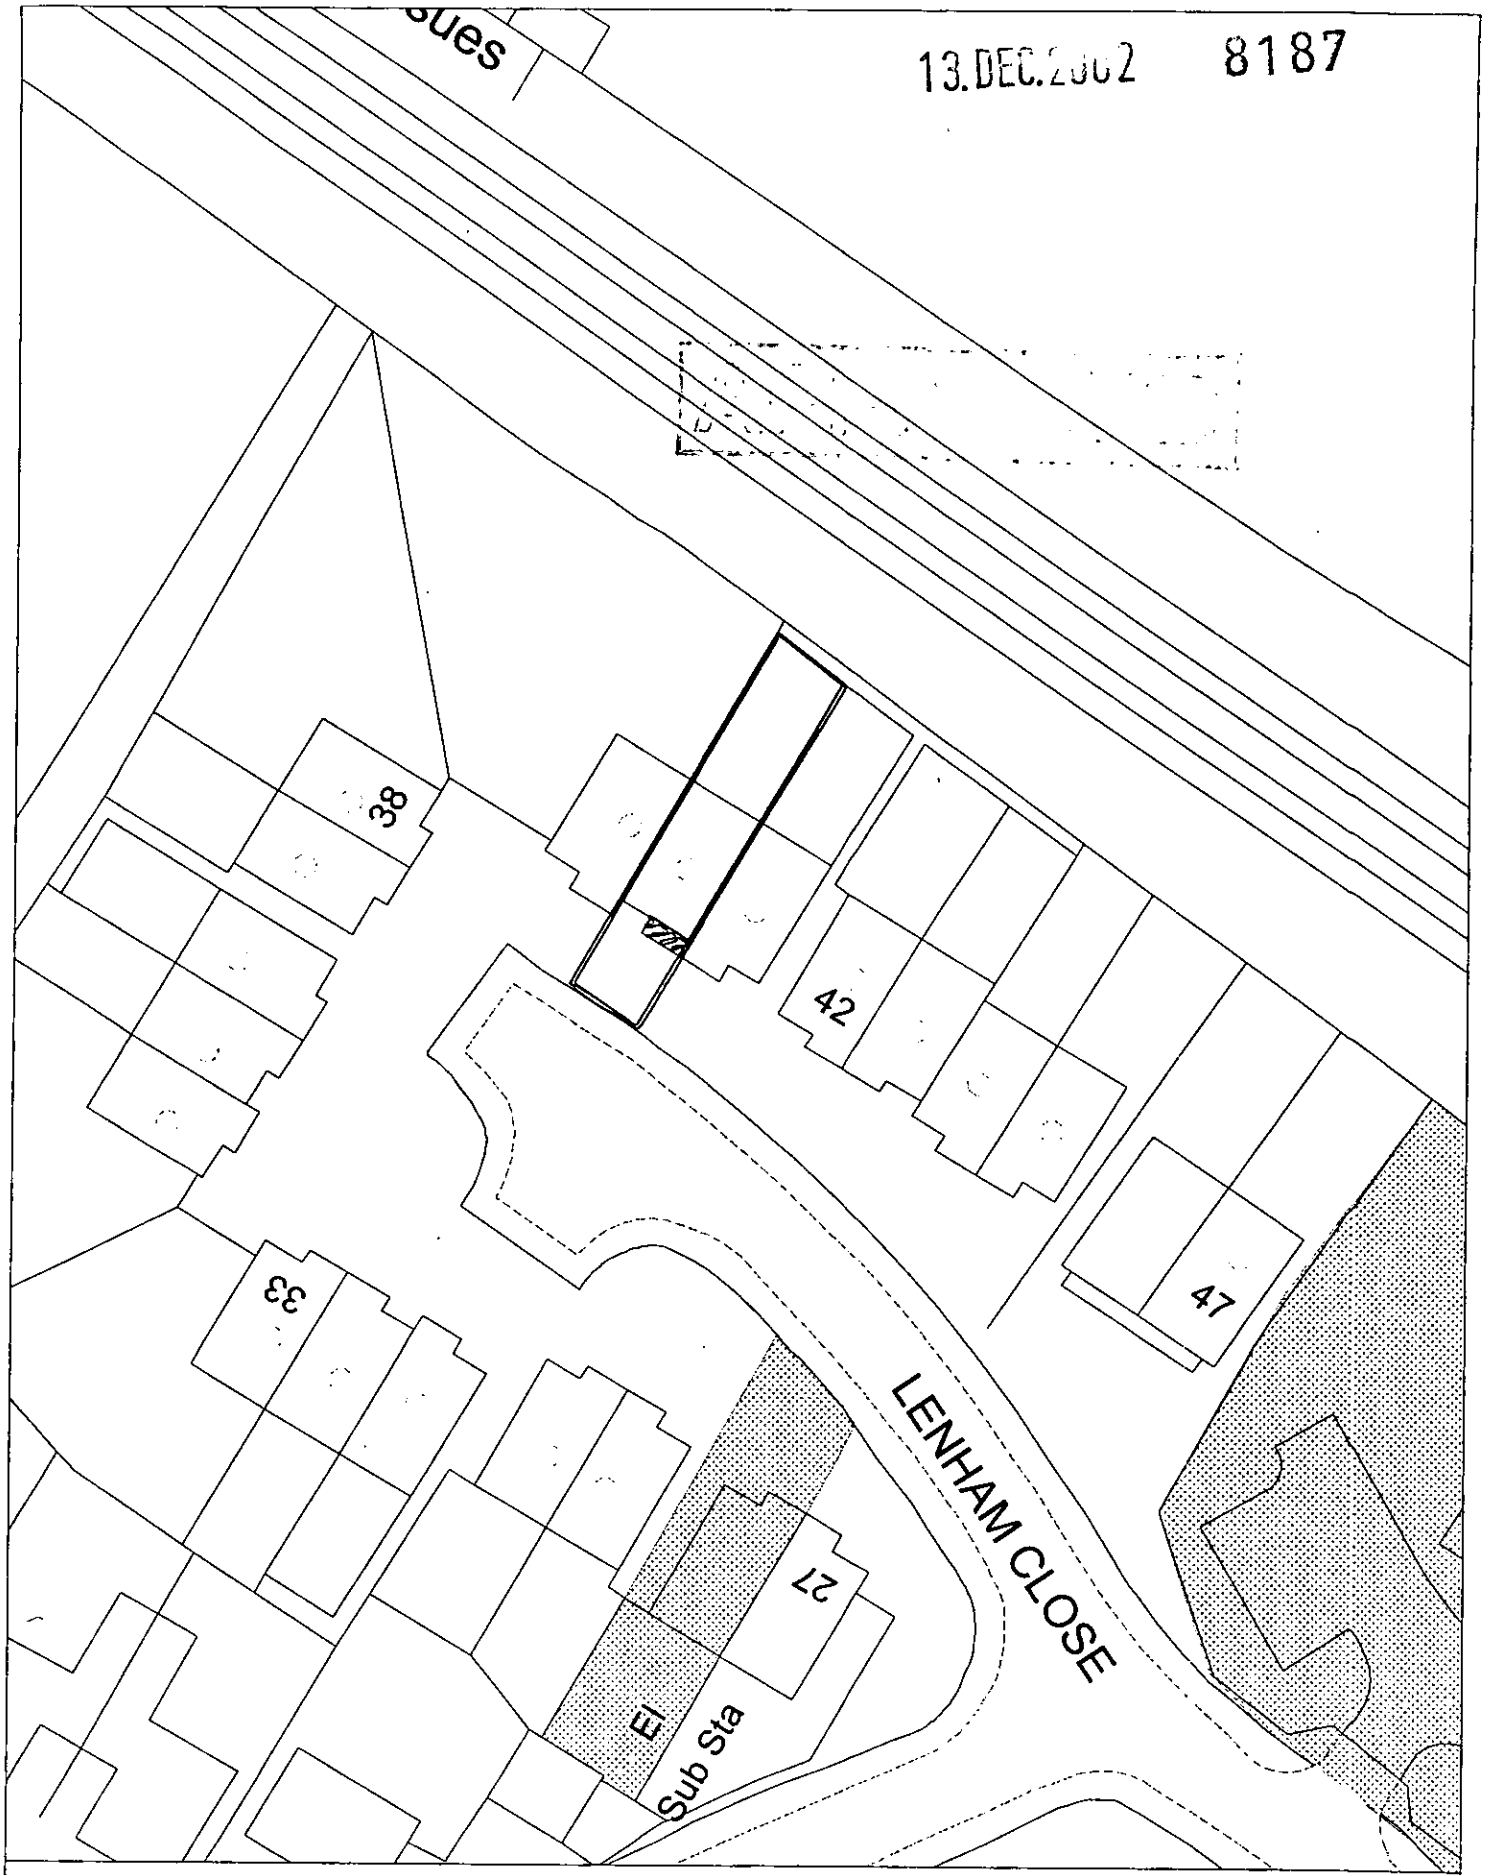

Site Plan, Scale: 1 to 500

This copy has been produced specifically for the map return scheme purposes only. No further copies may be made.

This map is reproduced from Ordnance Survey material with the permission of Ordnance Survey on behalf of the Controller of HMSO Office. © Crown Copyright. Wokingham District Council, Licence No. LA086134

Date: 12 December 2002

N
W E
S



Site Plan, Scale: 1 to 500

This copy has been produced specifically for the map return scheme purposes only. No further copies may be made.


This map is reproduced from Ordnance Survey material with the permission of Ordnance Survey on behalf of the Controller of HMSO Office. © Crown Copyright. Wokingham District Council, Licence No. LA086134

Date: 12 December 2002

N
W E
S



EXISTING FRONT ELEVATION.

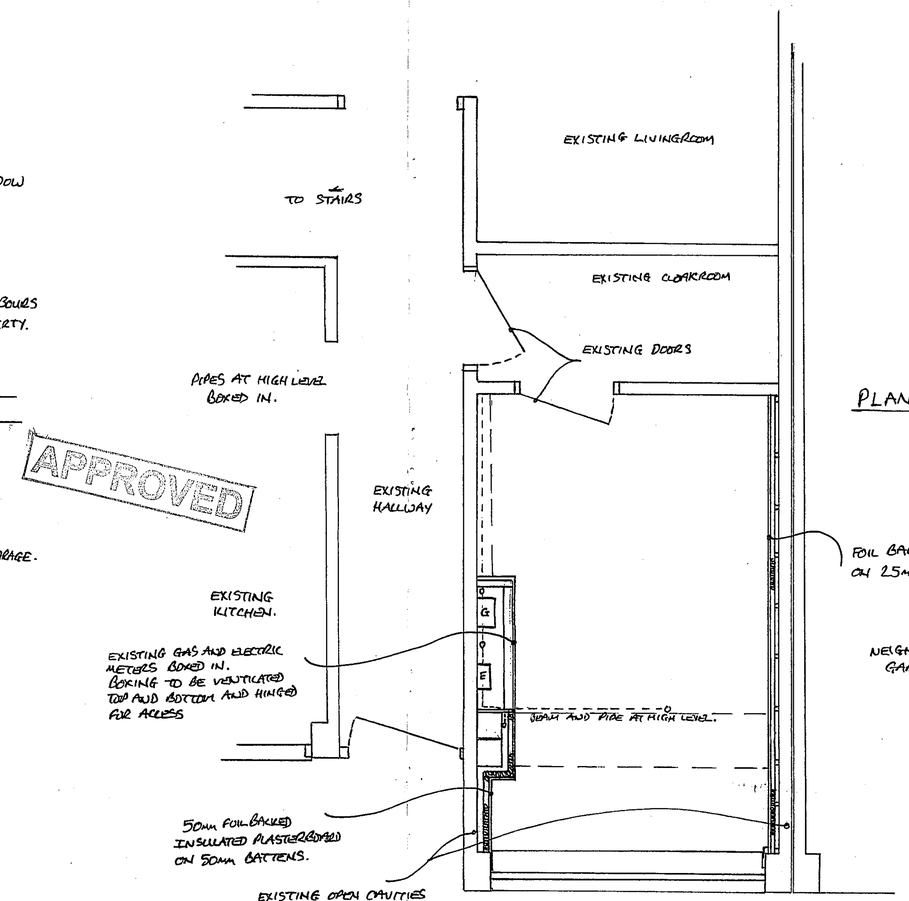


PLAN

FOIL BACKED INSULATED PLASTERBOARD ON 25mm BATTENS.

NEIGHBOURS GARAGE.


MID TERRACE PROPERTY. THEREFORE, ONLY FRONT ELEVATION SHOWN AS CHANGED/AFFECTED.

EXISTING TARMACED HARDSTANDING TO FRONT OF DWELLING ALLOWS PARKING FOR TWO CARS.

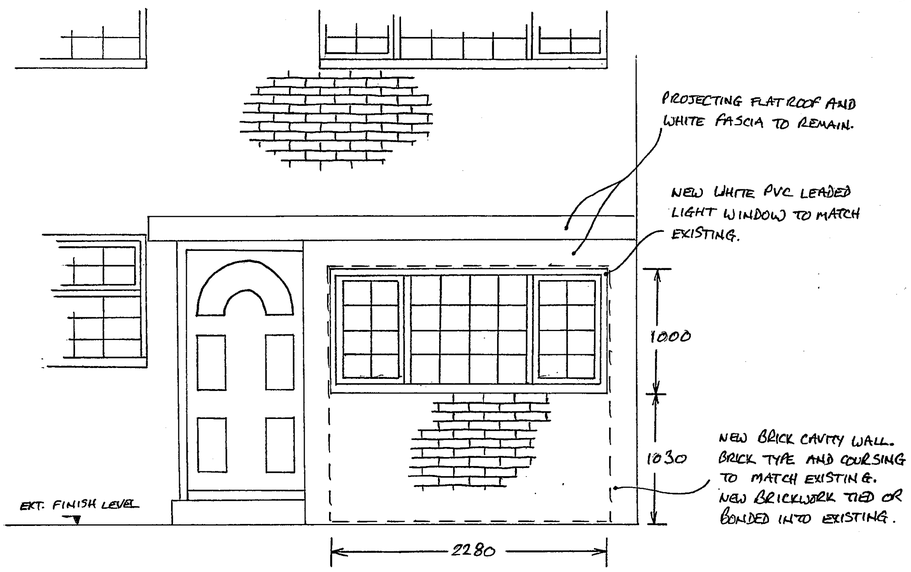

PROPOSED FRONT ELEVATION.

SECTION.

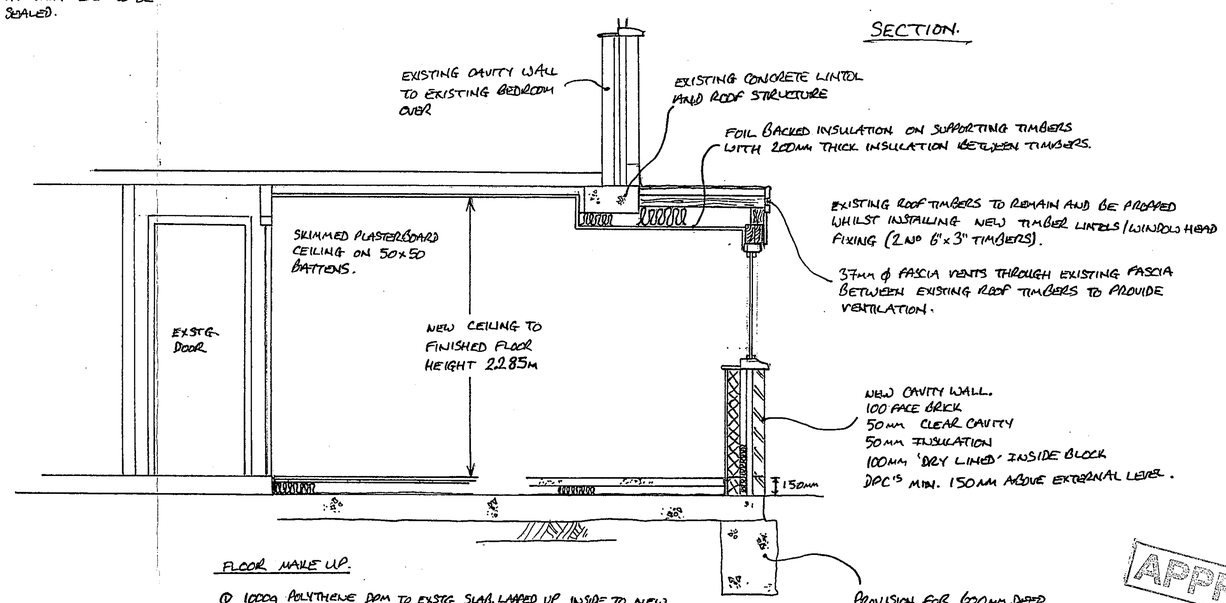

FLOOR MAKE UP.

① 1000g POLYTHENE DPM TO EXIST. SLAB. LAPED UP INSIDE TO NEW FINISHED FLOOR LEVEL. 100mm FLOORING GRADE INSULATION. 1 LAYER BUILDING PAPER. 100mm WIDE PACKERS AT 600cs, 25mm THICK. 25mm THICK FLOORING GRADE CHIPBOARD

OR

② 1000g POLYTHENE DPM TO EXIST. SLAB LAPED UP - AS ABOVE. 75mm FLOORING GRADE INSULATION. 75mm MESH REINFORCED SAND + CEMENT SCREED.

APPROVED

SCALE 1:25.