
13 DEC 2002 8189

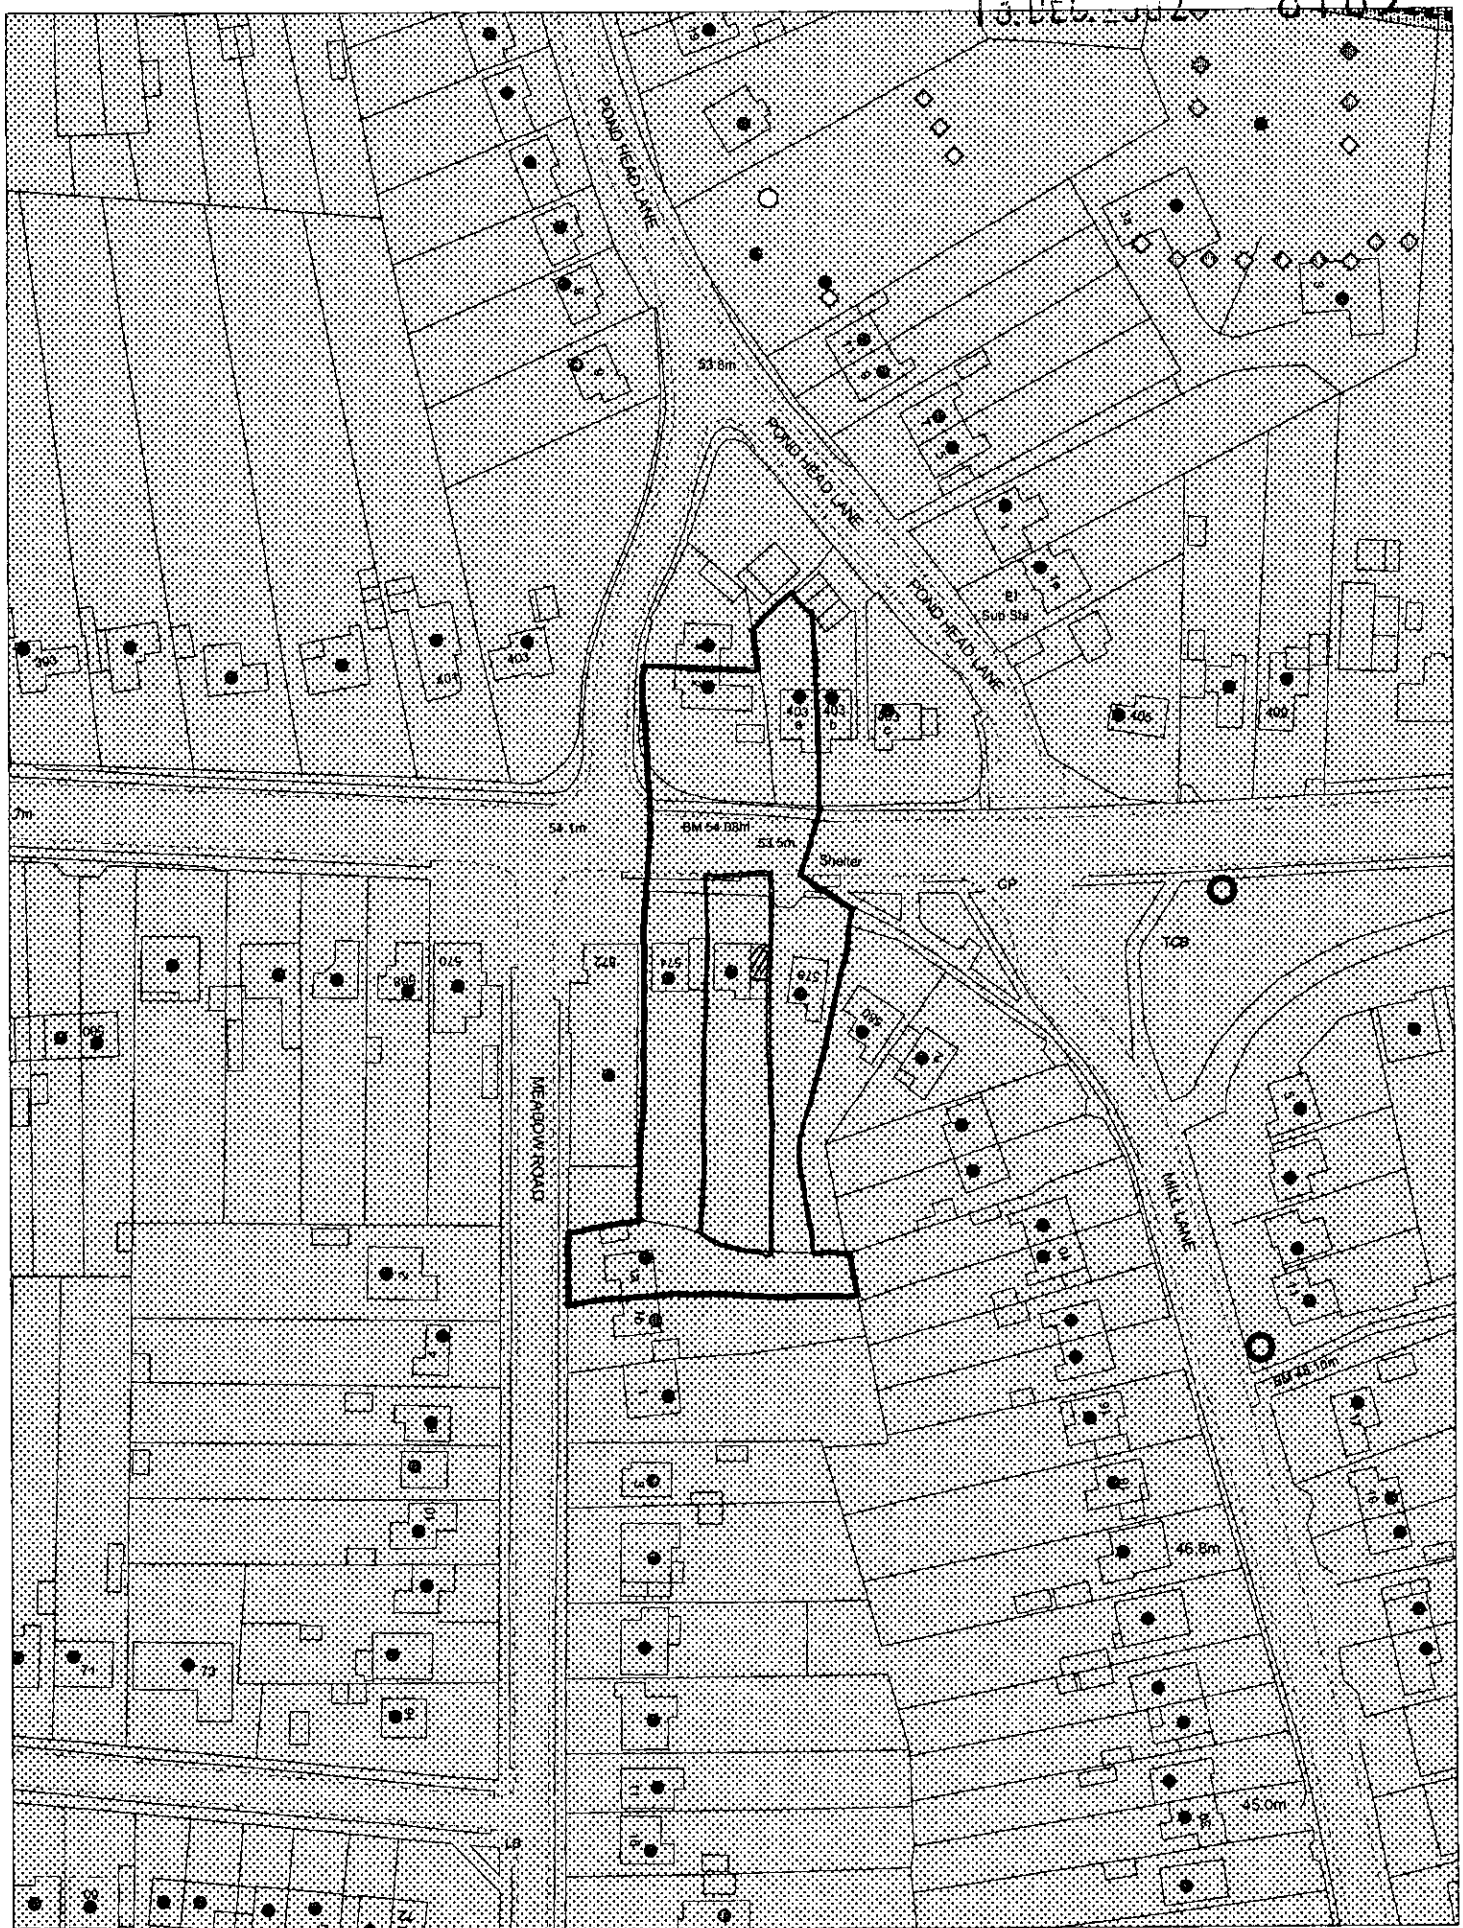


This map is based upon Ordnance Survey material with the permission of Ordnance Survey on behalf of the Controller of HMSO. © Crown Copyright. Unauthorised reproduction infringes Crown Copyright and may lead to prosecution or civil proceedings.Wokingham District Council Licence LA086134

Development Control,Wokingham District Council.
13 December 2002

Scale: 1 : 1250

N
W E
S

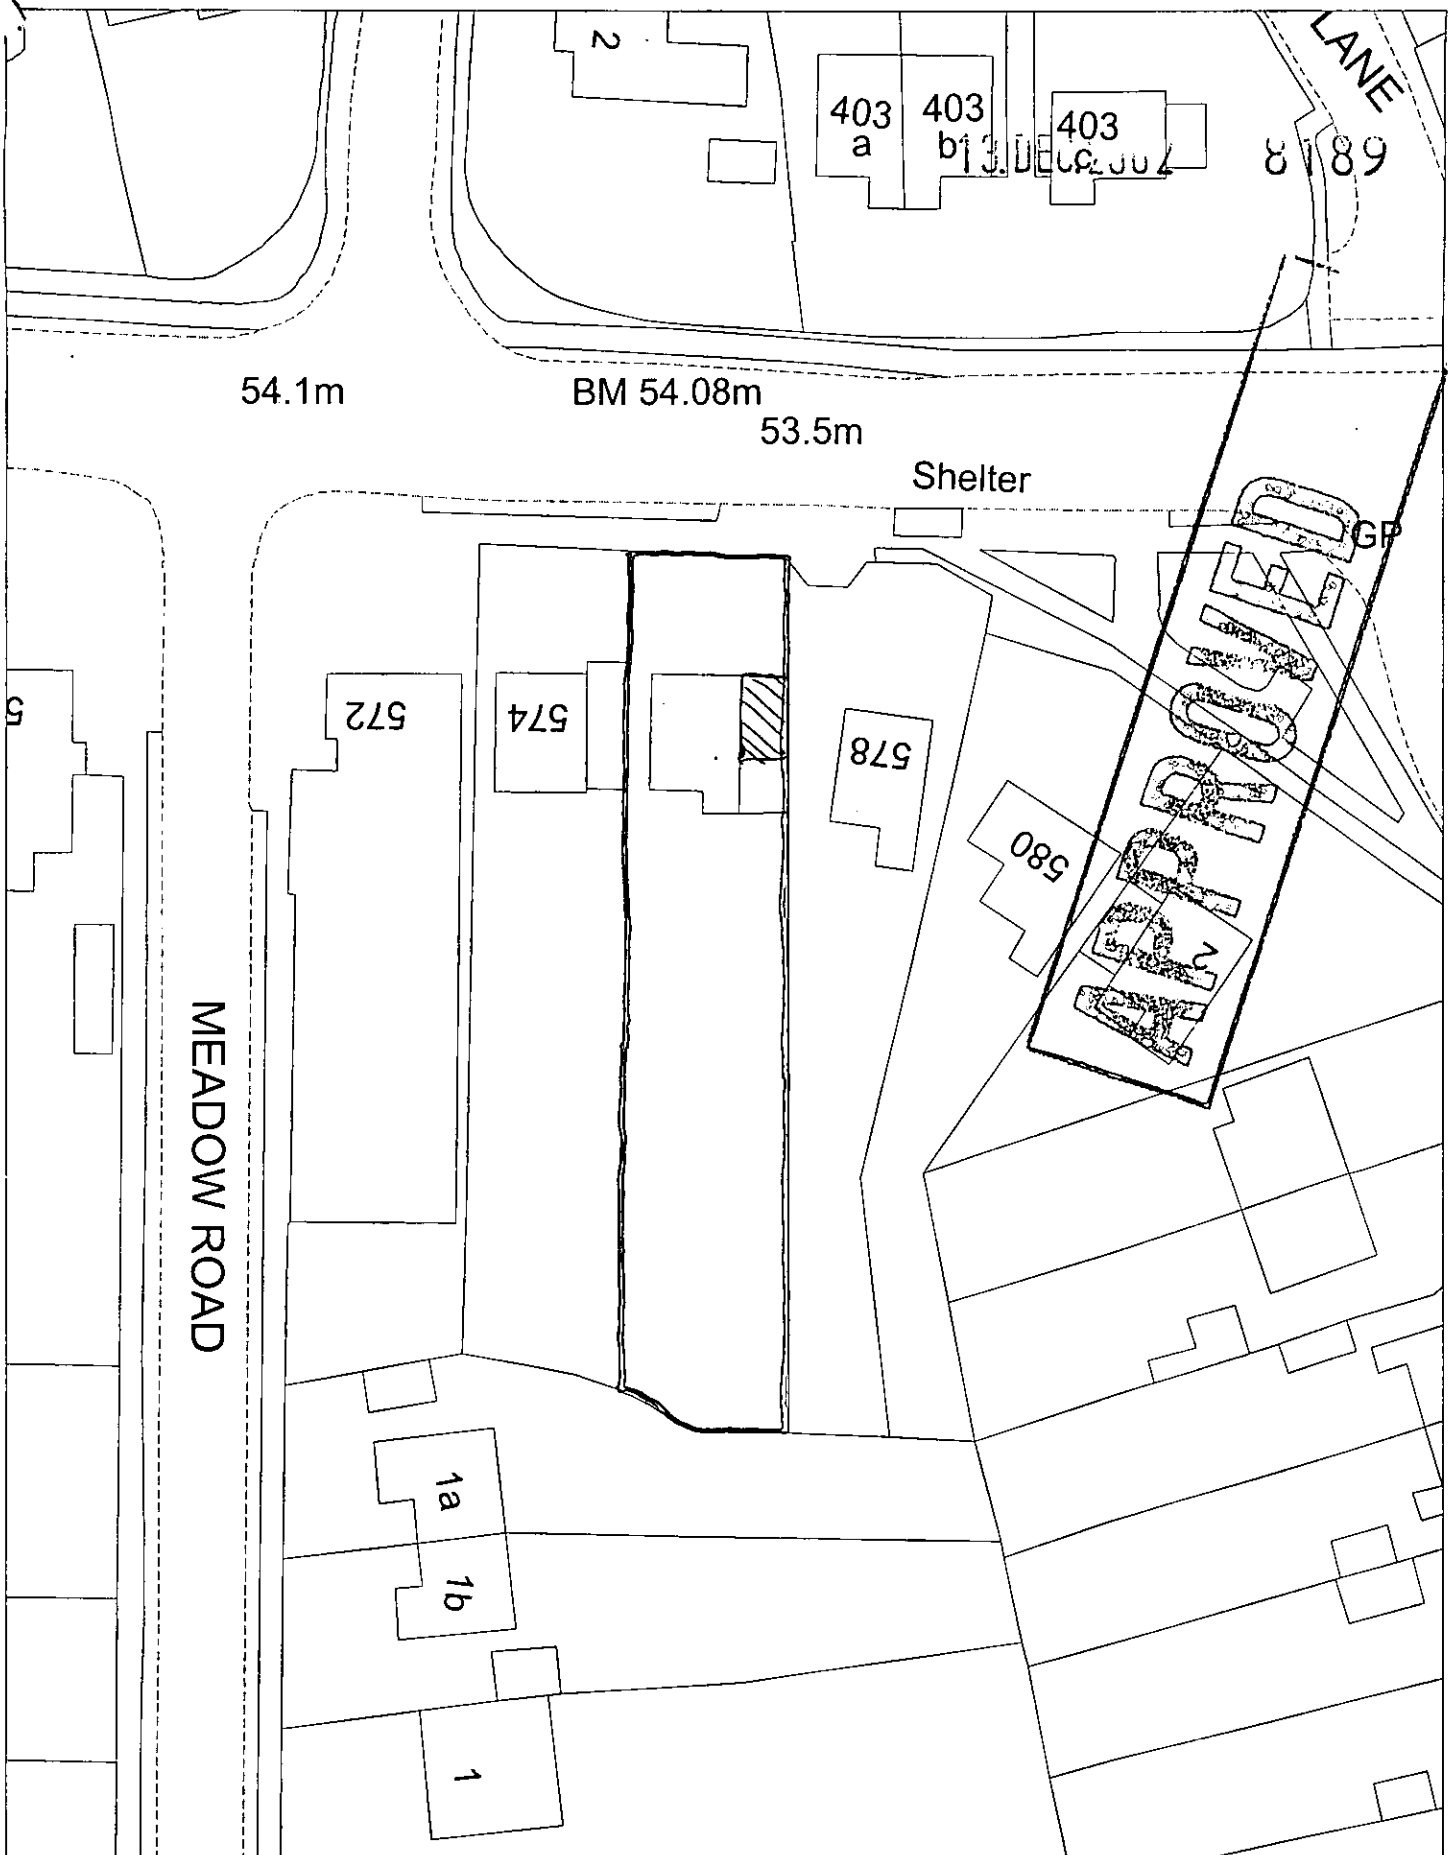


Site Plan, Scale: 1 to 500

This copy has been produced specifically for the map return scheme purposes only. No further copies may be made.

This map is reproduced from Ordnance Survey material with the permission of Ordnance Survey on behalf of the Controller of HMSO Office. © Crown Copyright. Wokingham District Council, Licence No. LA086134

Date: 12 December 2002

N W E S

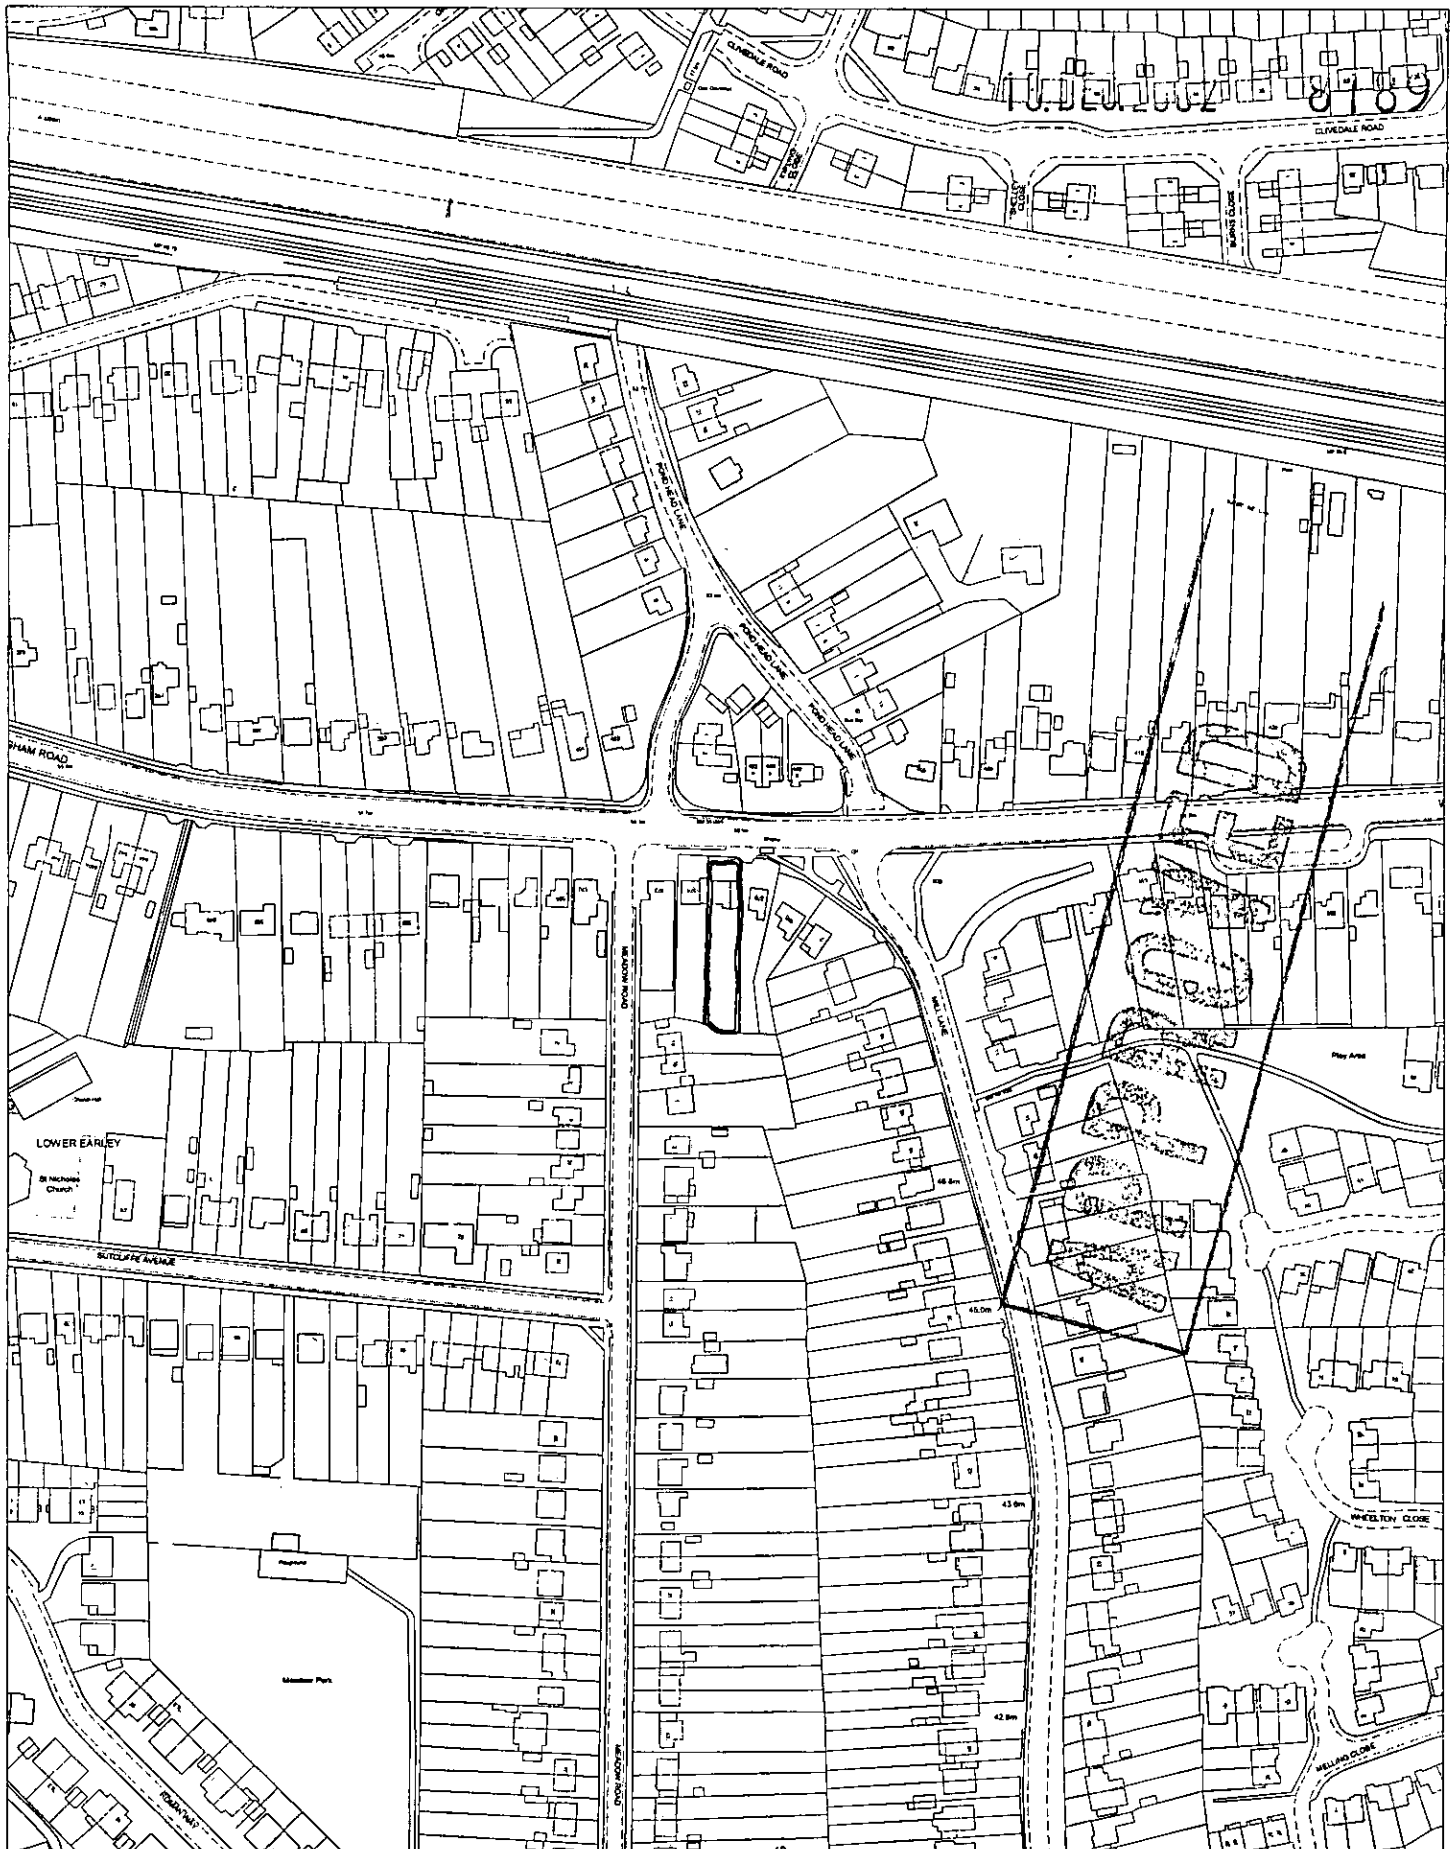

Site Plan, Scale: 1 to 2500


This copy has been produced specifically for the map return scheme purposes only. No further copies may be made.

This map is reproduced from Ordnance Survey material with the permission of Ordnance Survey on behalf of the Controller of HMSO Office. © Crown Copyright. Wokingham District Council, Licence No. LA086134


Date: 12 December 2002

N
W E
S

APPROVED

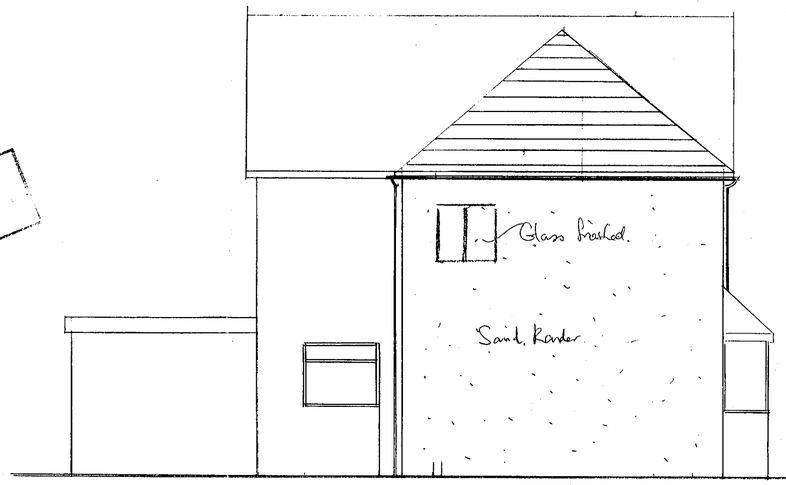


Side Elevation

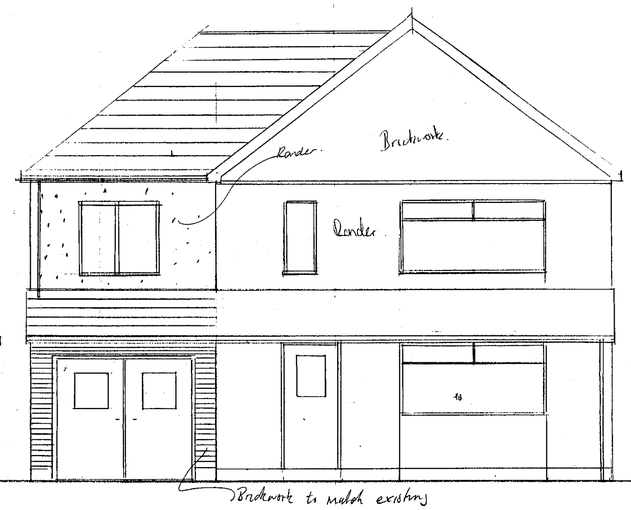


Front Elevation



Rear Elevation.

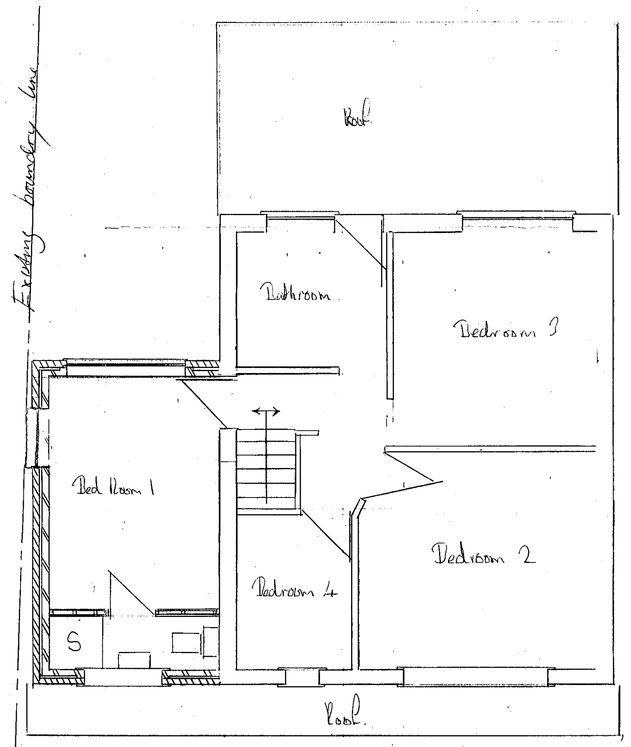

1st Floor plan

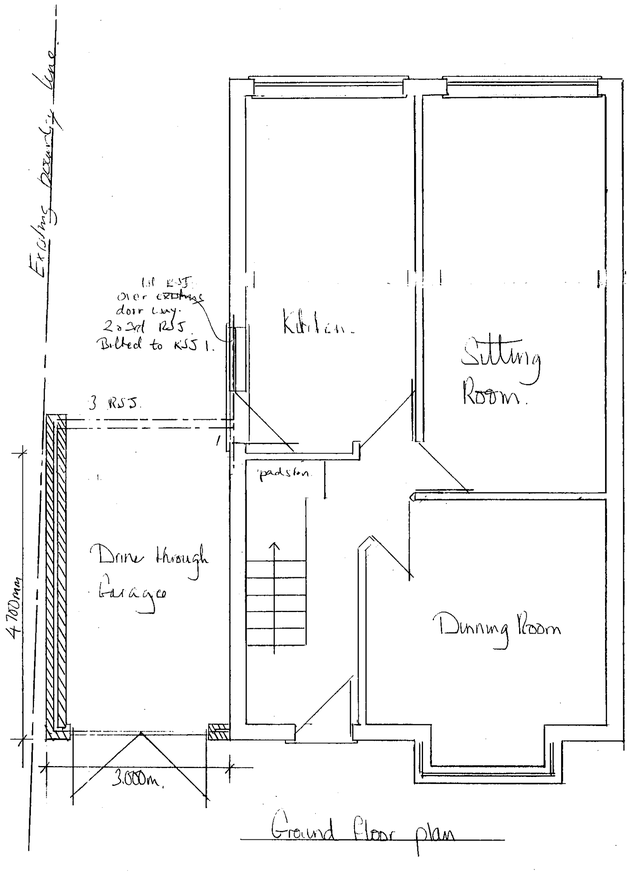

Ground Floor plan

Job	Scale
Two Storey side Extension.	1:50,
Client	
Mr & Mrs H Bryce 346 Wokingham Rd Earley Reading RG6 7SQ.	Date 30/11/02

13.DEC.2002 6169

4/1/03