
13.DEC.2002 8190

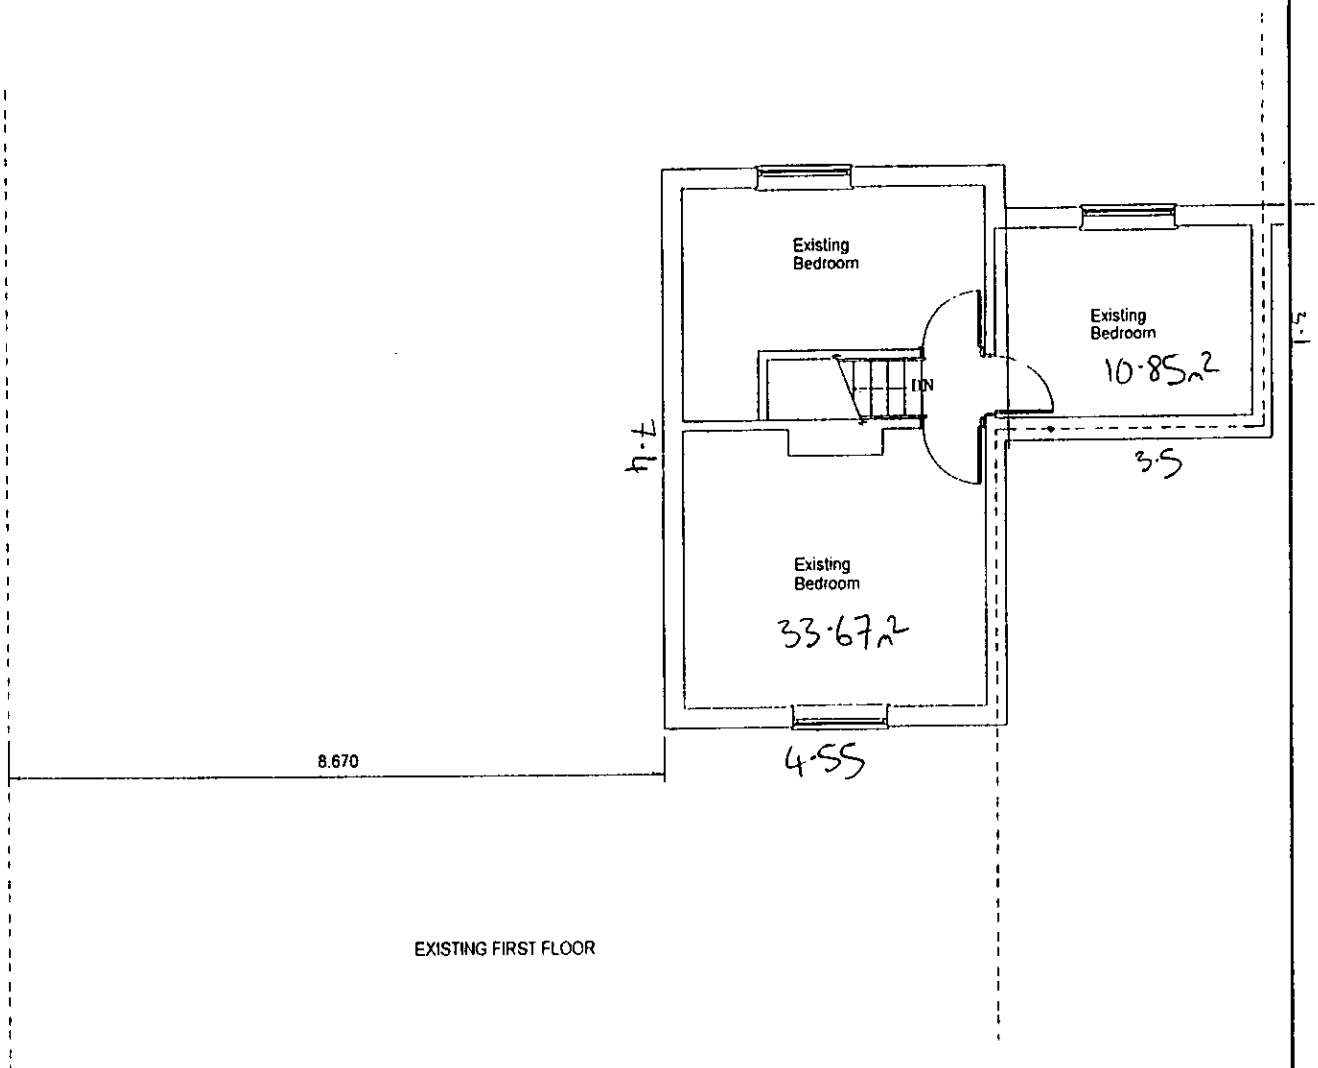


EXISTING FIRST FLOOR

Total floor area : 44·52m²


| | | | | | |
|---|---|---|---|---|---|
| CLIENT: | Mr Lang. 2 Diddenham Cottages, Mortimer Road, Grazeley. | DESCRIPTION: | First Floor Plans | | |
| PROJECT: | Two Storey Side and Rear Extension. | SCALE: | 1:100 | DRAWING No: | 97335/ 14 |
| DATE: | November 1997 | REVISION: | | | |

DRAWING MUST BE READ WITH NOTES. DIMENSIONS AND DETAILS TO BE CHECKED ON SITE BEFORE PRICING AND CONSTRUCTION

© COPYRIGHT RESERVED

Excel Design

13.DEC.2002 8190

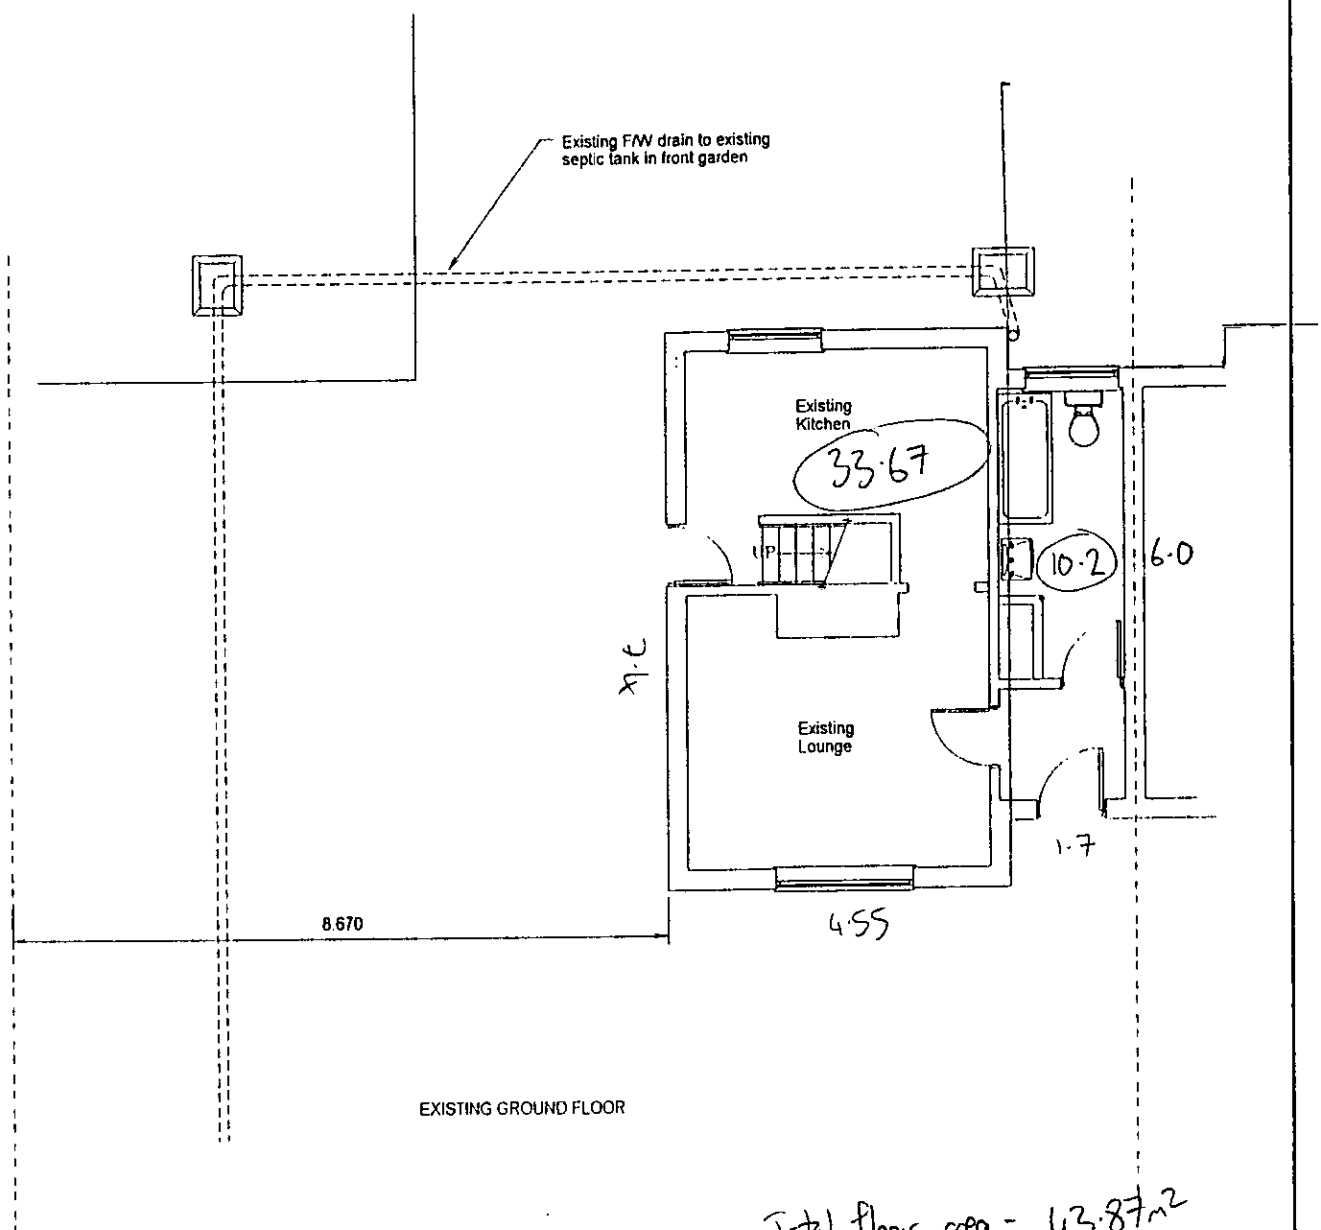


EXISTING GROUND FLOOR

Total floor area = 43·87m²

Same as previous app.


| | | | | | |
|---|---|---|---|---|---|
| CLIENT: | Mr Lang. 2 Diddenham Cottages, Mortimer Road, Grazeley. | DESCRIPTION: | Ground Floor Plans | | |
| PROJECT: | Two Storey Side and Rear Extension. | SCALE: | 1:100 | DRAWING No: | 97335/ 12 |
| DATE: | November 1997 | REVISION: | | | |

DRAWING MUST BE READ WITH NOTES. DIMENSIONS AND DETAILS TO BE CHECKED ON SITE BEFORE PRICING AND CONSTRUCTION

© COPYRIGHT RESERVED

Excel Design

13 DEC 2002 8190

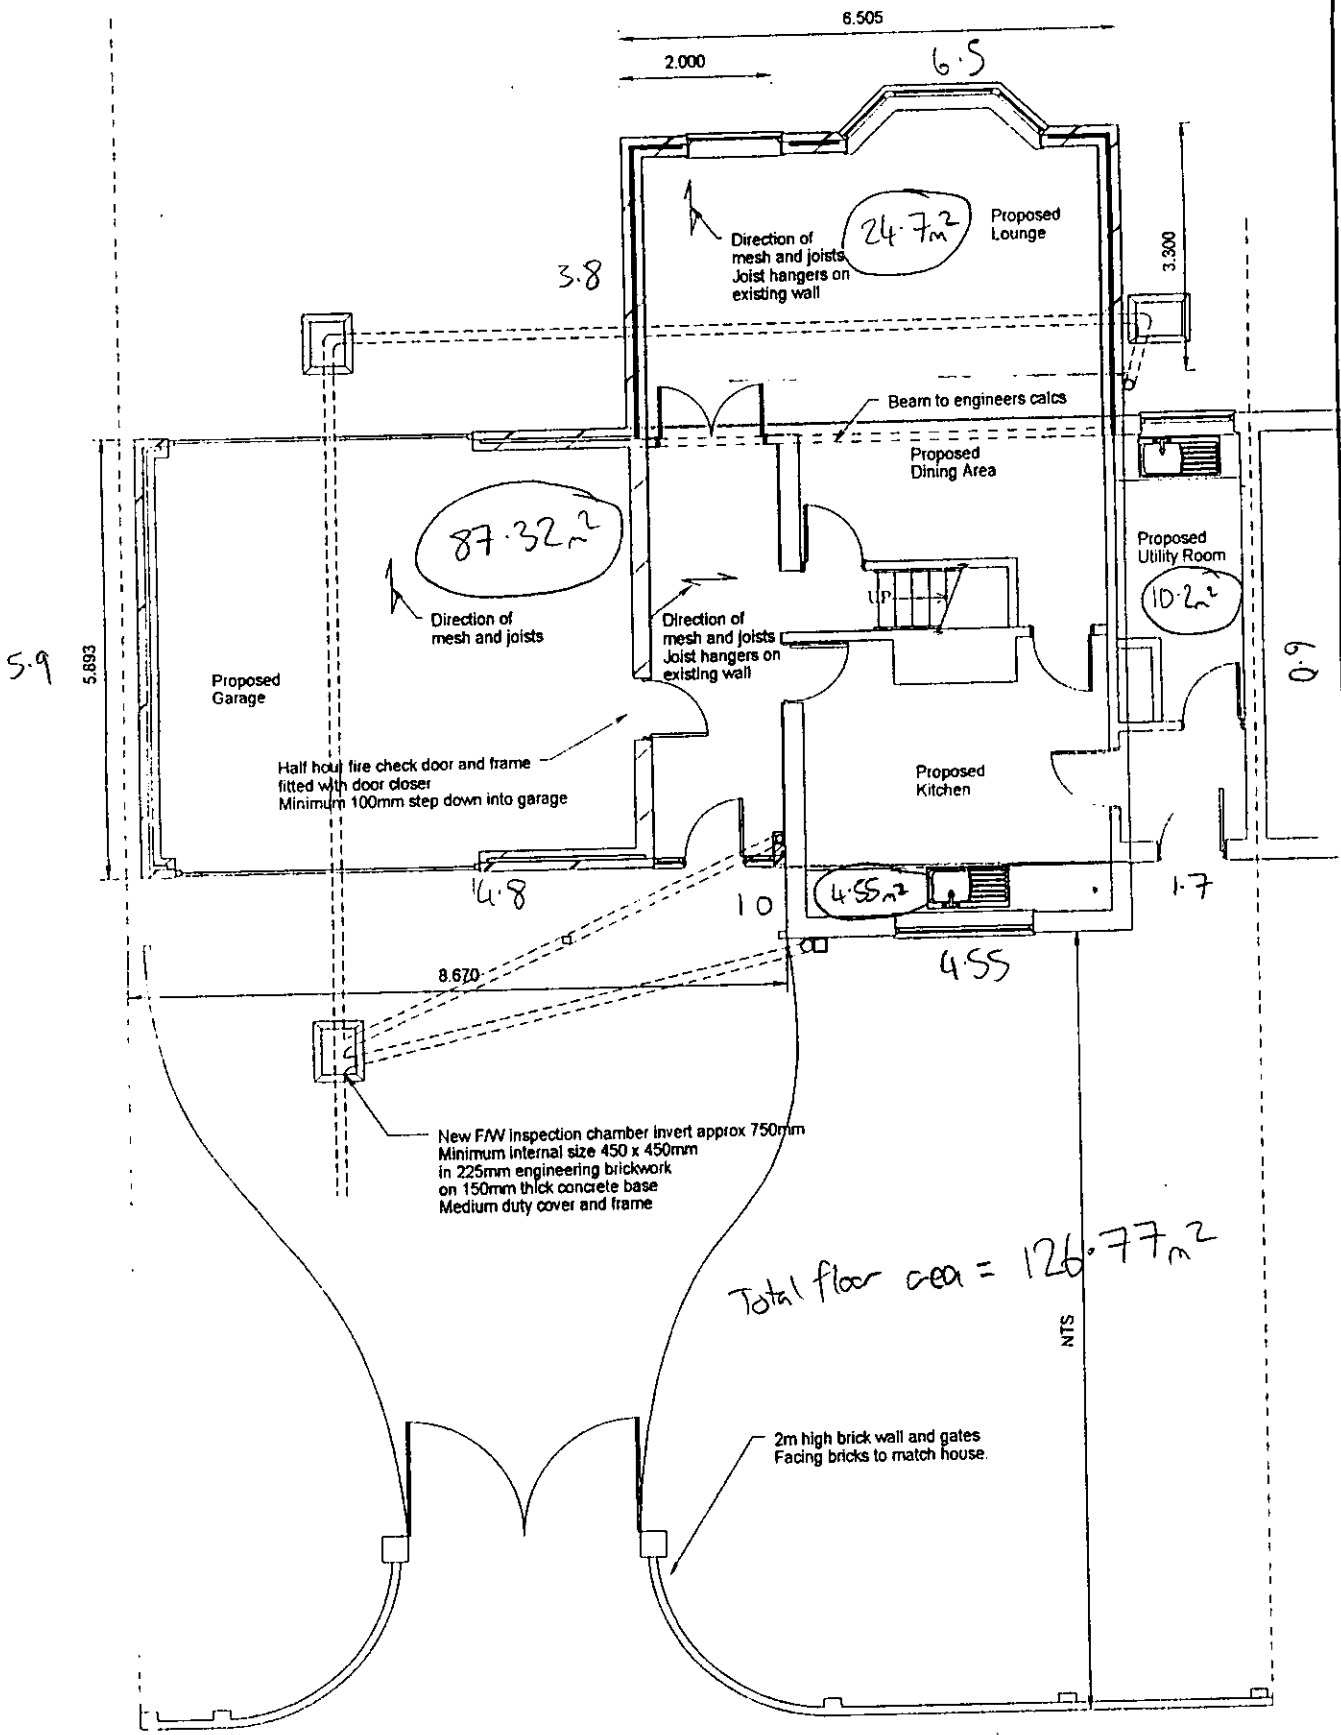


PROPOSED GROUND FLOOR


| | | | | | |
|---|---|---|---|---|---|
| CLIENT: | Mr Lang. 2 Diddenham Cottages, Mortimer Road, Grazeley. | DESCRIPTION: | Ground Floor Plans | | |
| PROJECT: | Two Storey Side and Rear Extension. | SCALE: | 1:100 | DRAWING No: | 97335/ 12 A |
| DATE: | November 2002 | REVISION: | Layout amended | | |

DRAWING MUST BE READ WITH NOTES. DIMENSIONS AND DETAILS TO BE CHECKED ON SITE BEFORE PRICING AND CONSTRUCTION

Excel Design

© COPYRIGHT RESERVED

13.DEC.2002 8190

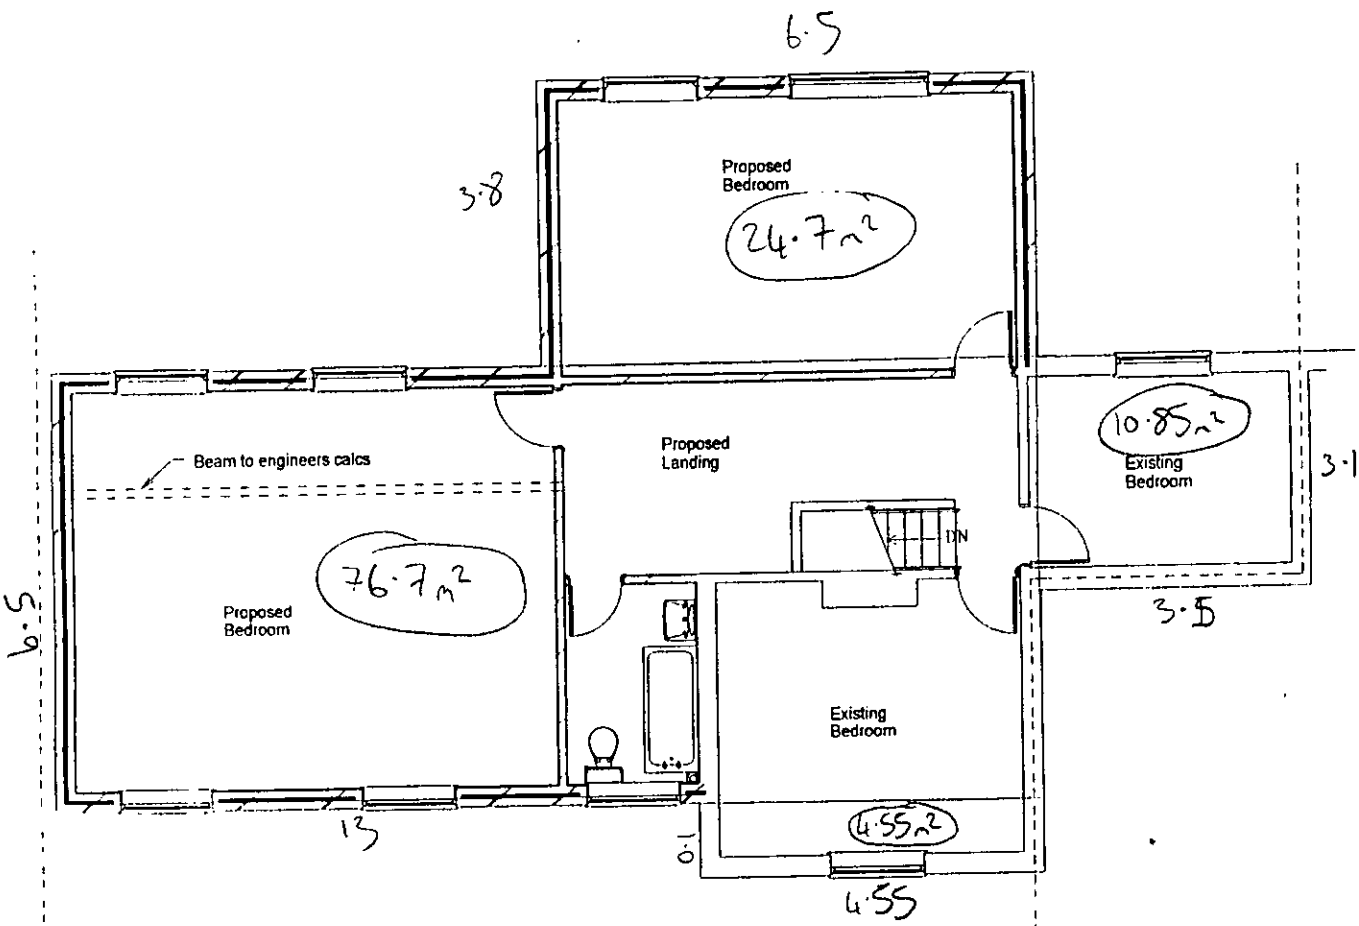


PROPOSED FIRST FLOOR

Total floor area: 116.8m²


| | | | | | |
|---|---|---|---|---|---|
| CLIENT: | Mr Lang. 2 Diddenham Cottages, Mortimer Road, Grazeley. | DESCRIPTION: | First Floor Plans | | |
| PROJECT: | Two Storey Side and Rear Extension. | SCALE: | 1:100 | DRAWING No: | 97335/ 15 A |
| DATE: | November 2002 | REVISION: | Layout amended | | |

DRAWING MUST BE READ WITH NOTES. DIMENSIONS AND DETAILS TO BE CHECKED ON SITE BEFORE PRICING AND CONSTRUCTION

© COPYRIGHT RESERVED

Excel Design

13 DEC 2002 8190

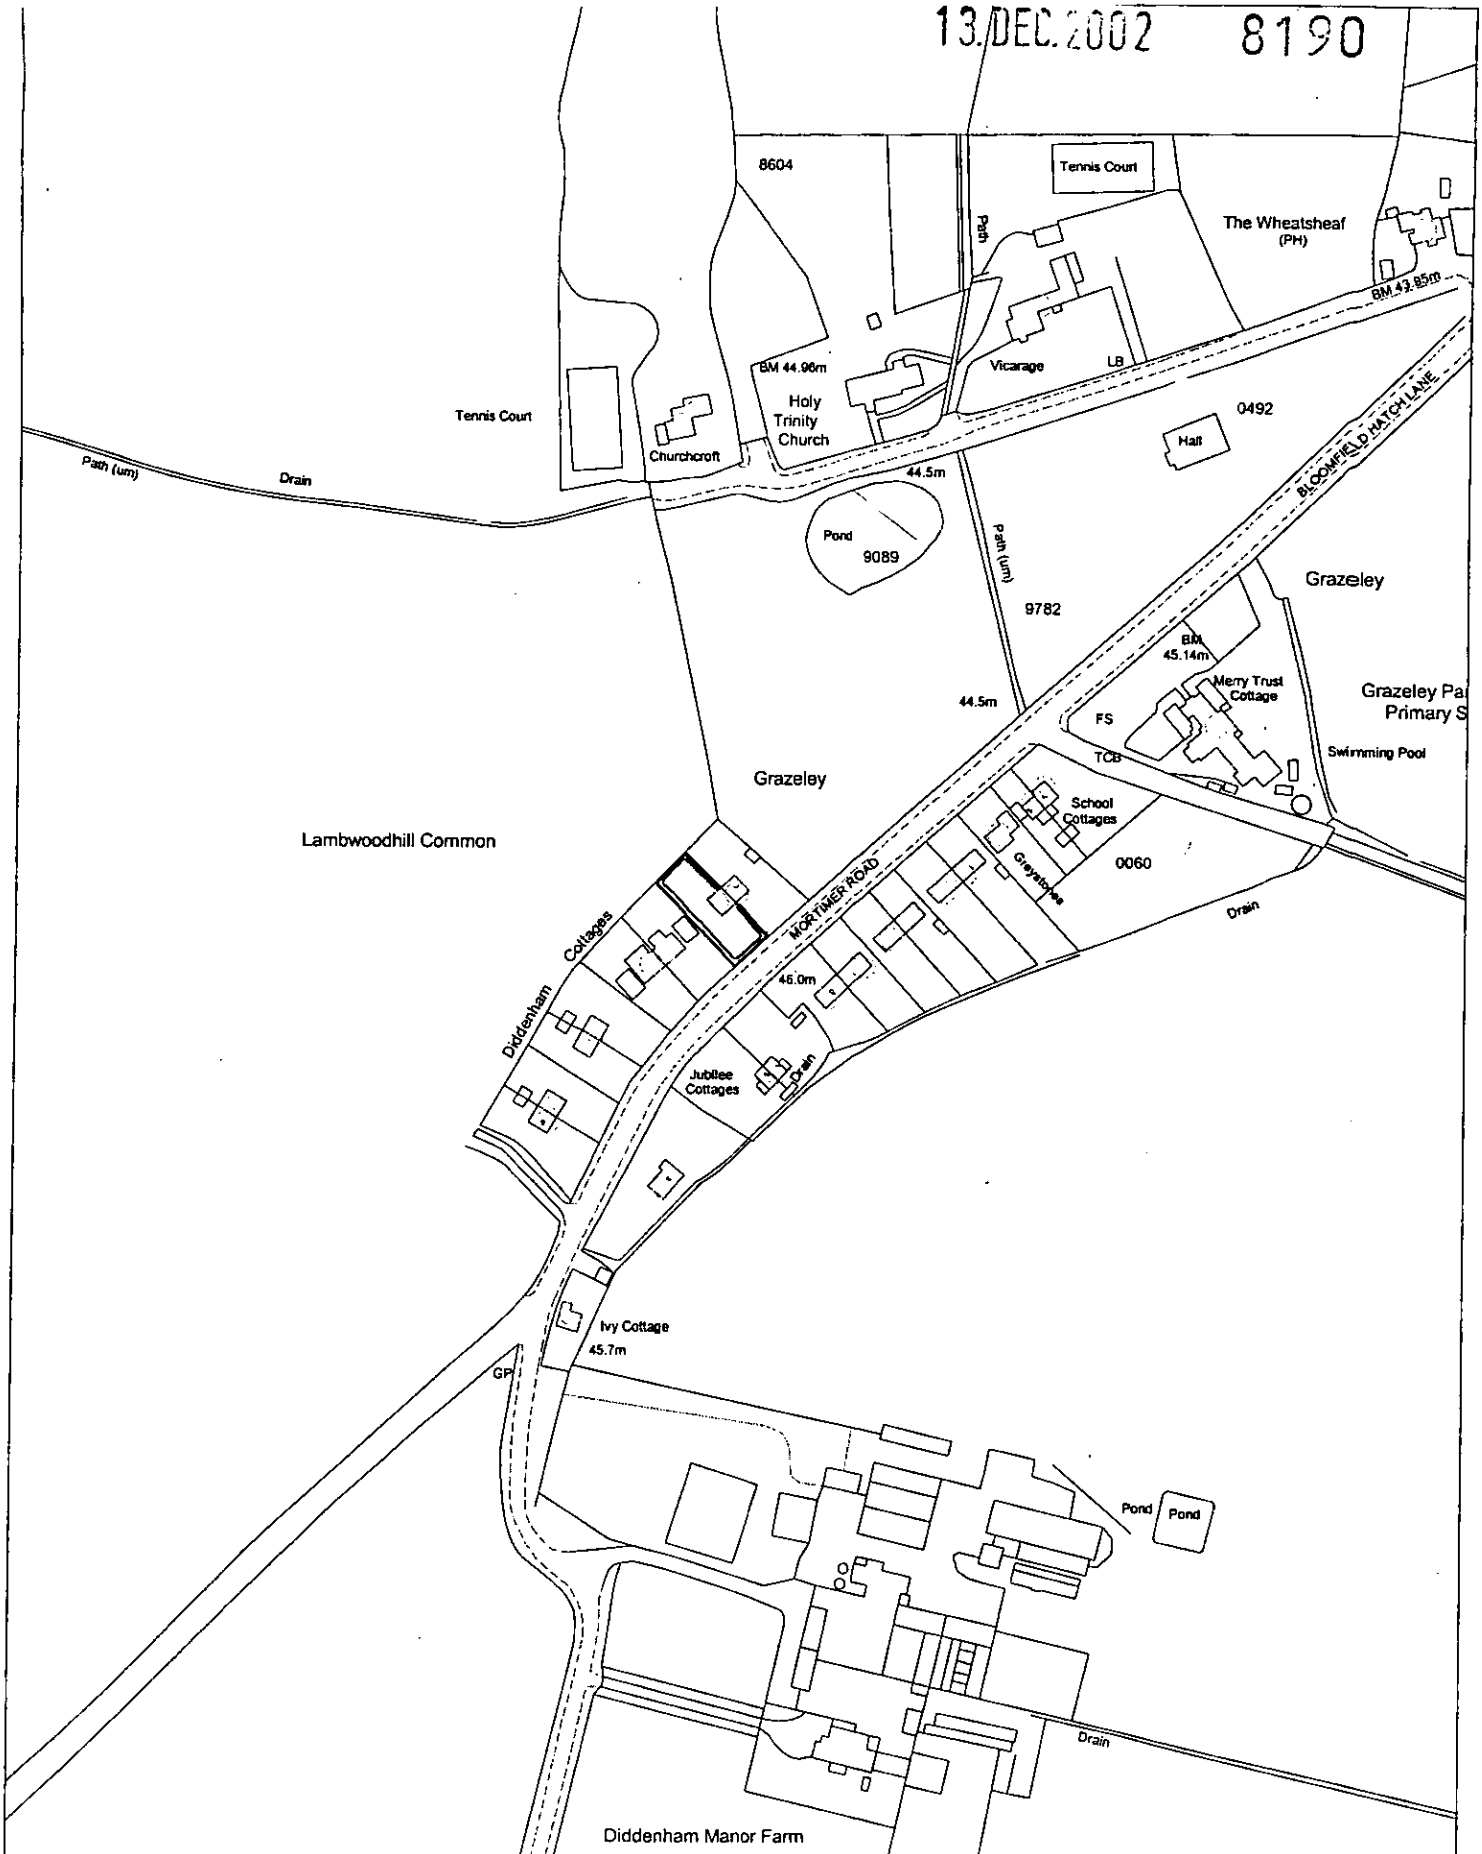


# Site Plan, Scale:-1-to 2500


This copy has been produced specifically for the map return scheme purposes only. No further copies may be made.

This map is reproduced from Ordnance Survey material with the permission of Ordnance Survey on behalf of the Controller of HMSO Office. © Crown Copyright. Wokingham District Council, Licence No. LA086134

Date: 12 December 2002

N
W E
S

13.DEC.2002 8190

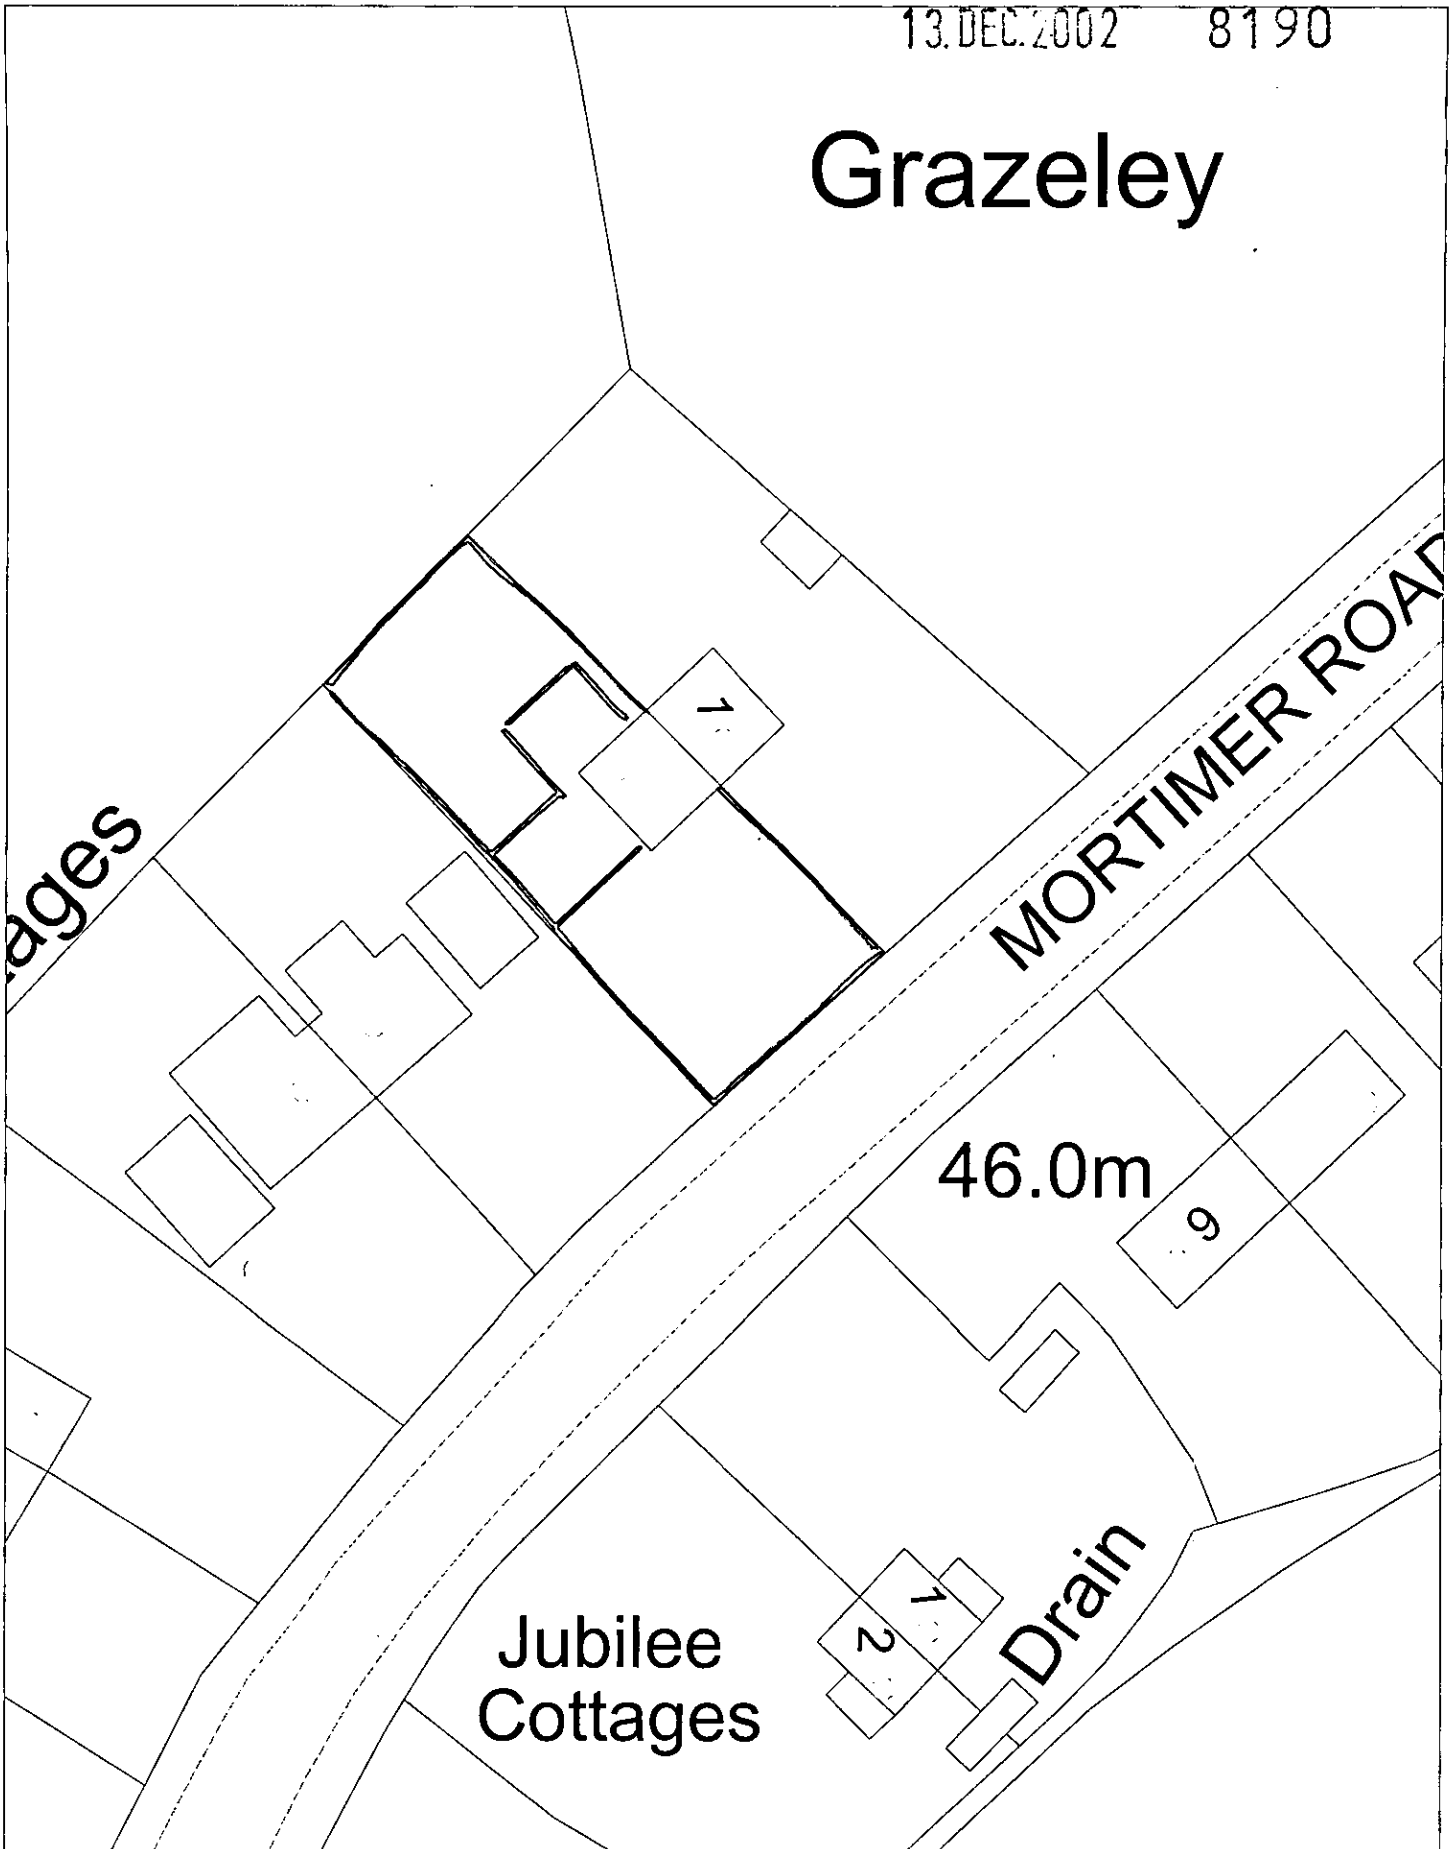


**Site Plan, Scale: 1 to 500**


This copy has been produced specifically for the map return scheme purposes only. No further copies may be made.

This map is reproduced from Ordnance Survey material with the permission of Ordnance Survey on behalf of the Controller of HMSO Office. © Crown Copyright. Wokingham District Council, Licence No. LA086134

Date: 12 December 2002

N
W E
S

13.DEC.2002 8190

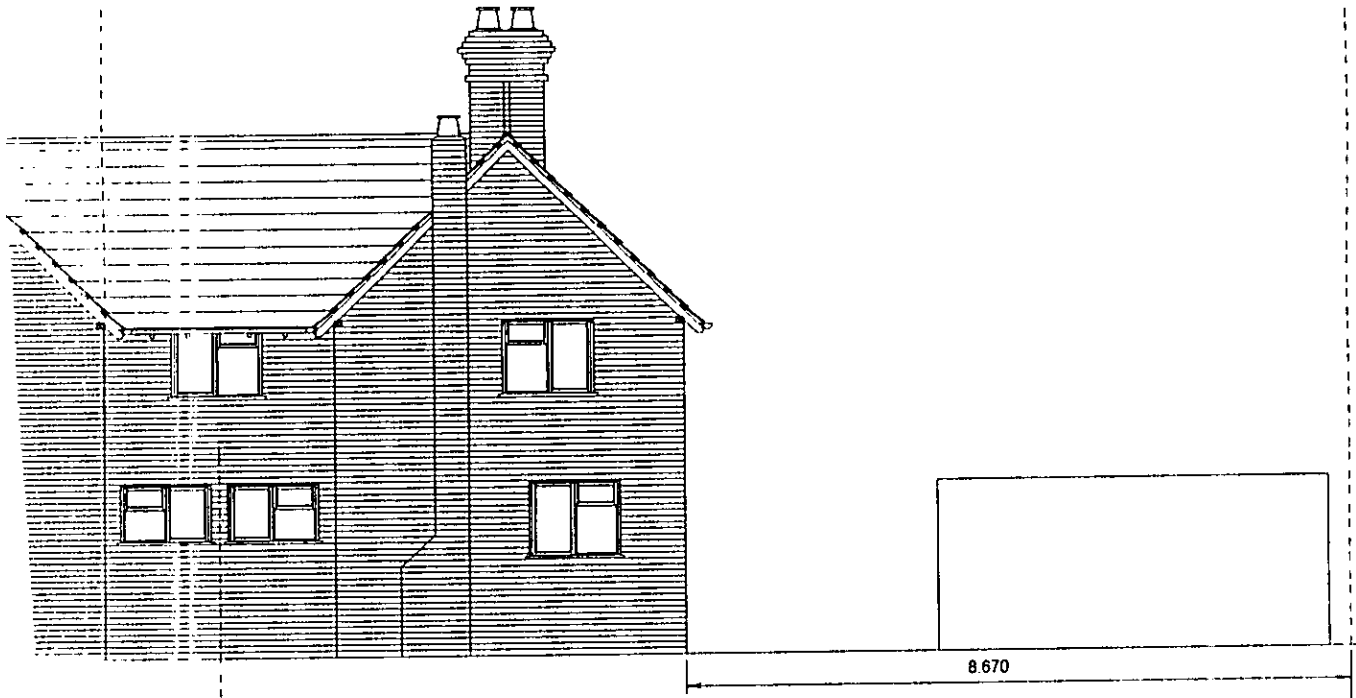


EXISTING REAR ELEVATION




PROPOSED REAR ELEVATION

APPROVED


| | | | | | |
|---|---|---|---|---|---|
| CLIENT: | Mr Lang. 2 Diddenham Cottages, Mortimer Road, Grazeley. | DESCRIPTION: | Right Side Elevations | | |
| PROJECT: | Two Storey Side and Rear Extension. | SCALE: | 1:100 | DRAWING No: | 97335/ 10 A |
| DATE. | November 2002 | REVISION: | Roof amended | | |

DRAWING MUST BE READ WITH NOTES. DIMENSIONS AND DETAILS TO BE CHECKED ON SITE BEFORE PRICING AND CONSTRUCTION


© COPYRIGHT RESERVED

Excel Design

13.DEC.2002 8190

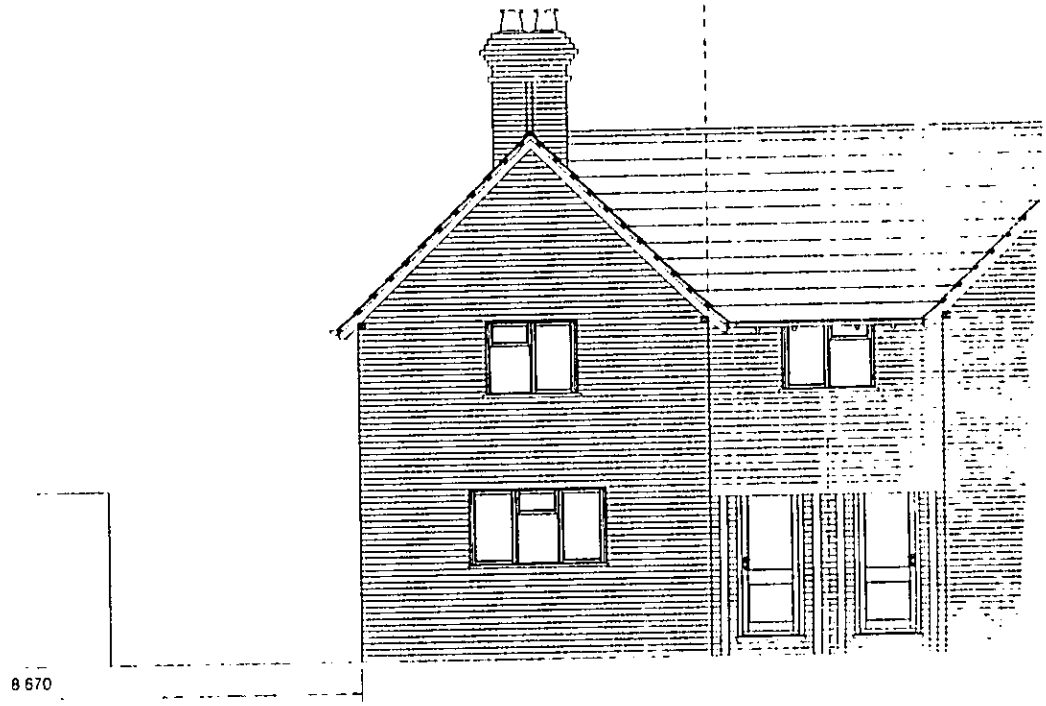


EXISTING FRONT ELEVATION

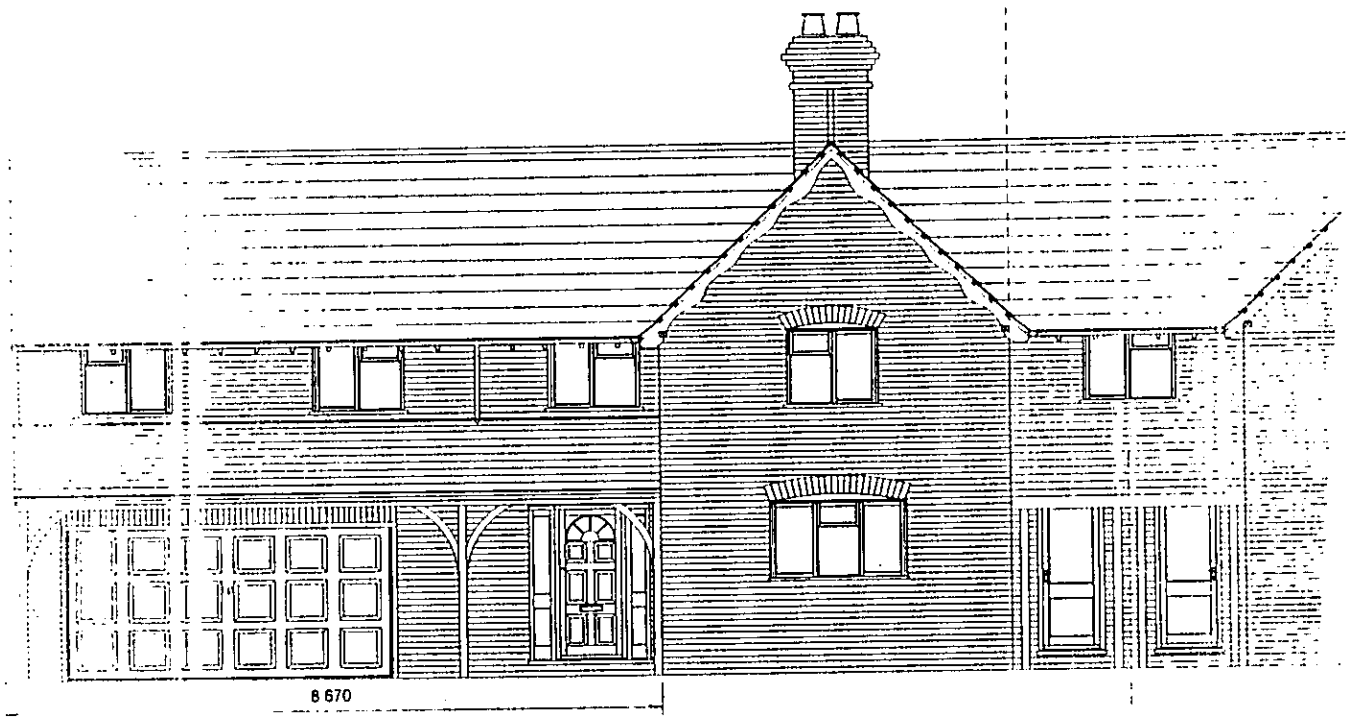


PROPOSED FRONT ELEVATION

Same as previous app.


| | | | |
|---|---|---|---|
| CLIENT: | Mr Lang. 2 Diddenham Cottages, Mortimer Road, Grazeley. | DESCRIPTION: | Front Elevations |
| PROJECT | Two Storey Side and Rear Extension. | SCALE: | 1:100 DRAWING No: 97335/ 8 A |
| DATE | November 2002 | REVISION: | Doors and windows repositioned |

DRAWING MUST BE READ WITH NOTES. DIMENSIONS AND DETAILS TO BE CHECKED ON SITE BEFORE PRICING AND CONSTRUCTION


© COPYRIGHT RESERVED

Excel Design

13.DEC.2002 8190

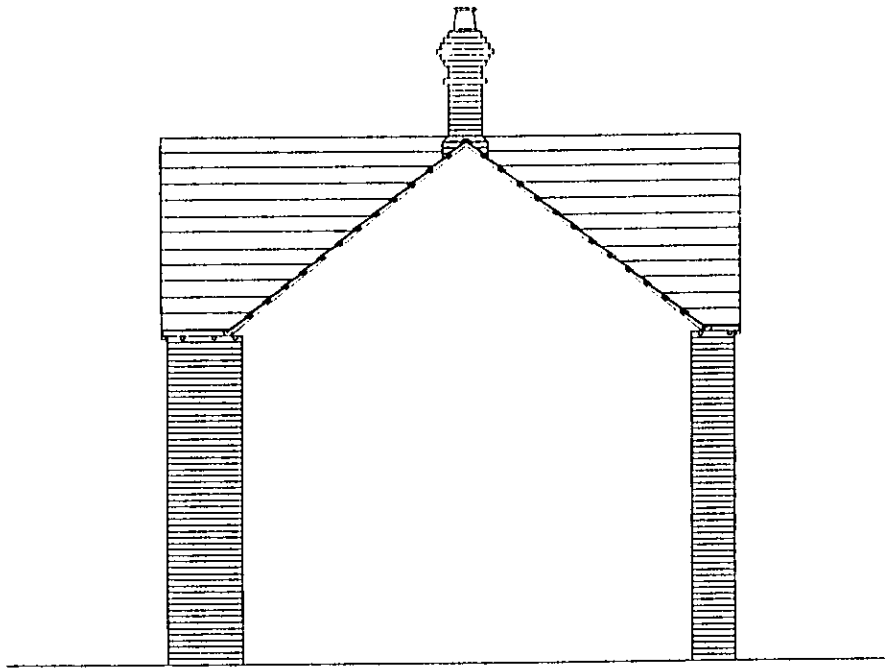

EXISTING RIGHT SIDE ELEVATION

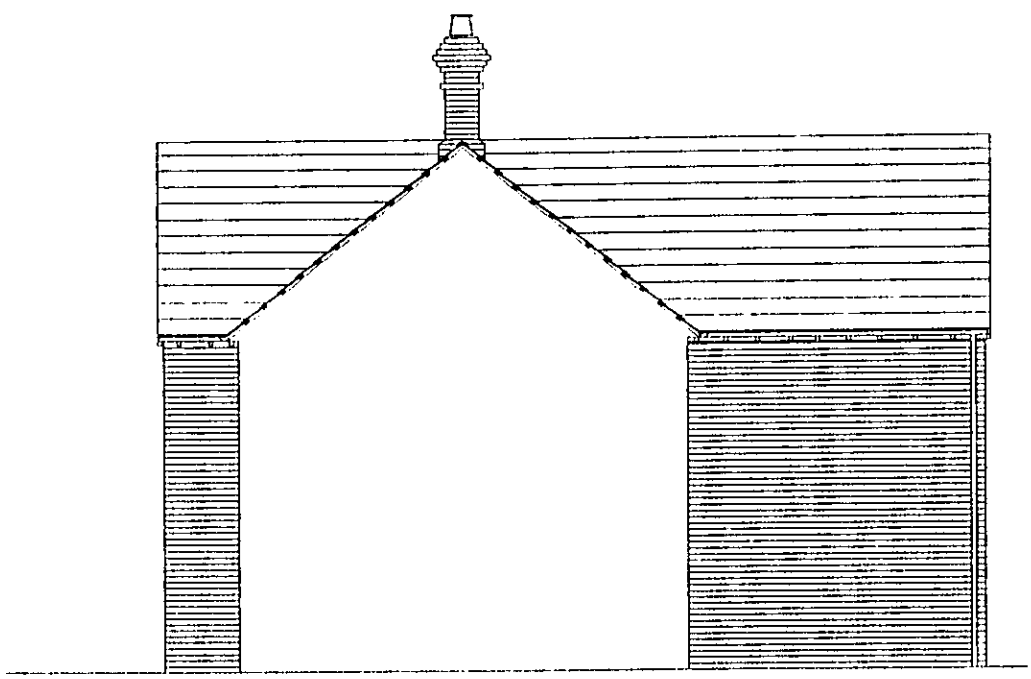

PROPOSED RIGHT SIDE ELEVATION


| | | | |
|---|---|---|---|
| CLIENT: | Mr Lang. 2 Diddenham Cottages, Mortimer Road, Grazeley. | DESCRIPTION: | Right Side Elevations |
| PROJECT: | Two Storey Side and Rear Extension. | SCALE: 1:100 | DRAWING No: 97335/ 10 |
| DATE: | November 1997 | REVISION: | |

DRAWING MUST BE READ WITH NOTES. DIMENSIONS AND DETAILS TO BE CHECKED ON SITE BEFORE PRICING AND CONSTRUCTION


© COPYRIGHT RESERVED

Excel Design

13.DEC.2002 8190

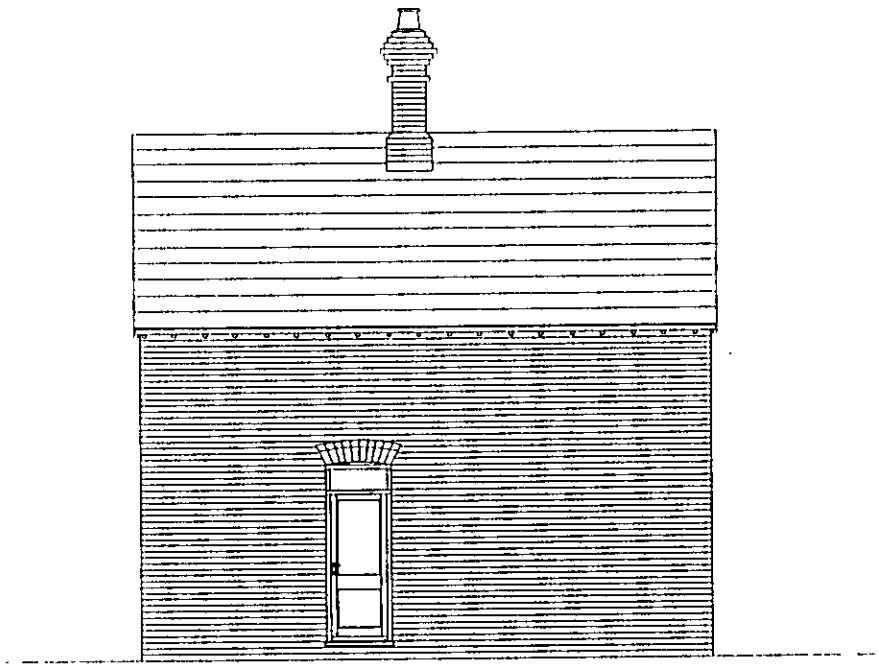

EXISTING LEFT SIDE ELEVATION

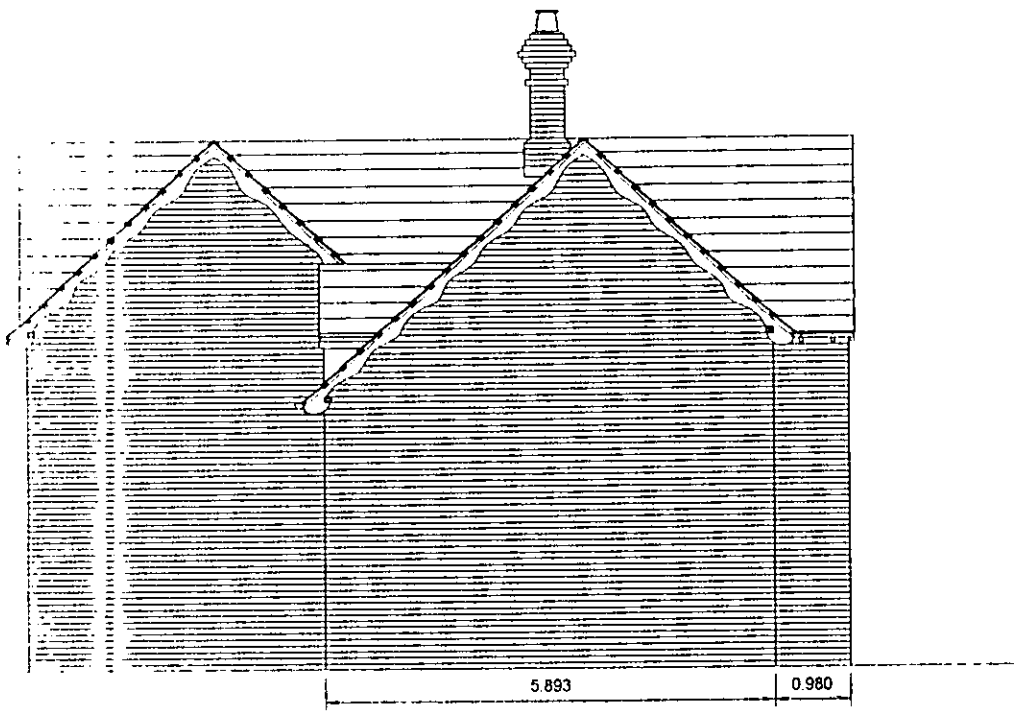


PROPOSED LEFT SIDE ELEVATION


| | | | |
|---|---|---|---|
| CLIENT: | Mr Lang. 2 Diddenham Cottages, Mortimer Road, Grazeley. | DESCRIPTION: | Left Side Elevations |
| PROJECT. | Two Storey Side and Rear Extension. | SCALE: | 1:100 DRAWING No: 97335/ 9 A |
| DATE. | November 2002 | REVISION: | Roof amended |

DRAWING MUST BE READ WITH NOTES. DIMENSIONS AND DETAILS TO BE CHECKED ON SITE BEFORE PRICING AND CONSTRUCTION

© COPYRIGHT RESERVED

Excel Design

13.DEC.2002 8190

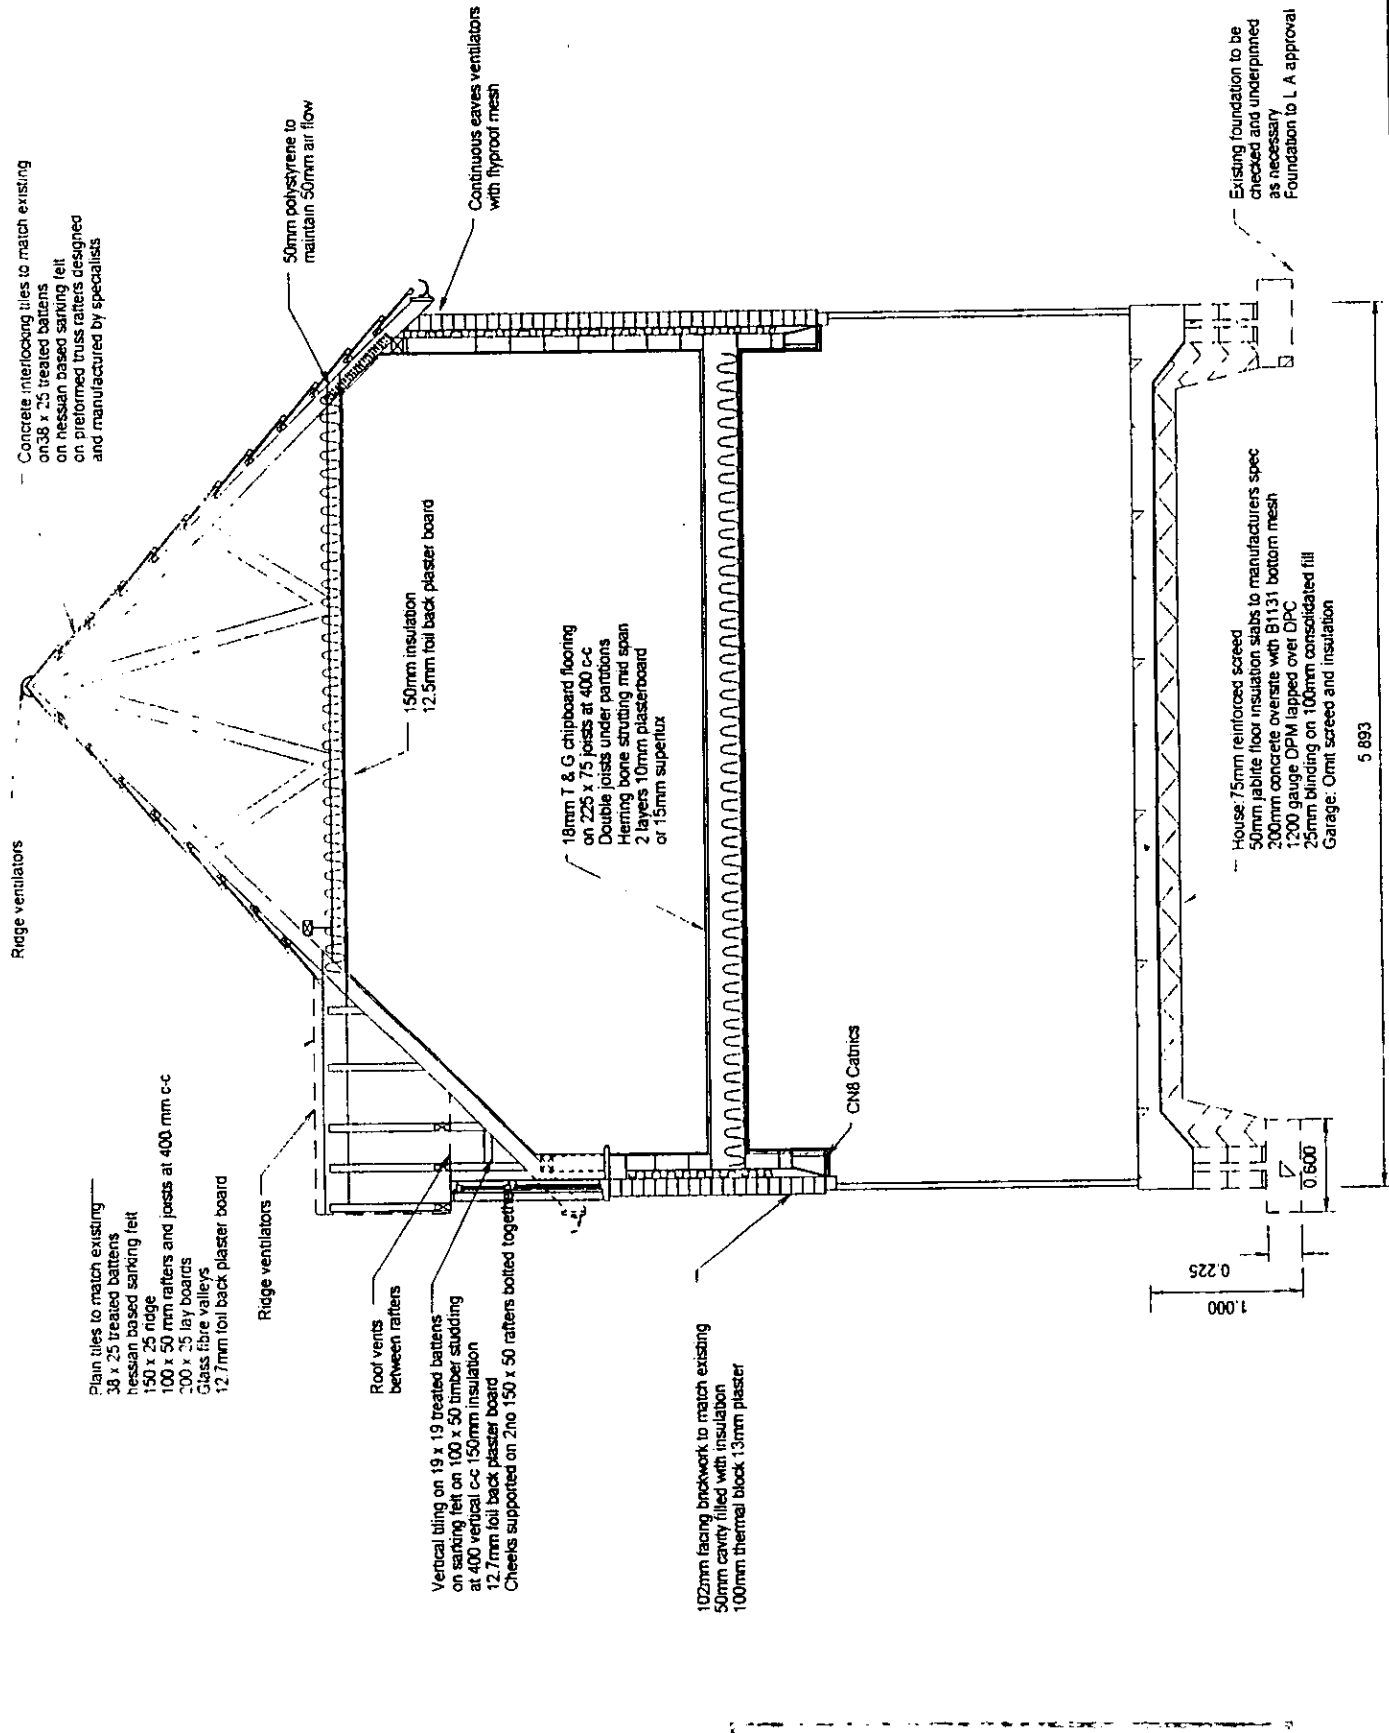


| | | | |
|---|---|---|---|
| CLIENT: | Mr Lang. 2 Diddenham Cottages, Mortimer Road, Grazeley. | DESCRIPTION: | Section |
| PROJECT: | Two Storey Side and Rear Extension. | SCALE: | 1:50 |
| DATE: | November 2002 | REVISION: | roof amended |


DRAWING No: 97335/ 17 A

DRAWING MUST BE READ WITH NOTES. DIMENSIONS AND DETAILS TO BE CHECKED ON SITE BEFORE PRICING AND CONSTRUCTION

(c) COPYRIGHT RESERVED

Excel Design

13 DEC 2002 8190

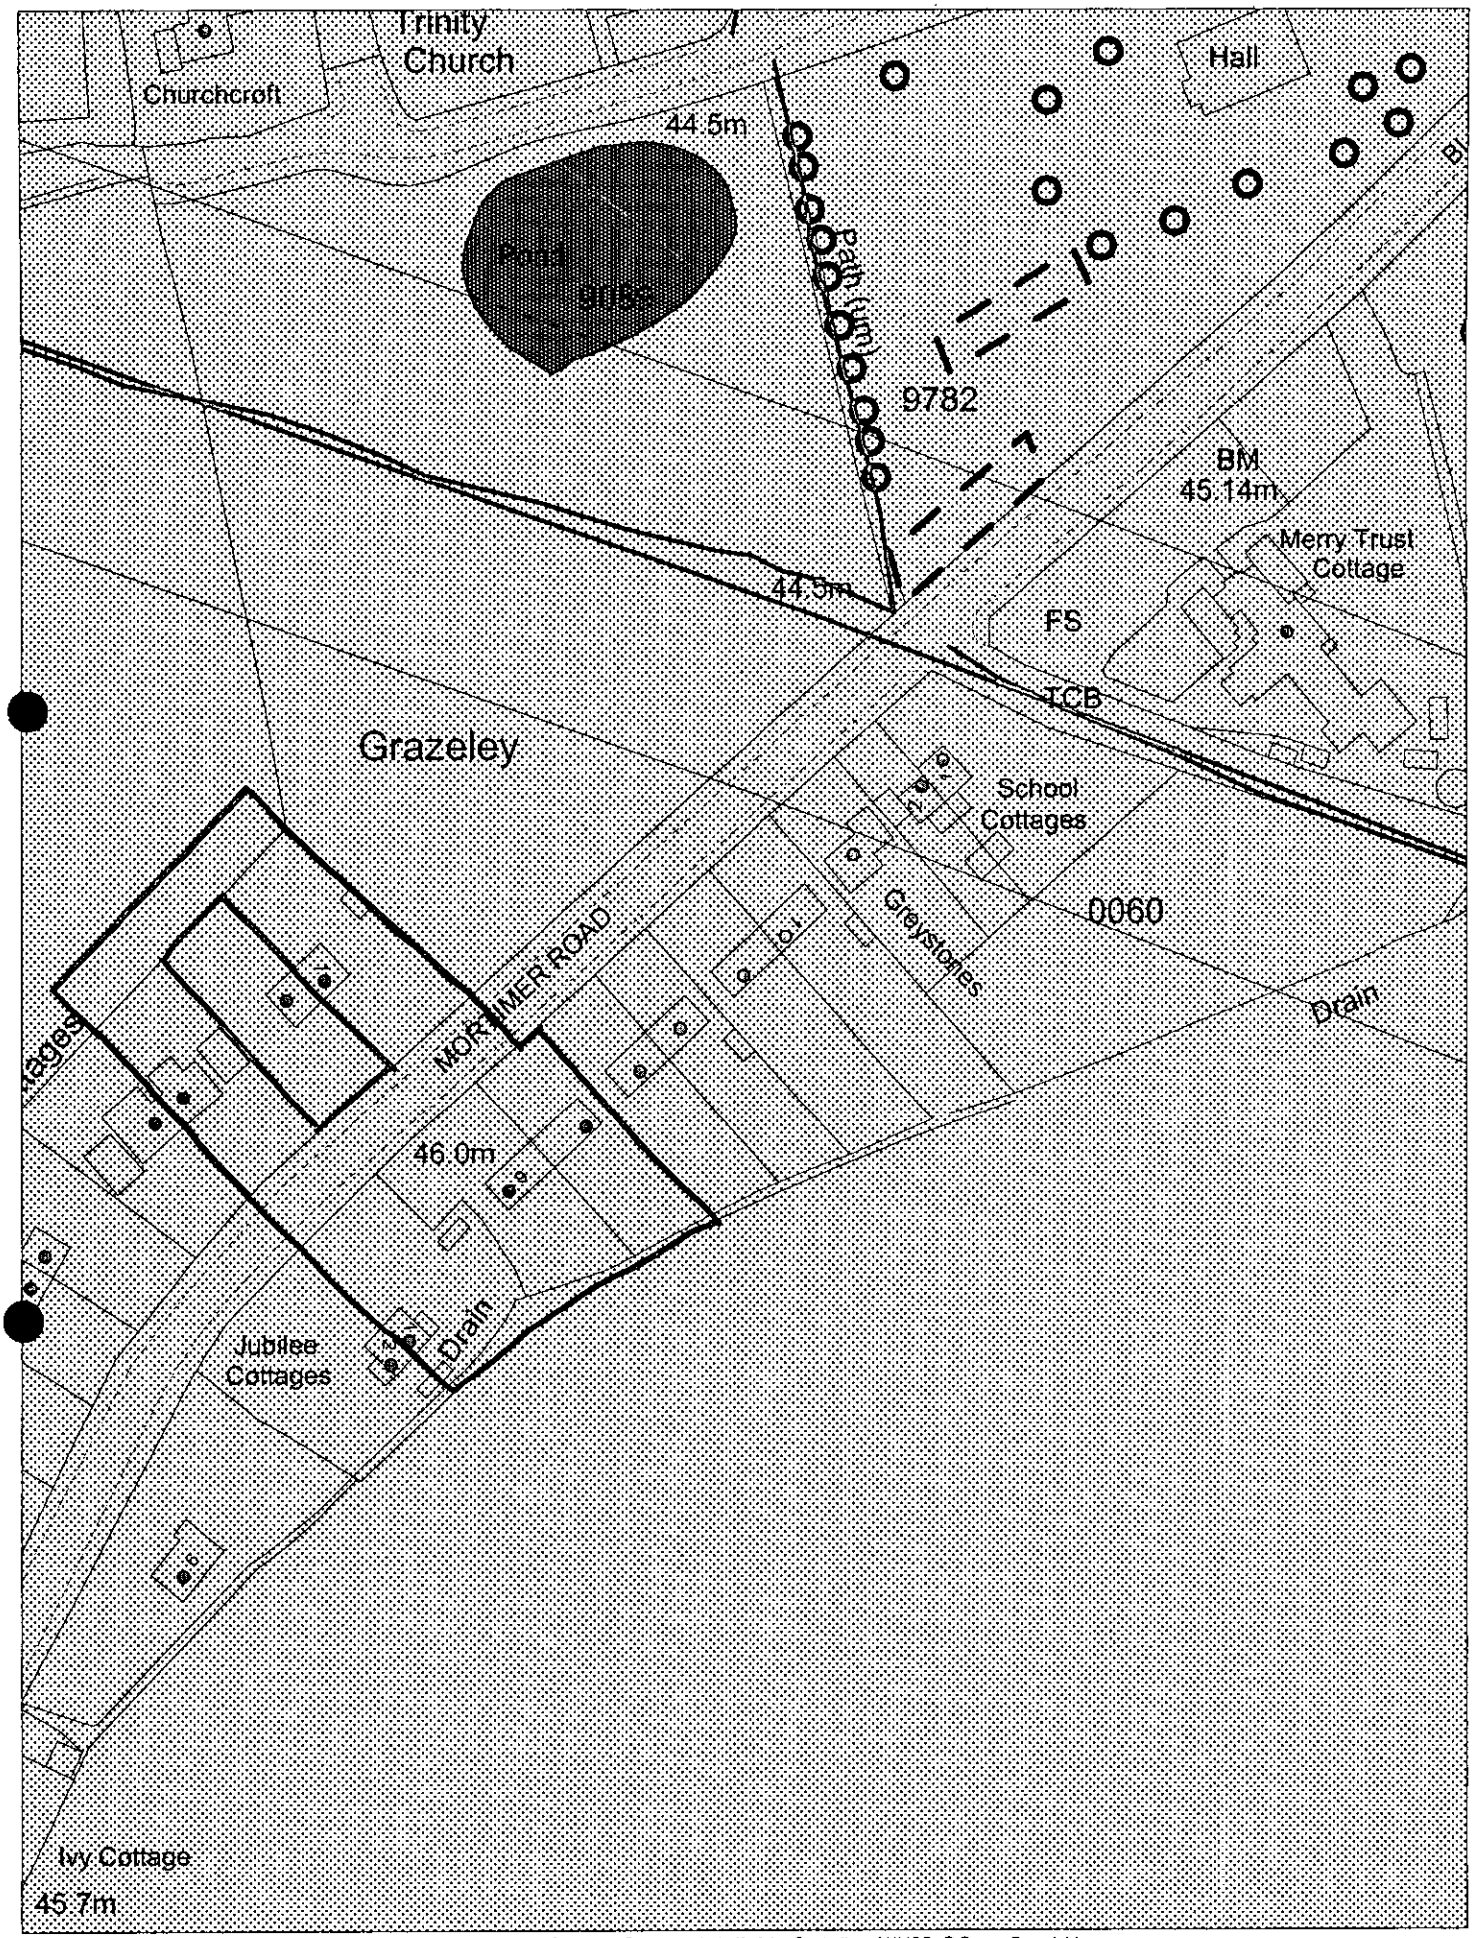


This map is based upon Ordnance Survey material with the permission of Ordnance Survey on behalf of the Controller of HMSO. © Crown Copyright. Unauthorised reproduction infringes Crown Copyright and may lead to prosecution or civil proceedings.Wokingham District Council Licence LA086134

Development Control,Wokingham District Council.

*13 December 2002*

Scale: 1 : 1250

N W E S

FOR REFERENCE

APPROVED

97/65650/F



8.670

EXISTING FRONT ELEVATION



8.670

PROPOSED FRONT ELEVATION


| | | | | | |
|---|---|---|---|---|---|
| CLIENT: | Mr Lang. 2 Diddenham Cottages, Mortimer Road, Grazeley. | DESCRIPTION: | Front Elevations | | |
| PROJECT: | Two Storey Side and Rear Extension. | SCALE: | 1:100 | DRAWING No: | 97335/ 8 |
| DATE: | February 1997 | REVISION: | | | |

DRAWING MUST BE READ WITH NOTES. DIMENSIONS AND DETAILS TO BE CHECKED ON SITE BEFORE PRICING AND CONSTRUCTION

© COPYRIGHT RESERVED

D 20/4/98


Excel Design

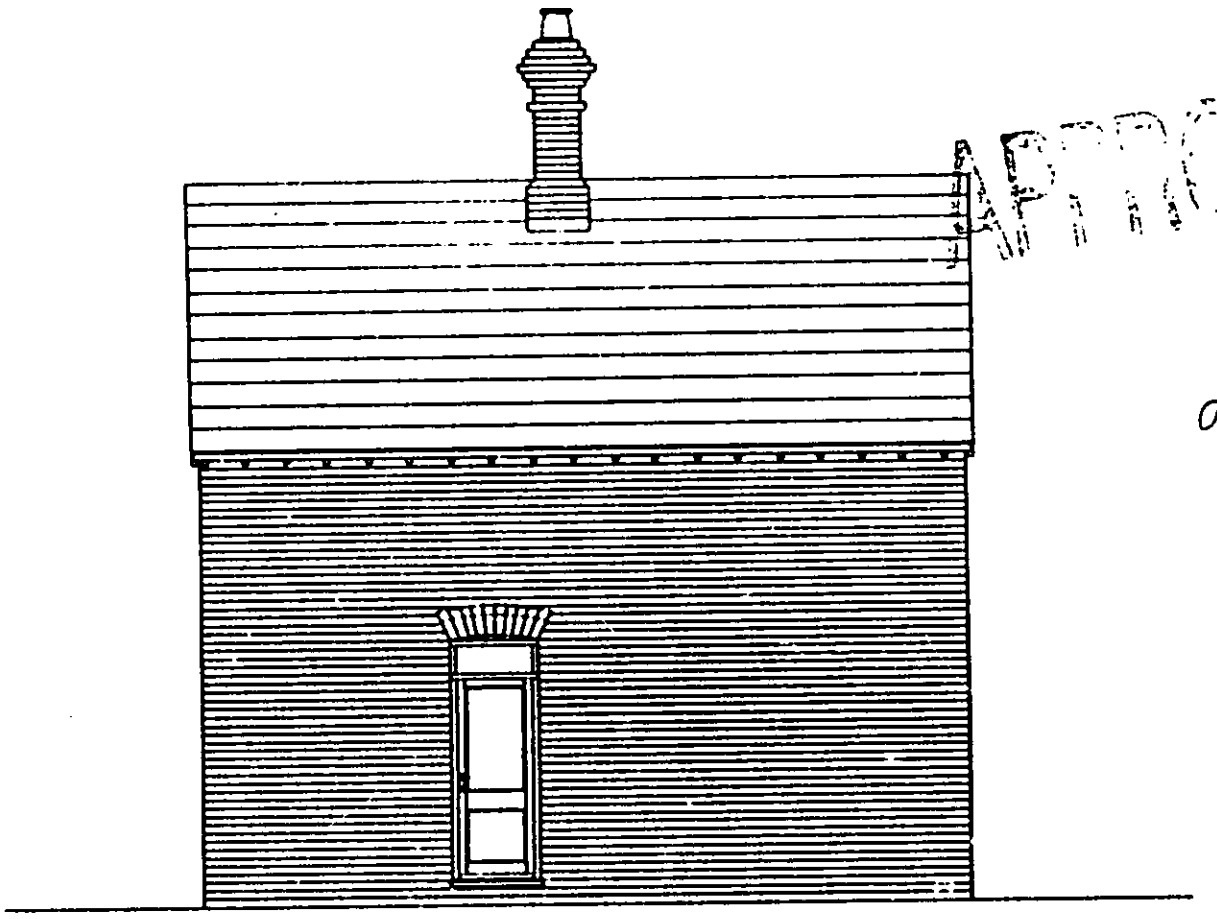

APPROVED

97/65650

EXISTING LEFT SIDE ELEVATION

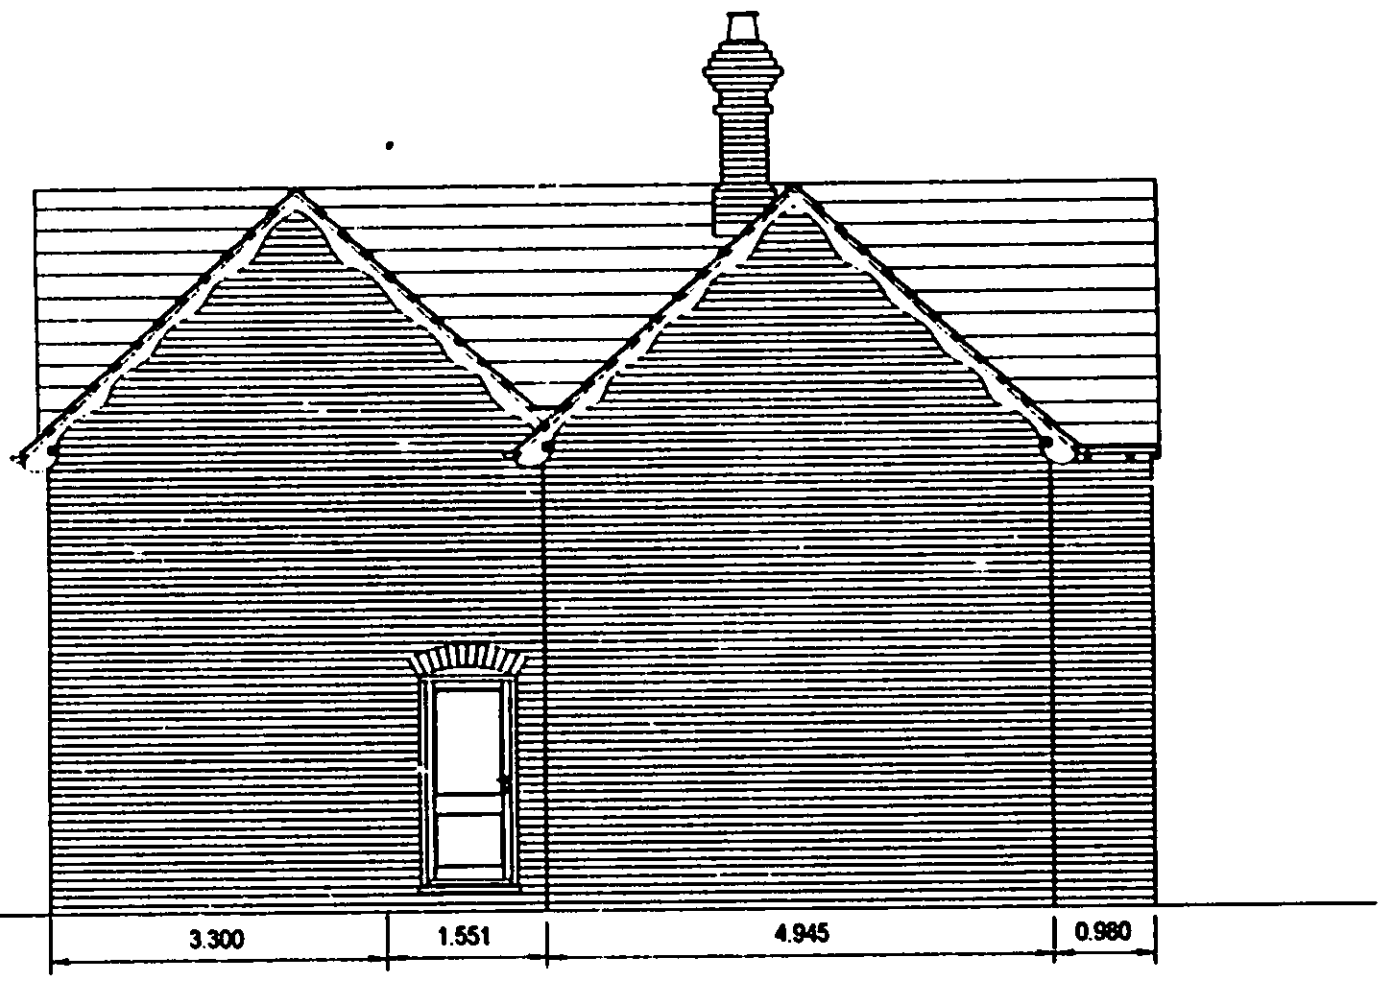


PROPOSED LEFT SIDE ELEVATION


| | | | | | |
|---|---|---|---|---|---|
| CLIENT: | Mr Lang. 2 Diddenham Cottages, Mortimer Road, Grazeley. | DESCRIPTION: | Left Side Elevations | | |
| PROJECT: | Two Storey Side and Rear Extension. | SCALE: | 1:100 | DRAWING No: | 97335/ 9 |
| DATE: | February 1997 | REVISION: | | | |

DRAWING MUST BE READ WITH NOTES. DIMENSIONS AND DETAILS TO BE CHECKED ON SITE BEFORE PRICING AND CONSTRUCTION

© COPYRIGHT RESERVED

D 20/4/98


Excel Design

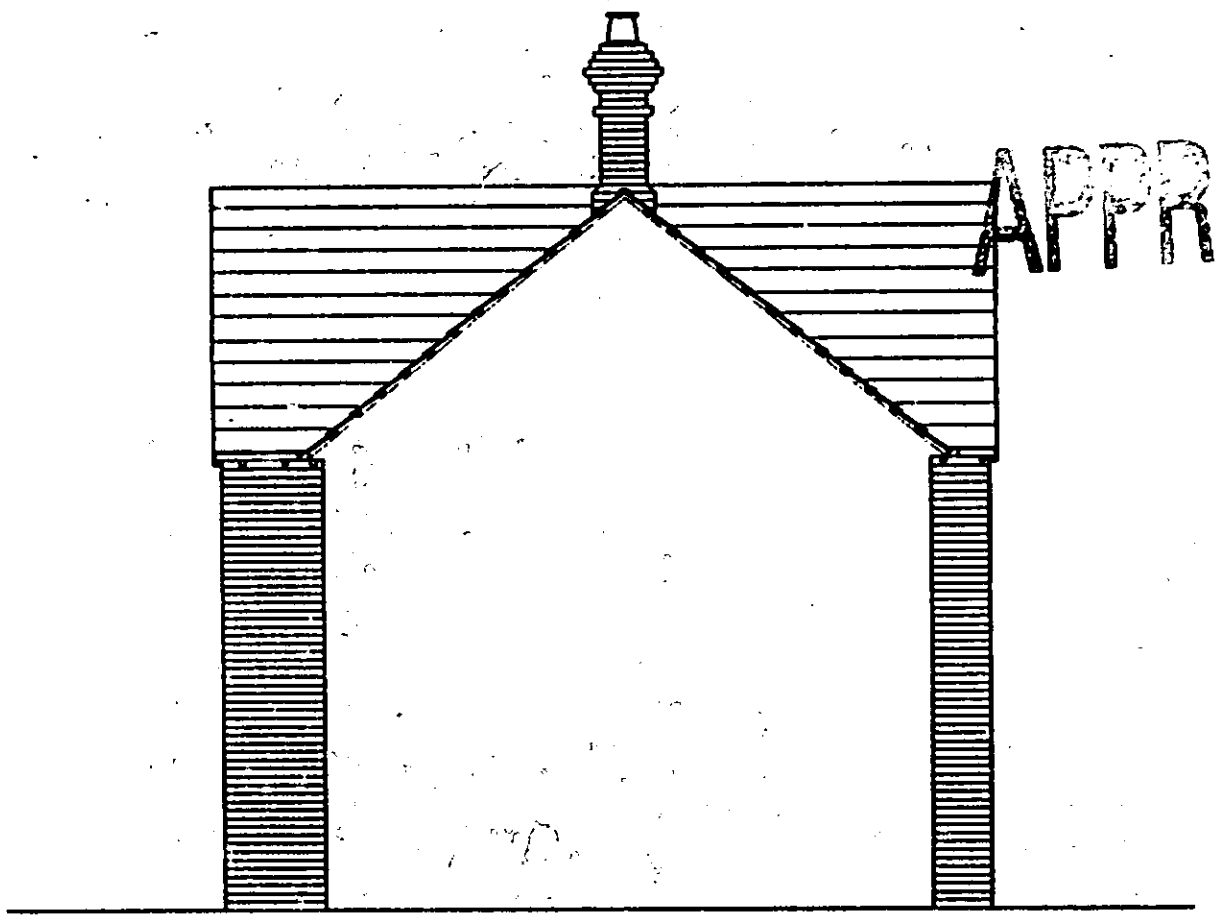

APPROVED

97/65650

EXISTING RIGHT SIDE ELEVATION

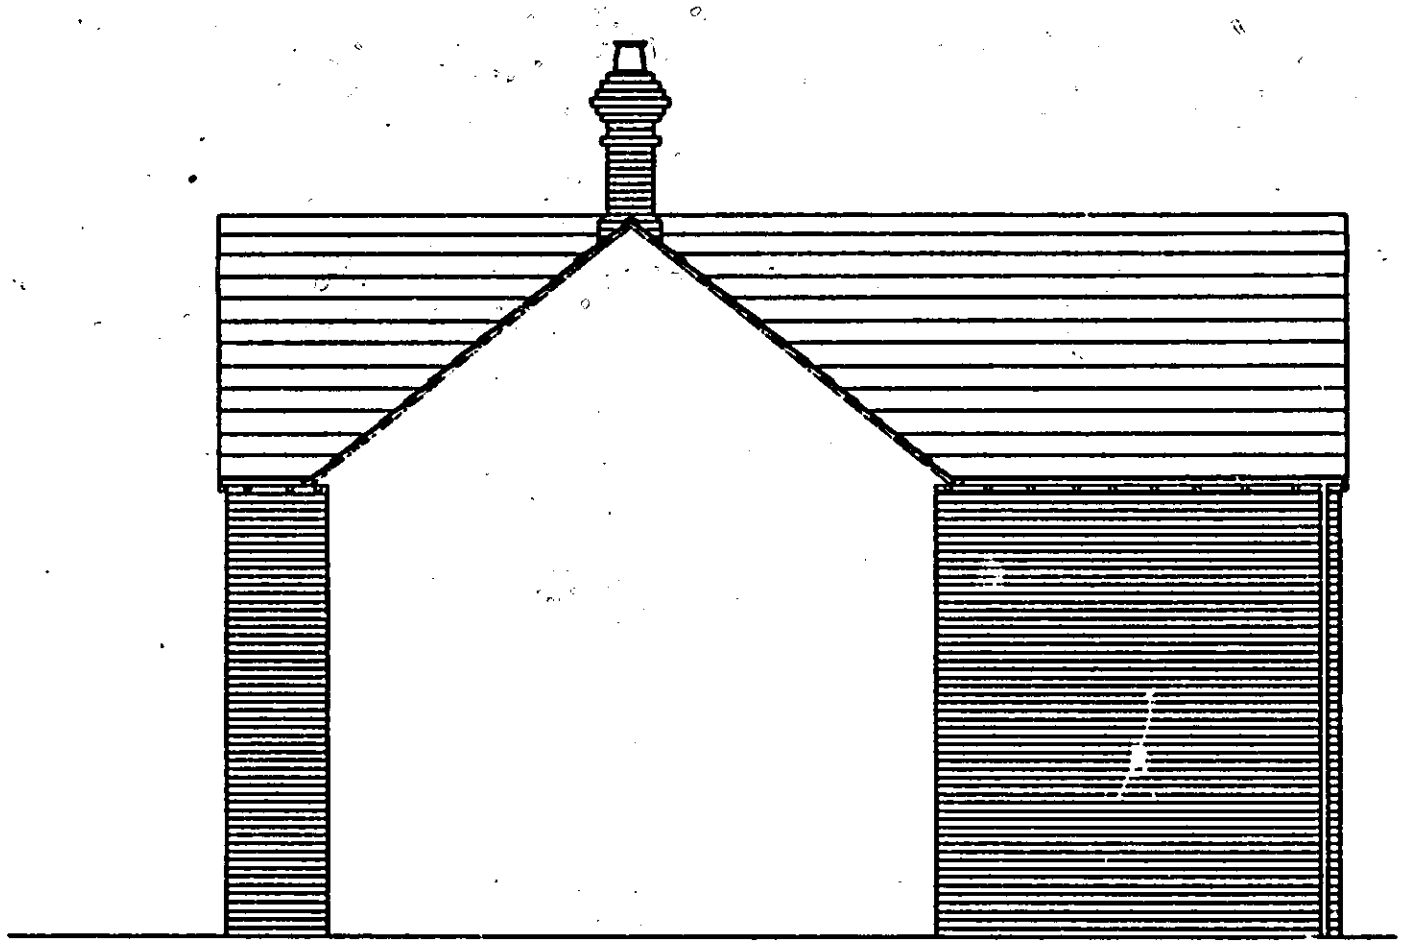

PROPOSED RIGHT SIDE ELEVATION

| | | | | | |
|---|---|---|---|---|---|
| CLIENT: | Mr Lang. 2 Diddenham Cottages, Mortimer Road, Grazeley. | DESCRIPTION: | Right Side Elevations | | |
| PROJECT: | Two Storey Side and Rear Extension. | SCALE: | 1:100 | DRAWING No: | 97335/ 10 |
| DATE: | February 1997 | REVISION: | | | |

DRAWING MUST BE READ WITH NOTES. DIMENSIONS AND DETAILS TO BE CHECKED ON SITE BEFORE PRICING AND CONSTRUCTION


© COPYRIGHT RESERVED

Excel Design

20/4/98

97/65650

AMENDED

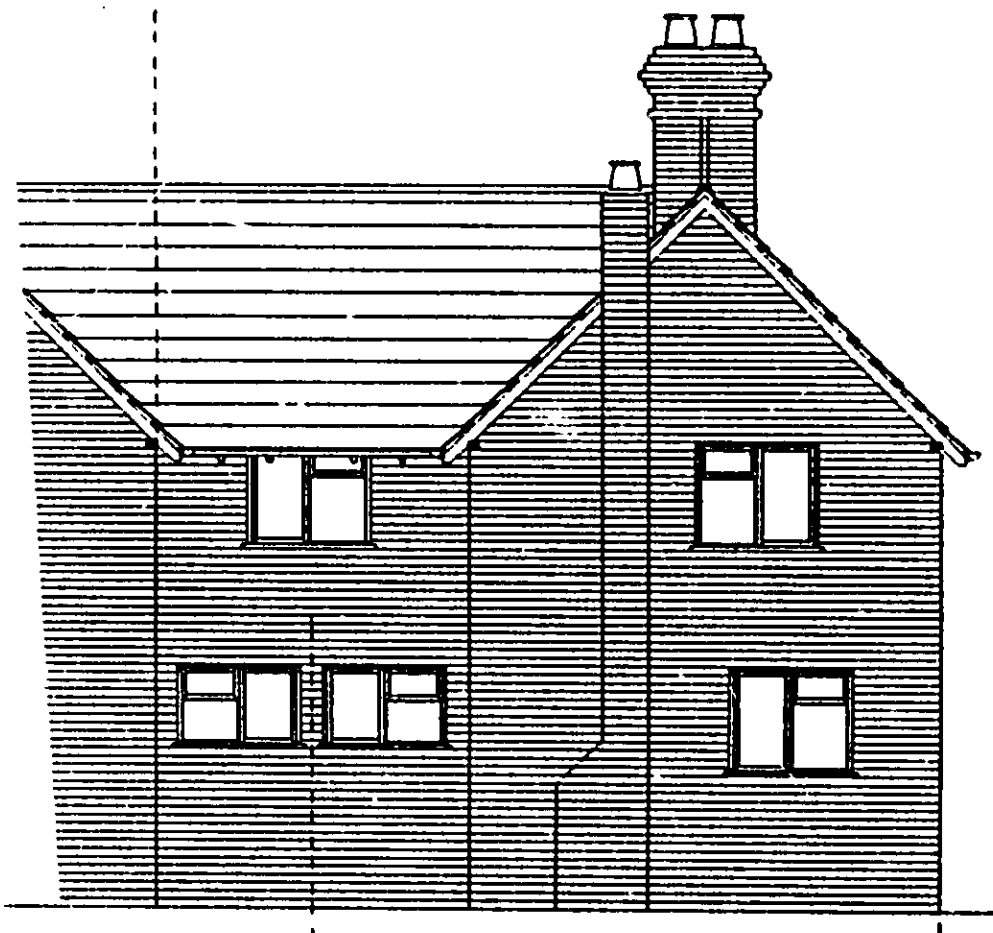

8.670

EXISTING REAR ELEVATION



8.670

2.000

PROPOSED REAR ELEVATION

| | | | | | |
|---|---|---|---|---|---|
| CLIENT: | Mr Lang. 2 Diddenham Cottages, Mortimer Road, Grazeley. | DESCRIPTION: | Rear Elevations | | |
| PROJECT: | Two Storey Side and Rear Extension. | SCALE: | 1:100 | DRAWING No: | 97335/ 11 |
| DATE: | February 1997 | REVISION: | | | |

DRAWING MUST BE READ WITH NOTES. DIMENSIONS AND DETAILS TO BE CHECKED ON SITE BEFORE PRICING AND CONSTRUCTION


© COPYRIGHT RESERVED

Excel Design

CD 20/2/98

97/65650

APPROVED

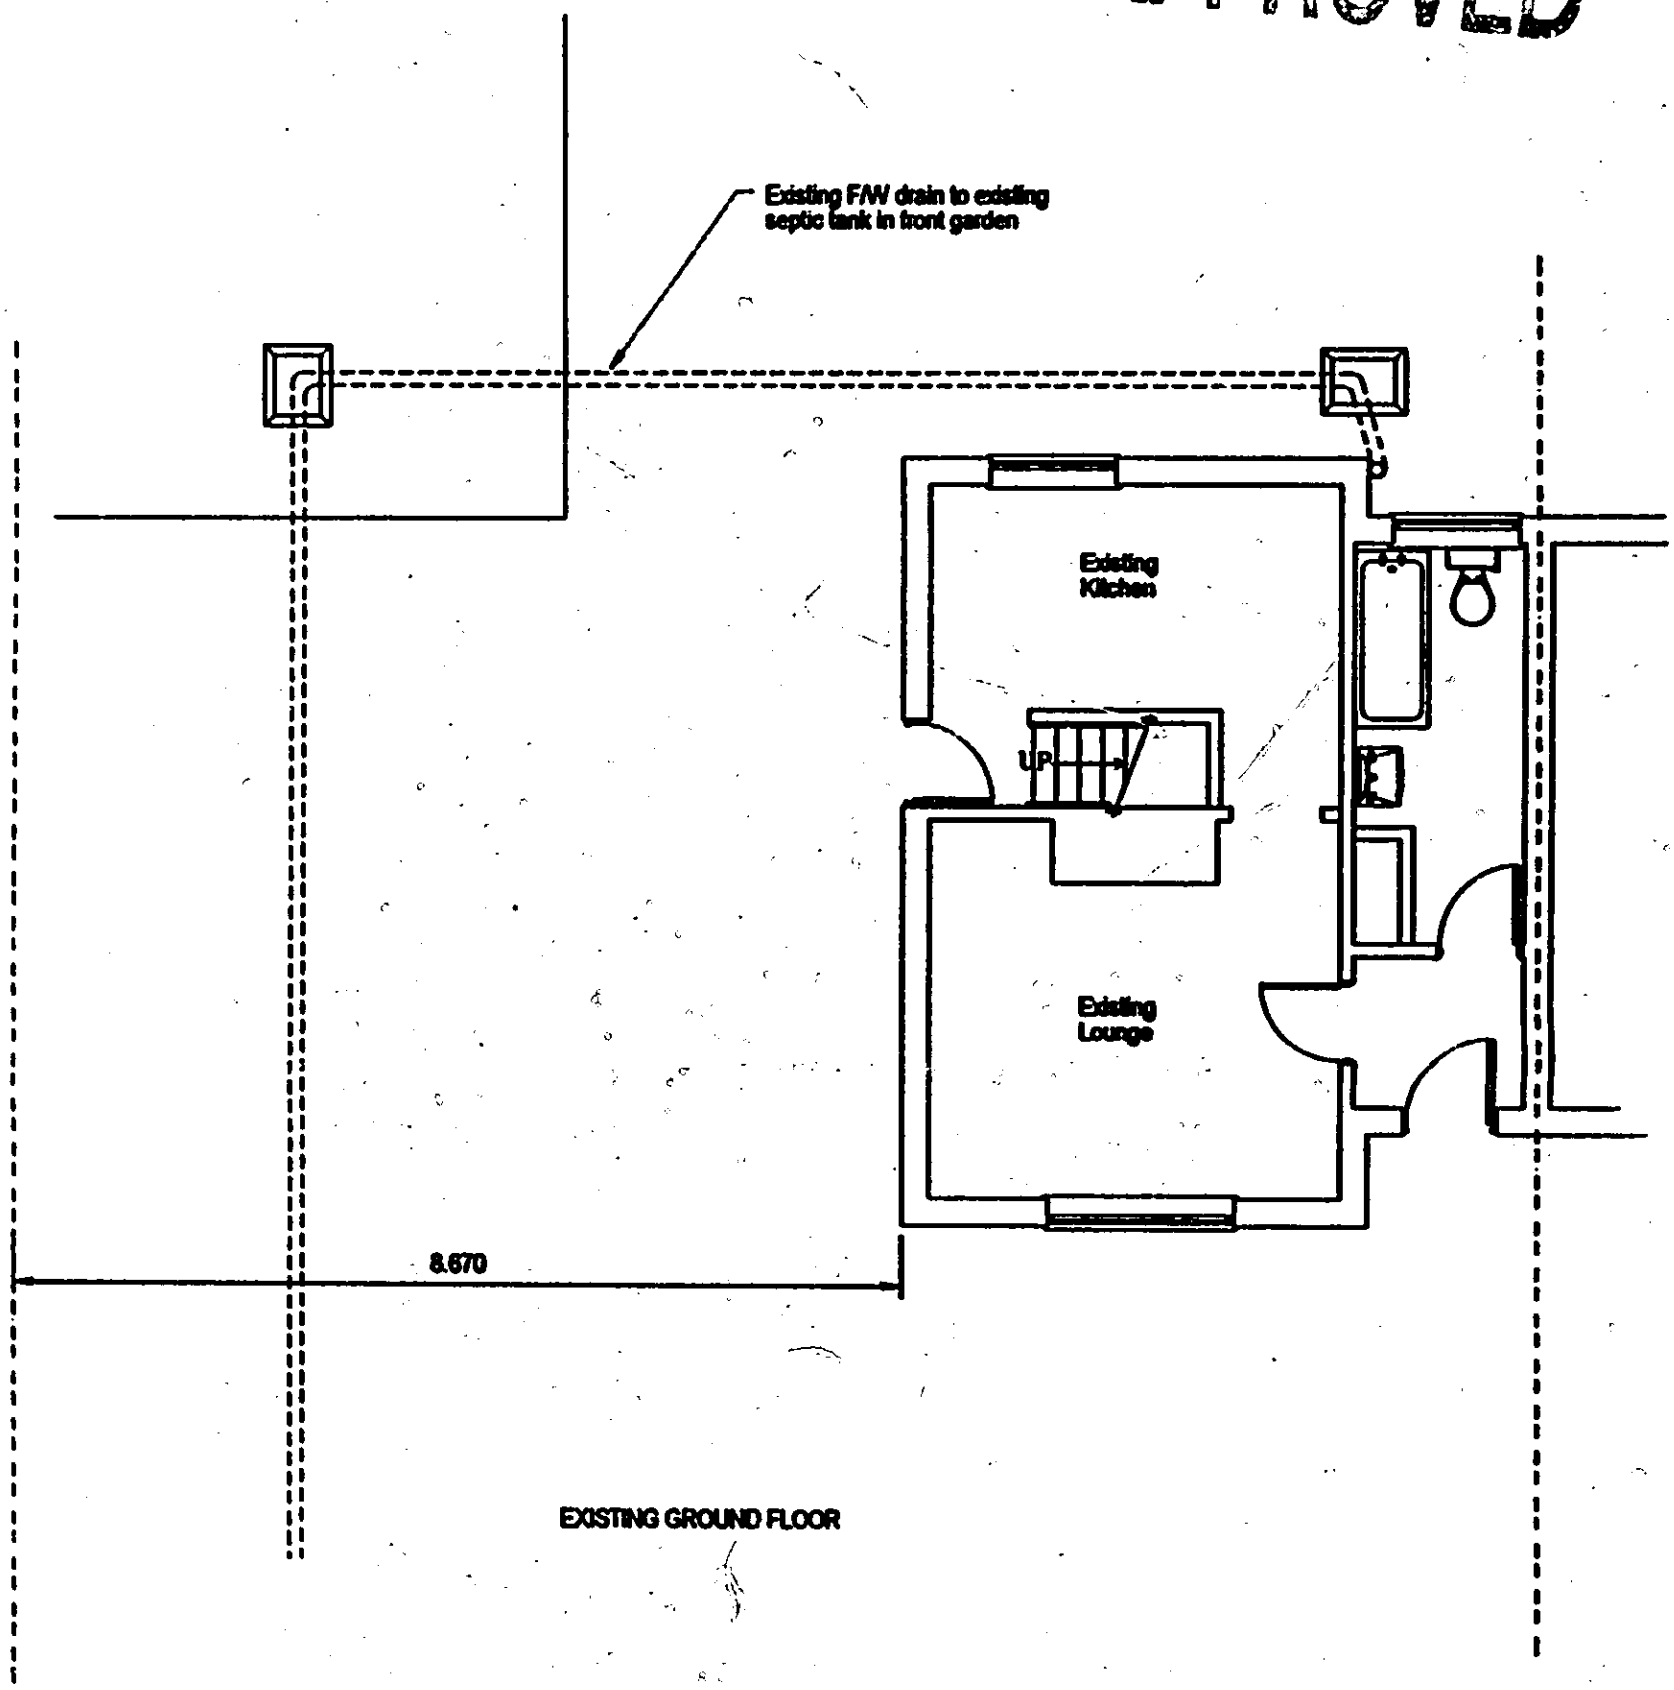


EXISTING GROUND FLOOR


| | | | | | |
|---|---|---|---|---|---|
| CLIENT: | Mr Lang. 2 Diddenham Cottages, Mortimer Road, Grazeley. | DESCRIPTION: | Ground Floor Plans | | |
| PROJECT: | Two Storey Side and Rear Extension. | SCALE: | 1:100 | DRAWING No: | 97335/ 12 |
| DATE: | February 1997 | REVISION: | | | |

DRAWING MUST BE READ WITH NOTES. DIMENSIONS AND DETAILS TO BE CHECKED ON SITE BEFORE PRICING AND CONSTRUCTION

© COPYRIGHT RESERVED

Excel Design

97/65650

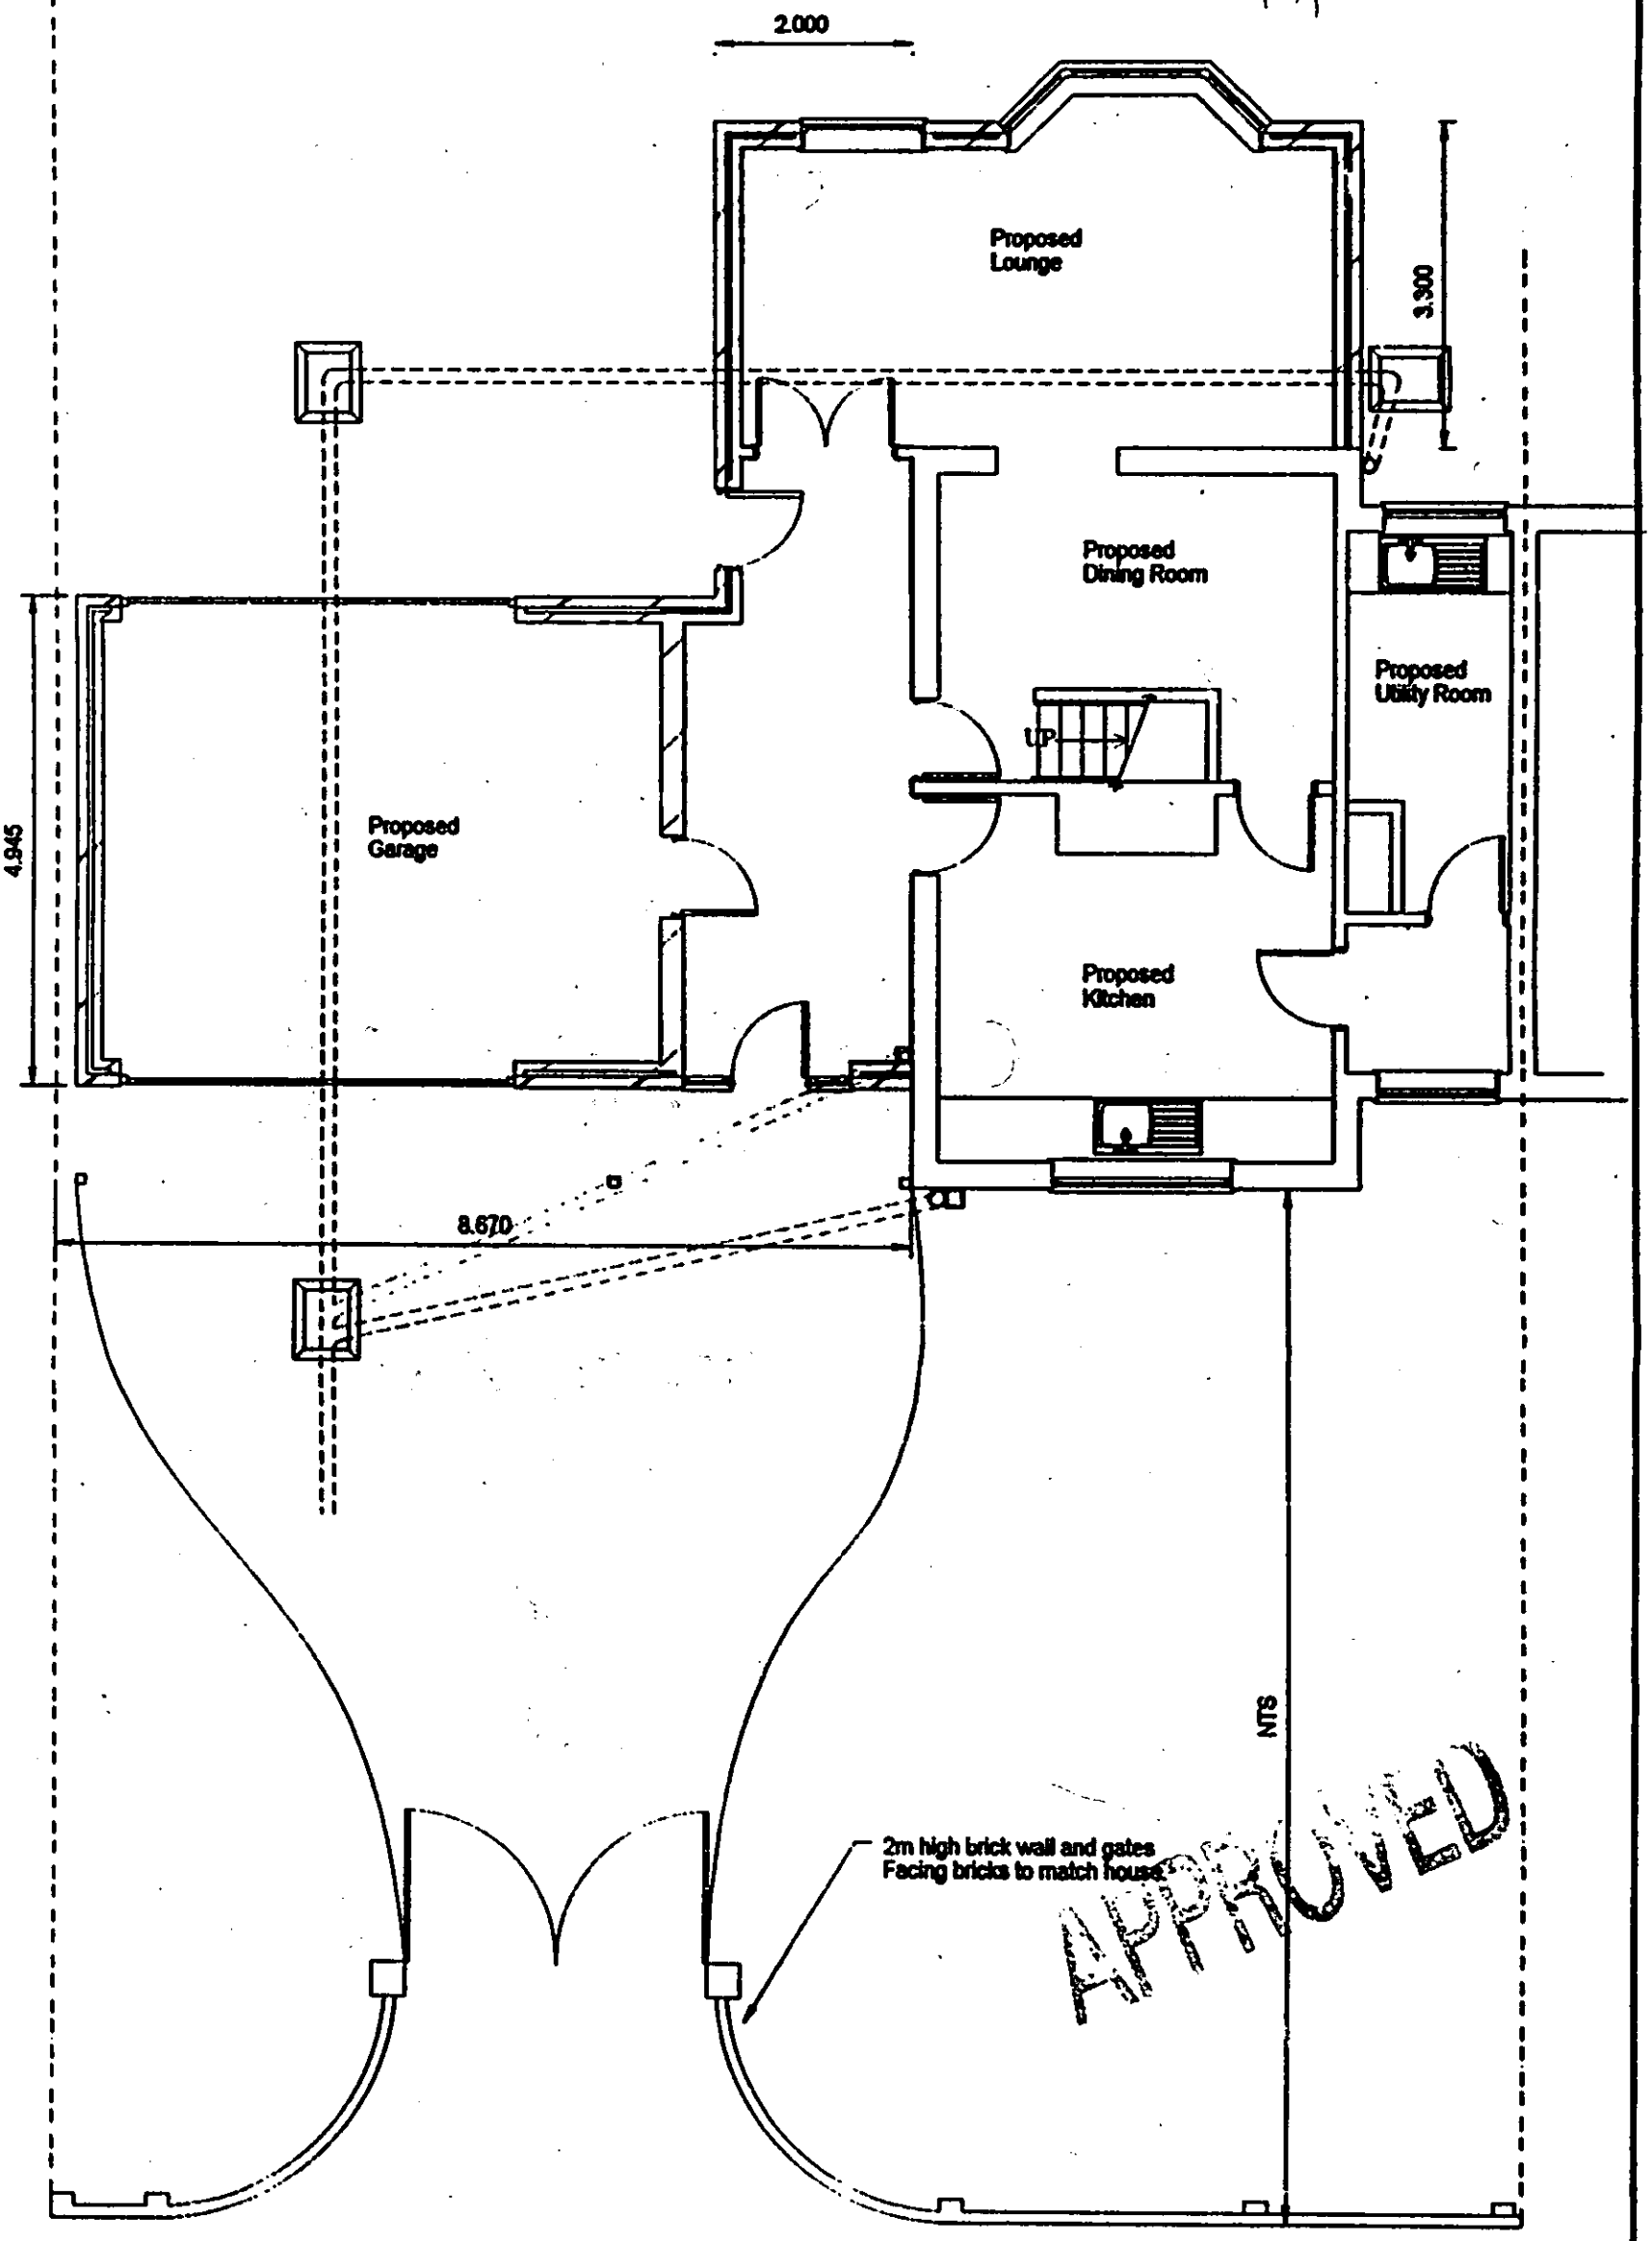


APPROVED

PROPOSED GROUND FLOOR

| | | | | | |
|---|---|---|---|---|---|
| CLIENT: | Mr Lang. 2 Diddenham Cottages, Mortimer Road, Grazeley. | DESCRIPTION: | Ground Floor Plans | | |
| PROJECT: | Two Storey Side and Rear Extension. | SCALE: | 1:100 | DRAWING No: | 97335/ 13 |
| DATE: | February 1997 | REVISION: | | | |

DRAWING MUST BE READ WITH NOTES. DIMENSIONS AND DETAILS TO BE CHECKED ON SITE BEFORE PRICING AND CONSTRUCTION


© COPYRIGHT RESERVED

Excel Design

9/2/4/98

97/65650

APPROVED

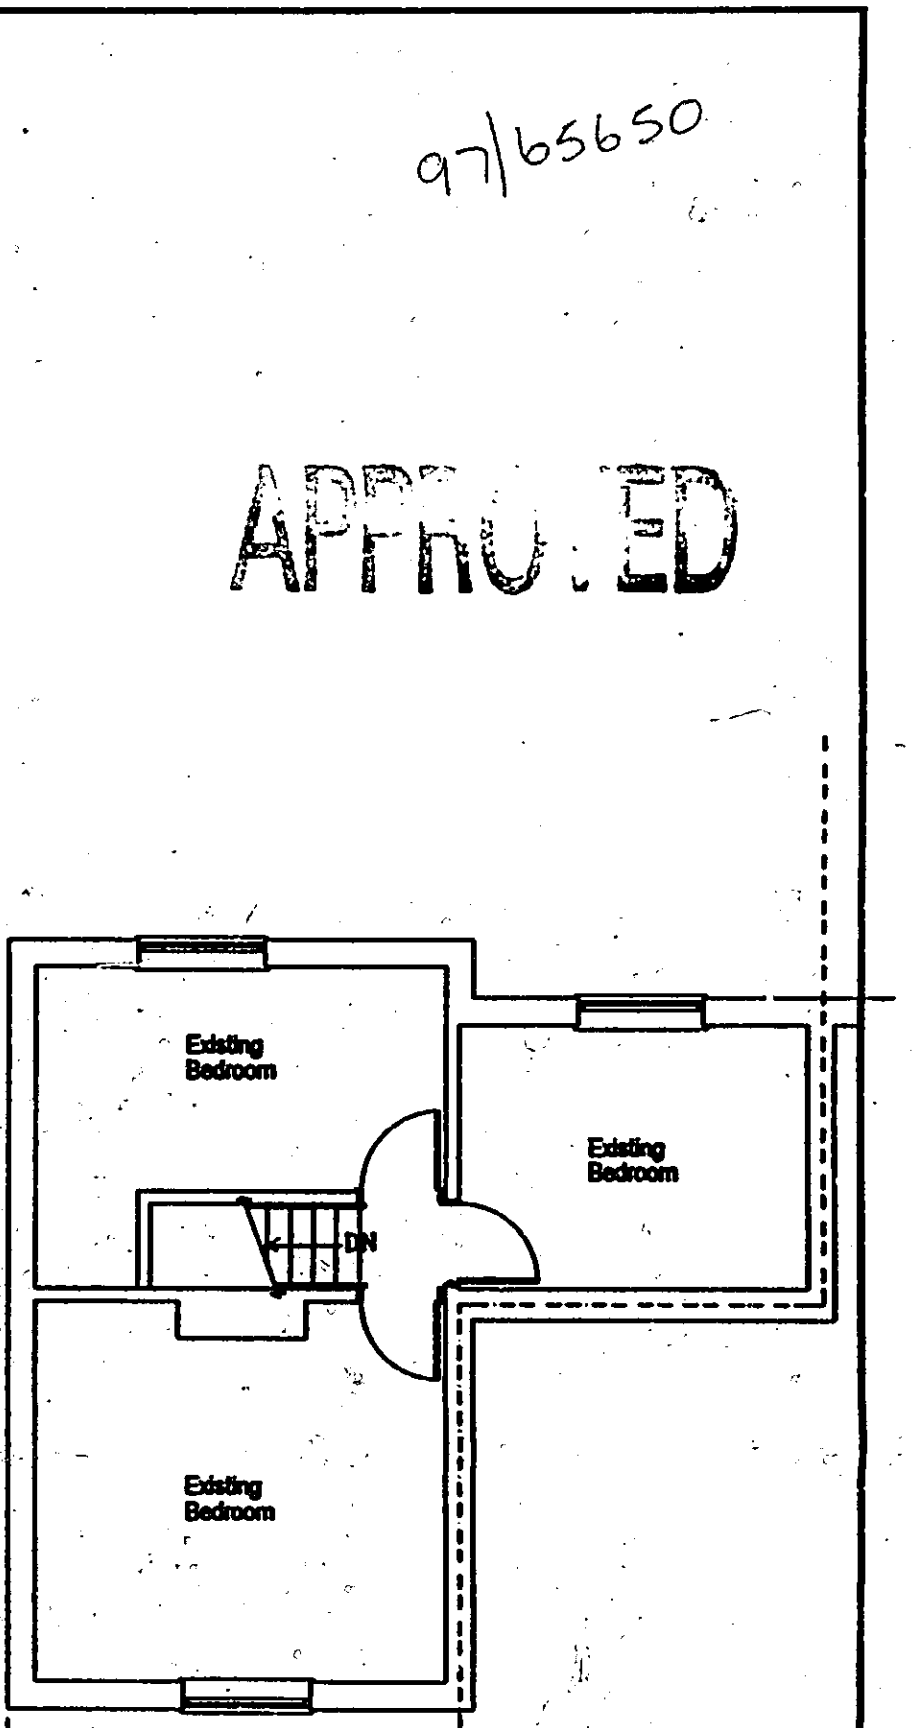


EXISTING FIRST FLOOR

APPROVED


| | | | | |
|---|---|---|---|---|
| CLIENT: | Mr Lang. 2 Diddenham Cottages, Mortimer Road, Grazeley. | DESCRIPTION: | First Floor Plans | |
| PROJECT: | Two Storey Side and Rear Extension. | SCALE: | 1:100 | DRAWING No: 97335/ 14 |
| DATE: | February 1997 | REVISION: | | |

DRAWING MUST BE READ WITH NOTES. DIMENSIONS AND DETAILS TO BE CHECKED ON SITE BEFORE PRICING AND CONSTRUCTION

© COPYRIGHT RESERVED

Excel Design

97/65650

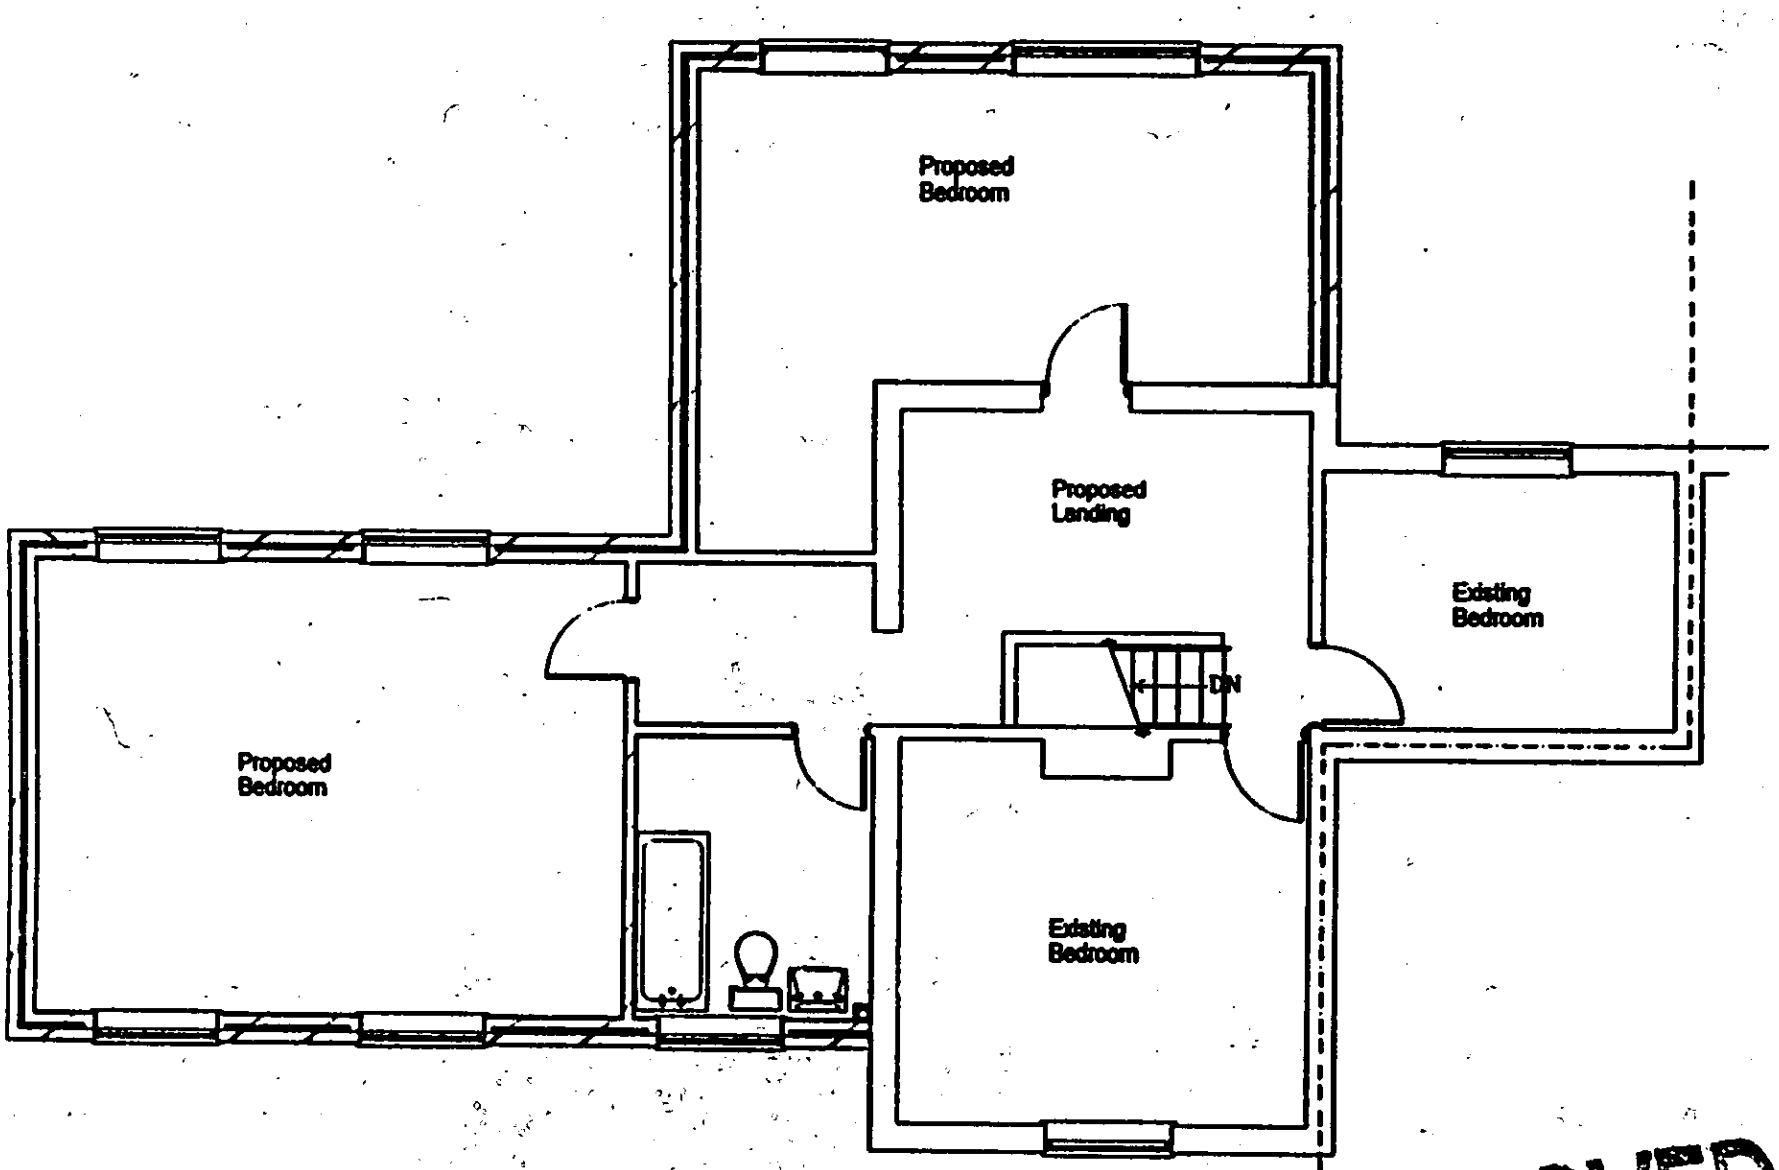


APPROVED

PROPOSED FIRST FLOOR

| | | | | | |
|---|---|---|---|---|---|
| CLIENT: | Mr Lang. 2 Diddenham Cottages, Mortimer Road, Grazeley. | DESCRIPTION: | First Floor Plans | | |
| PROJECT: | Two Storey Side and Rear Extension. | SCALE: | 1:100 | DRAWING No: | 97335/ 15 |
| DATE: | February 1997 | REVISION: | | | |

DRAWING MUST BE READ WITH NOTES. DIMENSIONS AND DETAILS TO BE CHECKED ON SITE BEFORE PRICING AND CONSTRUCTION

© COPYRIGHT RESERVED

Excel Design

2/4/98