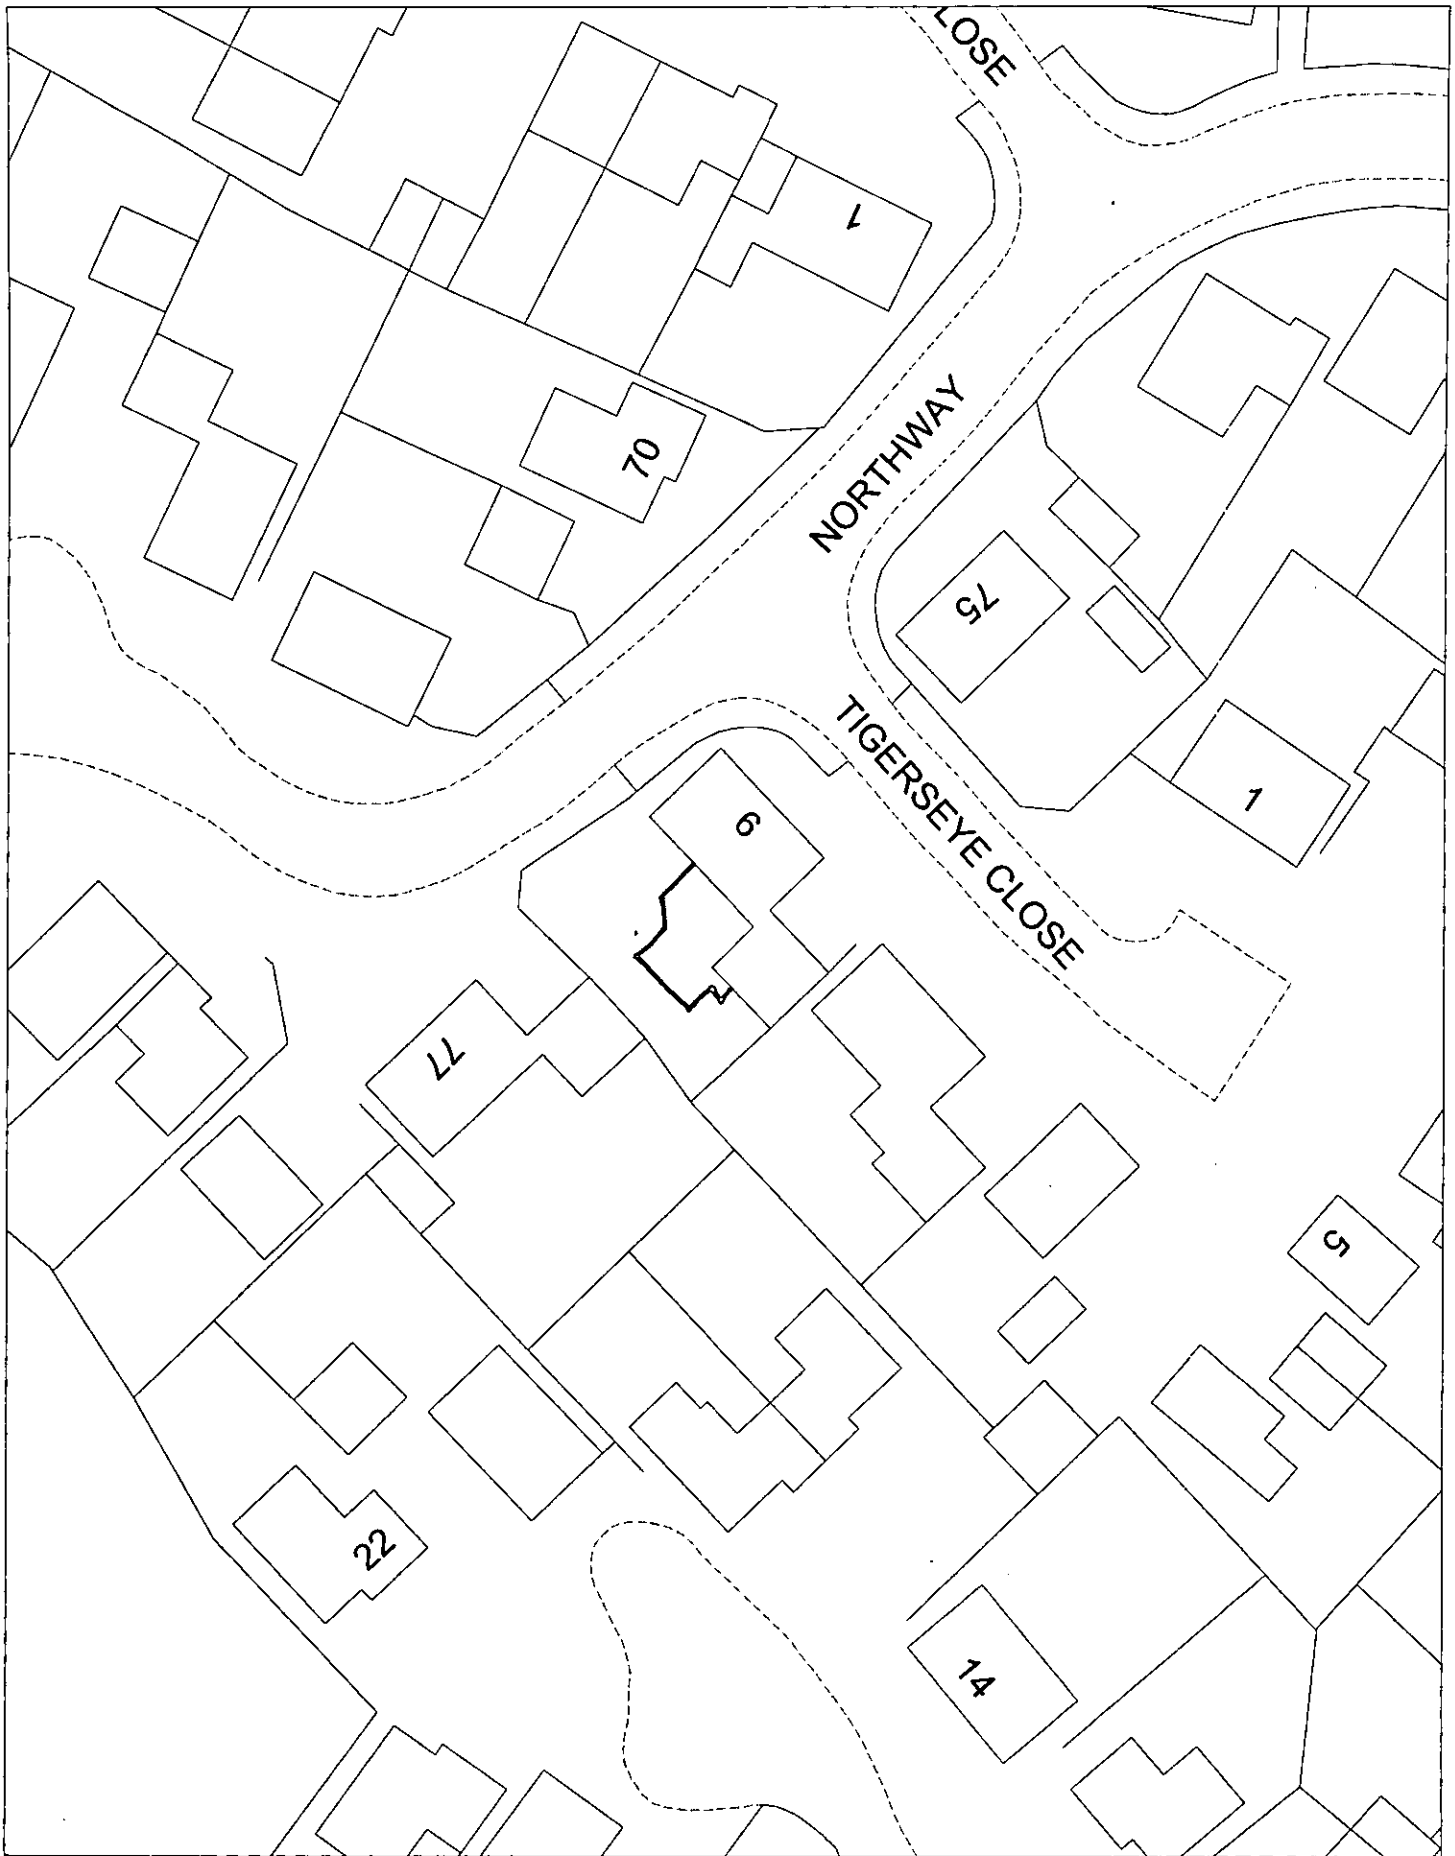


Site Plan, Scale: 1 to 500


This copy has been produced specifically for the map return scheme purposes only. No further copies may be made.

This map is reproduced from Ordnance Survey material with the permission of Ordnance Survey on behalf of the Controller of HMSO Office. © Crown Copyright. Wokingham District Council, Licence No. LA086134

Date: 19 December 2002

N
W E
S

13 DEC 2002 0192

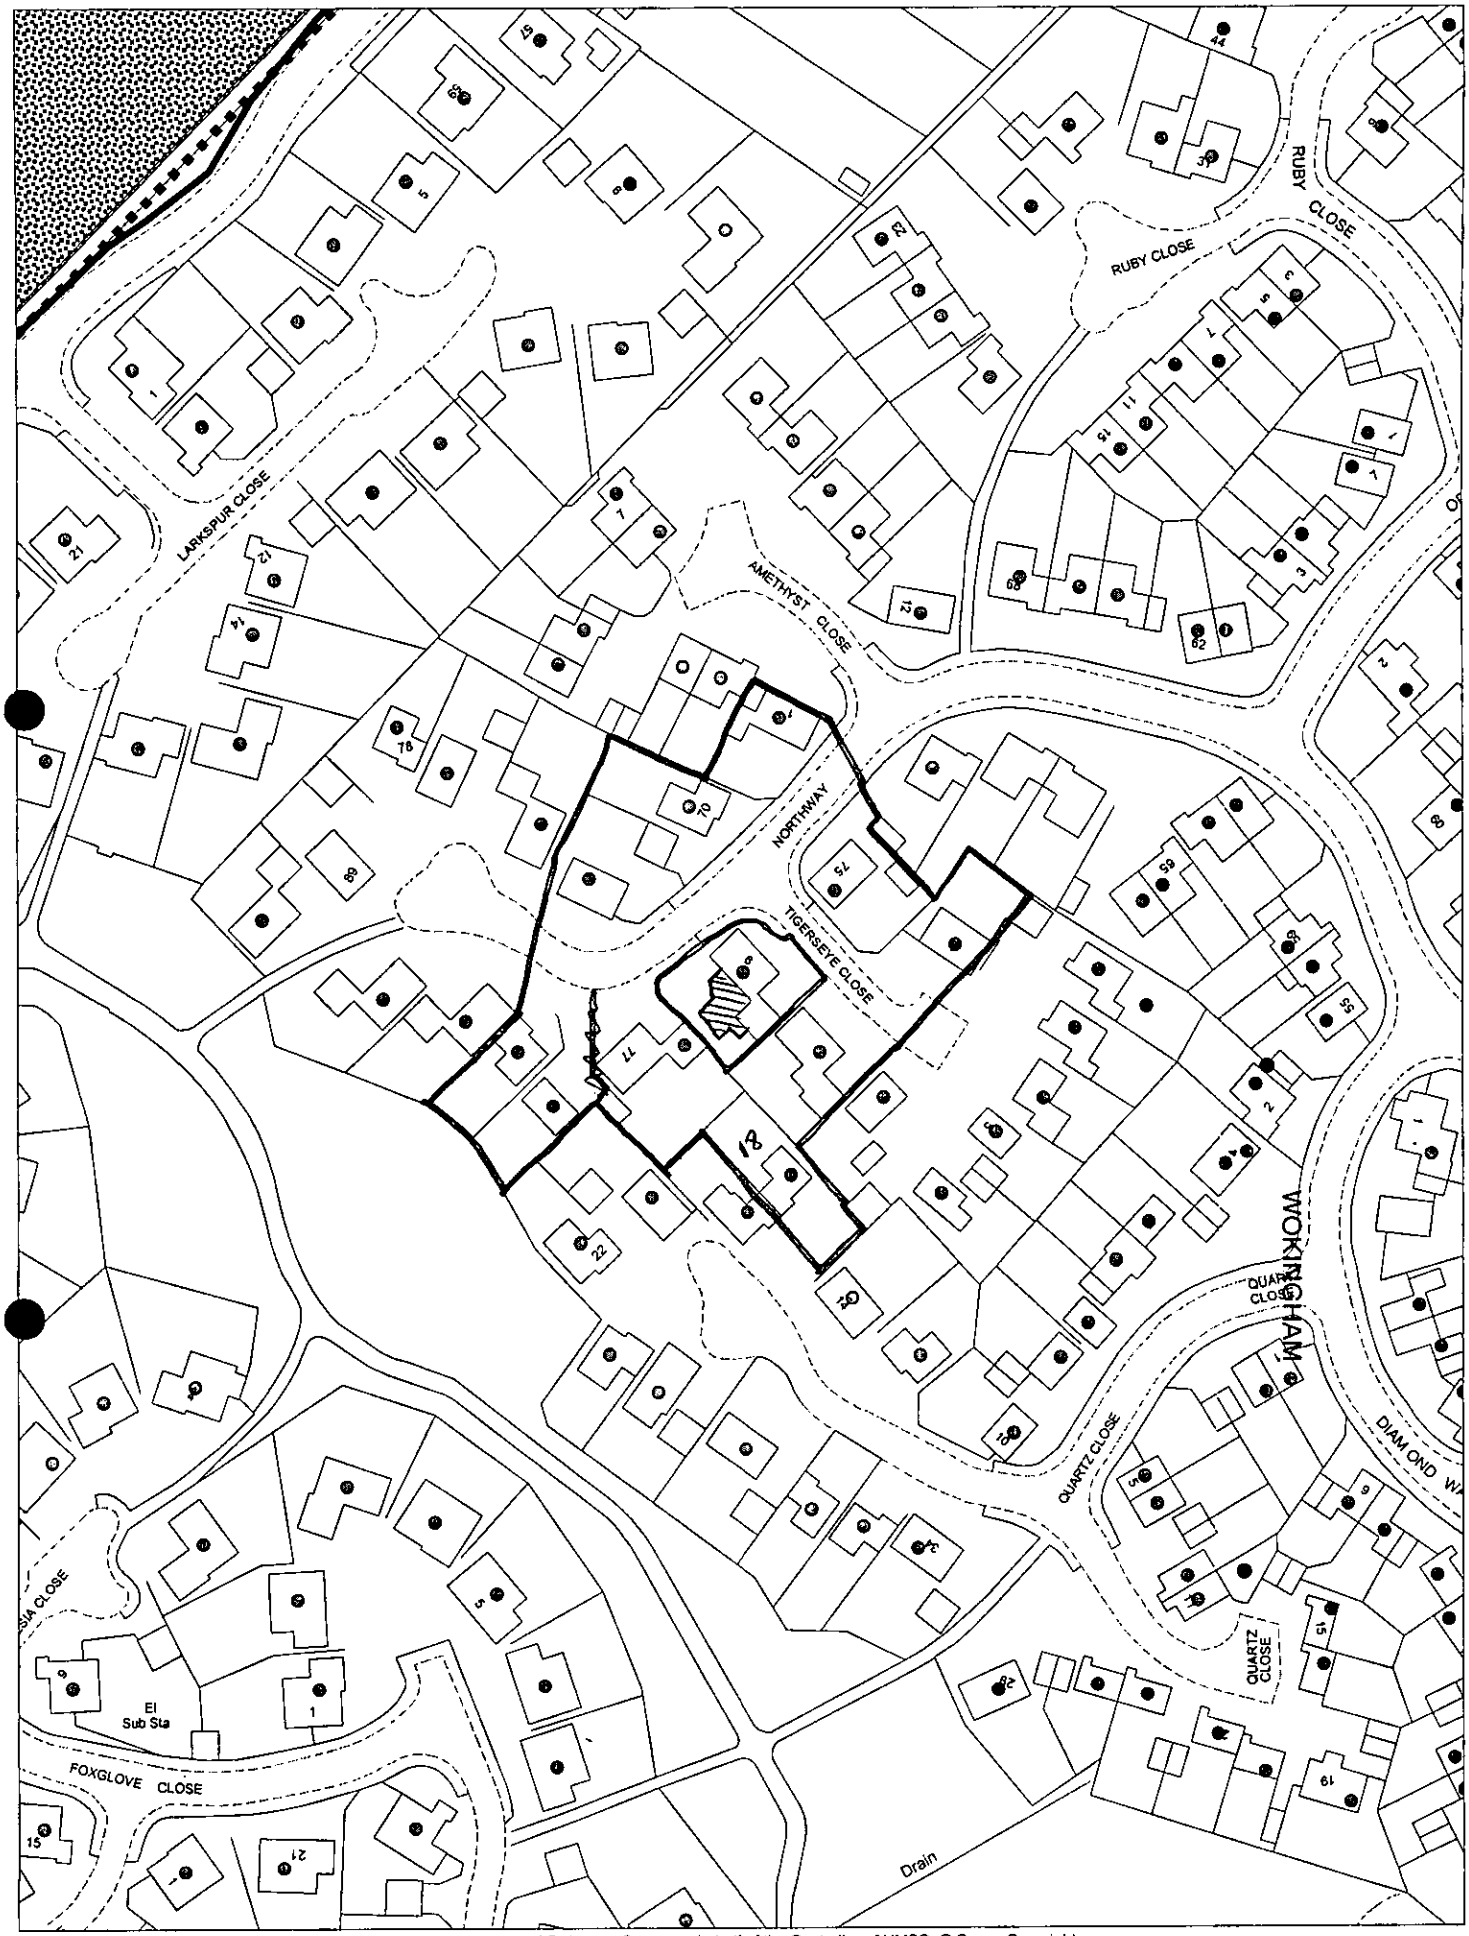


This map is based upon Ordnance Survey material with the permission of Ordnance Survey on behalf of the Controller of HMSO. © Crown Copyright. Unauthorised reproduction infringes Crown Copyright and may lead to prosecution or civil proceedings.Wokingham District Council Licence LA086134

Development Control,Wokingham District Council.
13 December 2002

Scale: 1 : 1250

N
W E
S

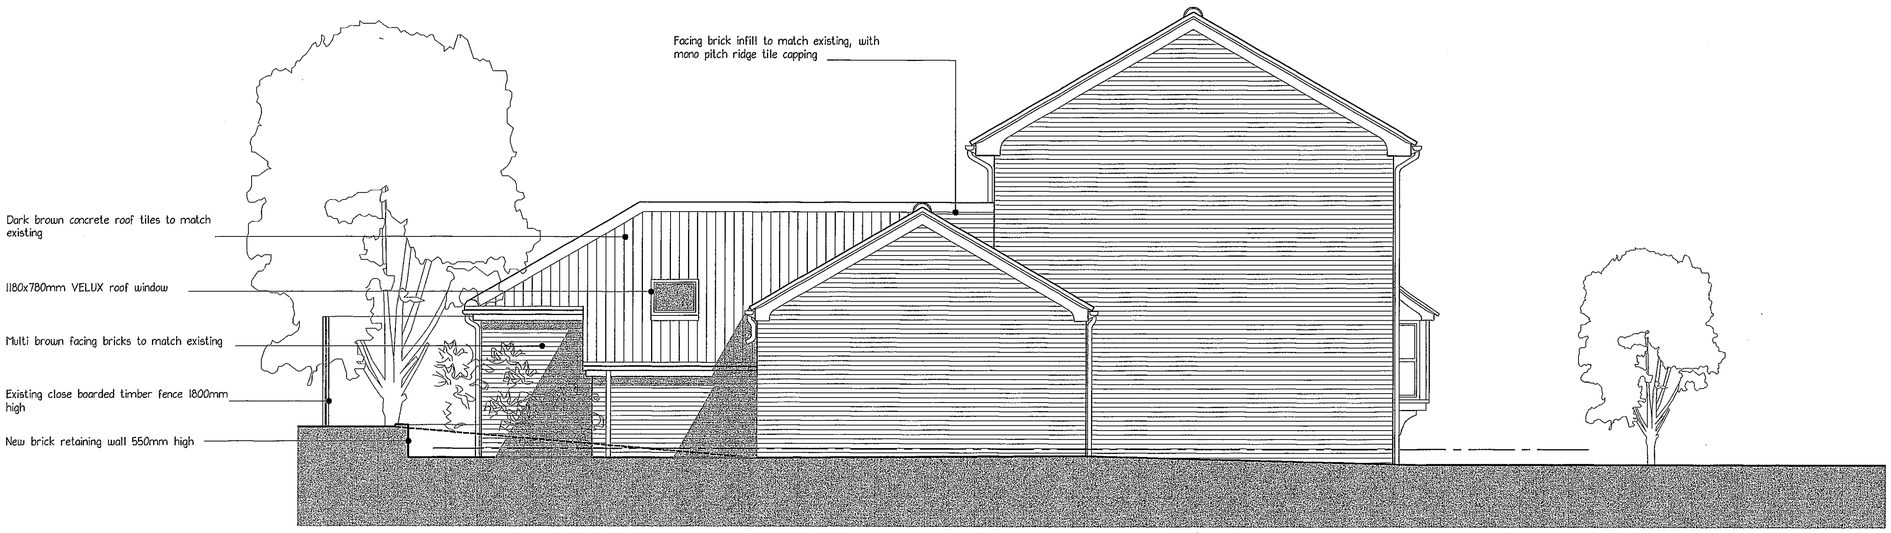

EAST ELEVATION



SOUTH ELEVATION

Notes

13.DEC.2002 8192

Revisions	Date

All dimensions to be checked on site prior to the commencement of any construction.
This drawing may not be reproduced in any part or form without the written consent of Ian Hunt Associates.
ALL COPYRIGHTS RESERVED

Ian Hunt Associates

Project
Proposed Extension
at 9 Tigers Eye Close, Woosehill
Wokingham Berkshire

Client
Mr & Mrs P Massey


Title Proposed Elevations

APPROVED

Drawn	Scale	Date
IRH	1:50	Nov 02

Drawing No	Rev
617.03	

9/4/03

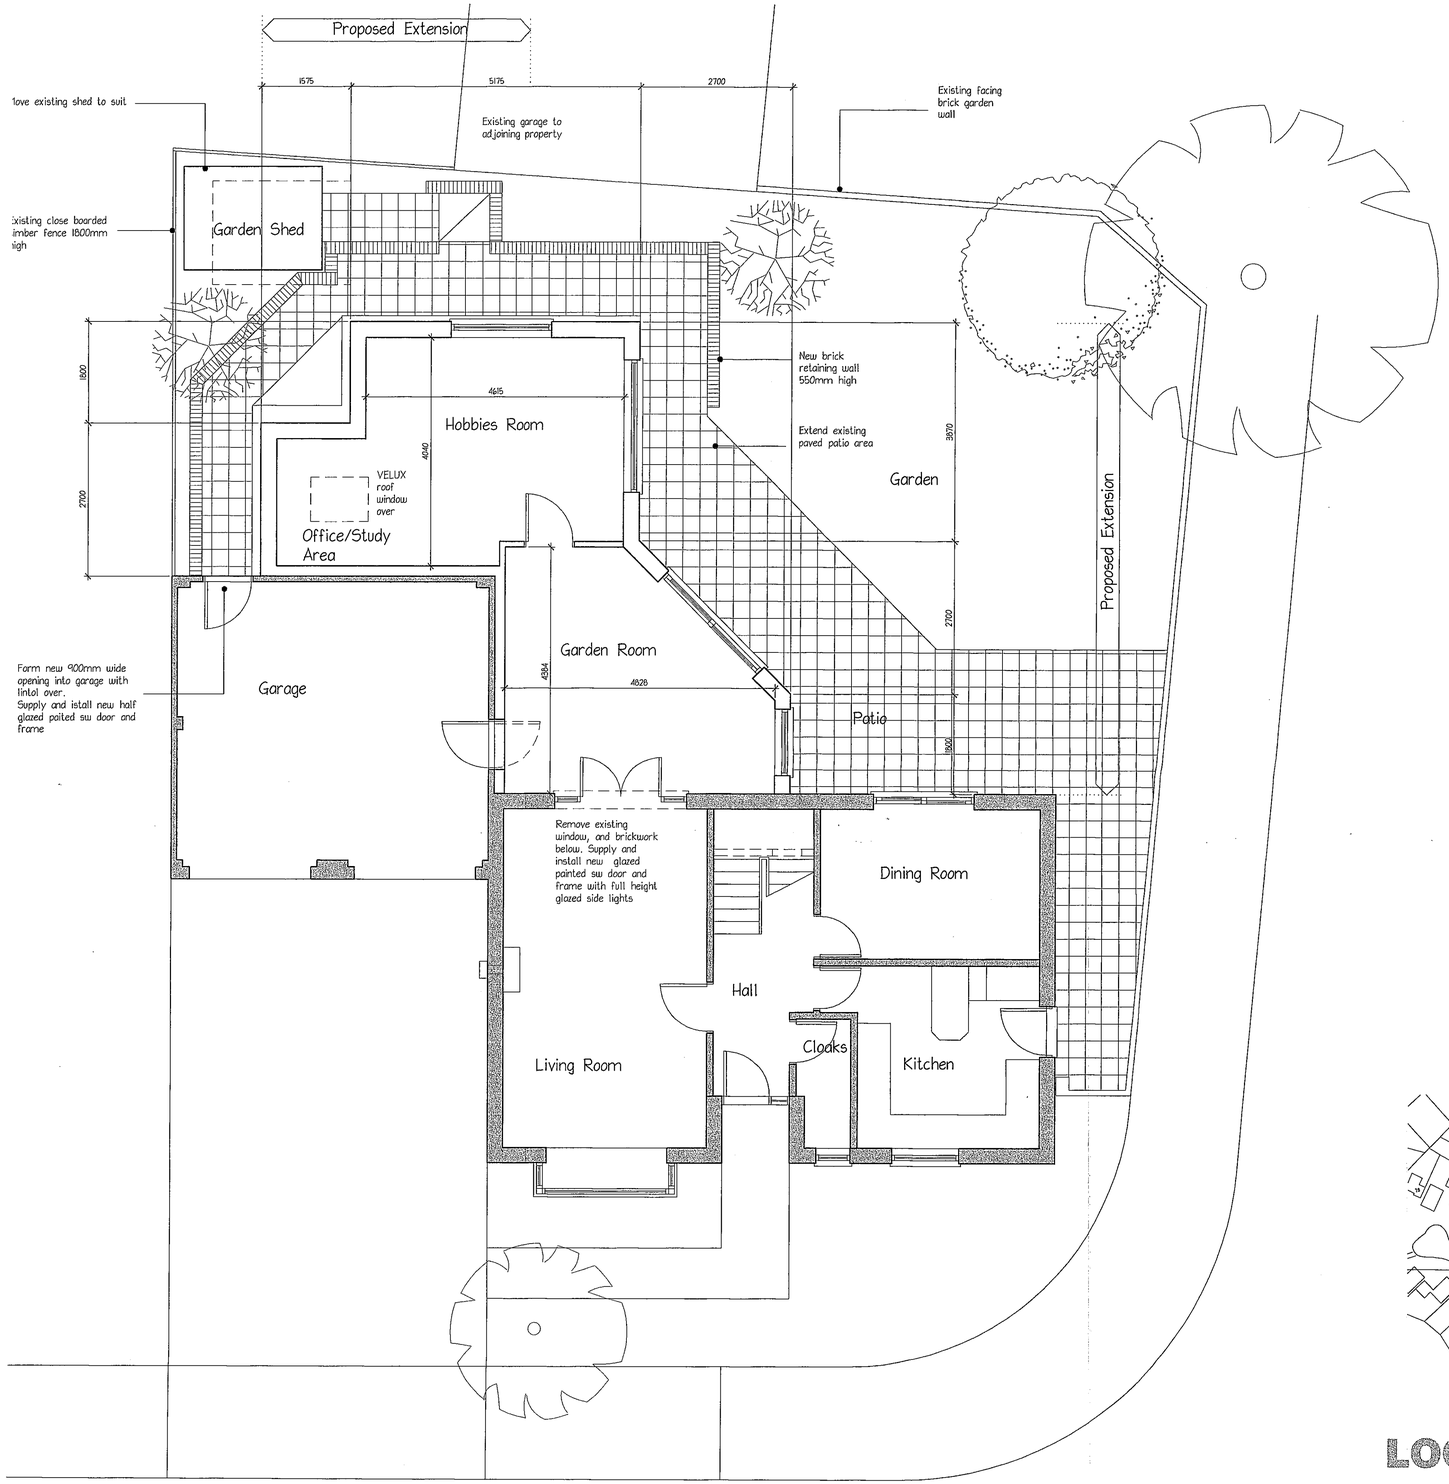

GROUND FLOOR PLAN / SITE PLAN 1:50



LOCATION PLAN
1:1250

Notes

13.DEC.2002 8192

Revisions	Date

All dimensions to be checked on site prior to the commencement of any construction.
This drawing may not be reproduced in any part or form without the written consent of Ian Hunt Associates.
ALL COPYRIGHTS RESERVED

Ian Hunt Associates

Project
Proposed Extension
at 9 Tigers Eye Close, Woosehill
Wokingham Berkshire

Client
Mr & Mrs P Massey

Title
Proposed Plan

APPROVED

Drawn	Scale	Date
IRH	1:50	Nov 02

Drawing No	Rev
617.02	



NORTH ELEVATION



WEST ELEVATION

Proposed Extension

Notes

13.DEC.2002 8192

Revisions	Date

All dimensions to be checked on site prior to the commencement of any construction.
This drawing may not be reproduced in any part or form without the written consent of Ian Hunt Associates.
ALL COPYRIGHTS RESERVED

Ian Hunt Associates

Project
Proposed Extension
at 9 Tigers Eye Close, Woosehill
Wokingham Berkshire

Client
Mr & Mrs P Massey


Title Proposed Elevations

APPROVED


Drawn	Scale	Date
IRH	1:50	Nov 02

Drawing No	Rev
617.04	


04/12/02

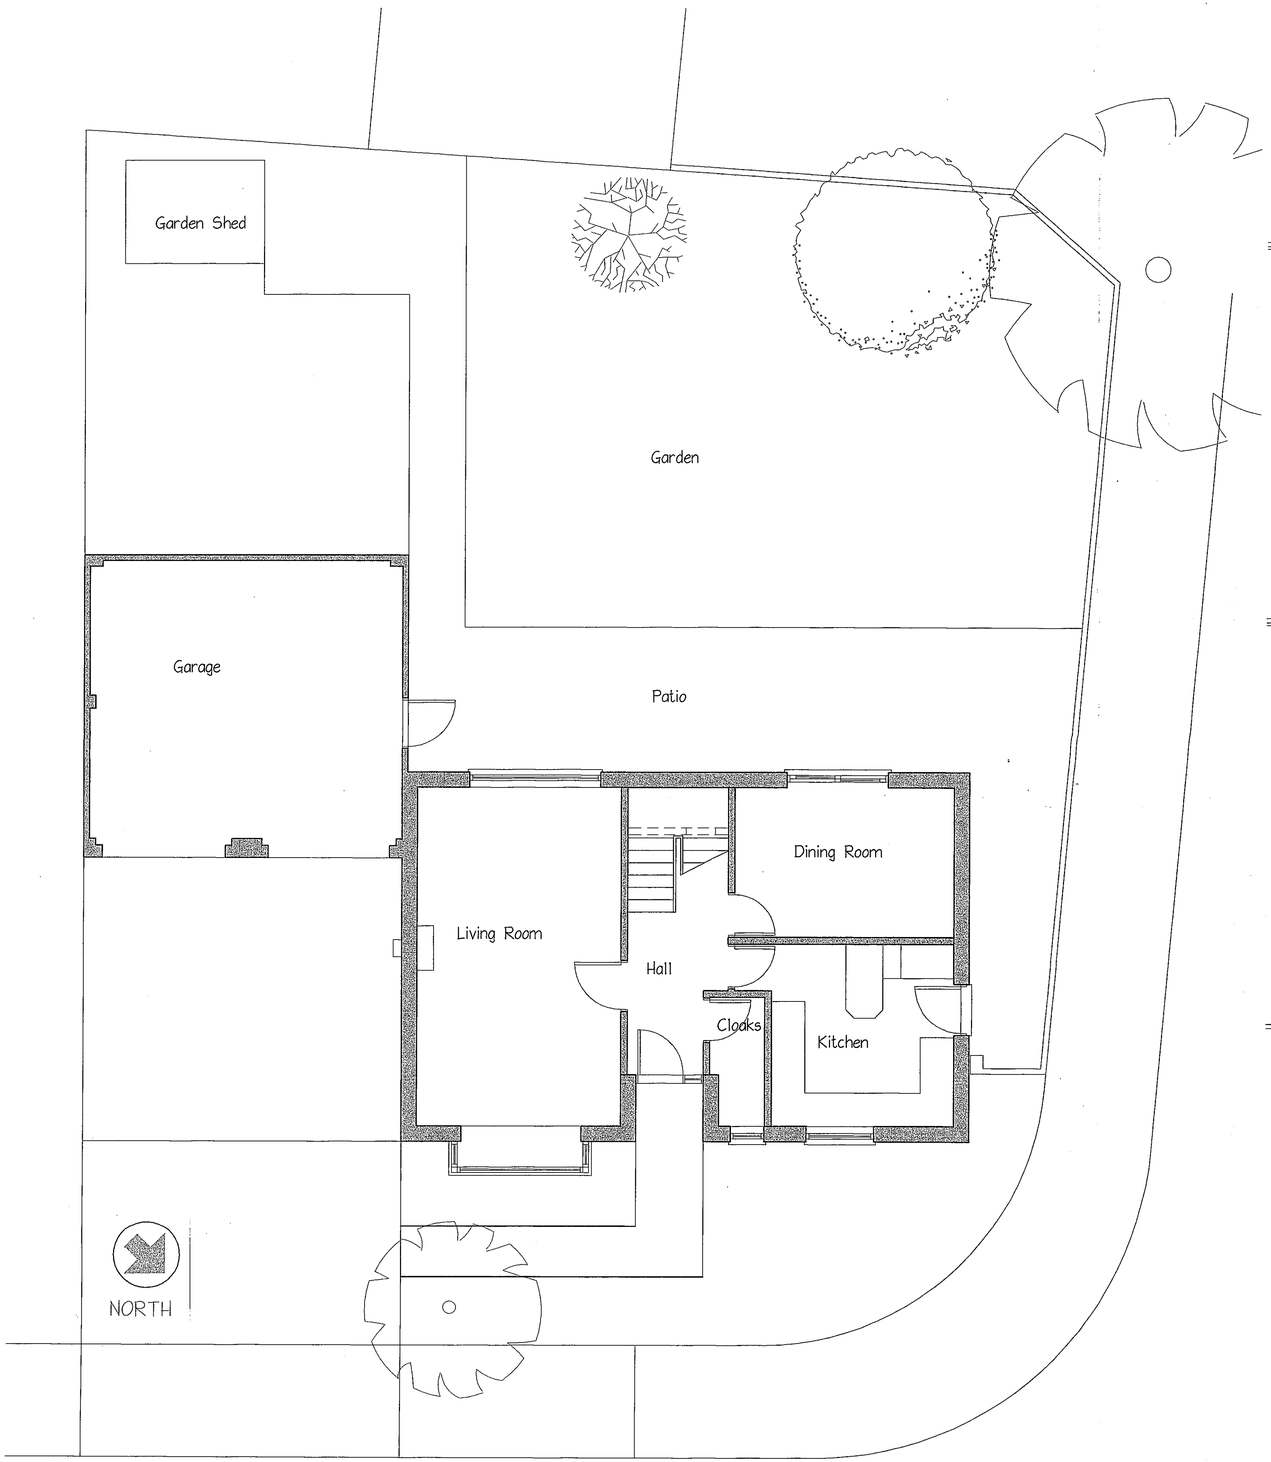

GROUND FLOOR PLAN 1:50

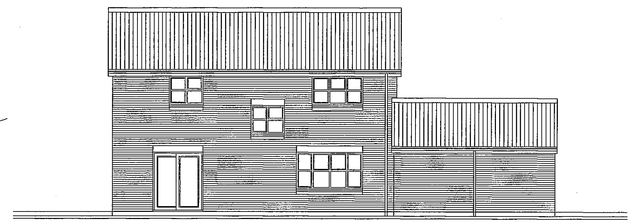


SOUTH ELEVATION

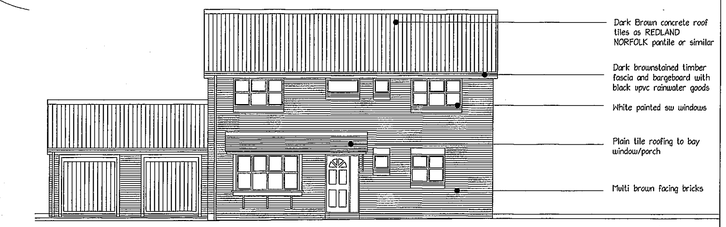

NORTH ELEVATION



WEST ELEVATION

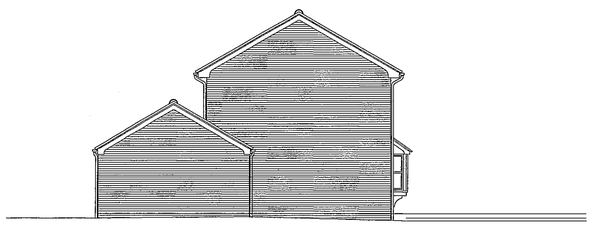

EAST ELEVATION

Notes

13.DEC.2002 8192

Revisions	Date

All dimensions to be checked on site prior to the commencement of any construction.
This drawing may not be reproduced in any part or form without the written consent of Ian Hunt Associates.
ALL COPYRIGHTS RESERVED

Project
Proposed Extension
at 9, Tigers Eye Close, Woosehill
Wokingham, Berkshire

Client
Mr & Mrs P Massey

Title
Existing Plan and Elevations
APPROVED

Drawn	Scale	Date
IRH	1:50/1:100	Nov 02

Drawing No	Rev
617.01	