


North

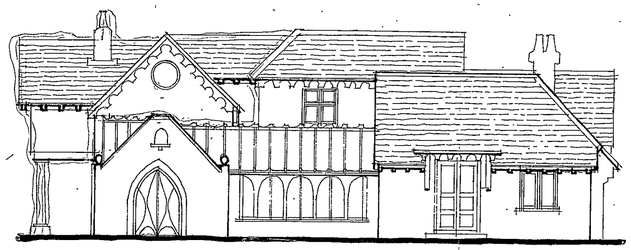


West


Proposed Elevations




South

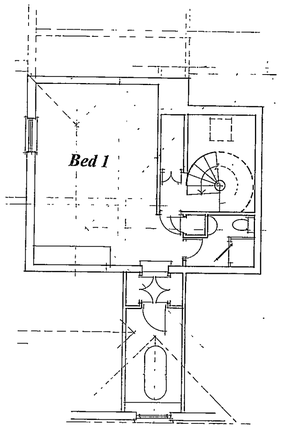

Existing First Floor Plan 1:100

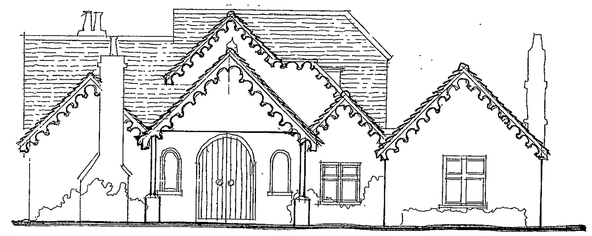


North

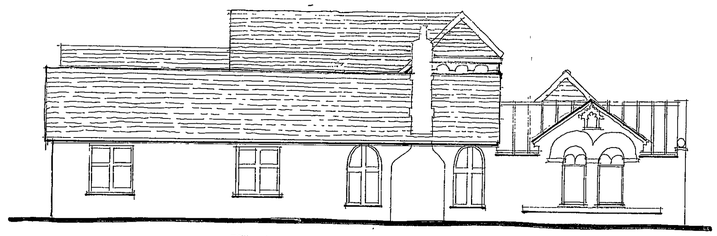


West


Existing Elevations

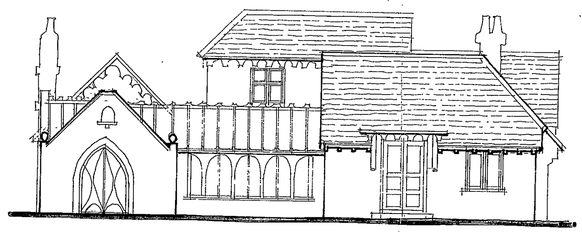


South

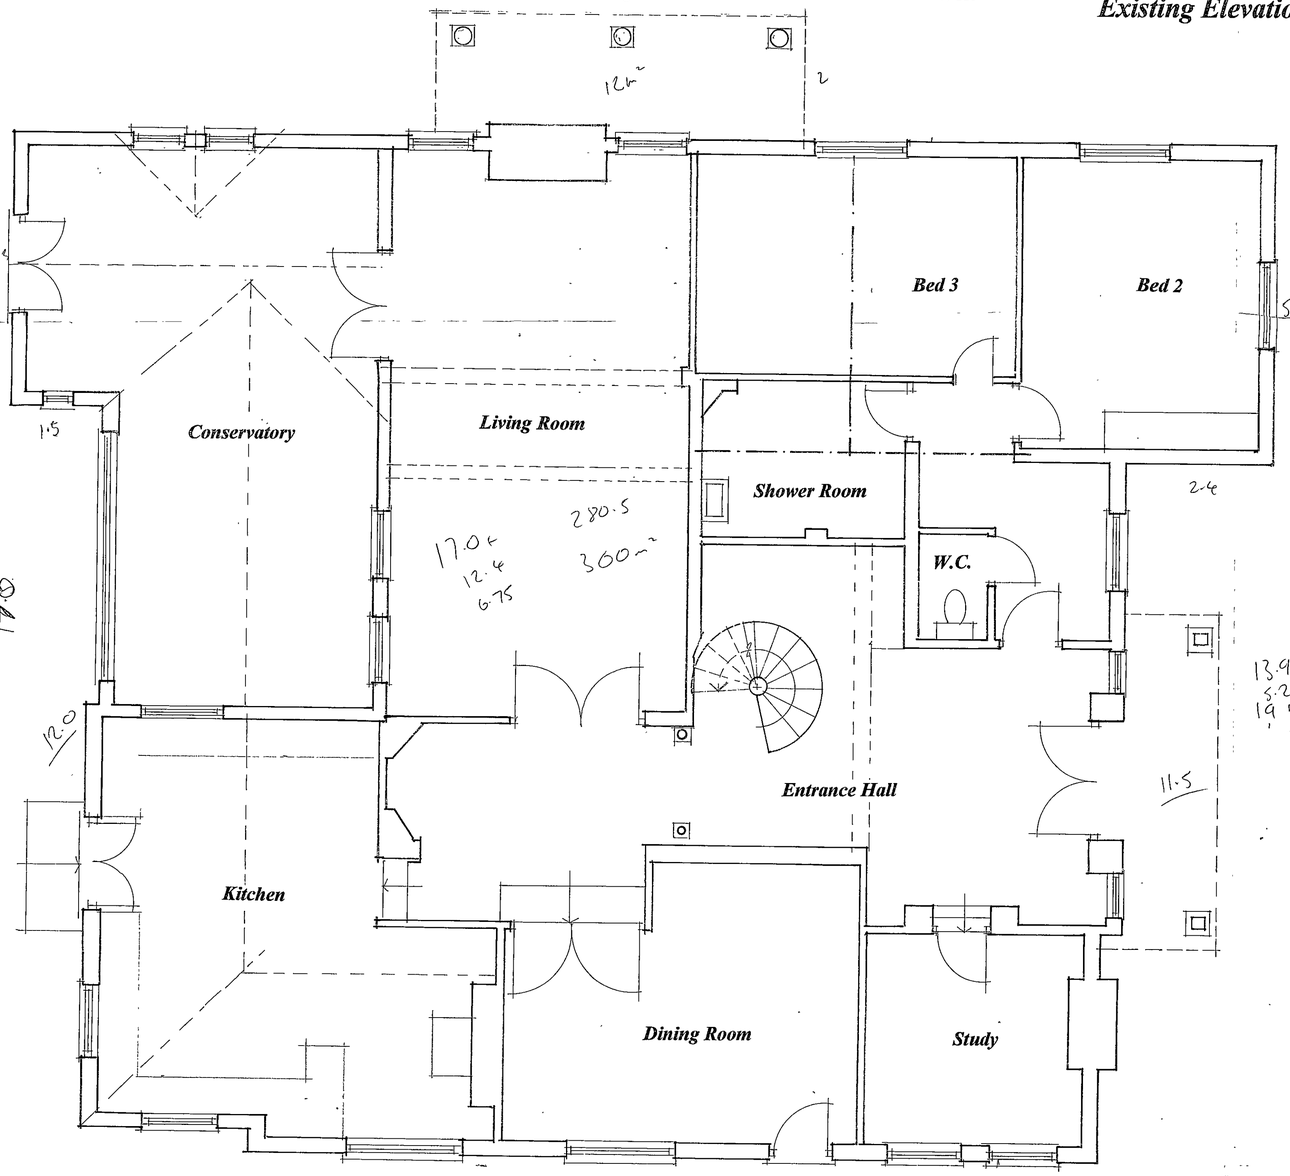

Ground Floor Plan

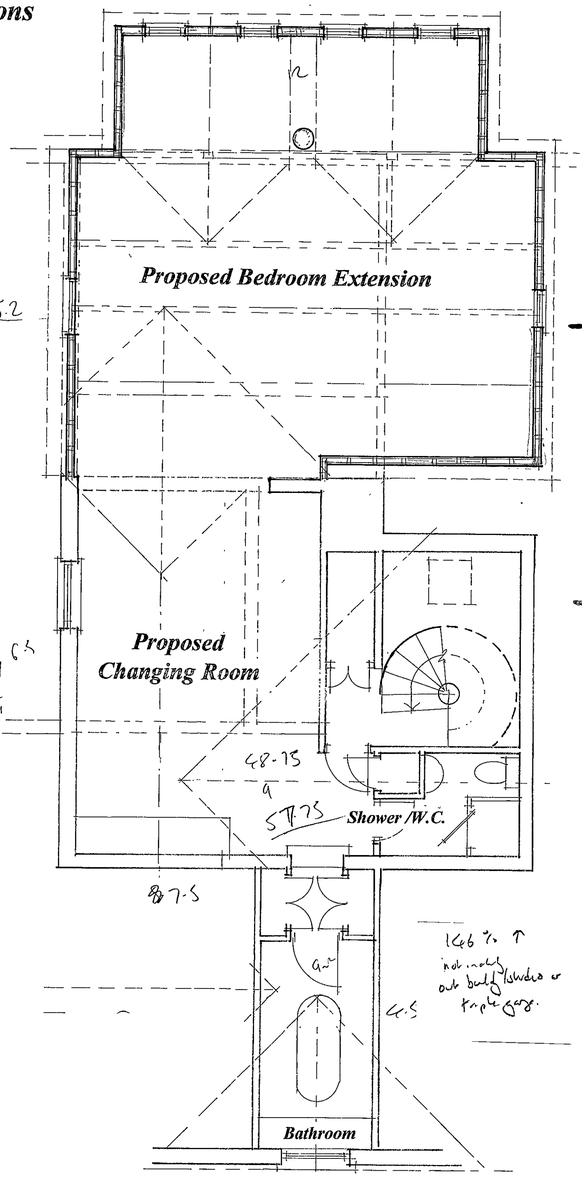

First Floor Plan

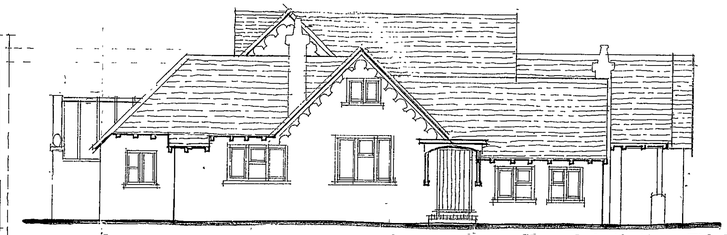

Proposed East Elevation



Existing East Elevation

REFUSED

D.P.Bates
Architecture, Planning & Interior Design Consultant,
The Gatehouse, Sonning Lane,
Sonning -on-Thames, Berkshire, RG4 6ST
Phone & Fax 0118 969 7753

Client: **Mr. & Mrs. J. Dyson**

Project: **Proposed First Floor Extension to "Bodalair" Sandford Lane, Hurst, Berks**

Date: **October 2002**


Scales: **1:50 & 1:100**

Drawn: **D.P.Bates 0118 969 7753**


Dwg. Title: **First Floor Extension**

Dwg. No: **DSL/02/1**


28.JN.2002 8696

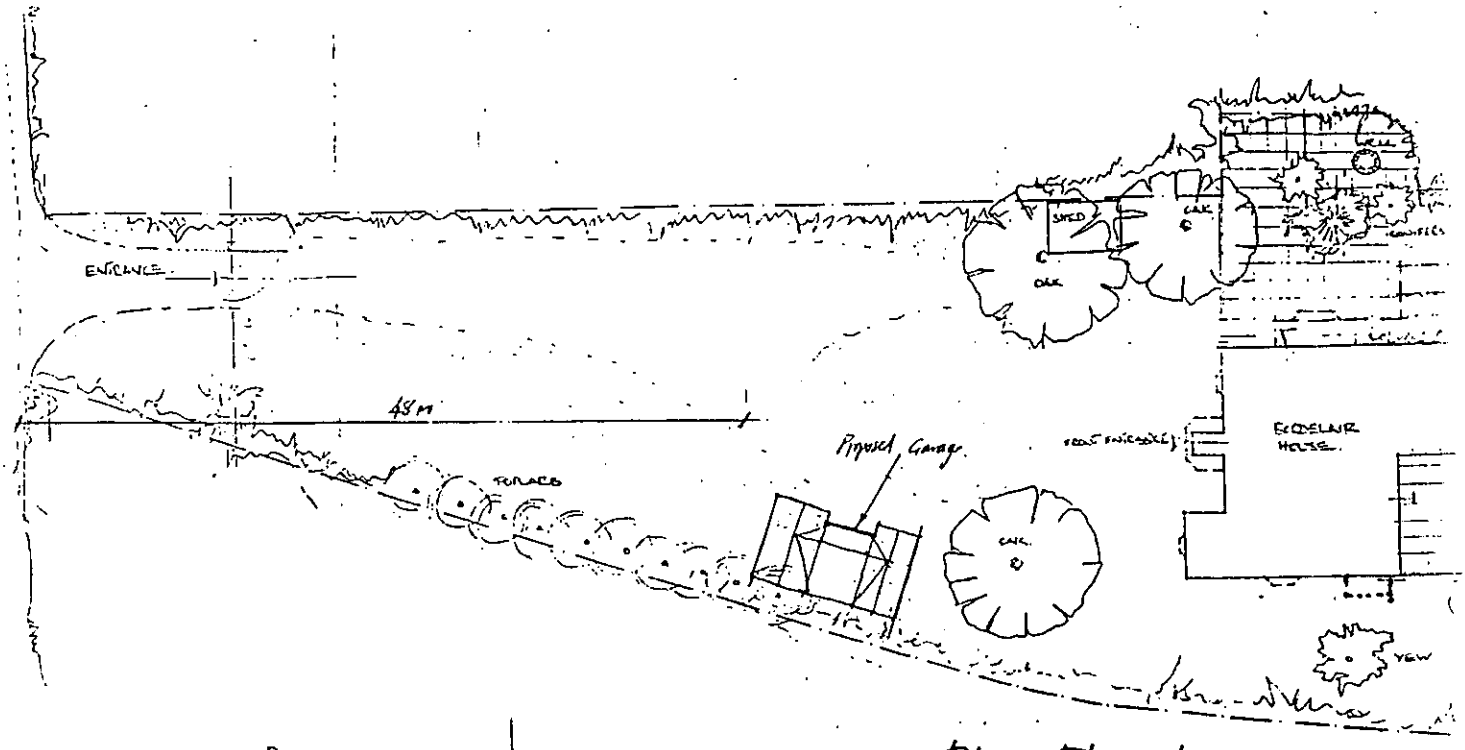

Block Plan 1:500

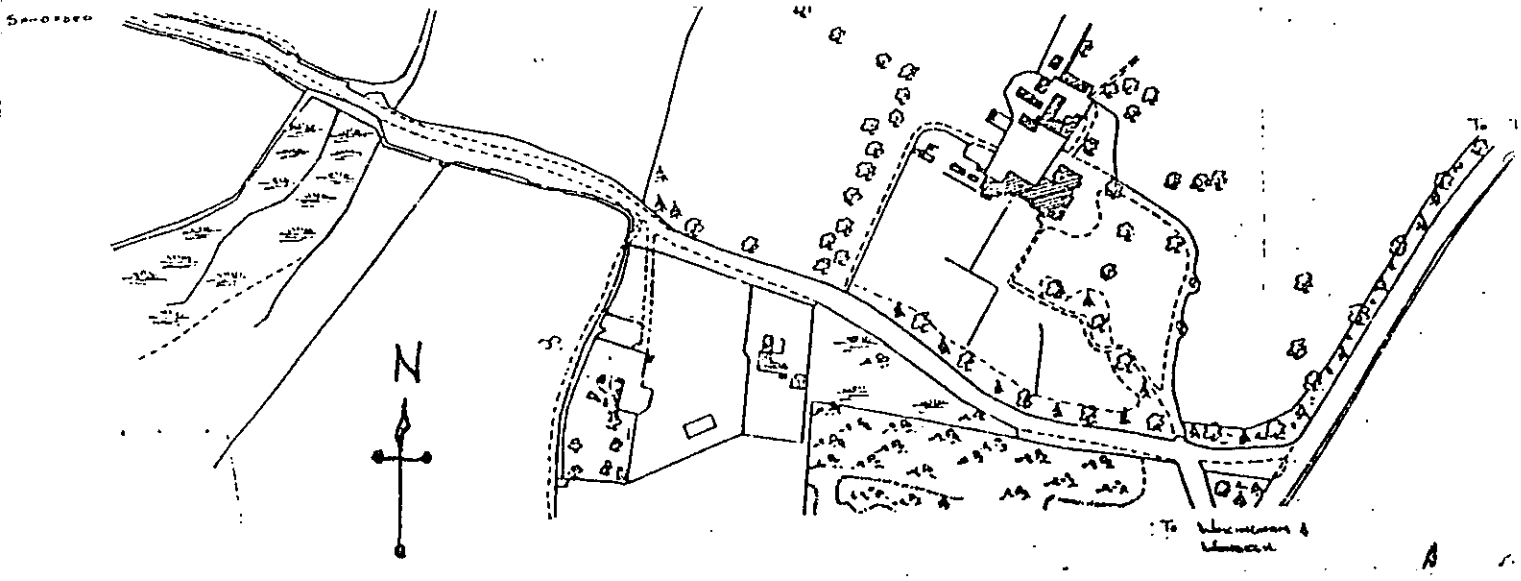

Location Plan 1:2500

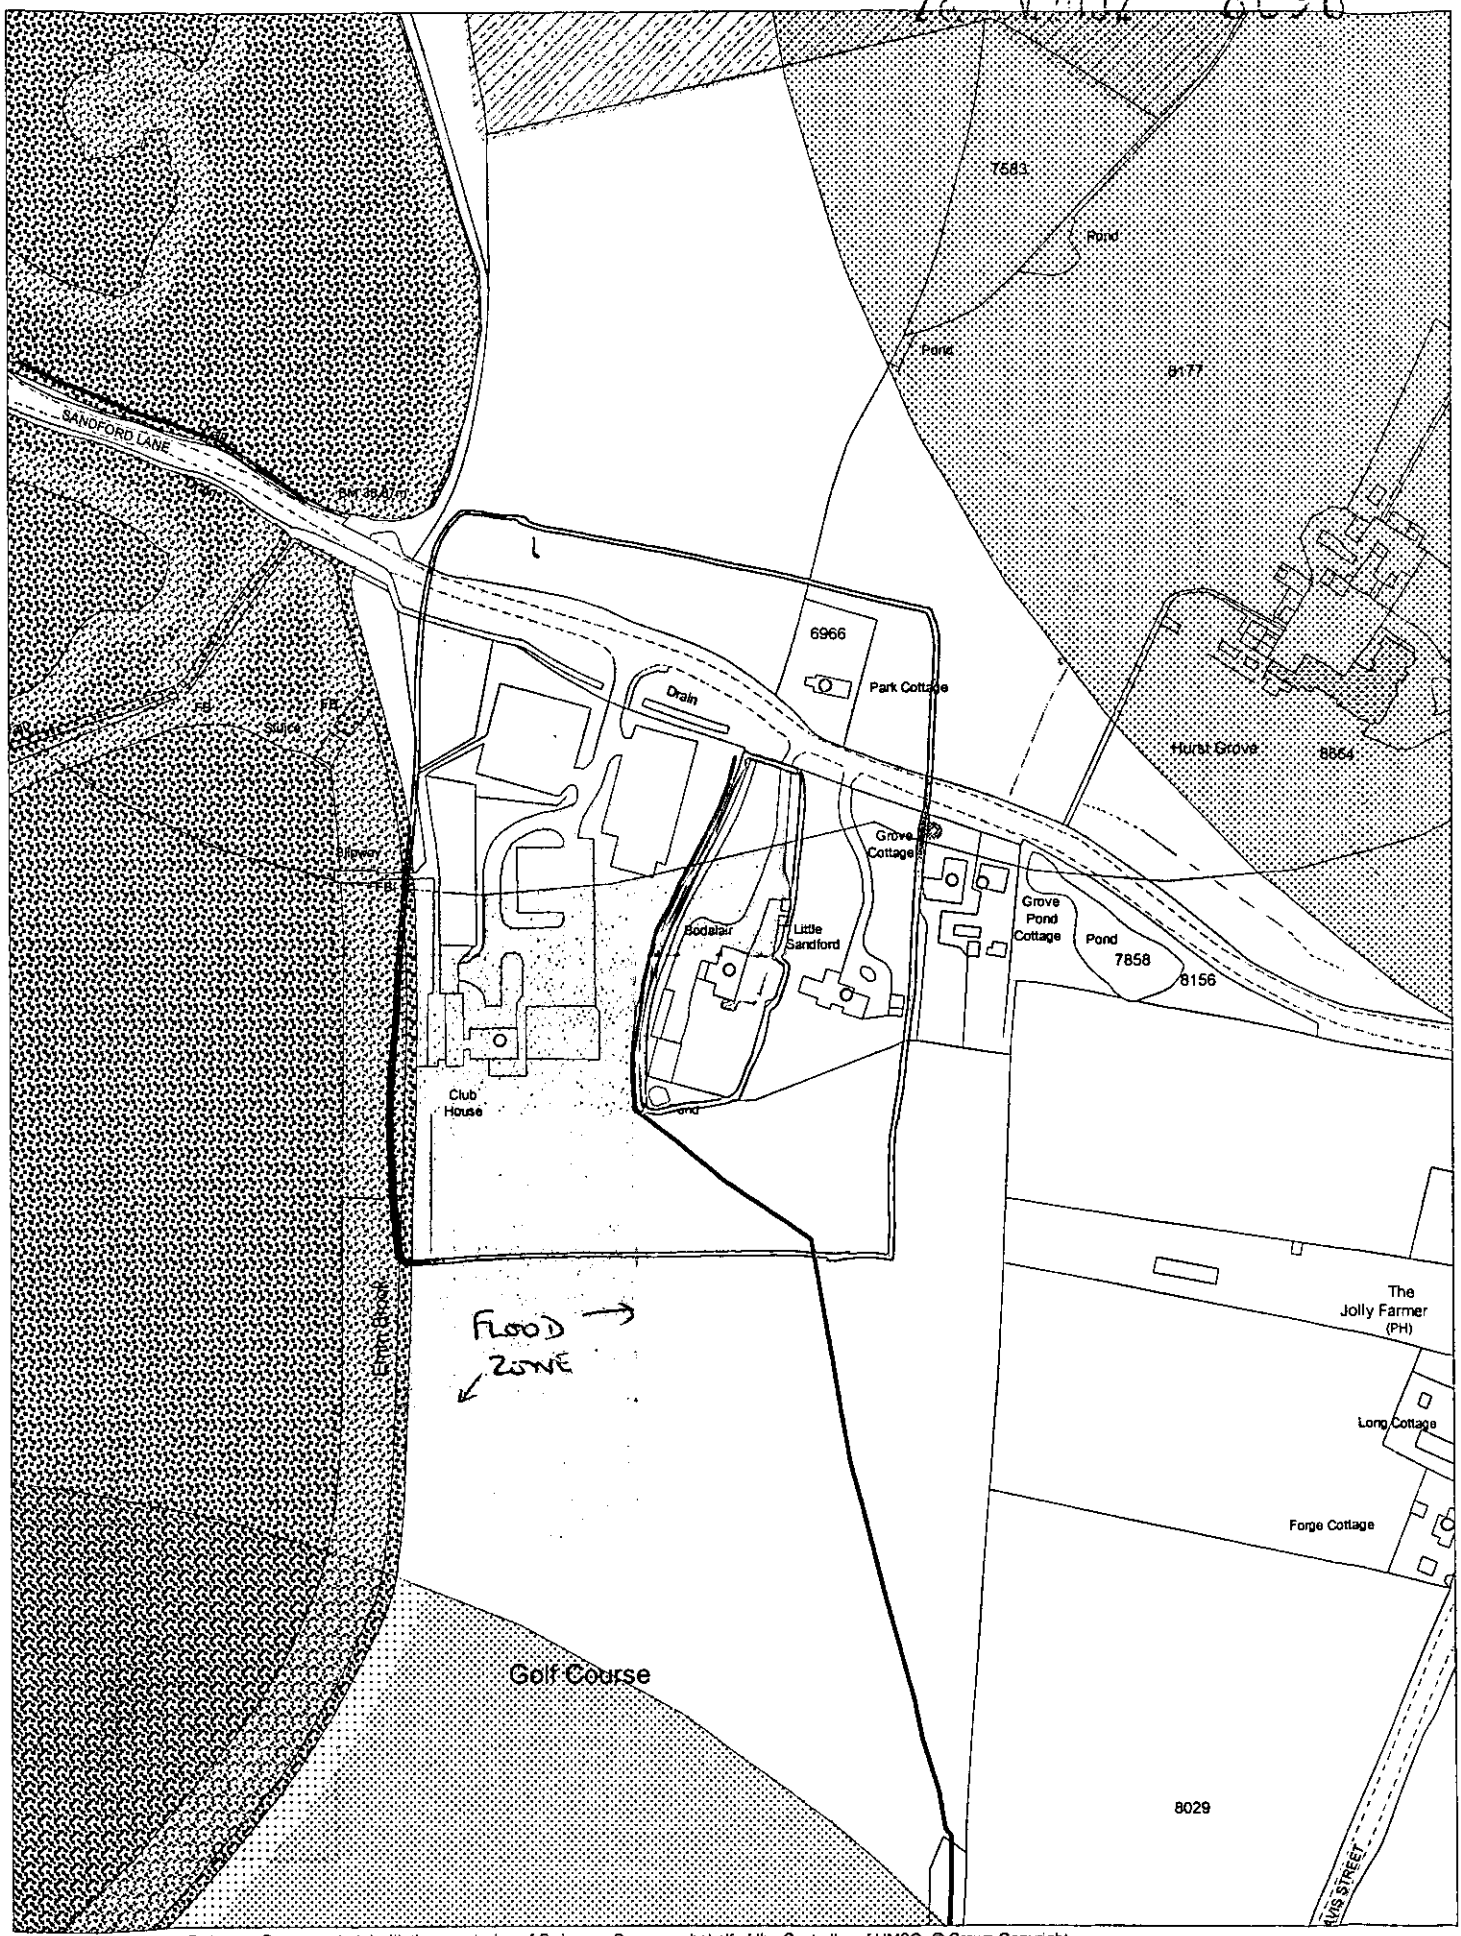

This map is based upon Ordnance Survey material with the permission of Ordnance Survey on behalf of the Controller of HMSO. © Crown Copyright. Unauthorised reproduction infringes Crown Copyright and may lead to prosecution or civil proceedings.Wokingham District Council Licence LA086134

Development Control,Wokingham District Council.
3 December 2002

Scale: 1 : 2500

N
W E
S