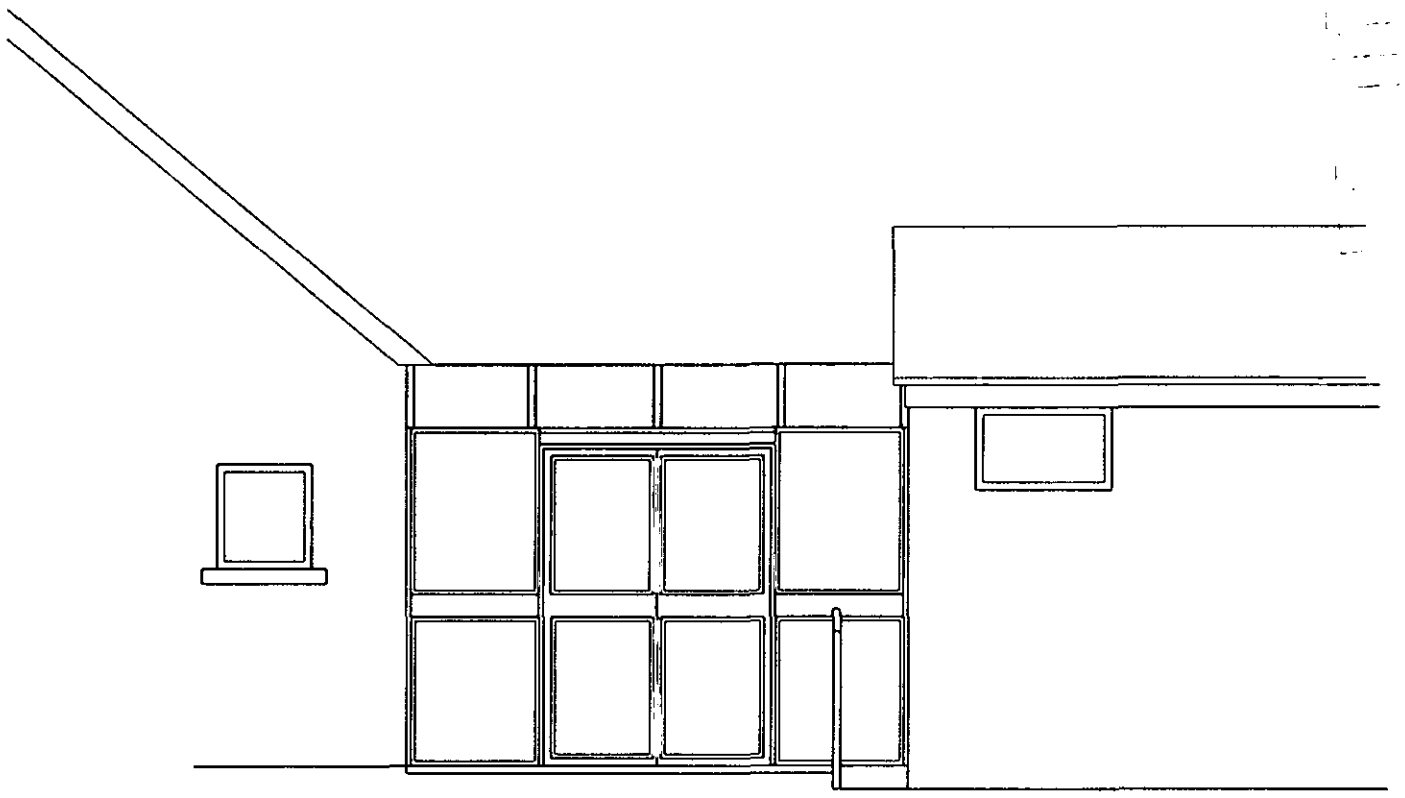

Front Elevation

Link corridor construction

White (or colour to be agreed)
double glazed powder-coated aluminium doors and windows with double glazed
polycarbonate concaved roof to link
both buildings.
Floor to be York Stone effect paving

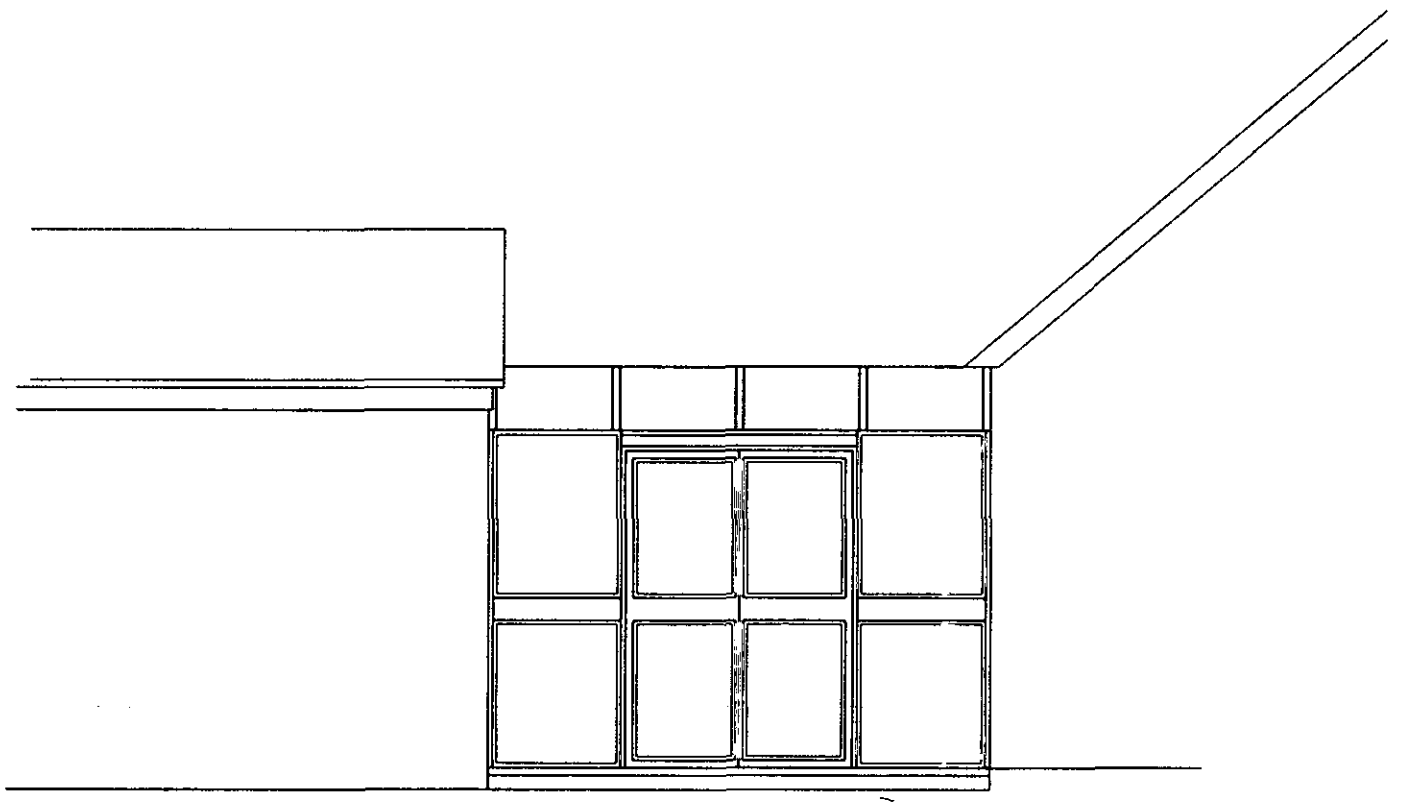

Rear Elevation

Shinfield Infant School
School Green, Shinfield, Reading, Berkshire
Propsed link corridor elevations
Scale: 1:50
Drawing No: SI-03/02-Revised

06. 2002 8c72

Link corridor between the existing school building and the new rollalong building

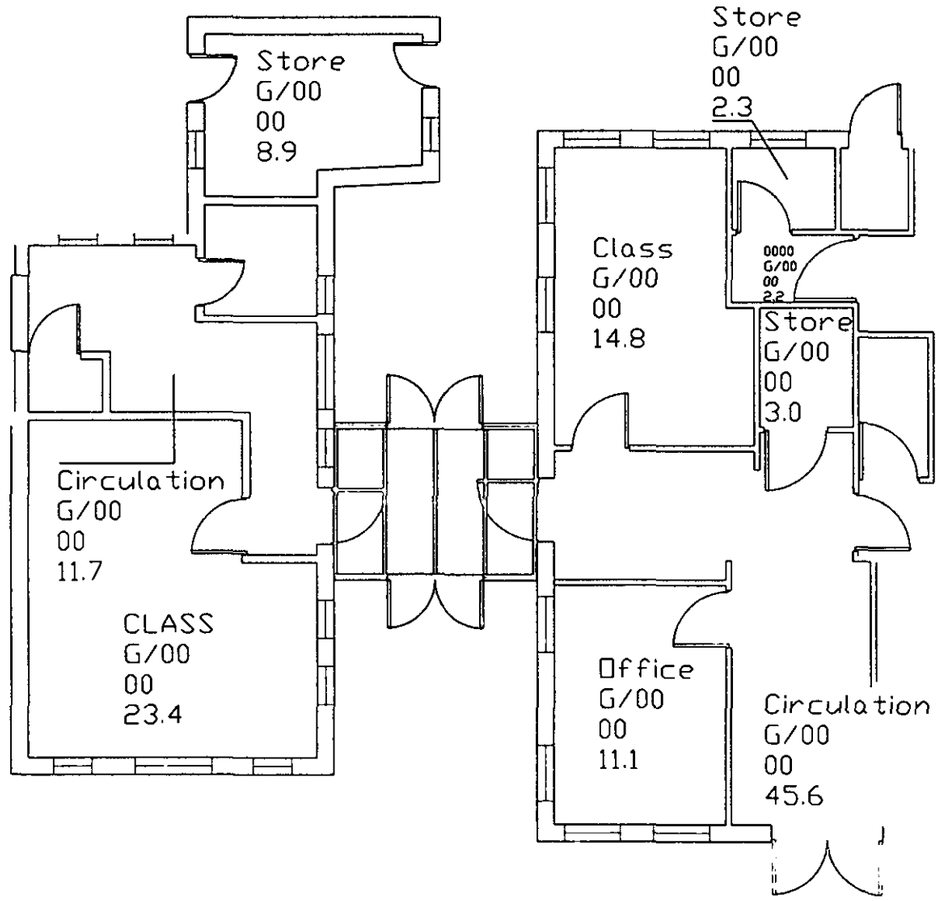

Shinfield Infant School
School Green, Shinfield, Reading, Berkshire
Proposed floor plan
Scale: 1:100
Drawing No. SI-02/02

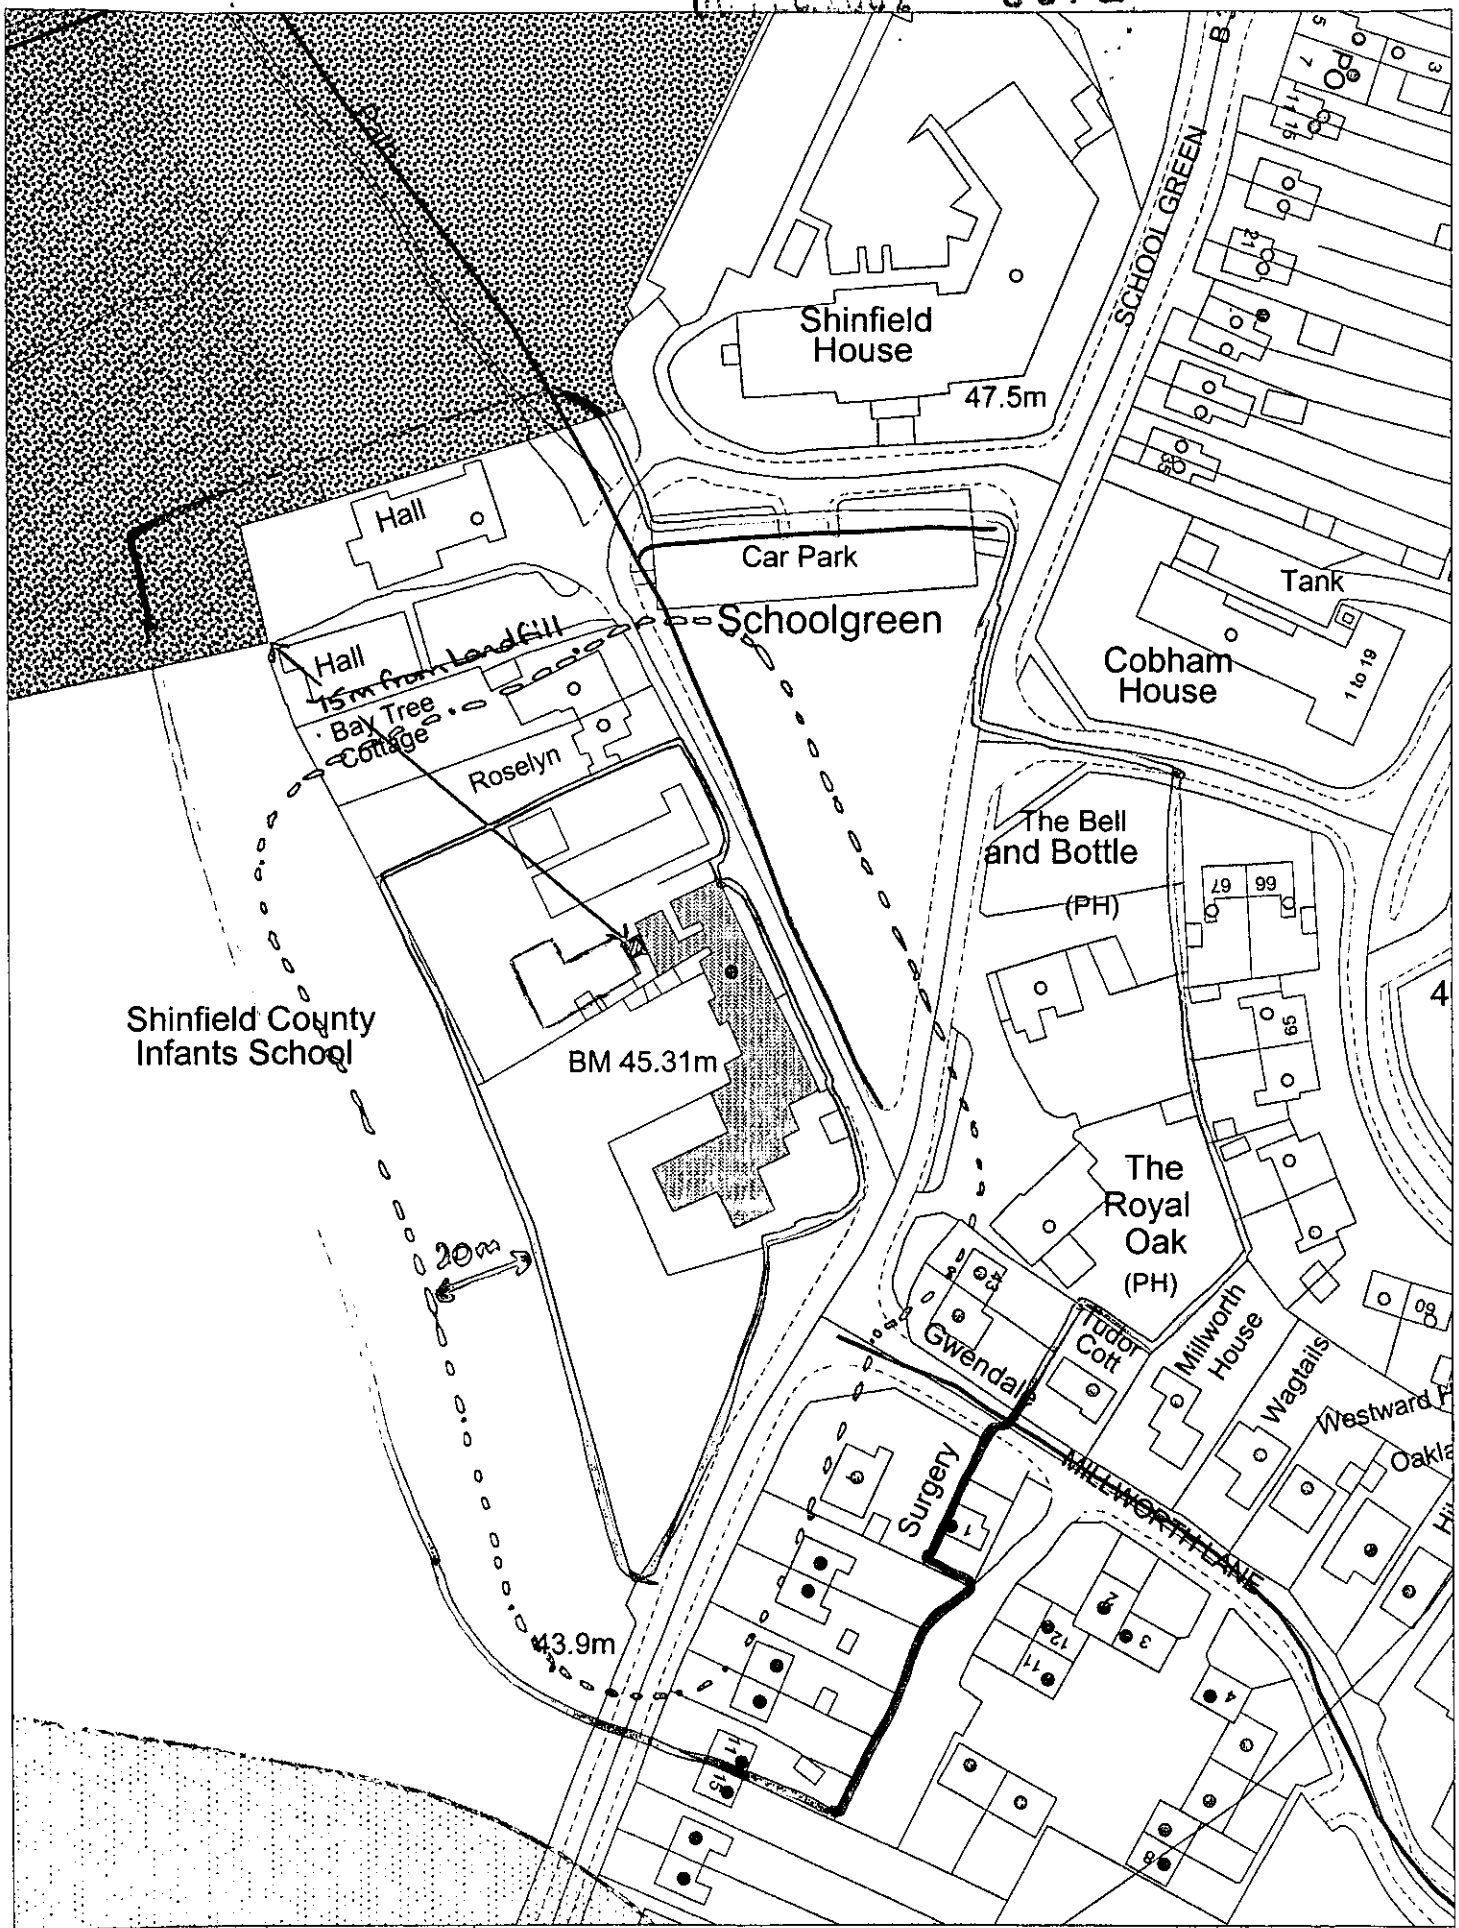

This map is based upon Ordnance Survey material with the permission of Ordnance Survey on behalf of the Controller of HMSO. © Crown Copyright. Unauthorised reproduction infringes Crown Copyright and may lead to prosecution or civil proceedings. Wokingham District Council Licence LA086134

Development Control, Wokingham District Council.
28 November 2002

Scale: 1 : 1250

PLANNING SERVICES | HPT
EDL
TP
AP
CS
20 JAN 2003
COPIES TO

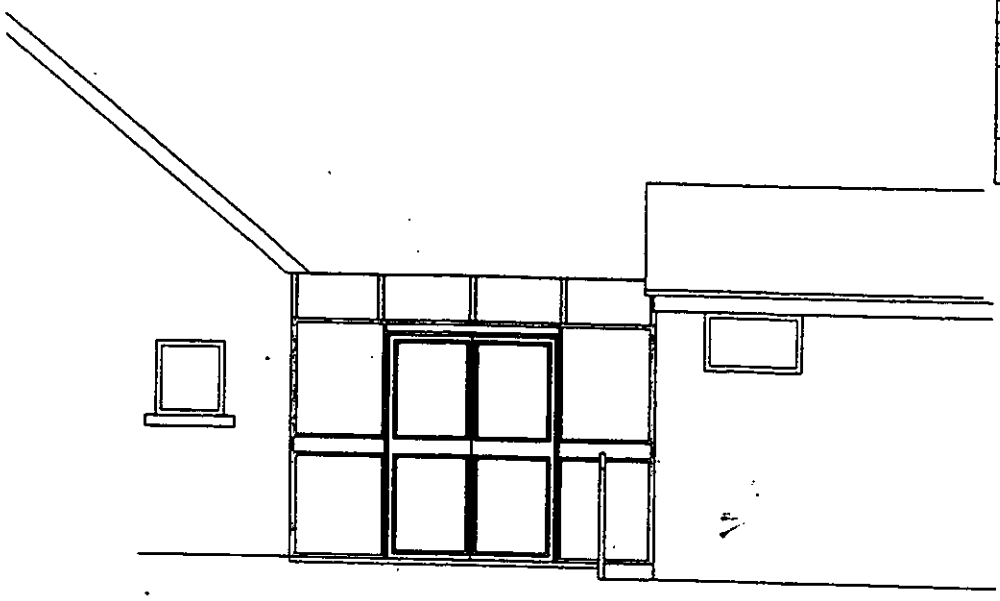

REVISED PLAN
8072
8073

Front Elevation

Link corridor construction

White (or colour to be agreed)
double glazed powder-coated aluminium doors and windows with double glazed
polycarbonate concaved roof to link
both buildings.
Floor to be York Stone effect paving

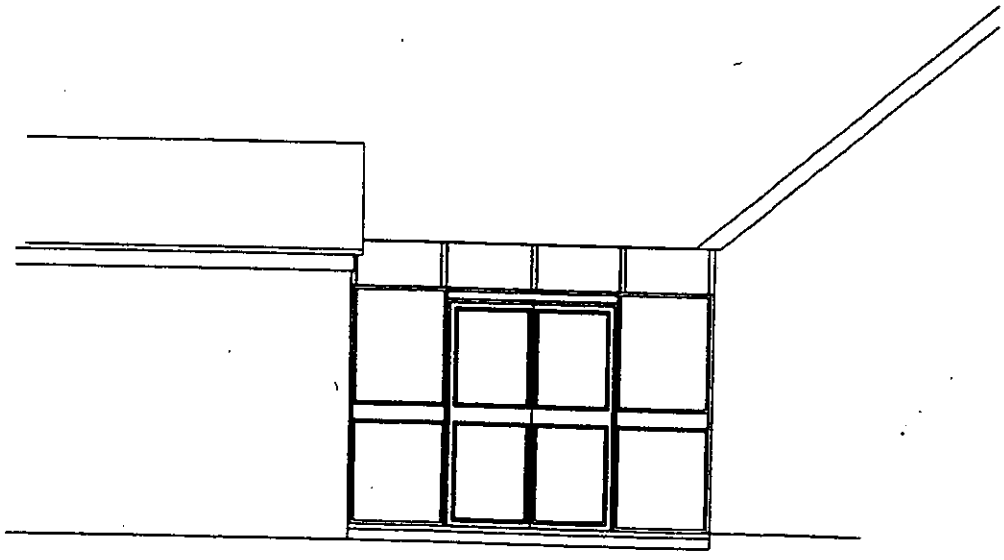

Rear Elevation

Shinfield Infant School
School Green, Shinfield, Reading, Berkshire
Propsed link corridor elevations
Scale: 1:50
Drawing No: SI-03/02-Revised

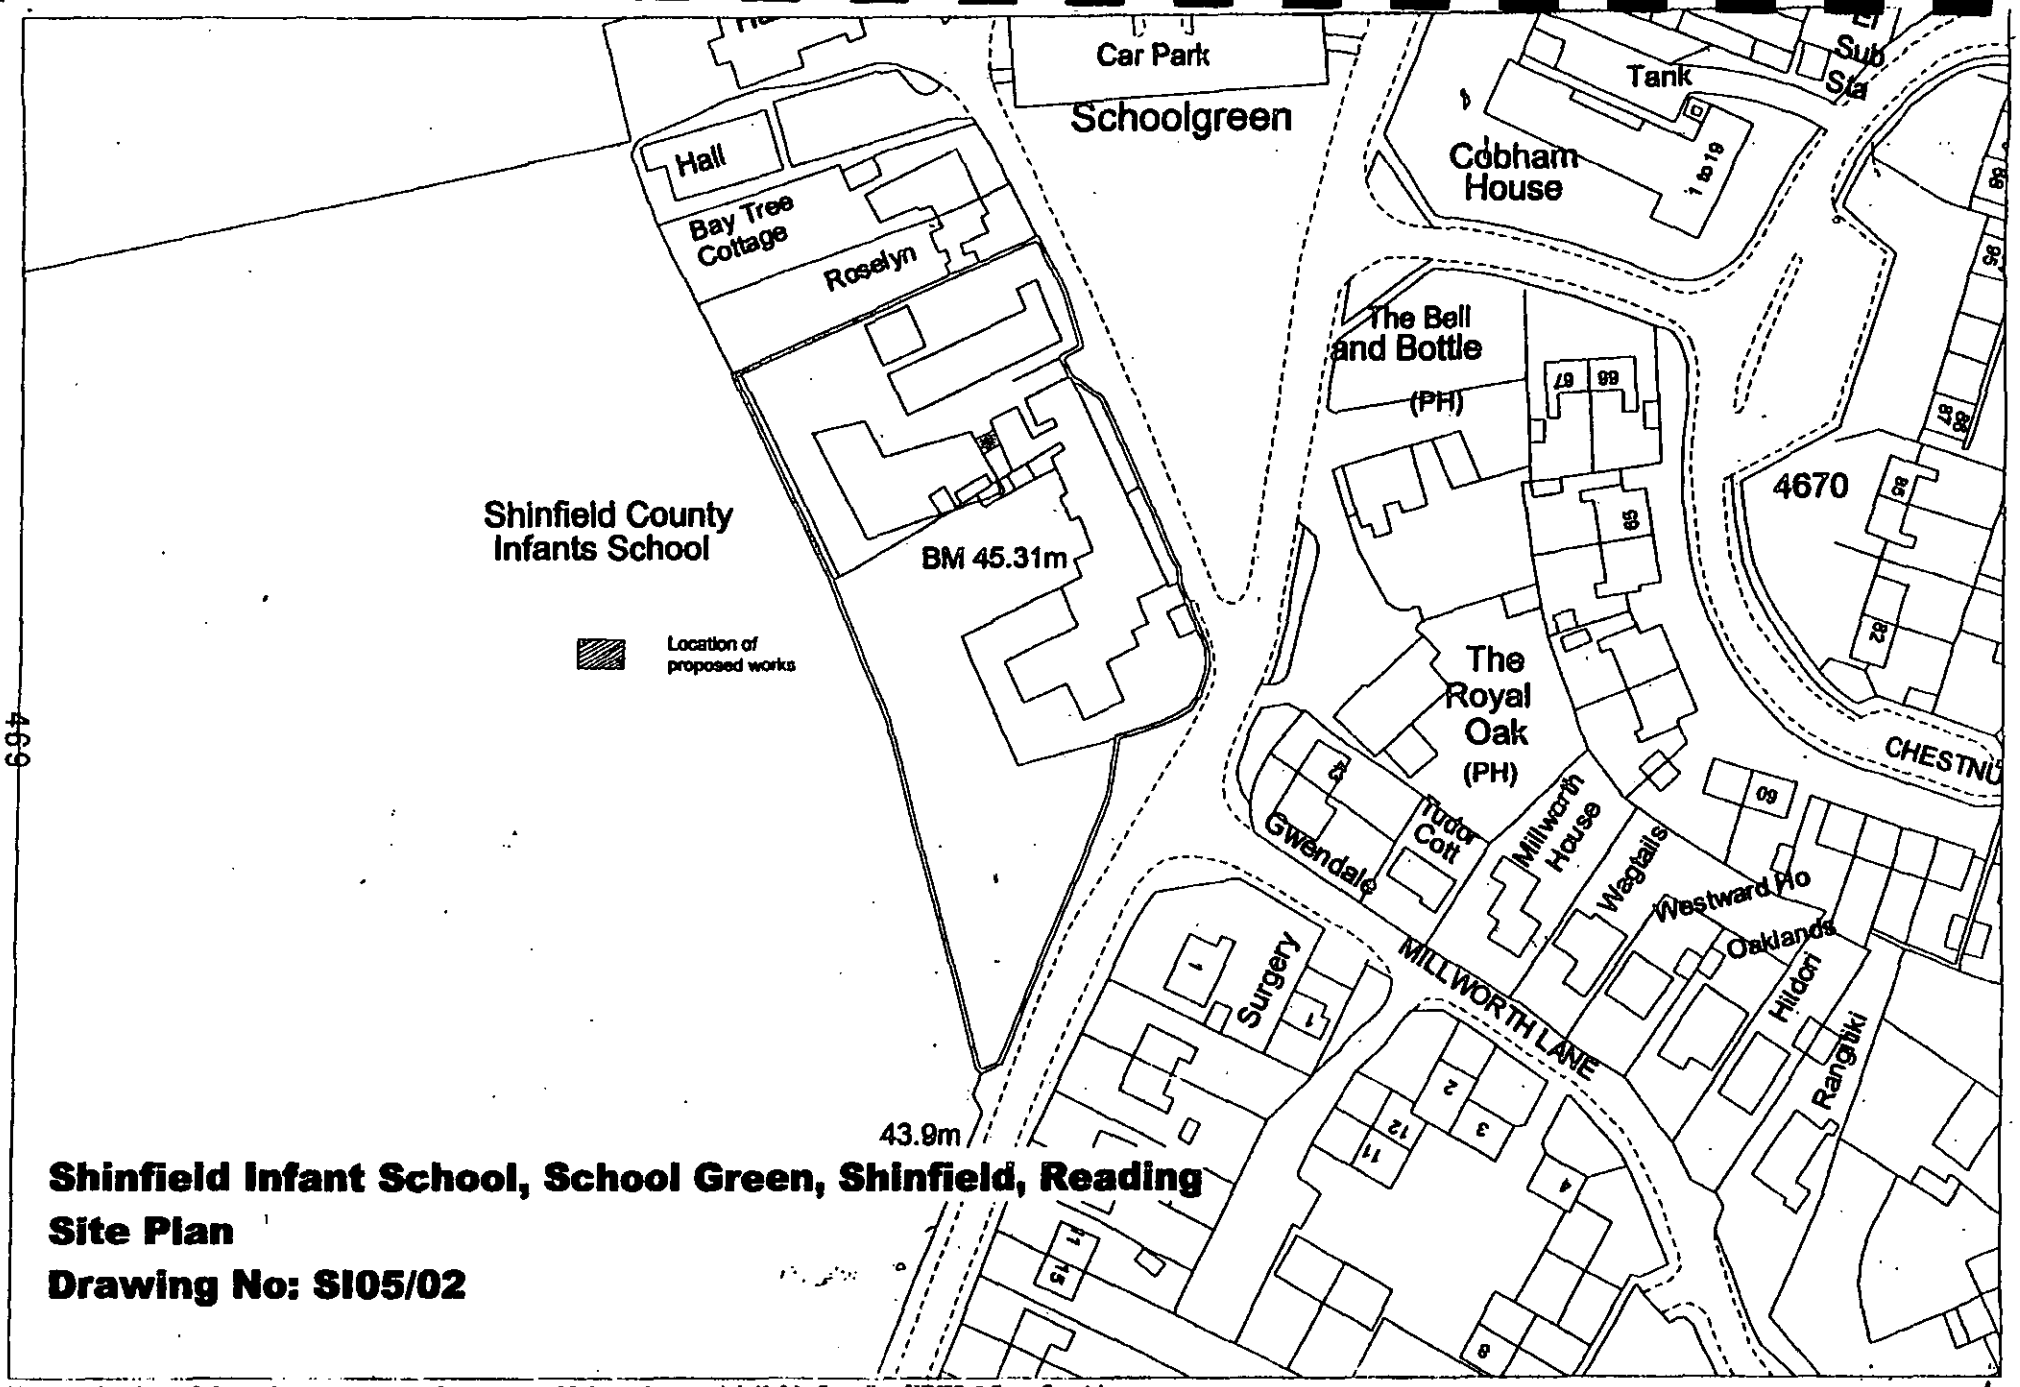

Shinfield Infant School, School Green, Shinfield, Reading

Site Plan

Drawing No: SI05/02

This map is based upon Ordnance Survey material with the permission of Ordnance Survey on behalf of the Controller of HMSO. © Crown Copyright. Unauthorised reproduction infringes Crown Copyright and may lead to prosecution or civil proceedings. Wokingham District Council Licence LA086134

Property Services, Wokingham District Council.

6 December 2002

Scale: 1 : 1250

Link corridor between the existing school building and the new rollalong building

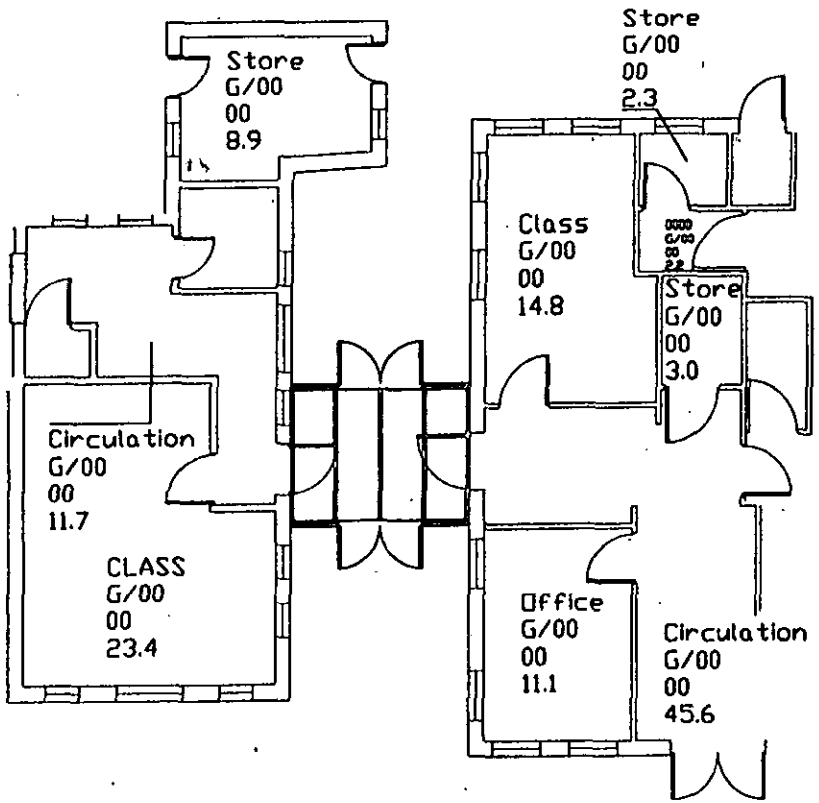

Shinfield Infant School
School Green, Shinfield, Reading, Berkshire
Proposed floor plan
Scale: 1:100
Drawing No. SI-02/02

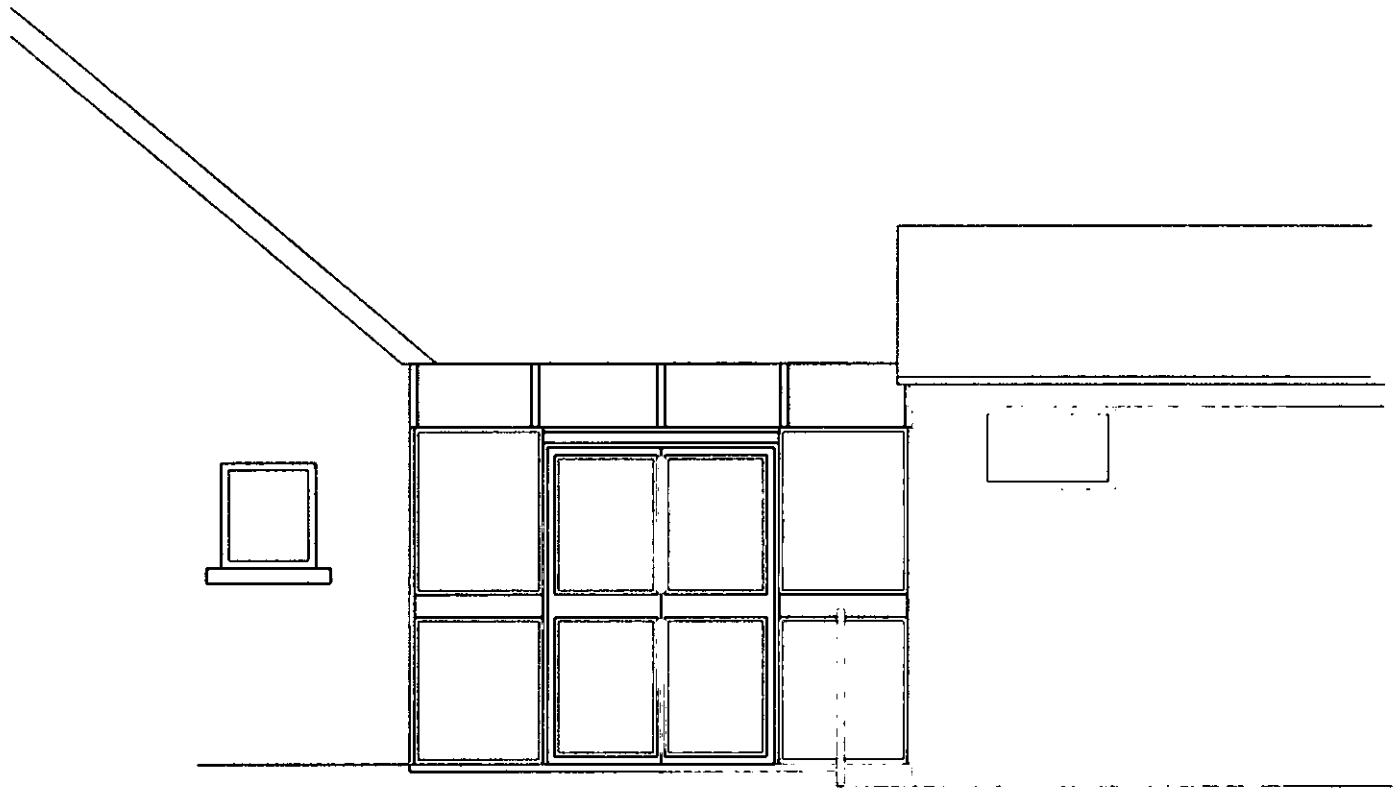

Front Elevation

Link corridor construction

White (or colour to be agreed)
double glazed UPVc doors and
windows with double glazed
polycarbonate concaved roof to link
both buildings.
Floor to be York Stone effect paving

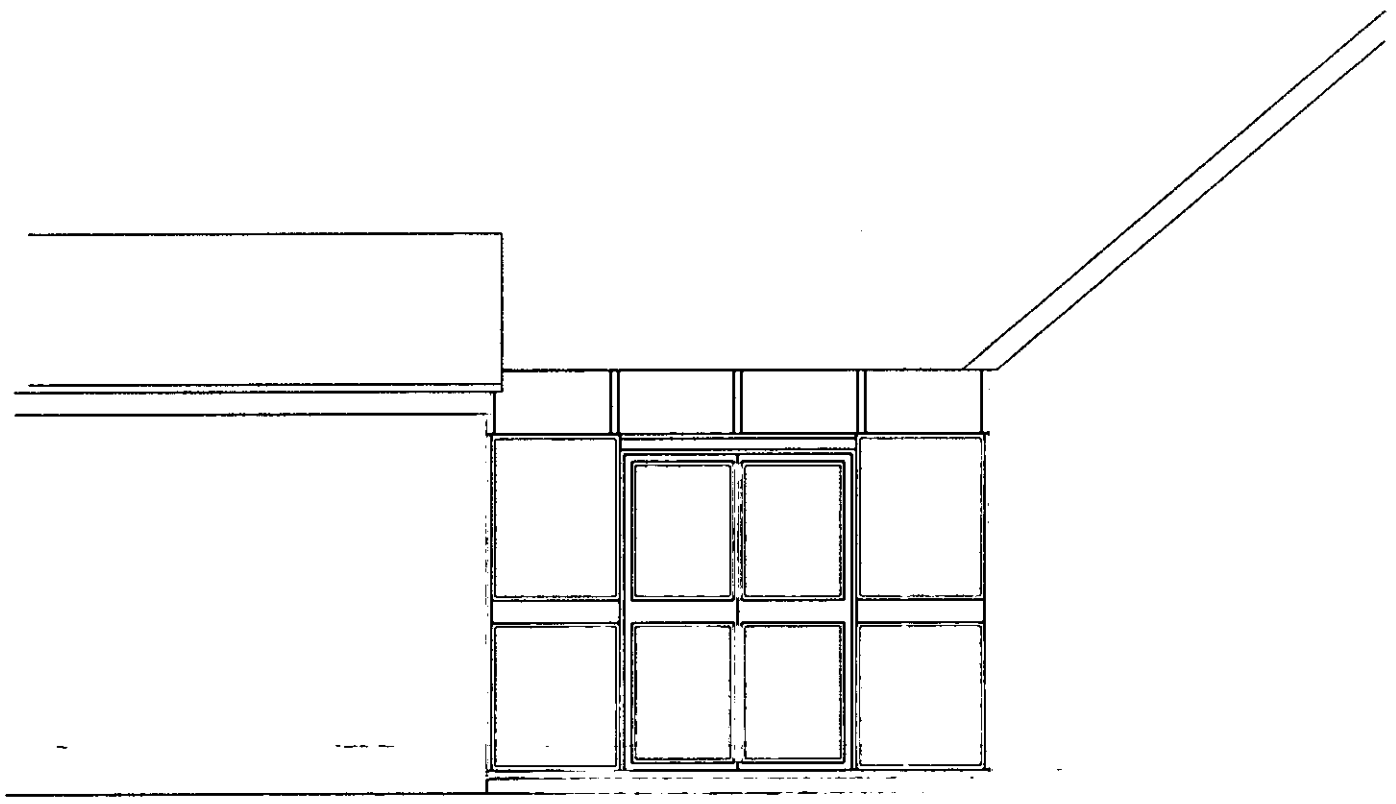

Rear Elevation

Shinfield Infant School
School Green, Shinfield, Reading, Berkshire
Propsed link corridor elevations
Scale: 1:50
Drawing No: SI-03/02

Super Modular

08.72