


THE FOLLOWING SCANNED IMAGES ARE DOCUMENTS OF BAD QUALITY OR ARE PHOTOCOPIES.

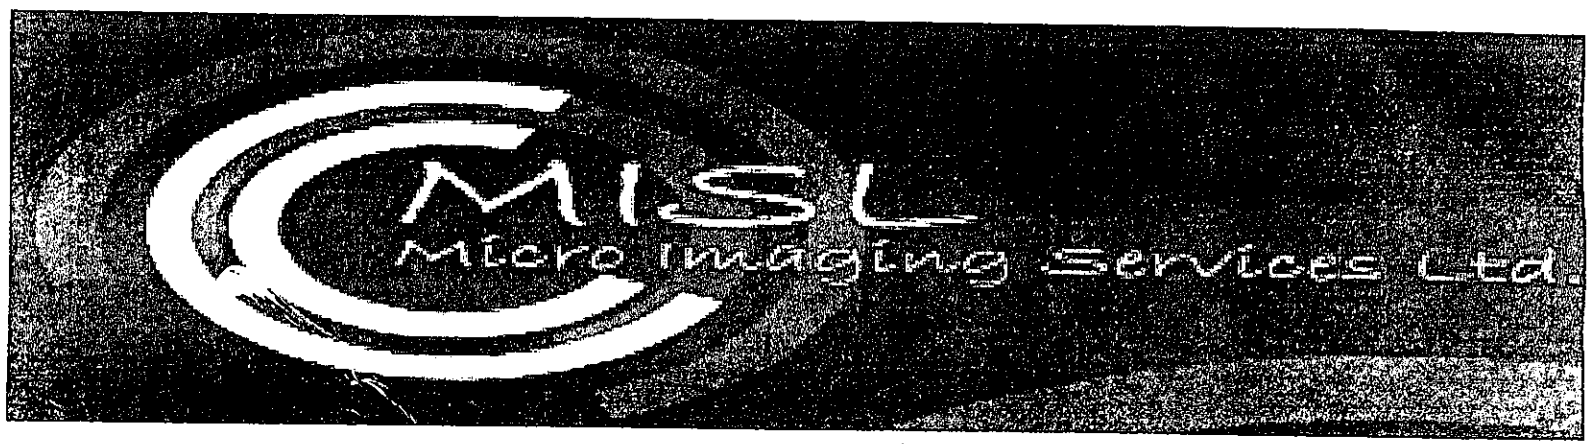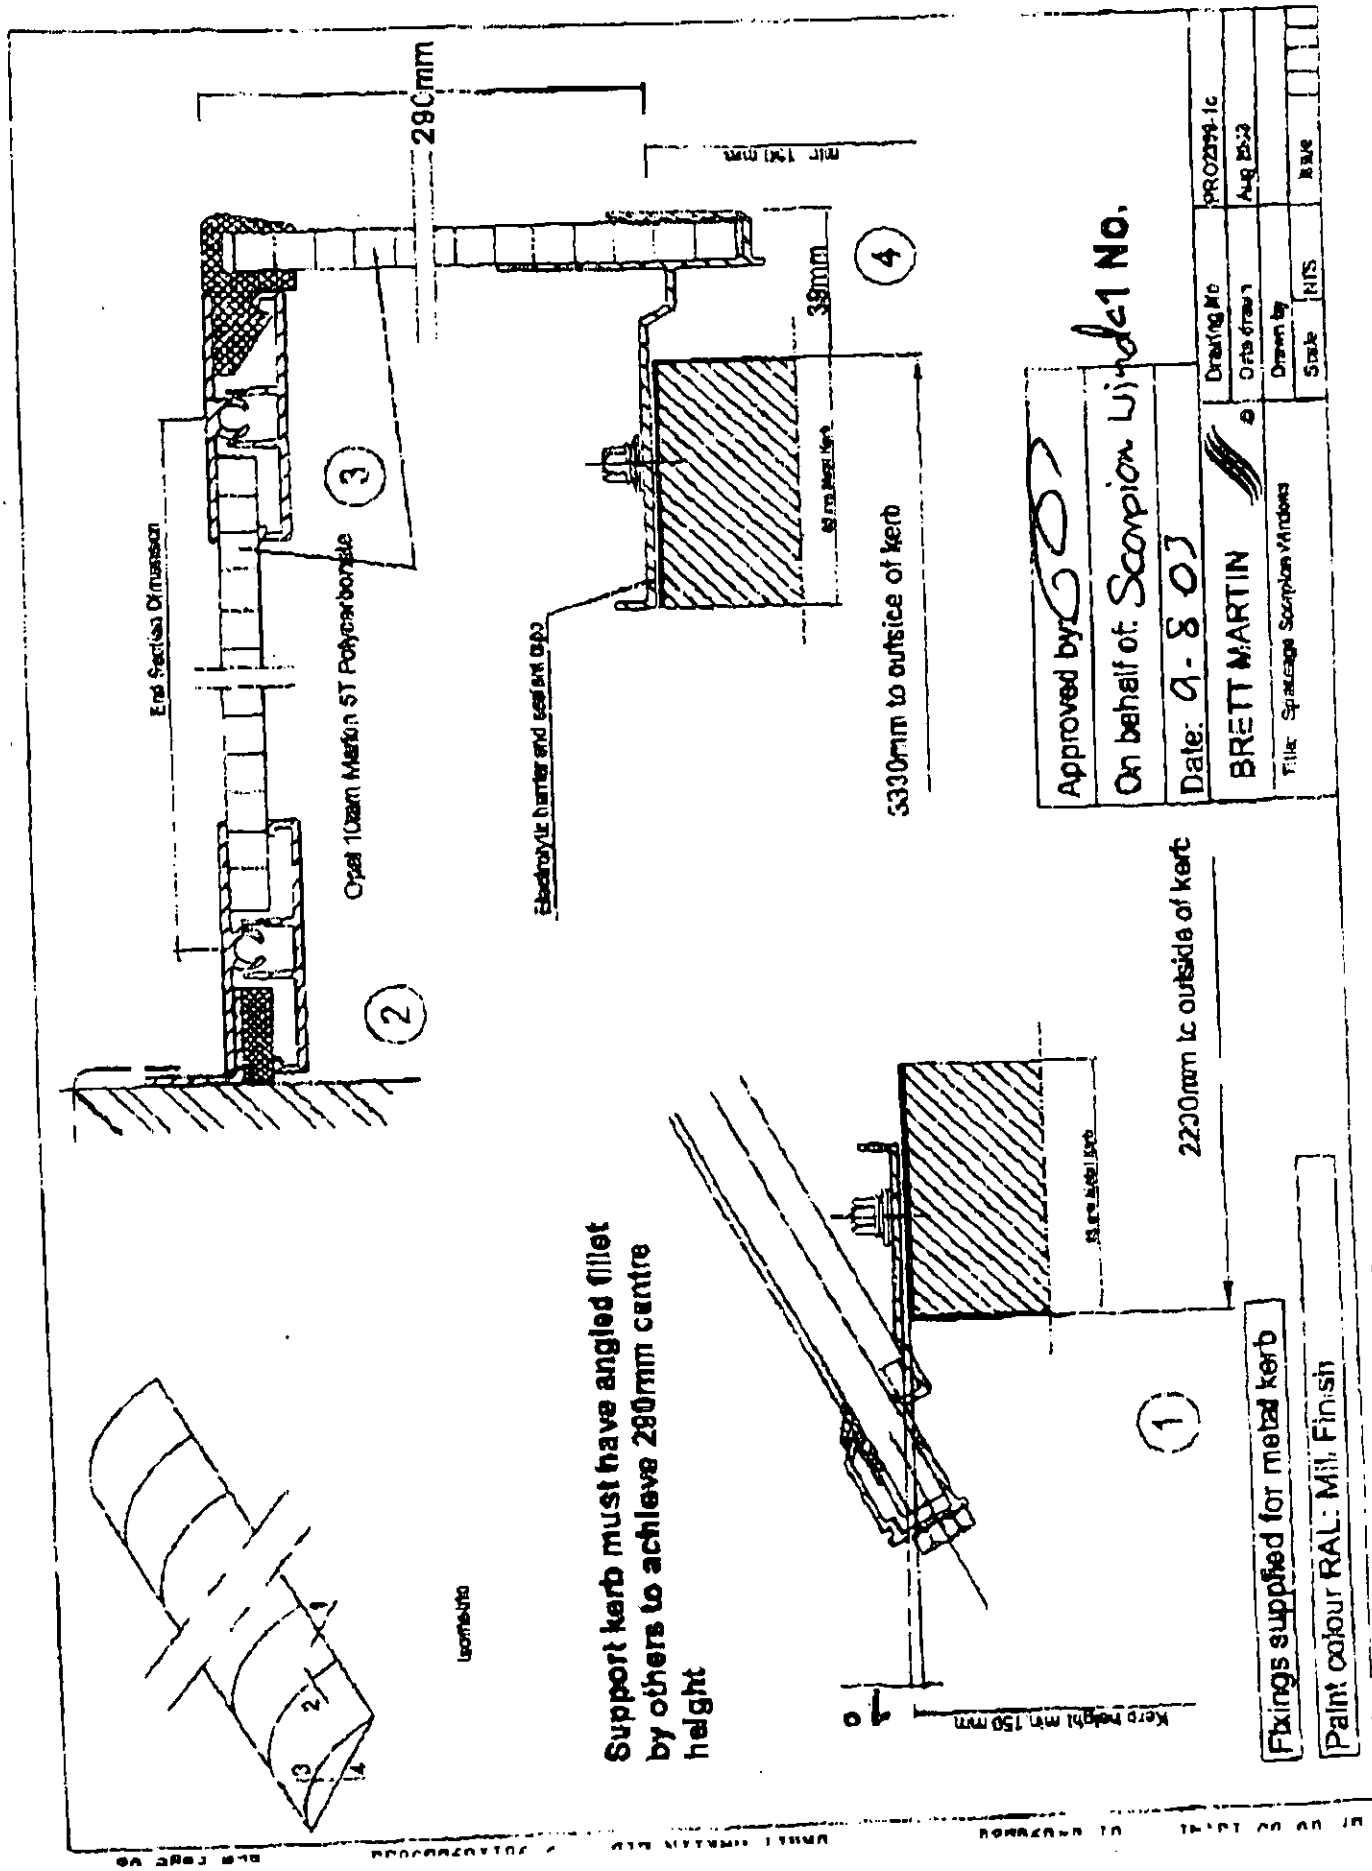

FOR THIS REASON THEY MAY APPEAR UNREADABLE ON SCREEN

2200mm to outside of kerb
Approved by
On behalf of: Scorpion Mfg Ltd
Date: 9.8.03
BRETT MARTIN
Title: Signage Scorpion Mobiles
Drawing No
Date drawn
Aug 03
Drawn by
Scale
NTS
Issue


280mm
End Section Omission
Opal 10zam Marlon ST Polycarbonate
Electrolytic hammer end sealant cap
39mm
5330mm to outside of kerb
2230mm to outside of kerb
Support kerb must have angled fillet by others to achieve 280mm centre height
Fixings supplied for metal kerb
Paint colour RAL: Mill Finish
Approved by
On behalf of: Scorpion Lintels No.
Date: 9-8-03
BRETT MARTIN
Title: Spaceage Scorpion Windows
Drawing No PROZ396-1c
Date Aug 03
Drawn by
Scale NTS
Issue

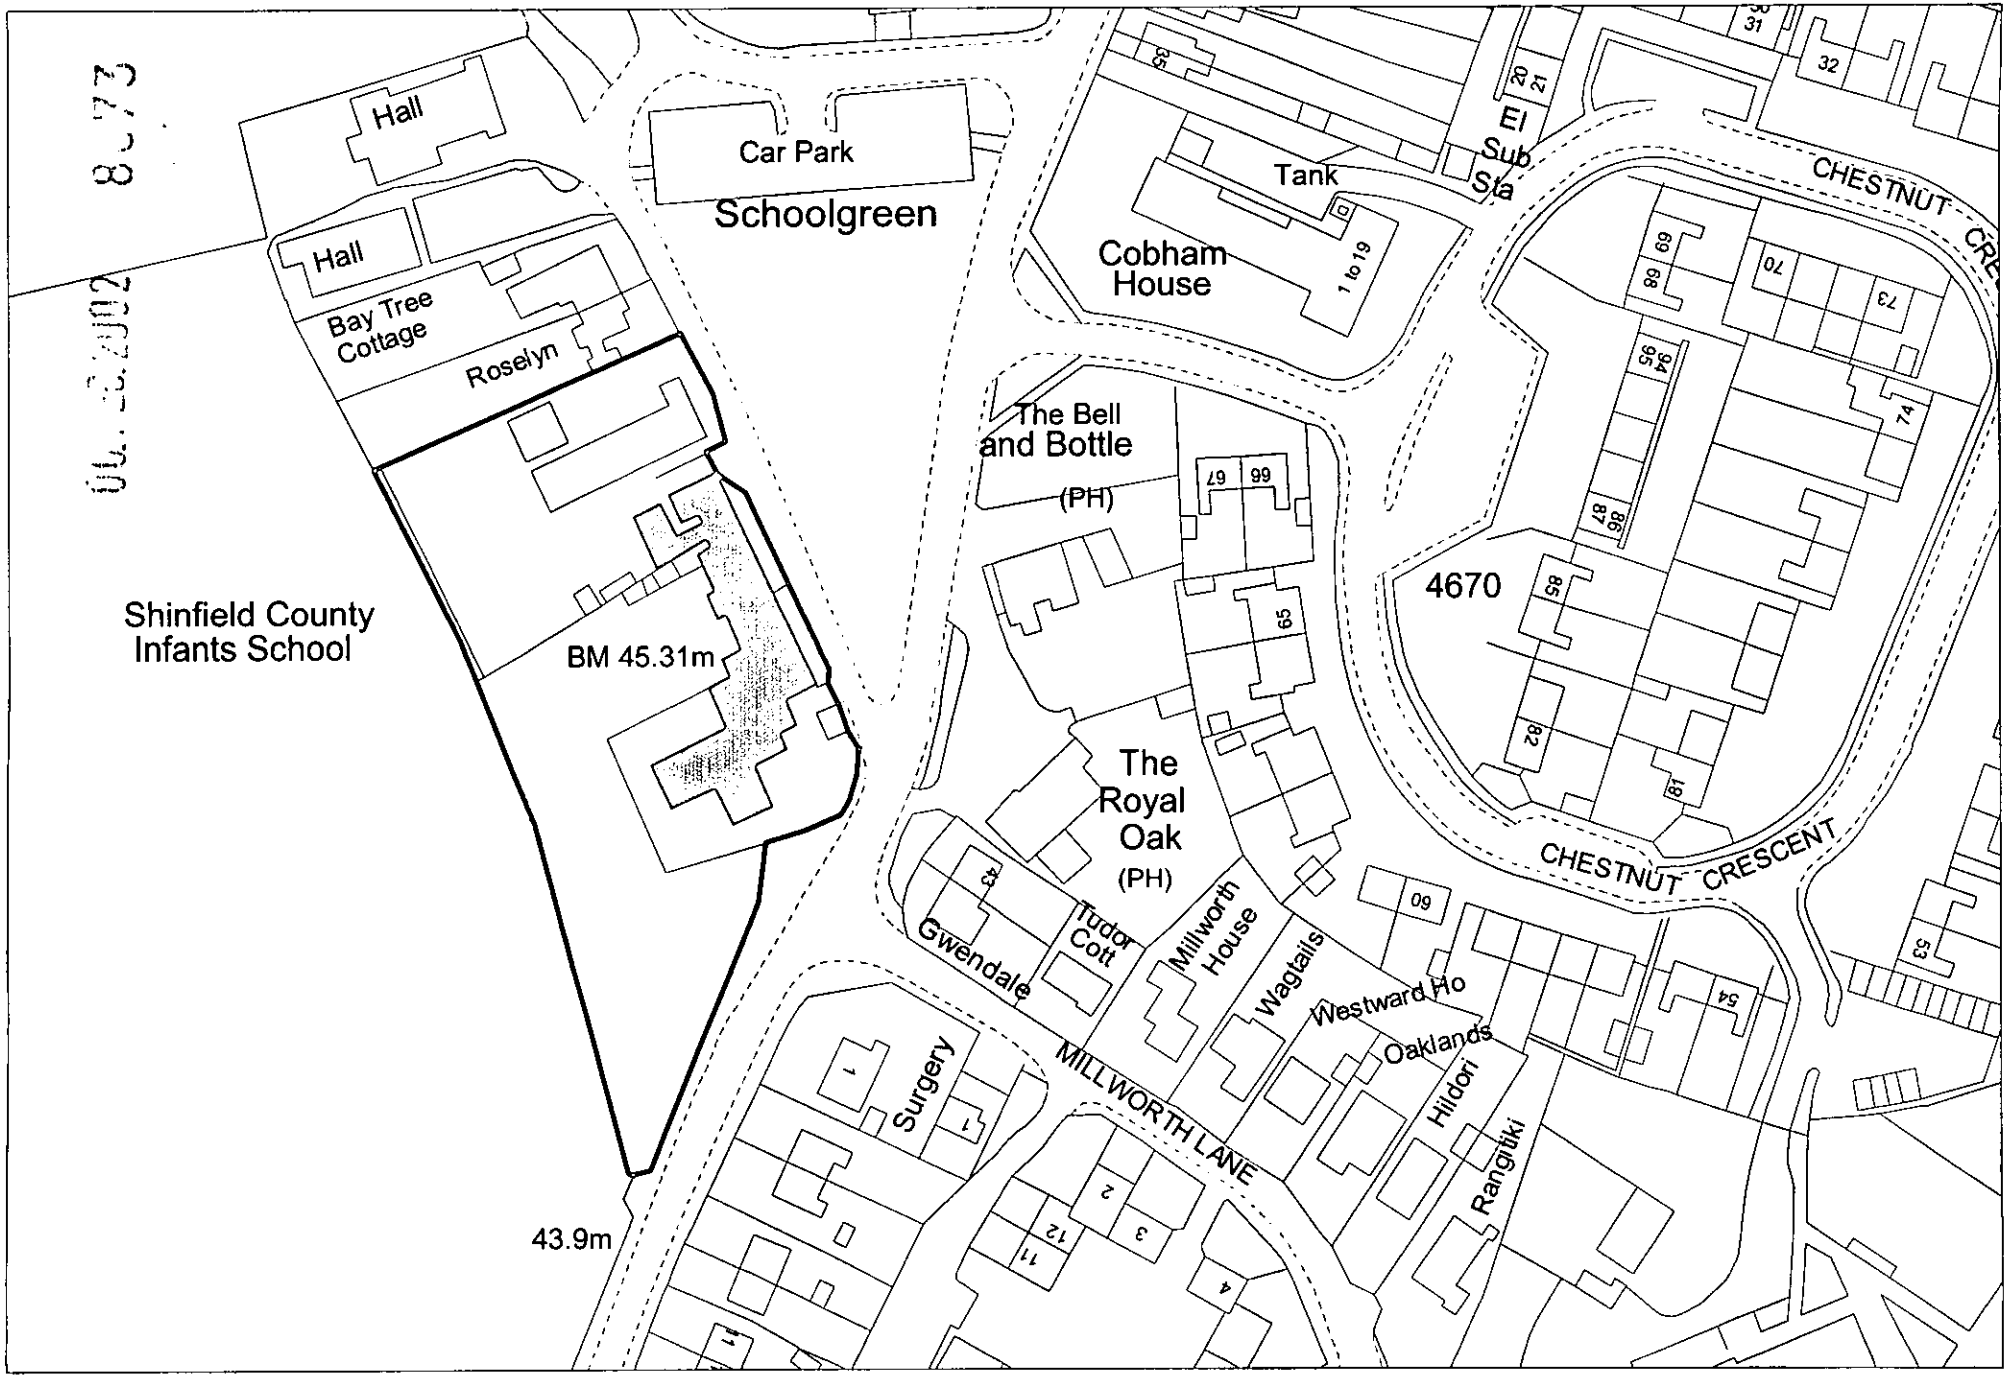


Shinfield Infant School, School Green, Shinfield, Reading

Site Plan

Drawing No: SI05/02

Scale: 1 : 1250

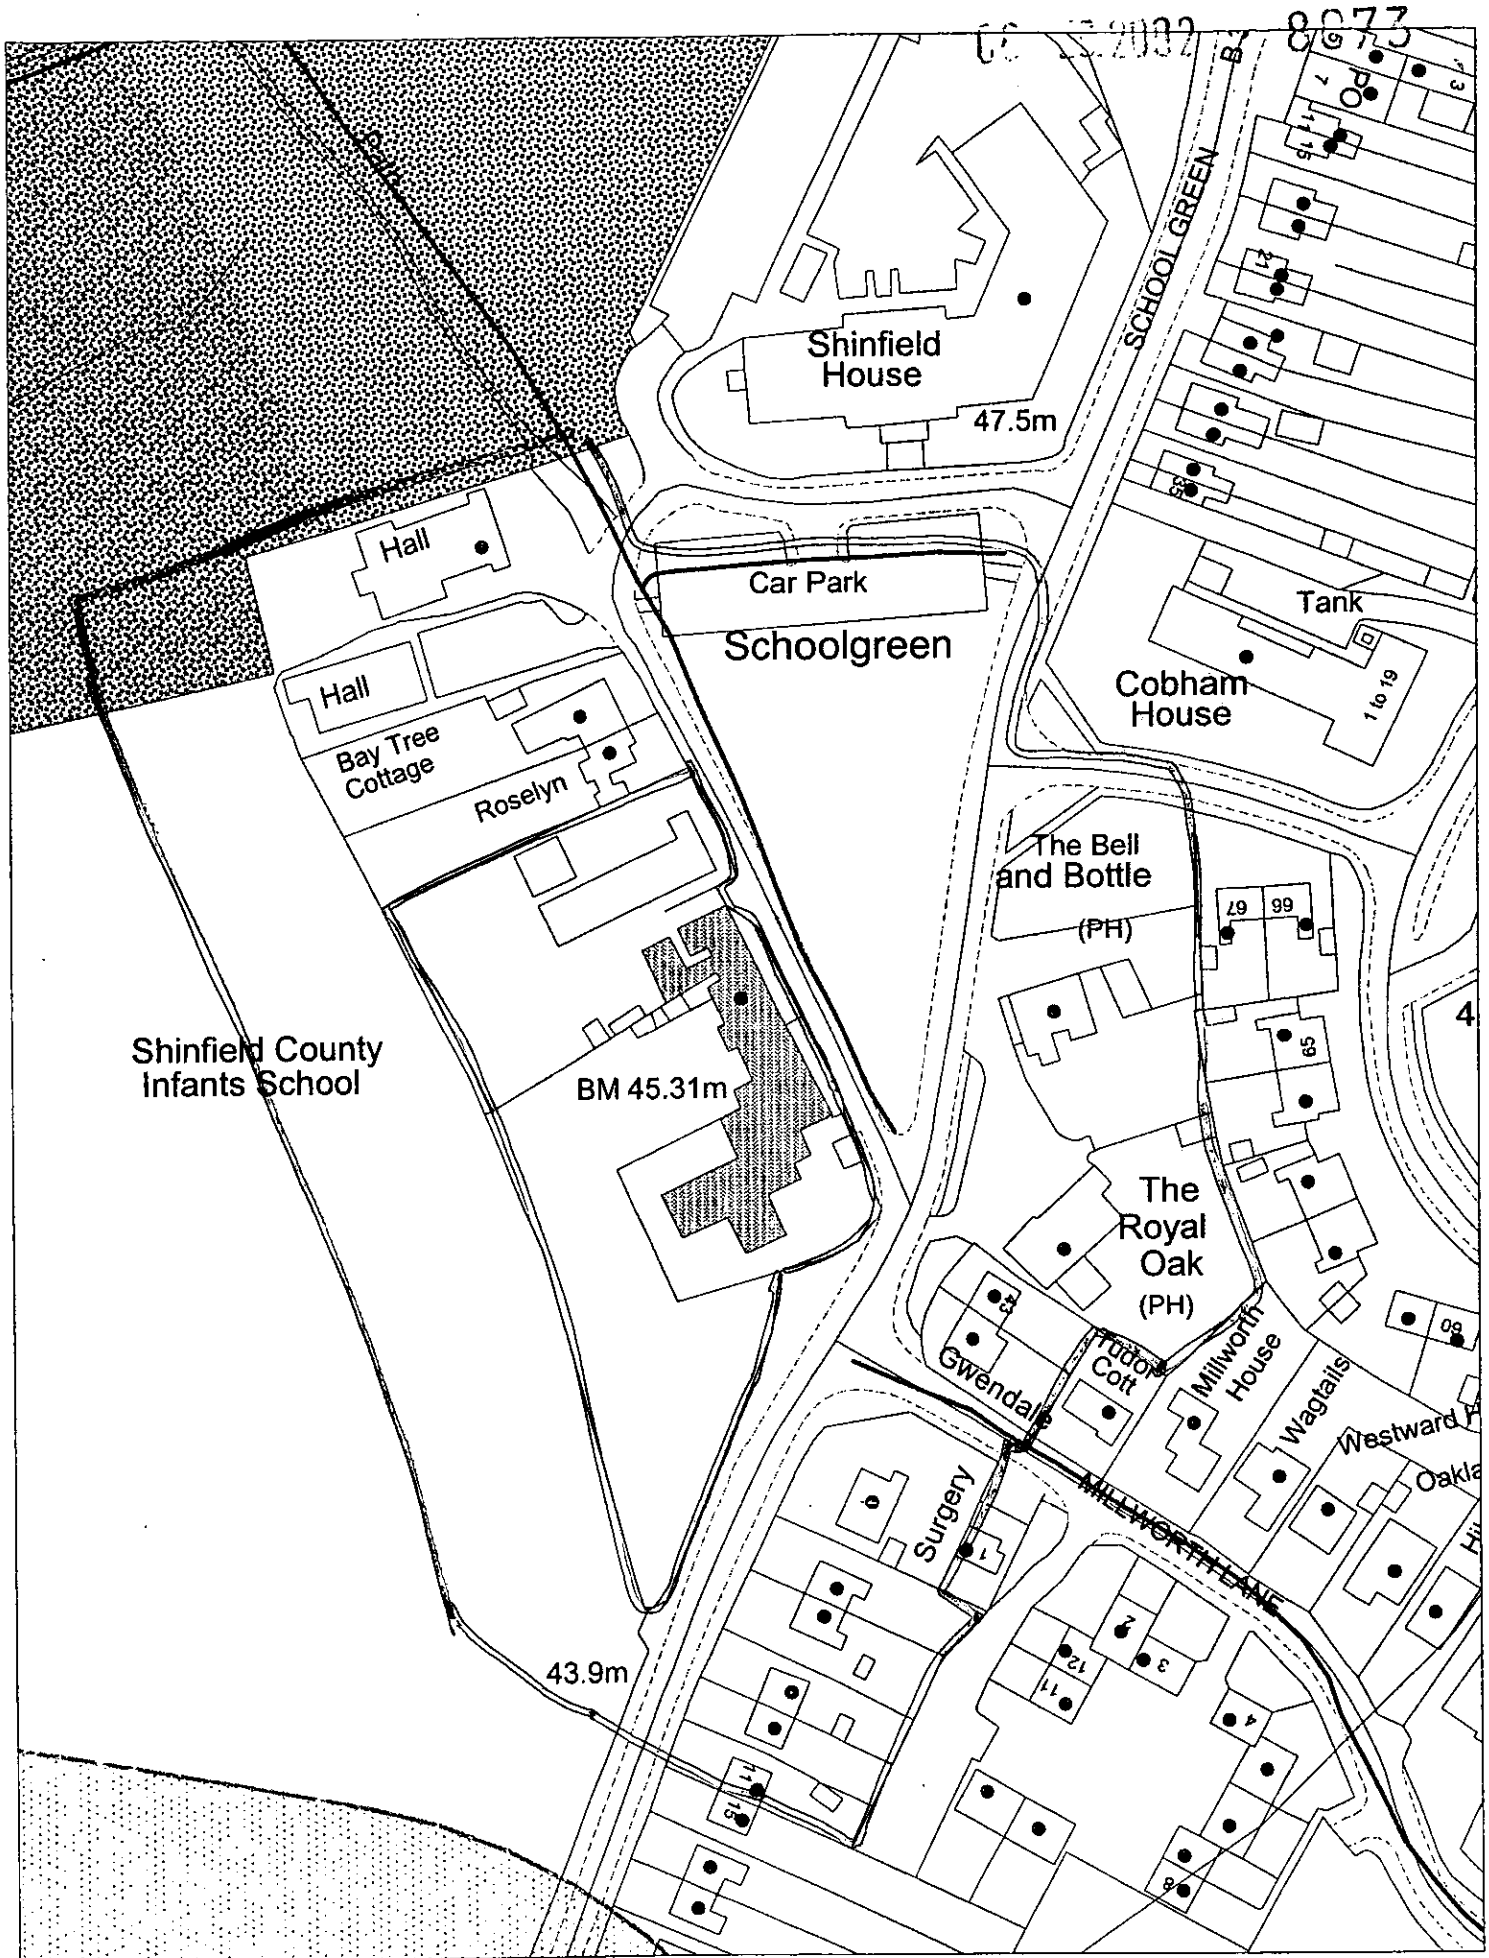

This map is based upon Ordnance Survey material with the permission of Ordnance Survey on behalf of the Controller of HMSO. © Crown Copyright.
Unauthorised reproduction infringes Crown Copyright and may lead to prosecution or civil proceedings.Wokingham District Council Licence LA086134

Development Control,Wokingham District Council.
28 November 2002

Scale: 1 : 1250


CLASS G/00 00 52.4
Store G/00 00 4.6
Store G/00 00 3.5
000 G/00 00 67.7
CLASS G/00 00 56.4
WC G/00 00 8.1
WC G/00 00 6.5
0000 G/00 00 5.7
Circulation G/00 00 28.3
Store G/00 00 3.4
0000 G/00 00 20.7
Store G/00 00 2.9
WC Pupils G/00 00 18.6
CLASS G/00 00 56.1
Office G/00 00 9.0
CLASS G/00 00 41.2
Ciculation G/00 00 1.2
Store G/00 00 2.4
CLASS G/00 00 12.9
WC G/00 00 3.1
WC G/00 00 2.9
Circulation G/00 00 3.4
Circulation G/00 00 5.2
CLASS G/00 00 13.3
Circulation G/00 00 9.6
CLASS G/00 00 16.4
CLASS G/00 00 21.4
Office G/00 00 4.7
Store G/00 00 8.9
Circulation G/00 00 6.5
Office G/00 00 10.8
Store G/00 00 1.1
Store G/00 00 3.4
Circulation G/00 00 11.7
CLASS G/00 00 57.6
CLASS G/00 00 23.4
Store G/00 00 2.3
Class G/00 00 14.8
Store G/00 00 1.5
Store G/00 00 3.0
Store G/00 00 2.7
Class G/00 00 21.3
Class G/00 00 80.8
Class G/00 00 60.2
WC G/00 00 7.3
Office G/00 00 11.1
Circulation G/00 00 45.6
Store G/00 00 5.6
Store G/00 00 6.0
CLASS G/00 00 55.4

Shinfield Infant School
School Green, Shinfield, Reading, Berkshire
Existing floor plan
Scale: 1:200
Drawing No. SI-01/02


8273

06.20.2002 8073

Link corridor between the existing school building and the new rollalong building

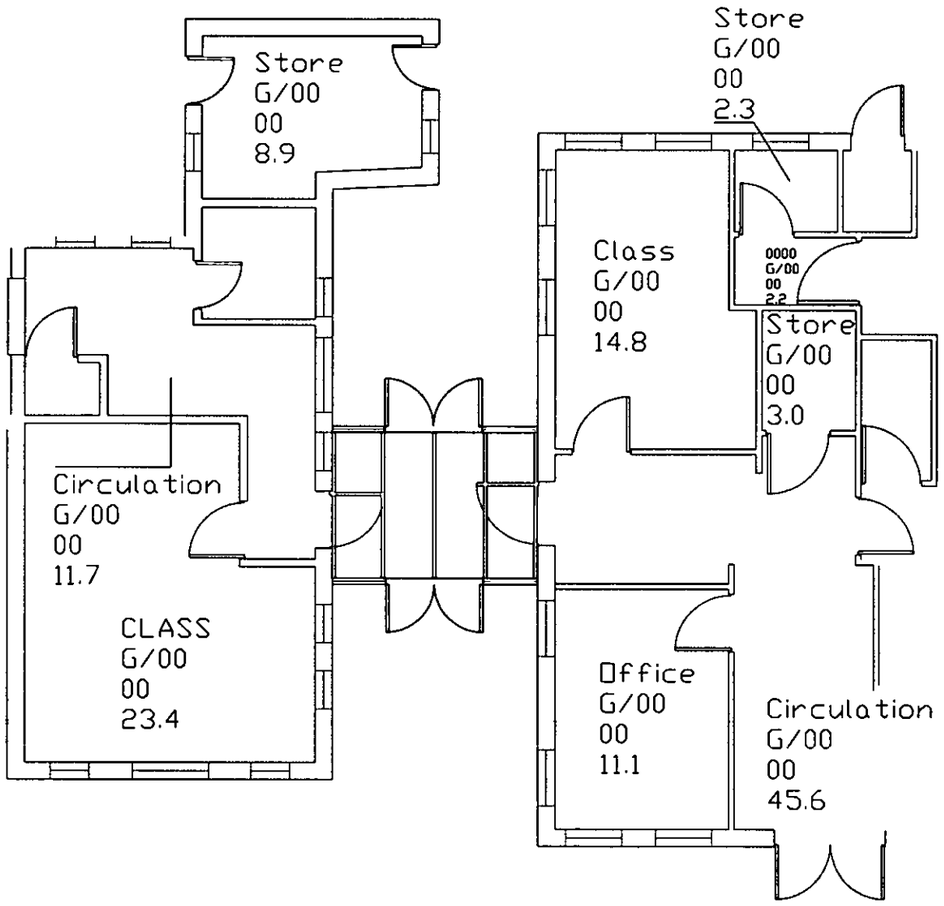


Shinfield Infant School
School Green, Shinfield, Reading, Berkshire
Proposed floor plan
Scale: 1:100
Drawing No. SI-02/02

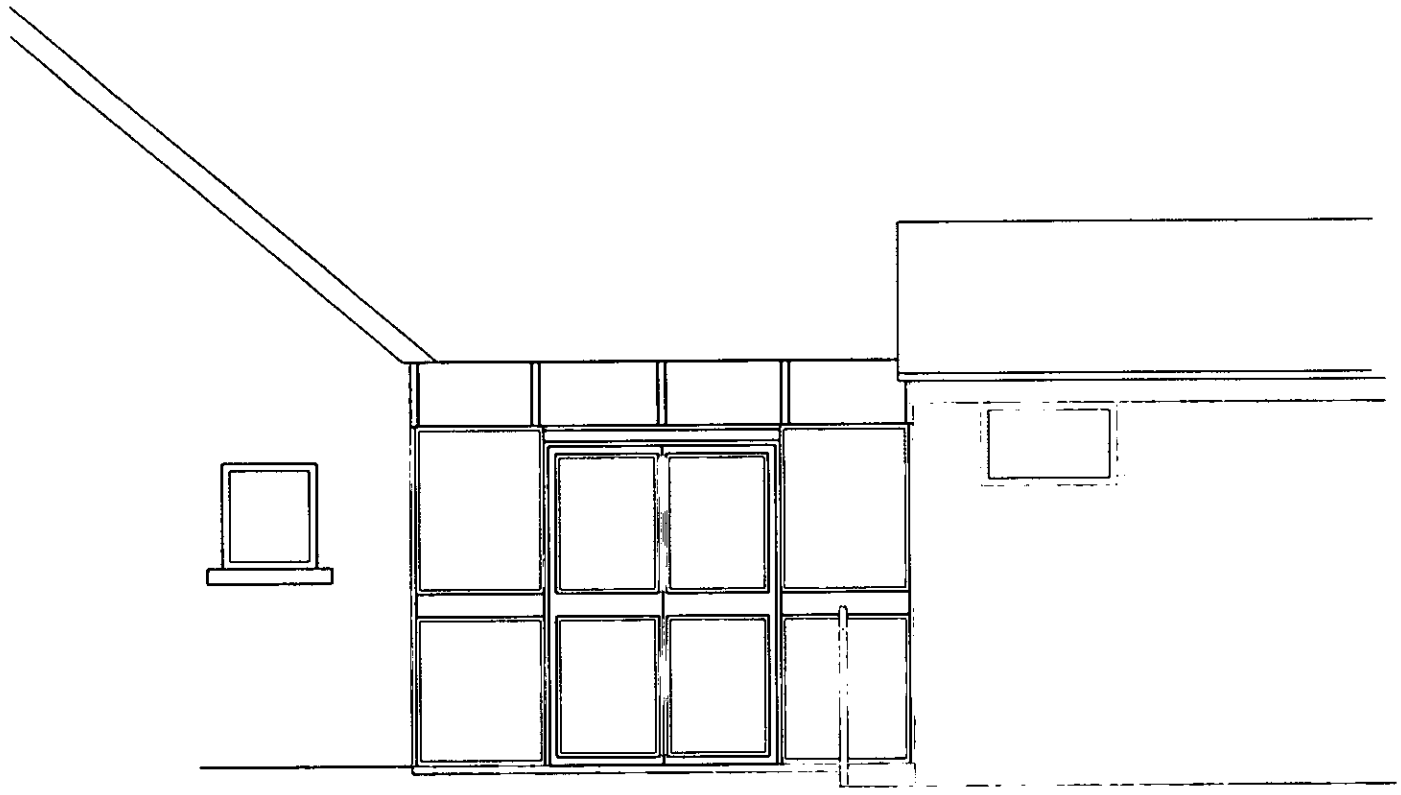

Front Elevation

Link corridor construction

White (or colour to be agreed)
double glazed UPVc doors and
windows with double glazed
polycarbonate concaved roof to link
both buildings.
Floor to be York Stone effect paving

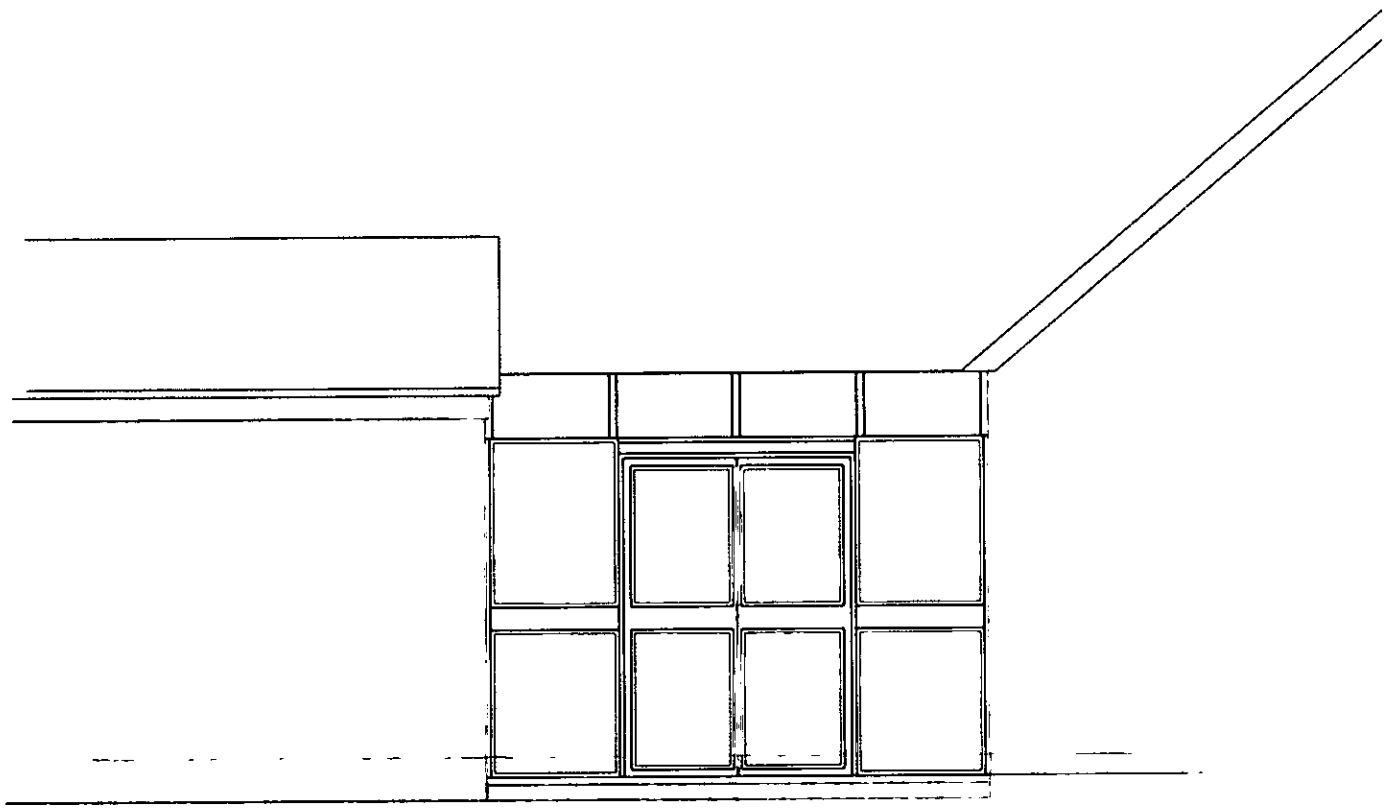


Rear Elevation

Shinfield Infant School
School Green, Shinfield, Reading, Berkshire
Propsed link corridor elevations
Scale: 1:50
Drawing No: SI-03/02

Supplied


Uncontrolled Copy

06.08.2002 8:73

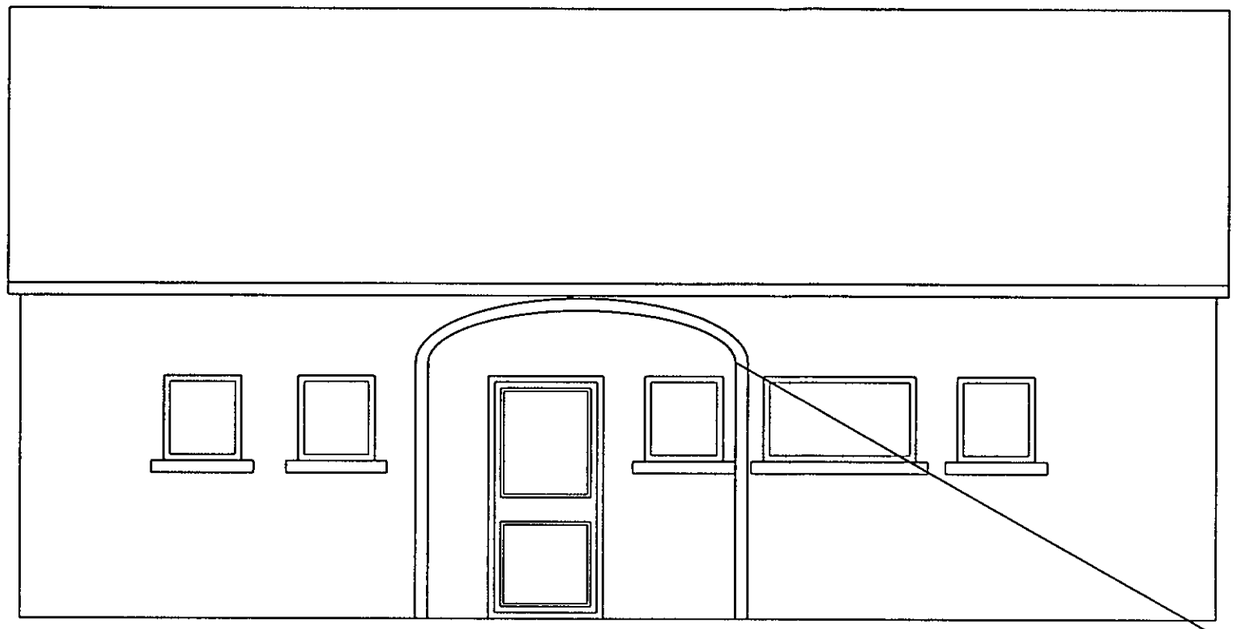


Double glazed
polycarbonate
barrel vault roof

Cross-section through proposed corridor

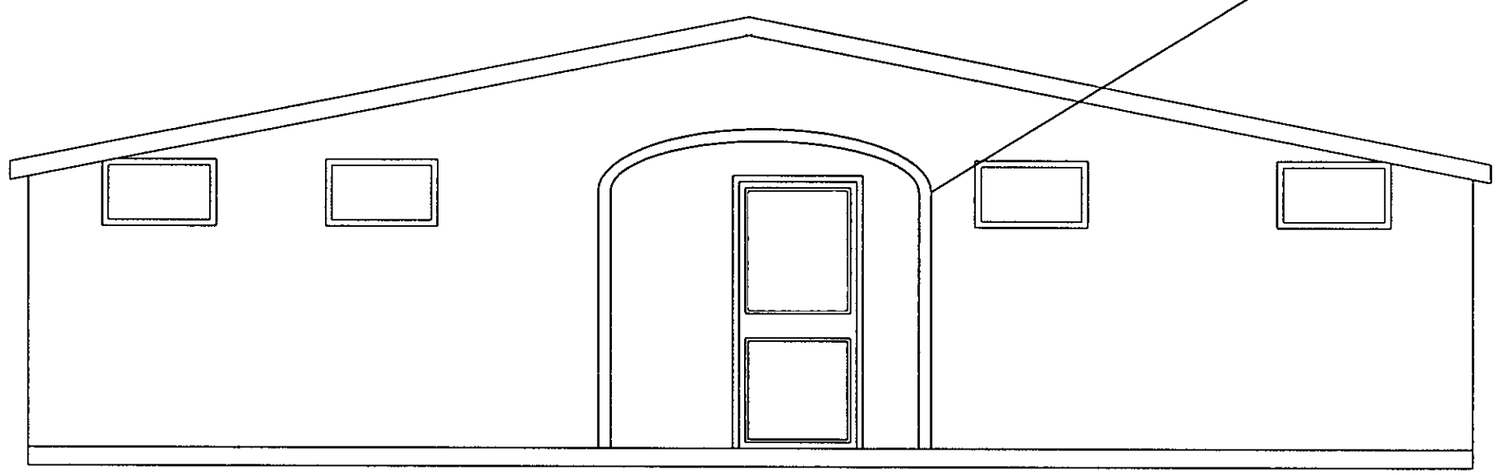

Shinfield Infant School
School Green, Shinfield, Reading, Berkshire
Propsed link corridor cross-sections
Scale: 1:50
Drawing No: SI-04/02

PLANNING SERVICES RPT
20 JAN 2003
SCALE 1:50

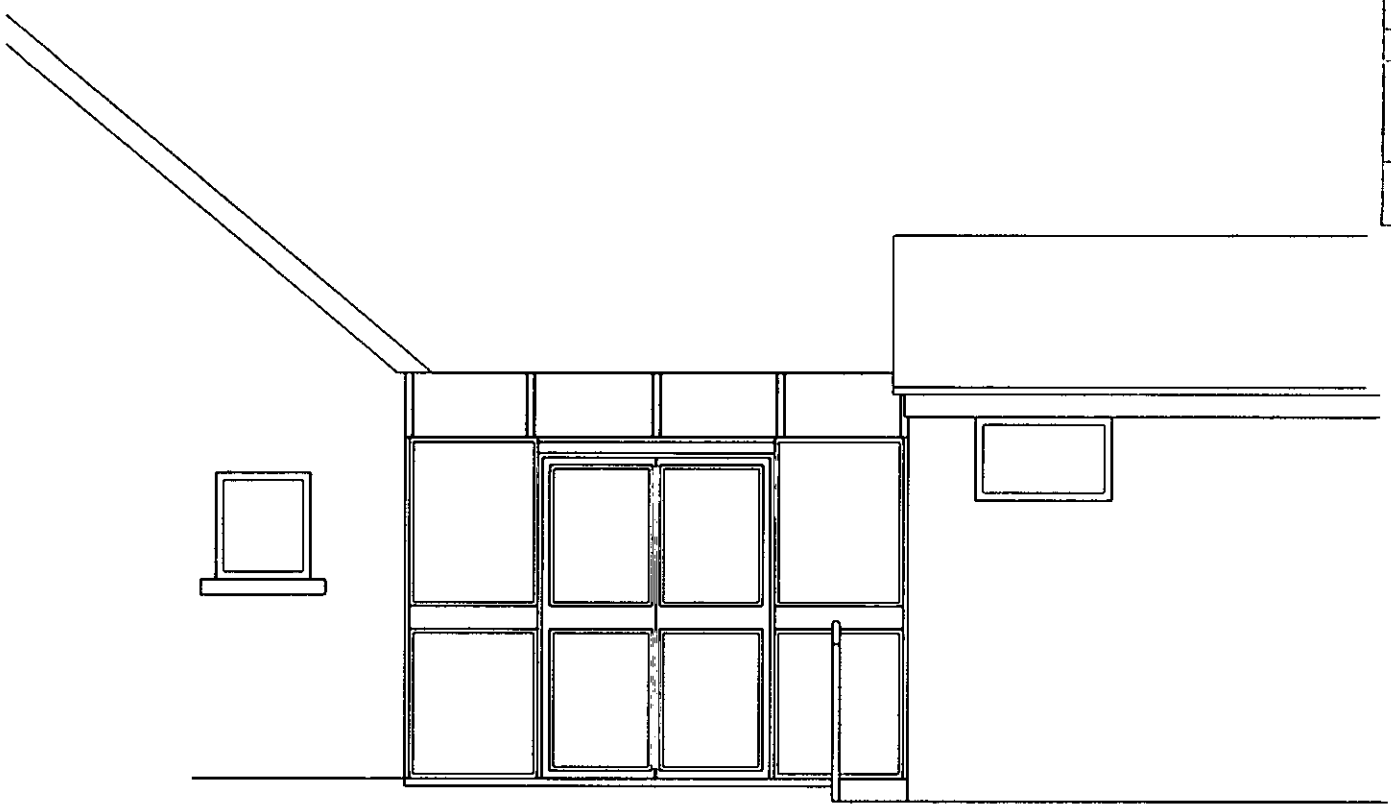


Front Elevation

DEVISED PLAN
8072
8073

Link corridor construction

White (or colour to be agreed)
double glazed powder-coated aluminium doors and windows with double glazed
polycarbonate concaved roof to link
both buildings.
Floor to be York Stone effect paving

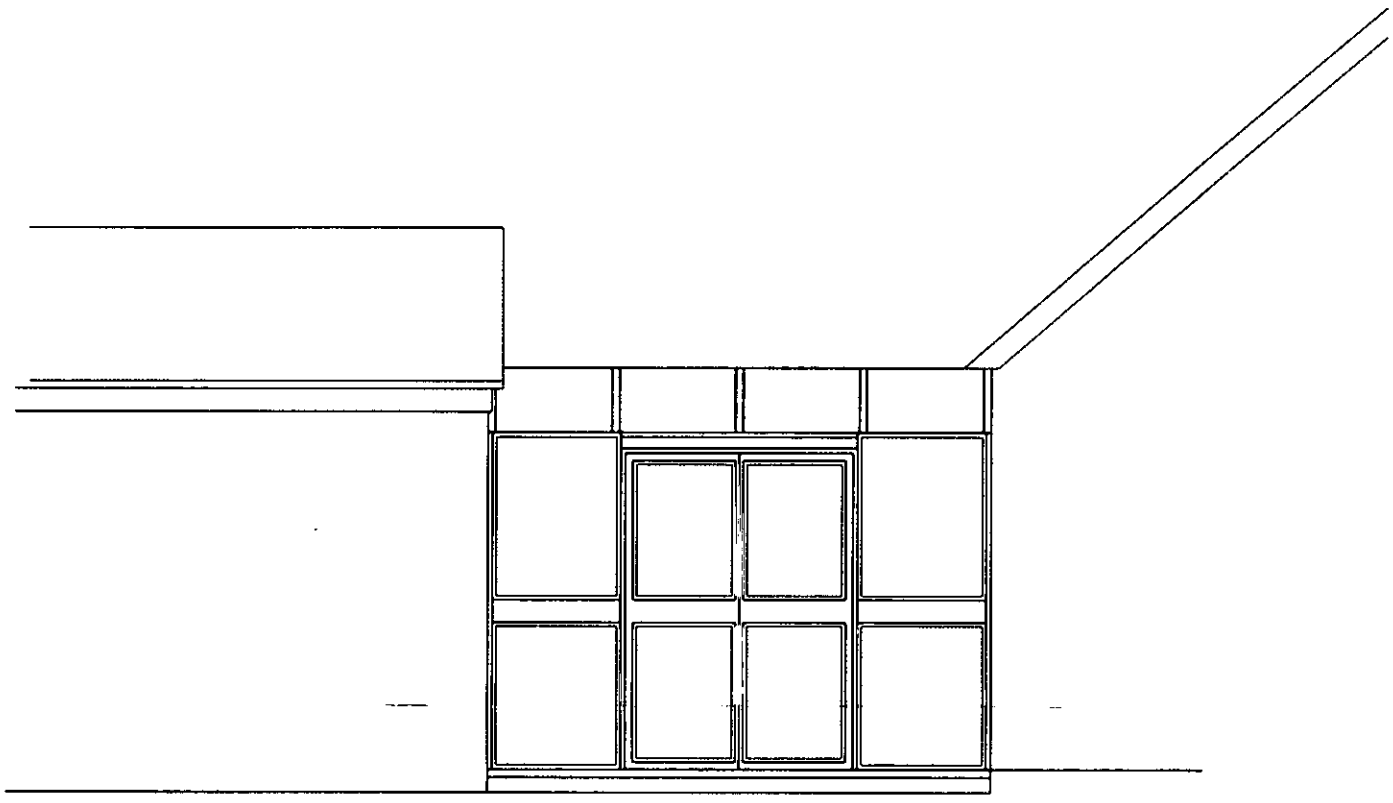

Rear Elevation

Shinfield Infant School
School Green, Shinfield, Reading, Berkshire
Propsed link corridor elevations
Scale: 1:50
Drawing No: SI-03/02-Revised

APPROVED