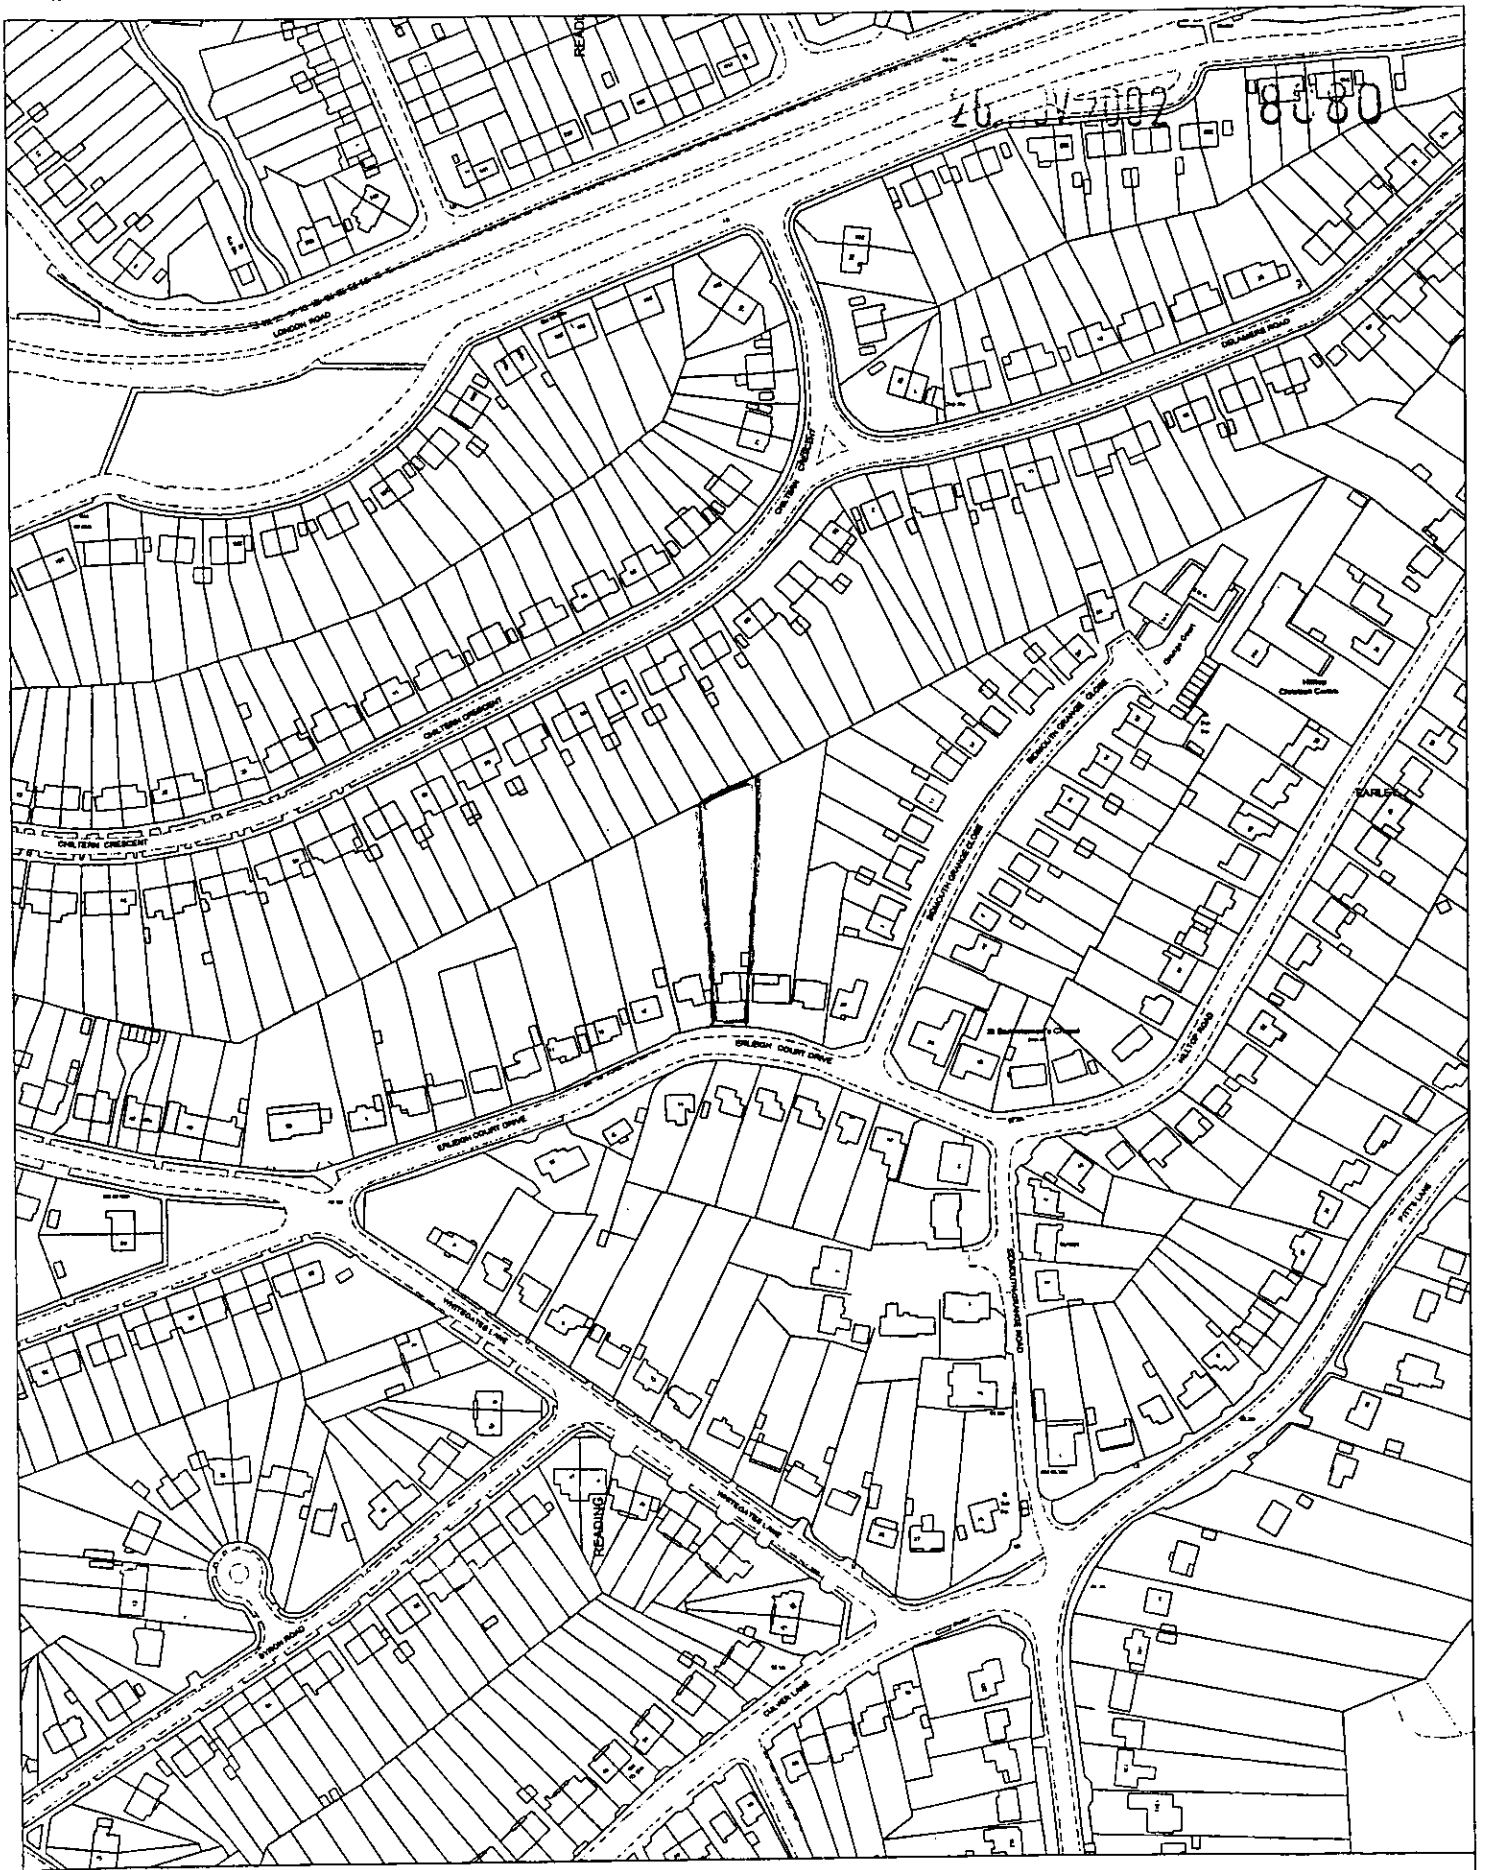



Site Plan, Scale: 1 to 2500

This copy has been produced specifically for the map return scheme purposes only. No further copies may be made.

This map is reproduced from Ordnance Survey material with the permission of Ordnance Survey on behalf of the Controller of HMSO Office. © Crown Copyright. Wokingham District Council, Licence No. LA086134

Date: 15 November 2002

N
W E
S

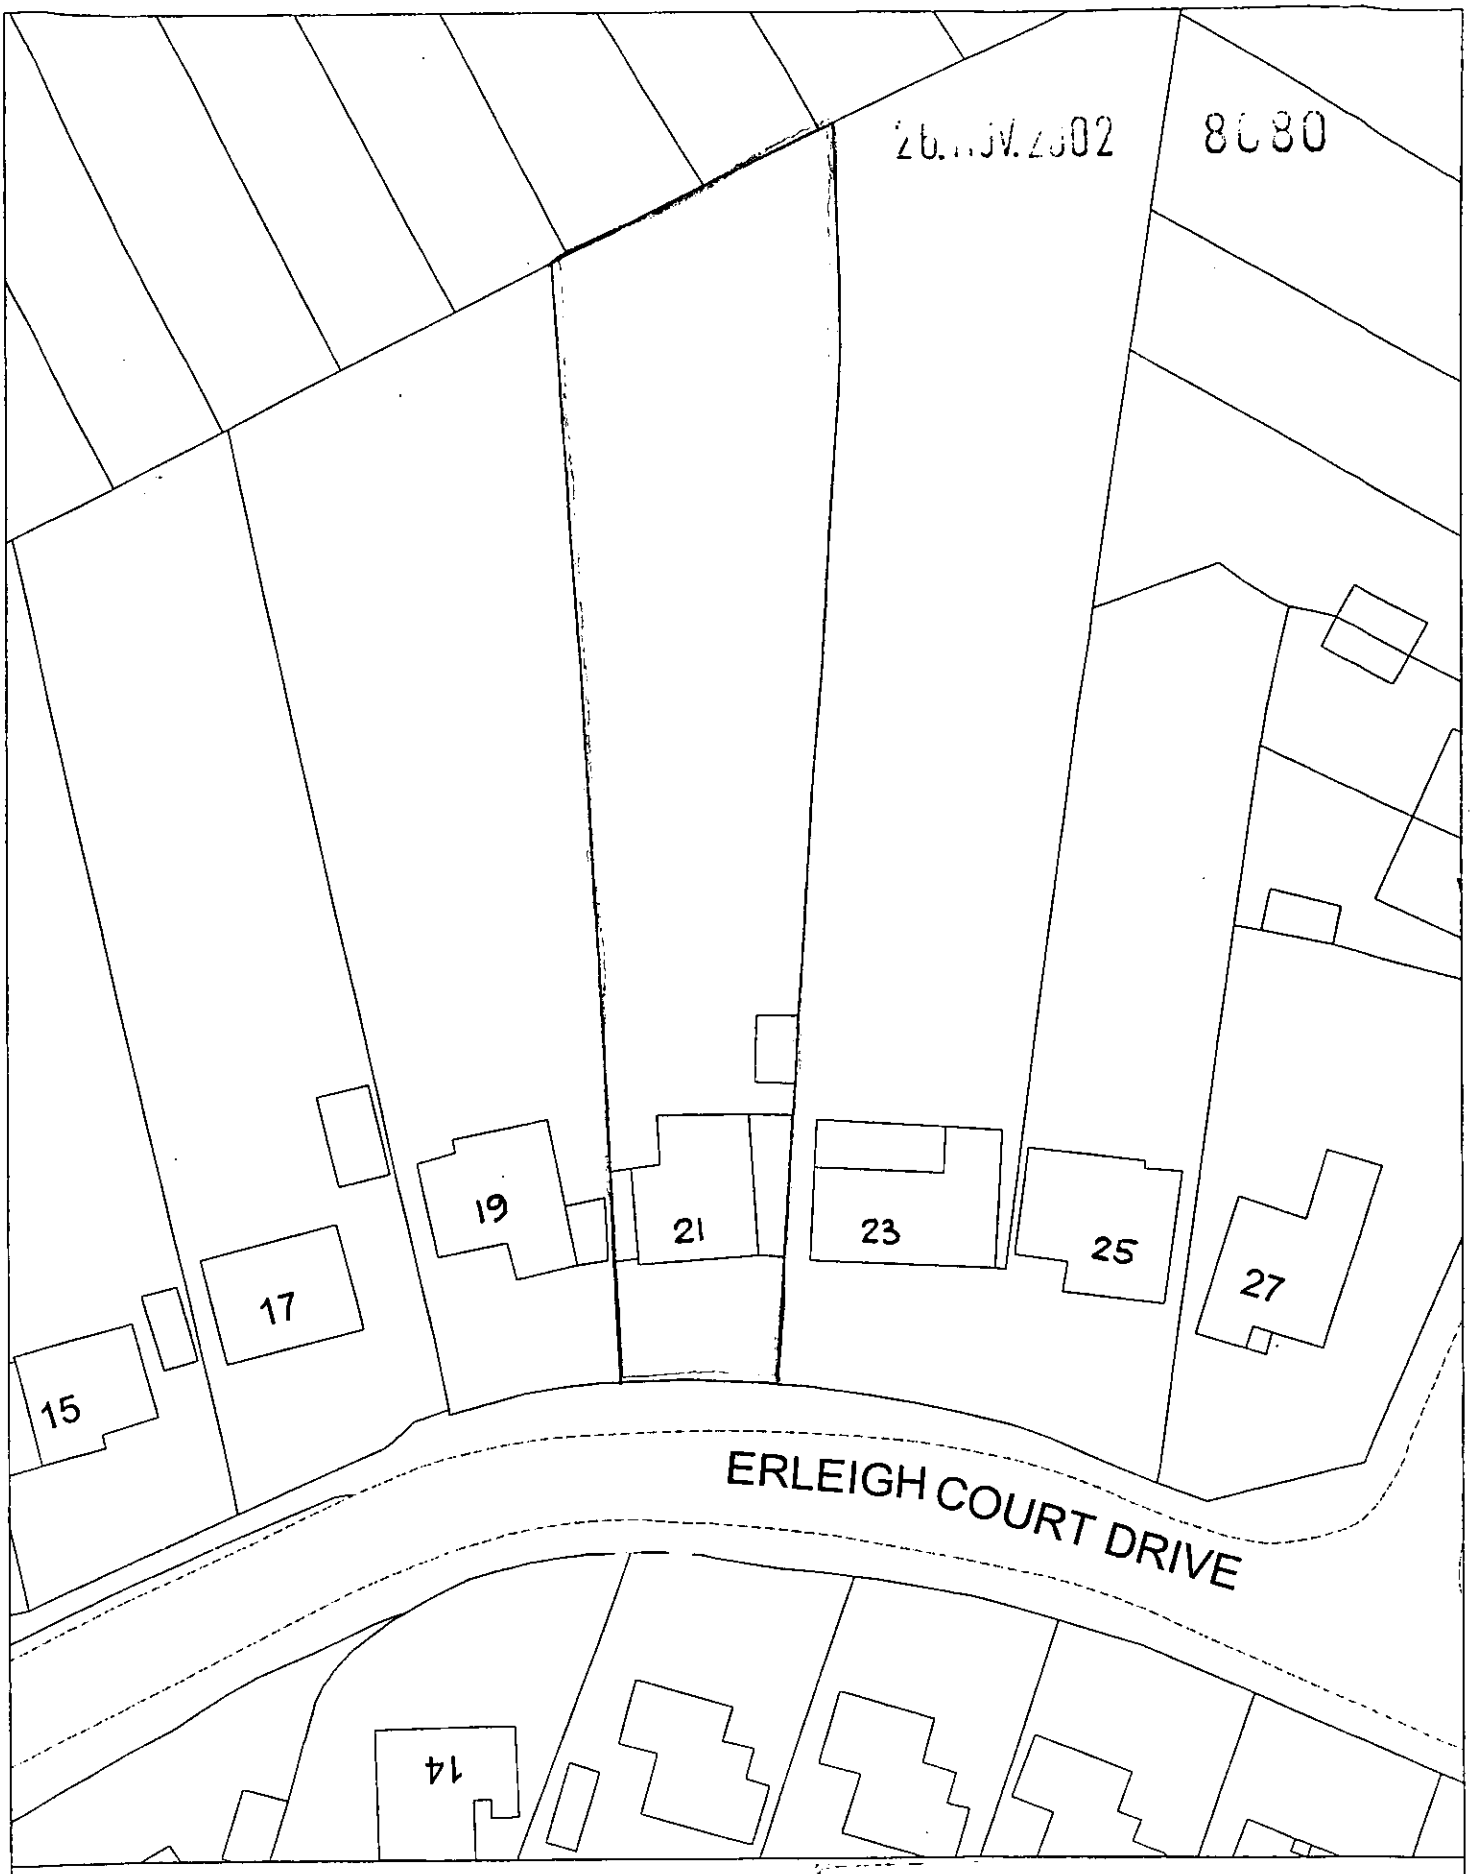

Site Plan, Scale: 1 to 500

This copy has been produced specifically for the map return scheme purposes only. No further copies may be made.

This map is reproduced from Ordnance Survey material with the permission of Ordnance Survey on behalf of the Controller of HMSO Office. © Crown Copyright. Wokingham District Council, Licence No. LA086134

Date: 15 November 2002

N
W E
S

26.09.2002 8080




This map is based upon Ordnance Survey material with the permission of Ordnance Survey on behalf of the Controller of HMSO. © Crown Copyright. Unauthorised reproduction infringes Crown Copyright and may lead to prosecution or civil proceedings.Wokingham District Council Licence LA086134


Development Control,Wokingham District Council.
28 November 2002

Scale: 1 : 1250


N
W E
S

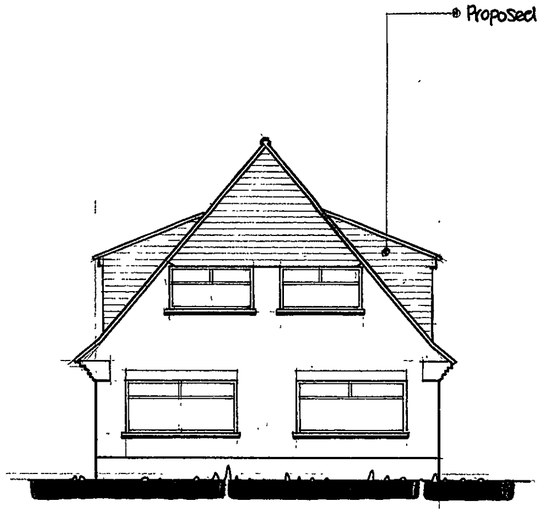


SOUTH ELEVATION.

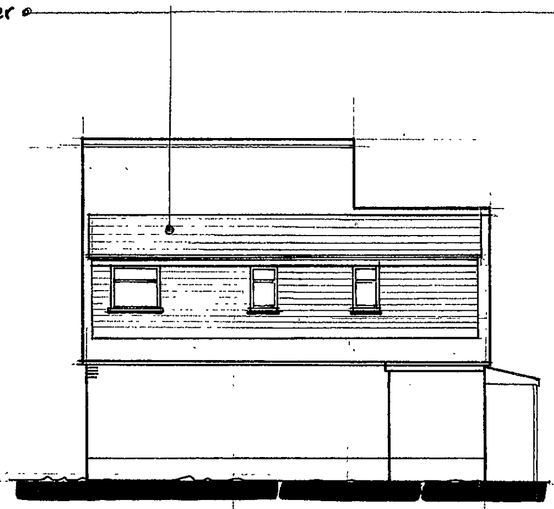


EAST ELEVATION

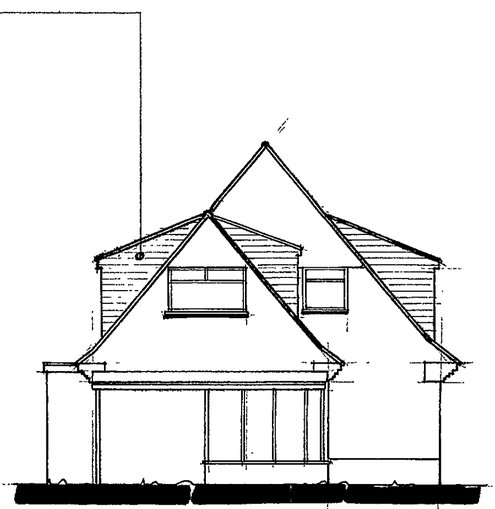

NORTH ELEVATION

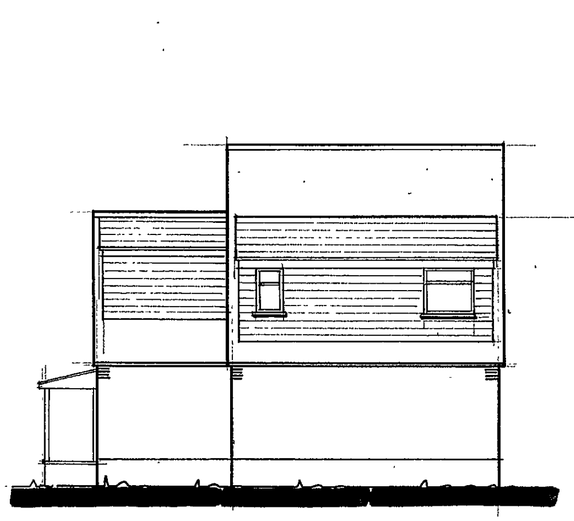

WEST ELEVATION

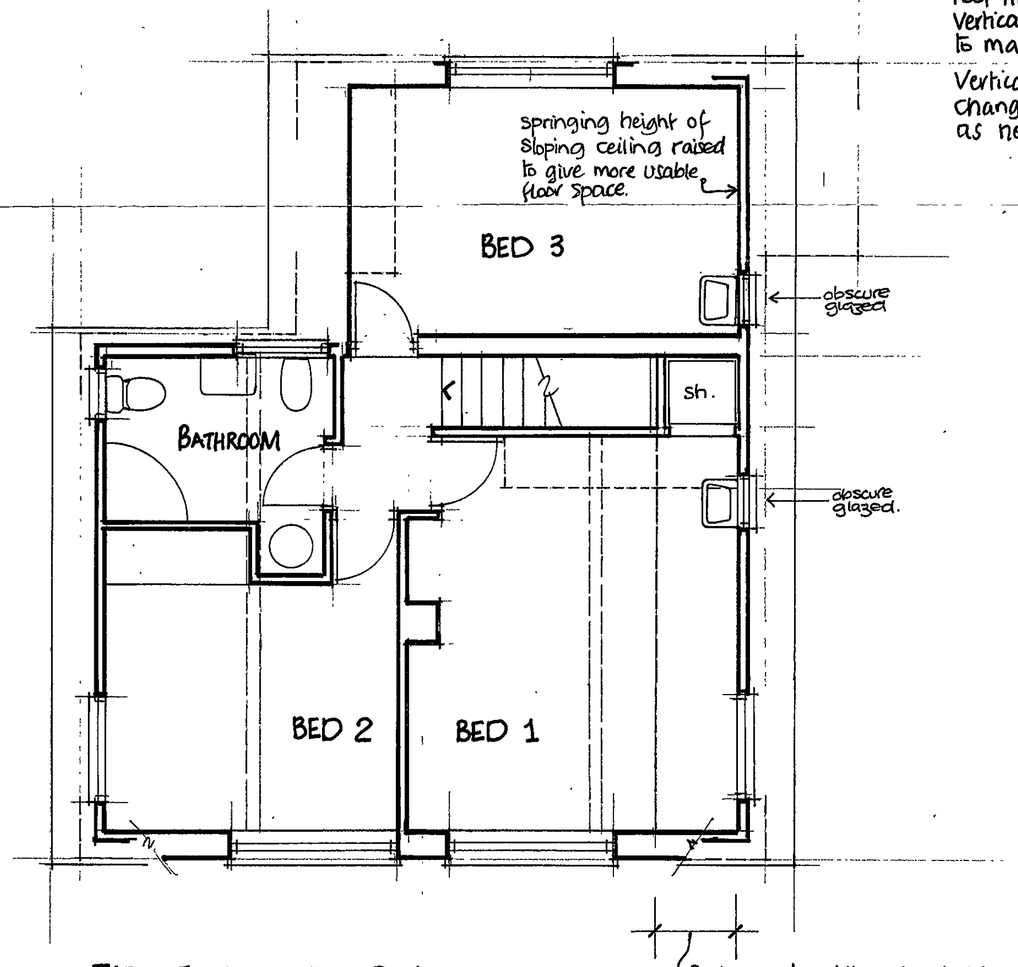

FIRST FLOOR PLAN.

Roof tiles of new dormer to match existing.
Vertical cladding to be plain tile hanging to match front gable.

Vertical cladding to ext'g dormers to be changed from shiplap to tile hanging as new dormer.

8080

26 NOV 2002 8080

APPROVED

13/12/03

R. G. BUTLER & ASSOCIATES
11 STRATHMORE DRIVE CHARVIL READING
RG10 9QT. Tel/fax 0118 934 3040

PROPOSED NEW DORMER TO BEDROOMS 1 & 3
AT
21 ERLEIGH COURT DRIVE
READING RG6 1EB.

scales 1:50 & 1:100	drg no 613 / 1
date NOV 02	