


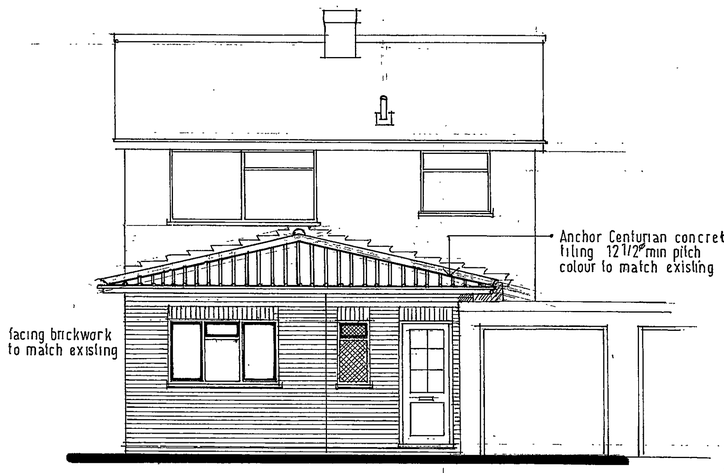


FRONT ELEVATION

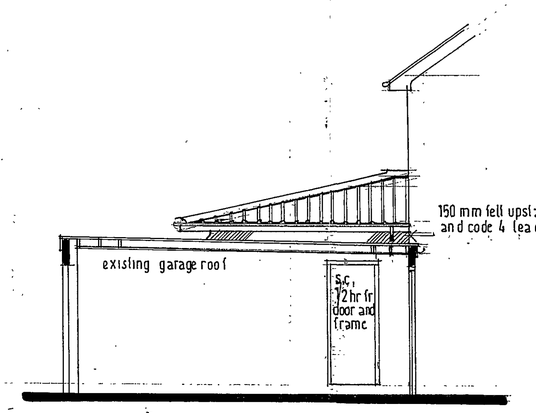


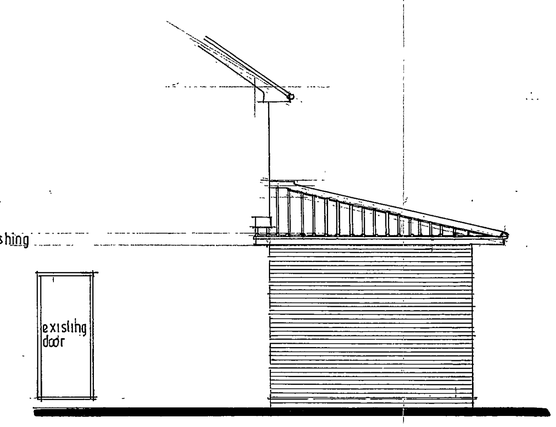


SIDE ELEVATIONS

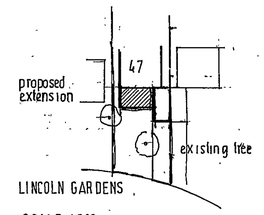


SCALE 1:500

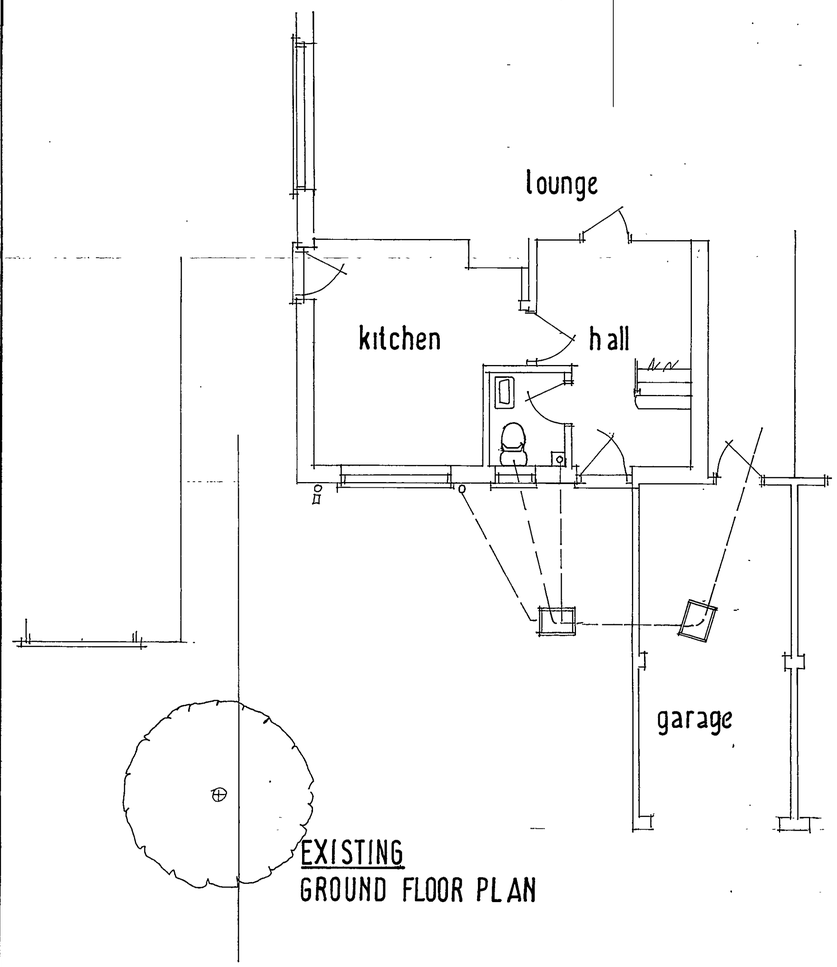

EXISTING
GROUND FLOOR PLAN

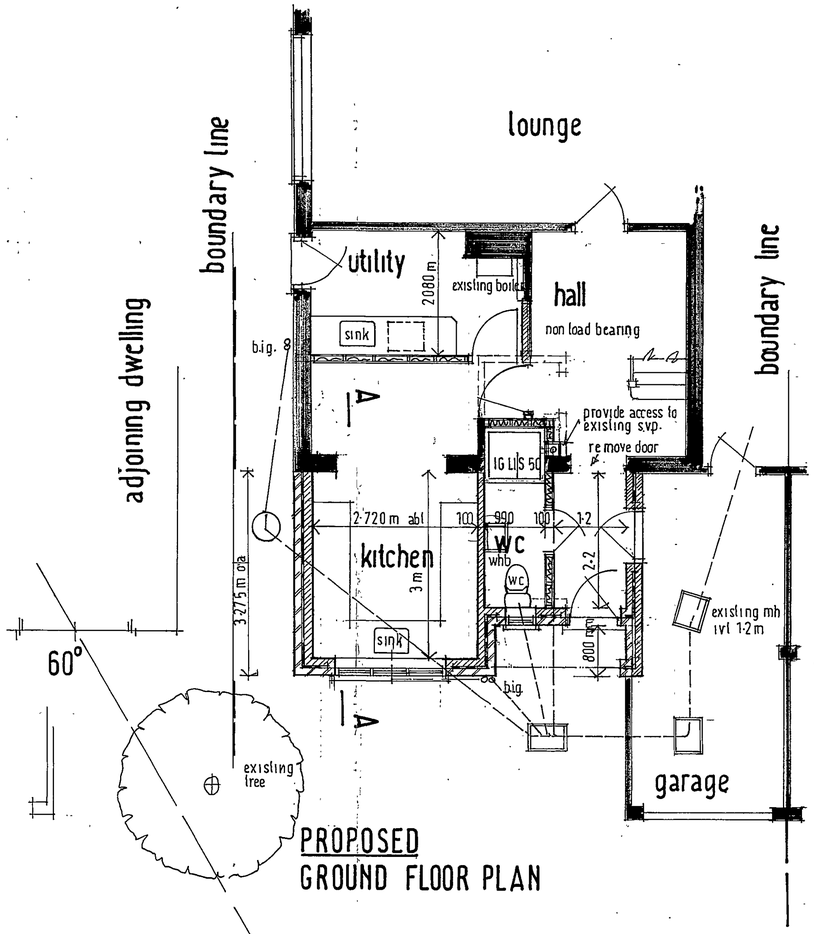

PROPOSED
GROUND FLOOR PLAN

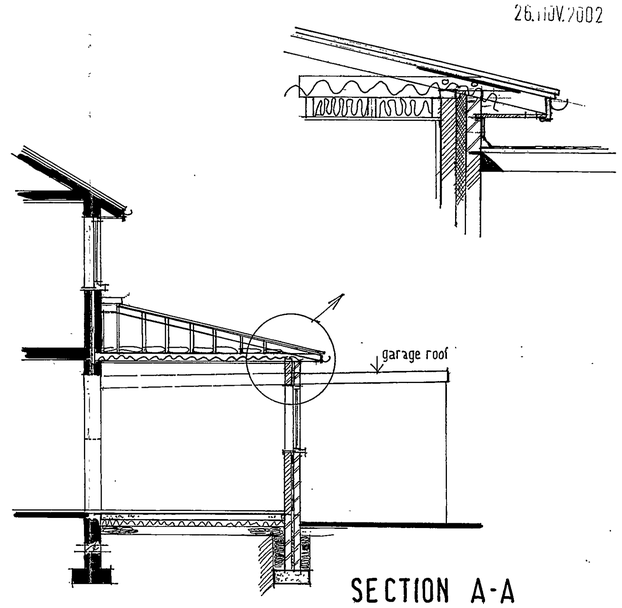

SECTION A-A

26.NOV.2002 8882

PROPOSED EXTENSION and ALTERATIONS
at 47 LINCOLN GARDENS, TWYFORD, READING RG10 9HU.
for Mr and Mrs GOODHEW.

R.J.A. DESIGN SERVICES LTD.
ROBERT J AUGHTON
4 COACH RIDE
MARLOW
BUCKS SL7 3BN
TEL 01628 471567
MOBILE 07702 440947

Drawing number 71102/1 scale 1:50 1:20

17/2/03




Site Plan, Scale: 1 to 2500

This copy has been produced specifically for the map return scheme purposes only. No further copies may be made.

This map is reproduced from Ordnance Survey material with the permission of Ordnance Survey on behalf of the Controller of HMSO Office. © Crown Copyright. Wokingham District Council, Licence No. LA086134

Date: 20 November 2002

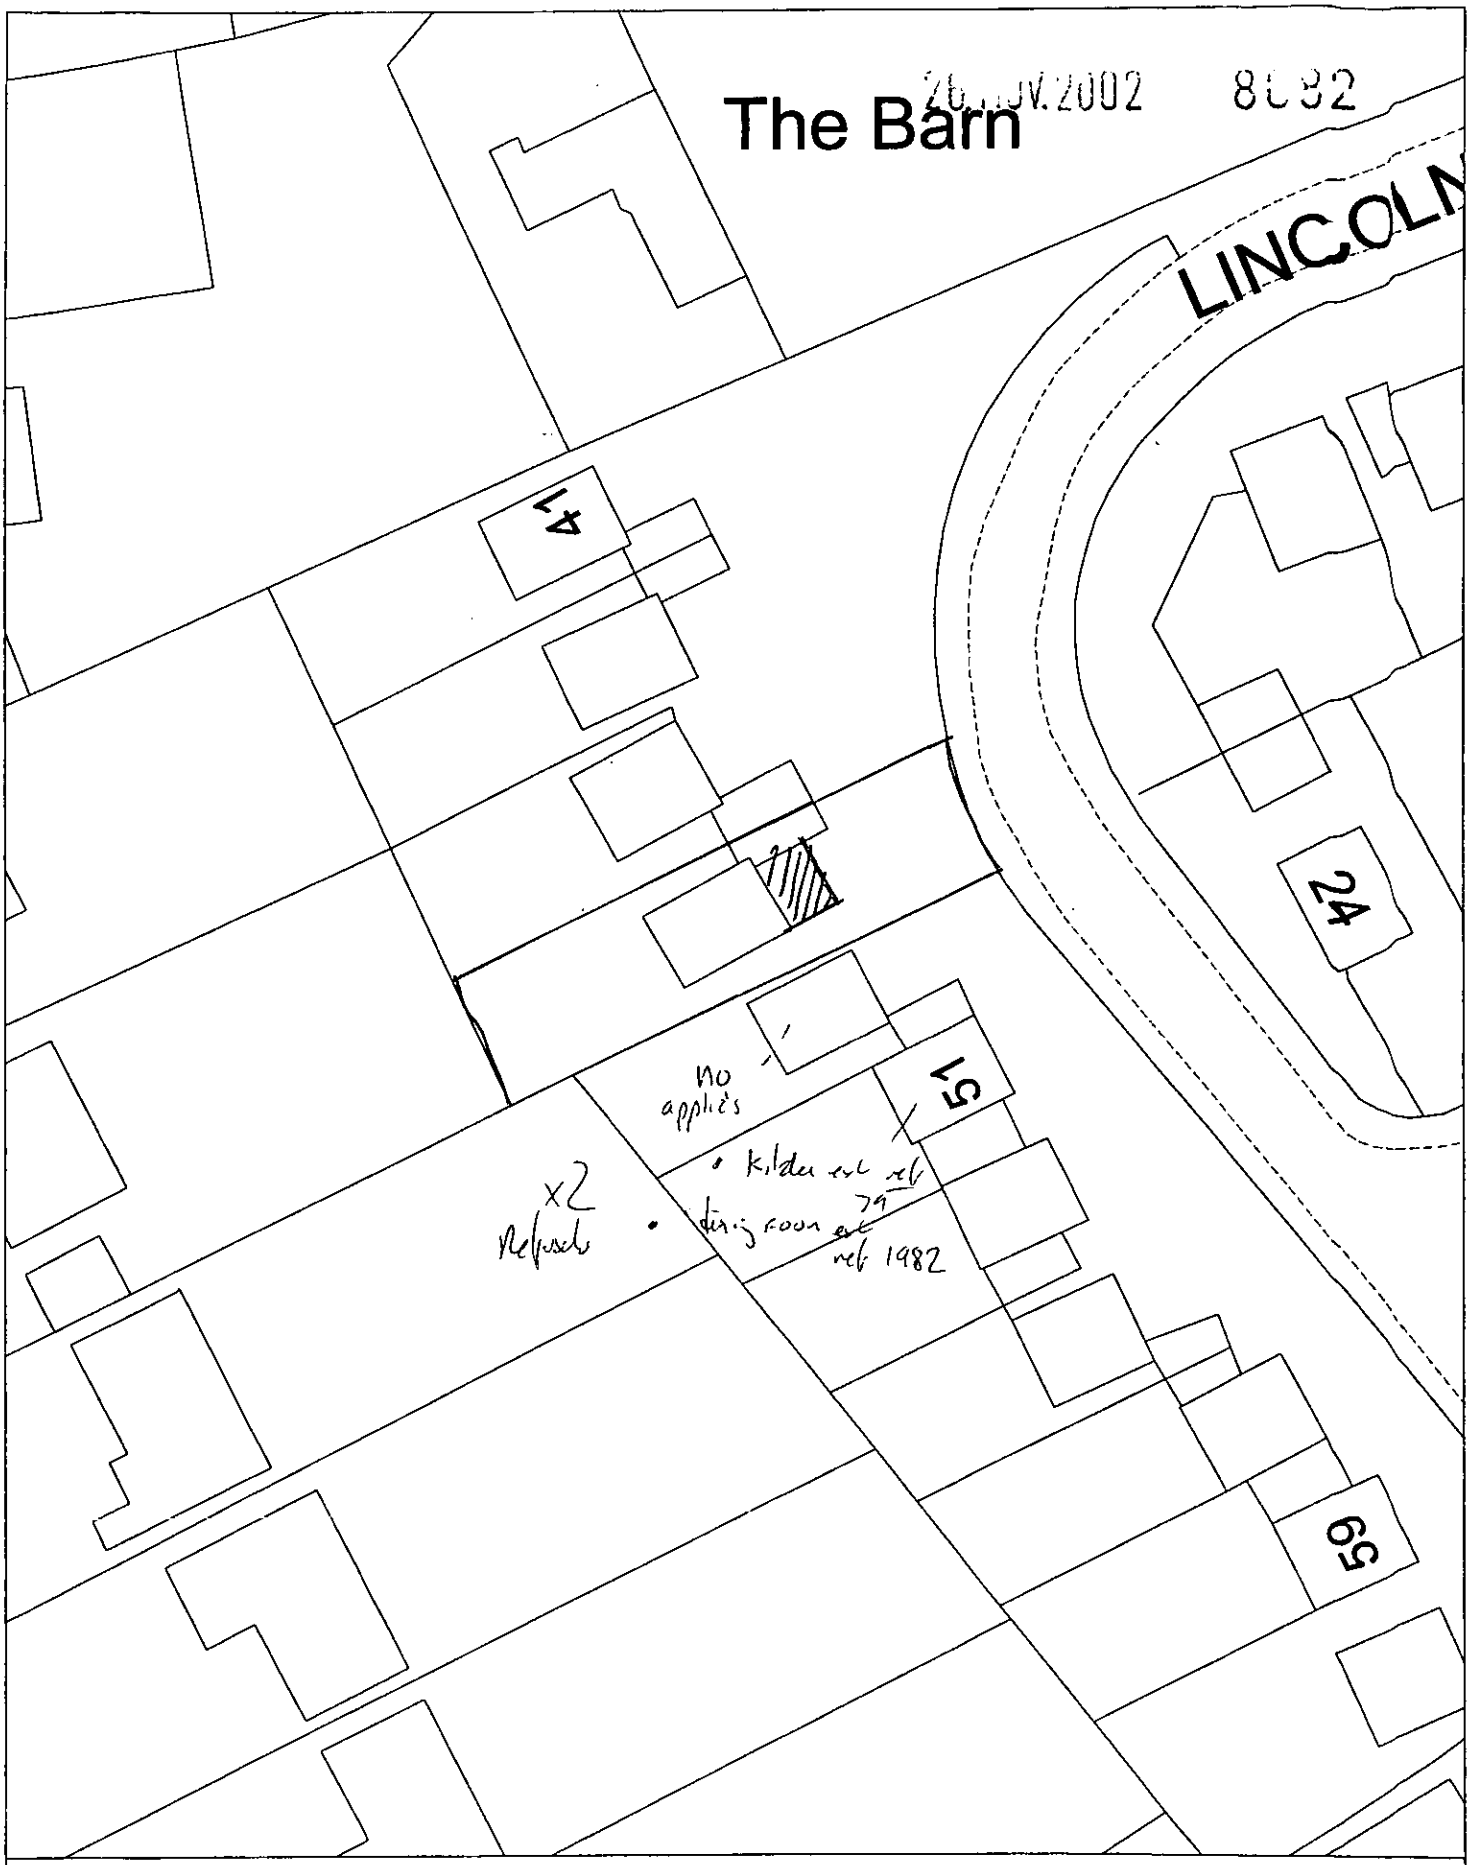


Site Plan, Scale: 1 to 500

This copy has been produced specifically for the map return scheme purposes only. No further copies may be made.

This map is reproduced from Ordnance Survey material with the permission of Ordnance Survey on behalf of the Controller of HMSO Office. © Crown Copyright. Wokingham District Council, Licence No. LA086134

Date: 20 November 2002

N W E S

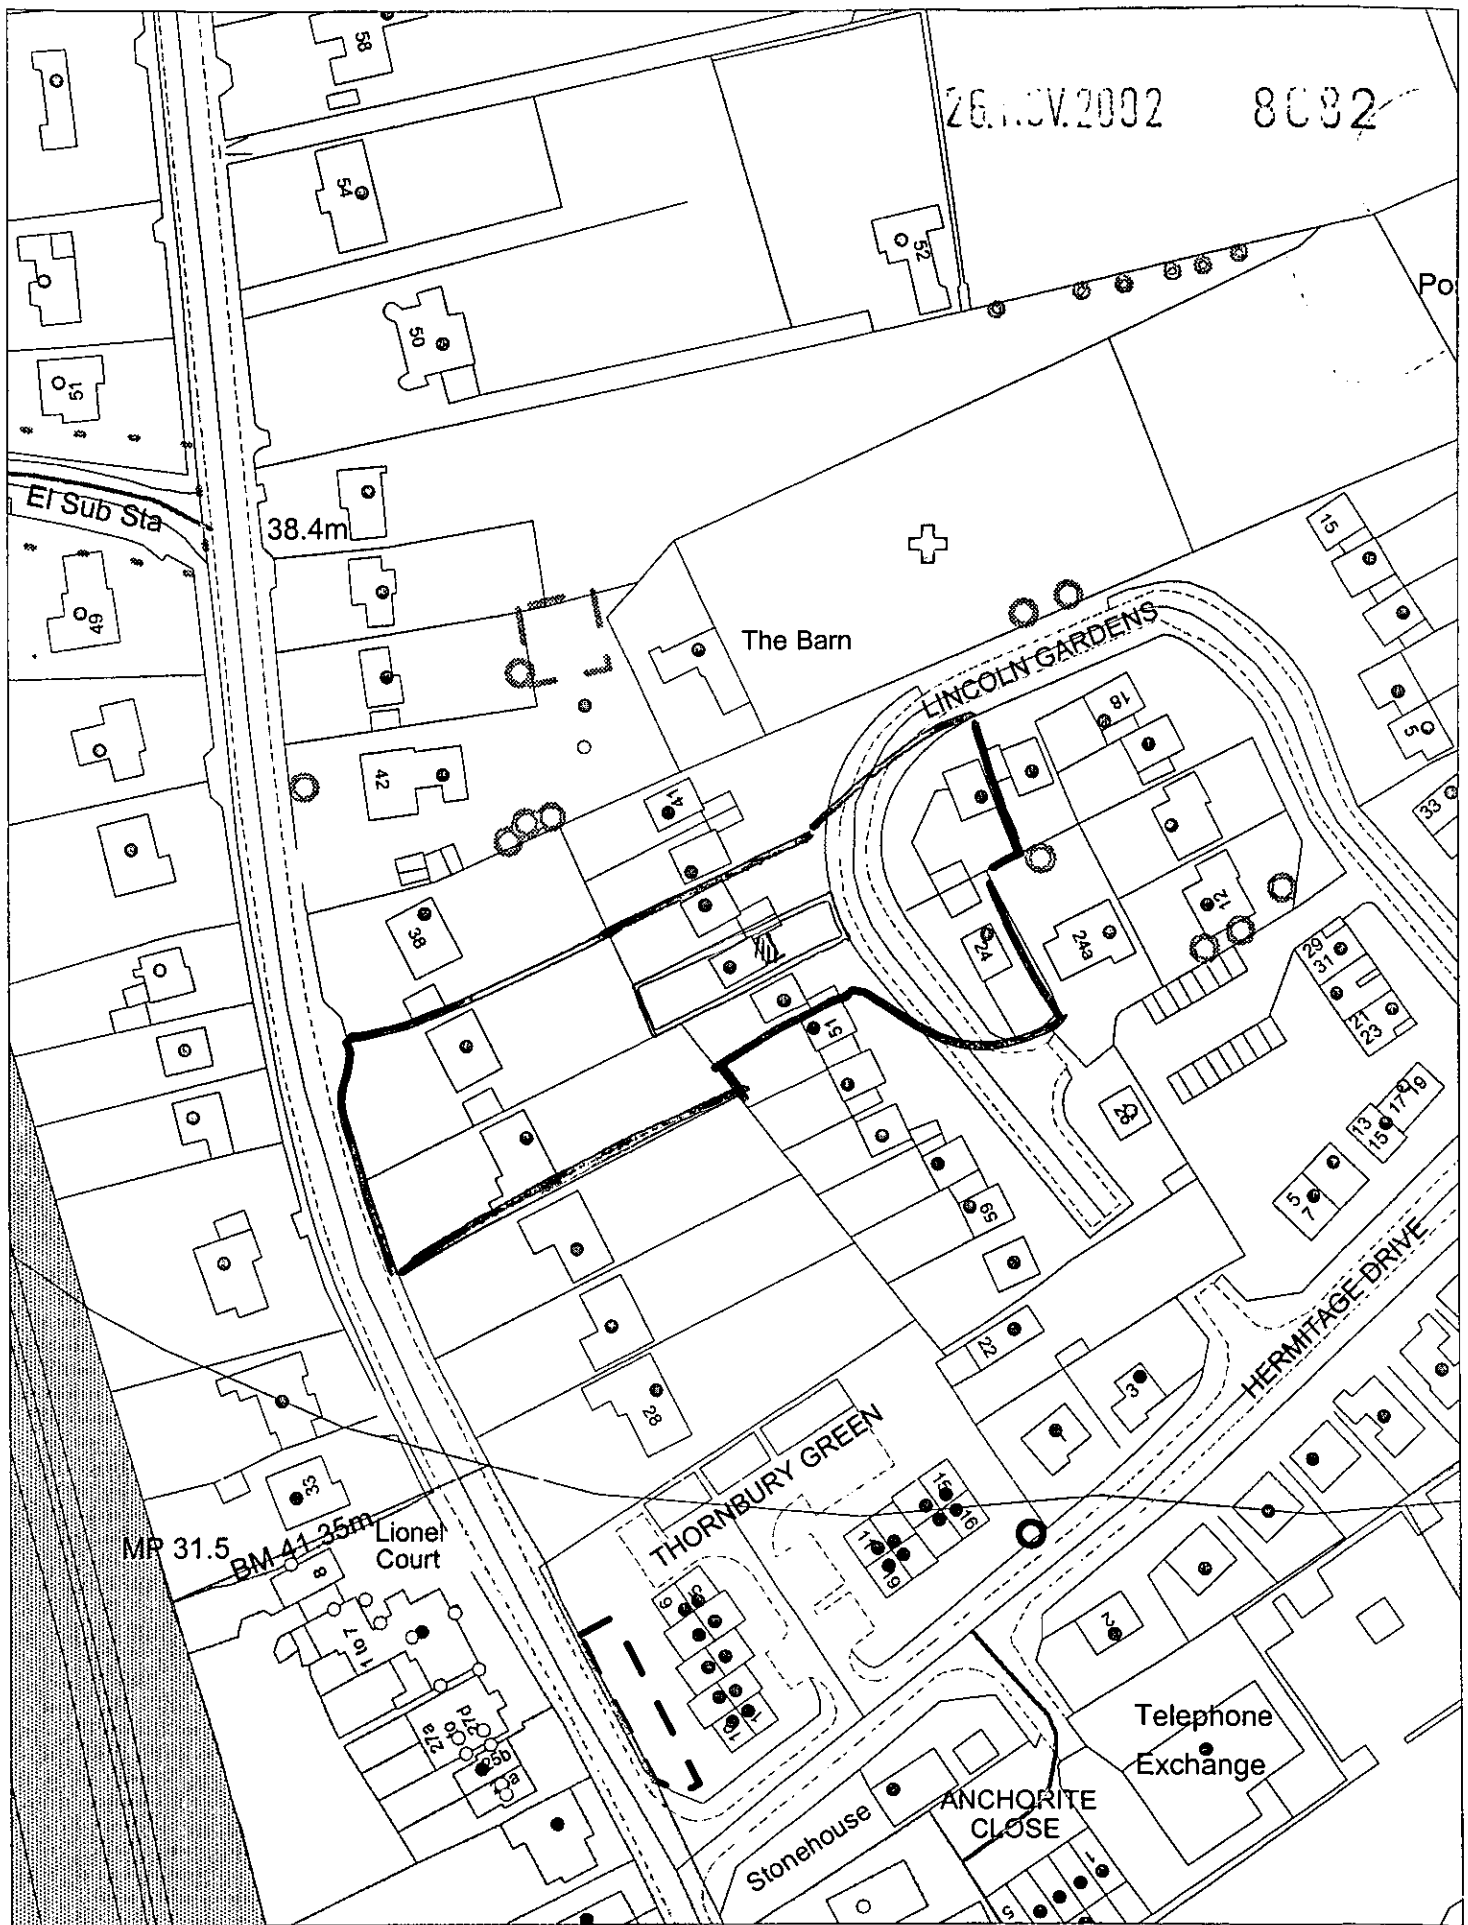

This map is based upon Ordnance Survey material with the permission of Ordnance Survey on behalf of the Controller of HMSO. © Crown Copyright. Unauthorised reproduction infringes Crown Copyright and may lead to prosecution or civil proceedings.Wokingham District Council Licence LA086134

Development Control,Wokingham District Council.
29 November 2002

Scale: 1 : 1250

N
W E
S