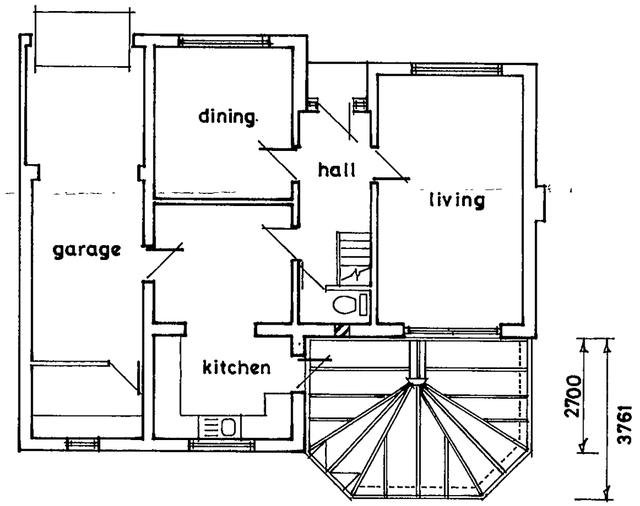

ground floor plan

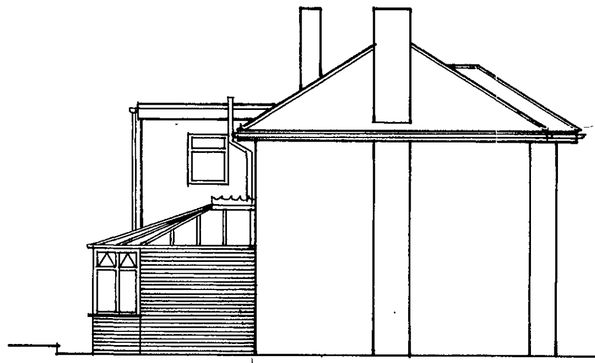

south side elevation

29.NOV.2002 8103

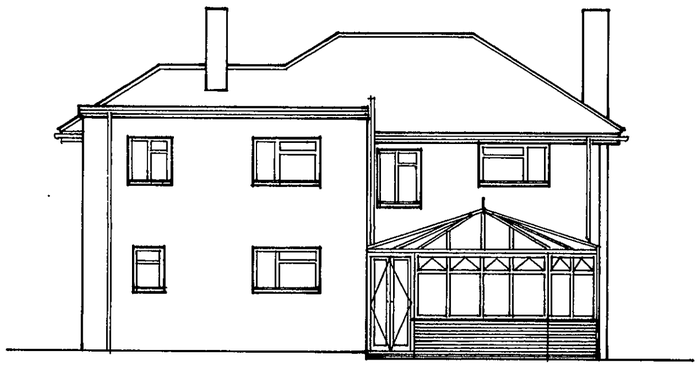

rear elevation

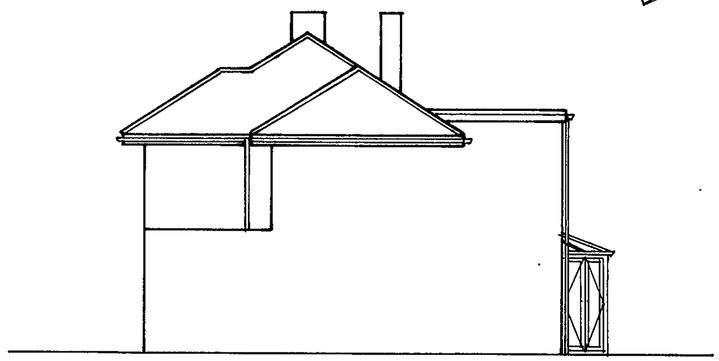

north side elevation

APPROVED

NOTES:

ROOF White pvcu/ali bars
clear double glazing

WALLS White pvc u frames
clear double glazing
brick/block cavity plinth and side wall

A		
	Date	Revisions

© copyright

Dunster Morton
CHARTERED SURVEYORS
0118 955 1700

Client
F J FRY

Job Title
91 WESTERN AVE
WOODLEY
BERKS RG5 3BL

Drawing Title
Proposed conservatory

Scale
1:100

Date
nov 02

Drawn by

Drg No.
23448/02/3

Rev

A PRODUCT OF THE UNO RANGE – ARCHITECT CAT. No. 7312.

420×594mm A2

29.NOV.2002 8103

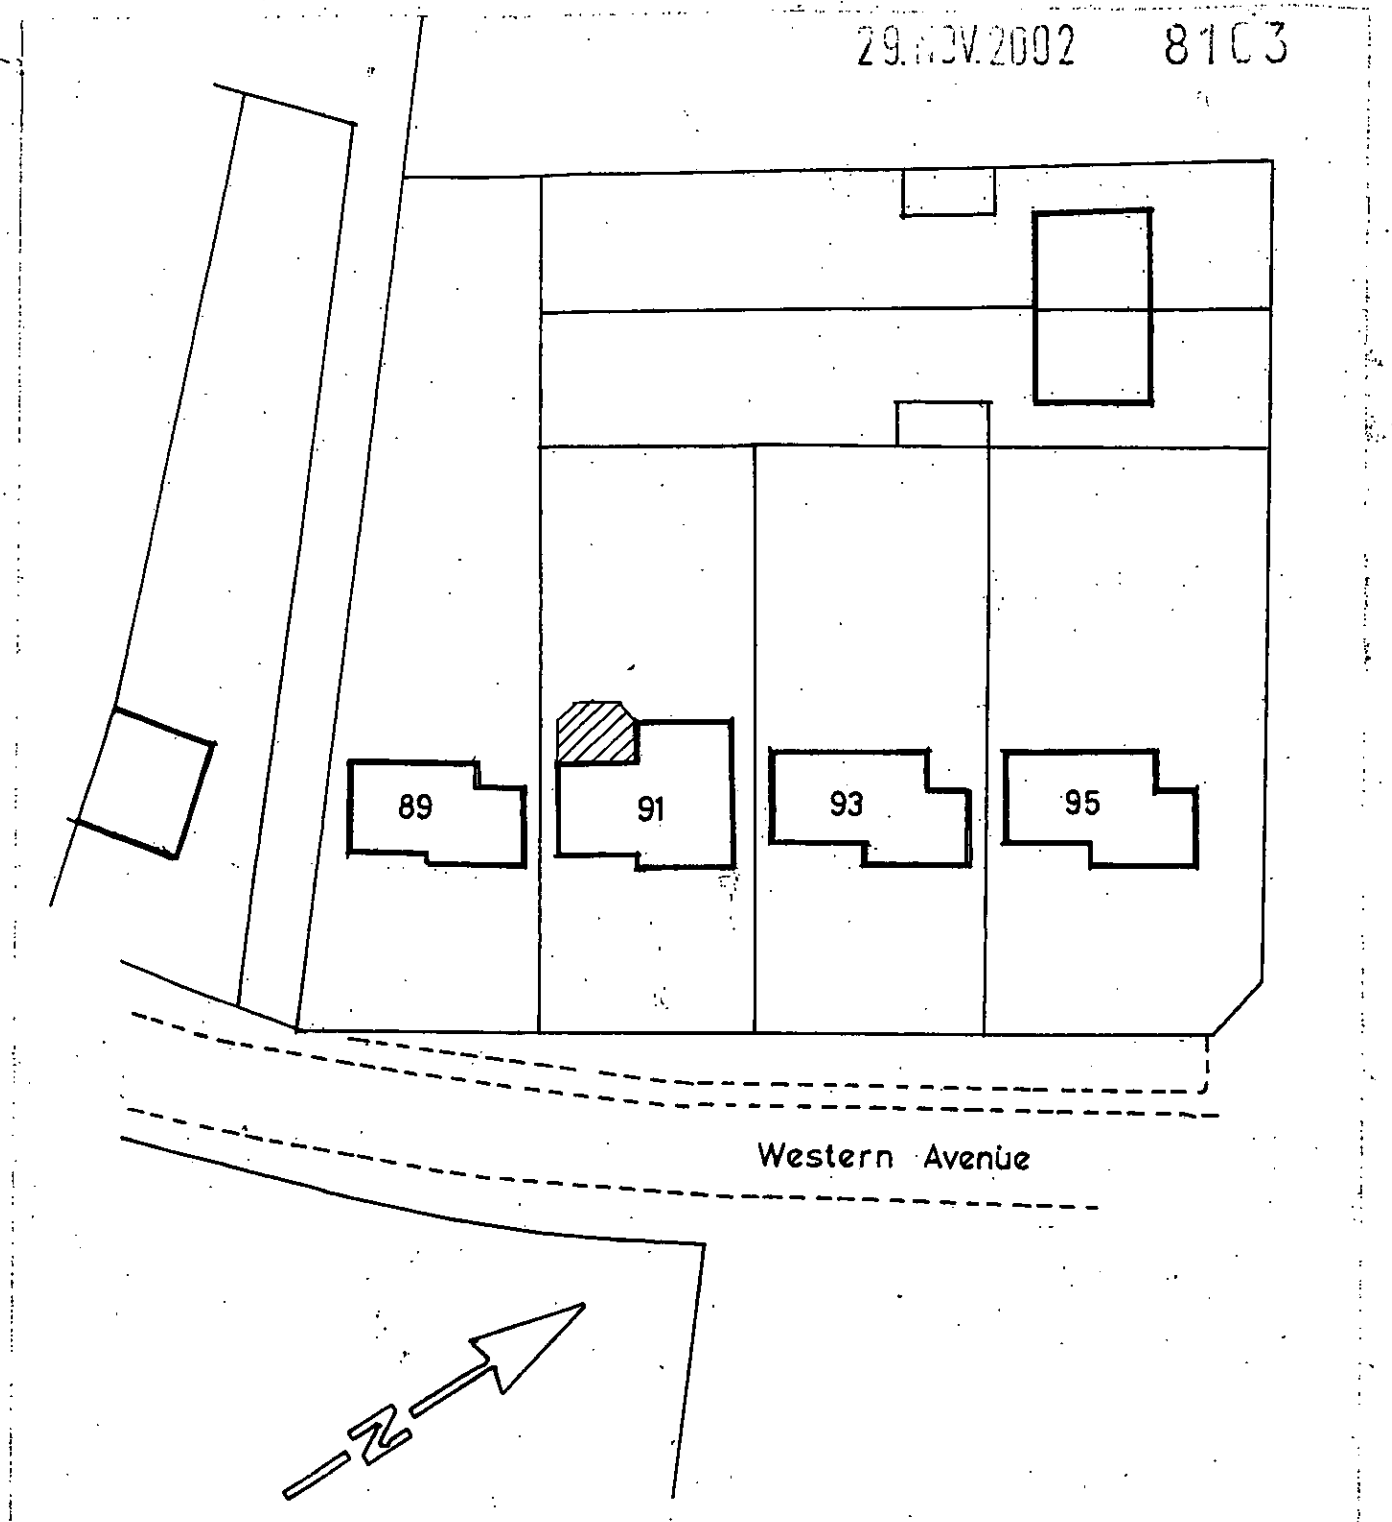

Reproduced from the Ordnance Survey map with the sanction of the Controller of H.M. Stationery Office, Crown copyright reserved.

File: 23448/02/02

Date: November 2002

Scale: 1:500

Dunster + Morton
92 London Street • Reading • Berkshire RG1 4SJ
0118 955 1700

Block Plan
91 Western Avenue
Woodley
Berkshire RG5 3BL

This map is based upon Ordnance Survey material with the permission of Ordnance Survey on behalf of the Controller of HMSO. © Crown Copyright.
Unauthorised reproduction infringes Crown Copyright and may lead to prosecution or civil proceedings.Wokingham District Council Licence LA086134

Development Control,Wokingham District Council.
4 December 2002

Scale: 1 : 1250