

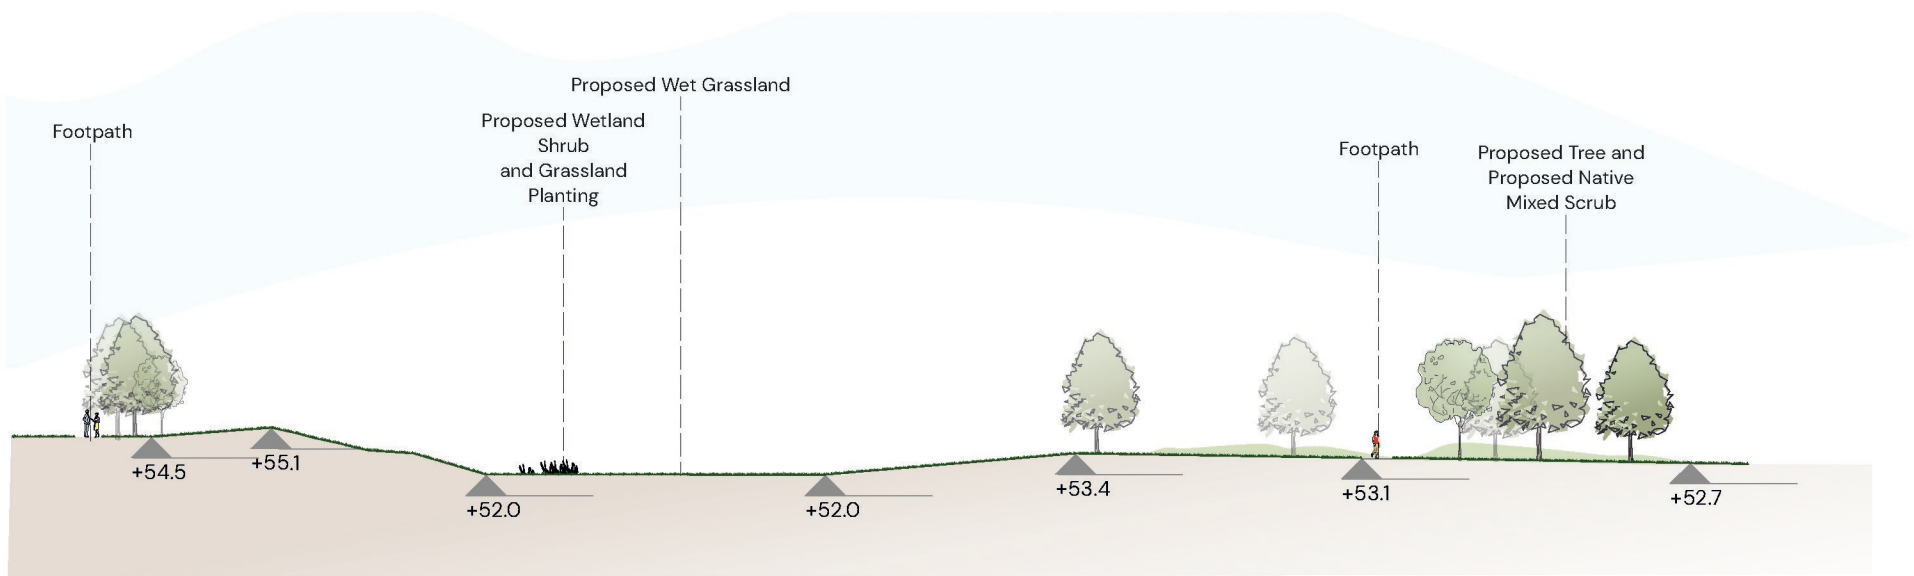


Section AA'
1:500@A2

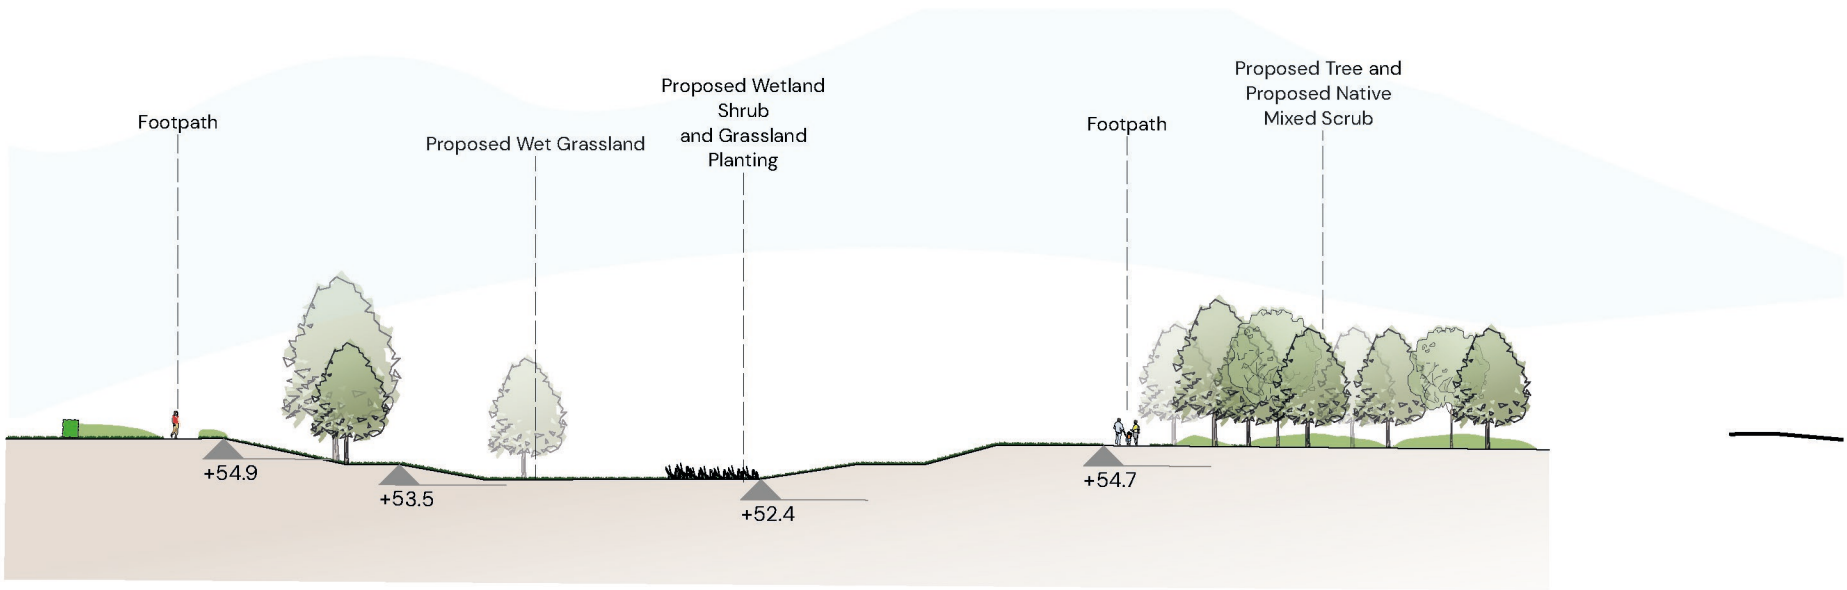

Section BB'
1:500@A2

- KEY
- SANG Boundary
 - Footpaths
 - Existing Vegetation
 - Proposed Native Hedgerow
 - Proposed Parkland / Native Trees
 - Broadleaved woodland
 - Proposed Native Mixed Scrub
 - Proposed Species-rich mown grassland
 - Proposed Wildflower Meadow
 - Proposed Wet Grassland
 - Proposed Wetland Shrub and Grassland Planting
 - Exolum Pipeline Easement Offset

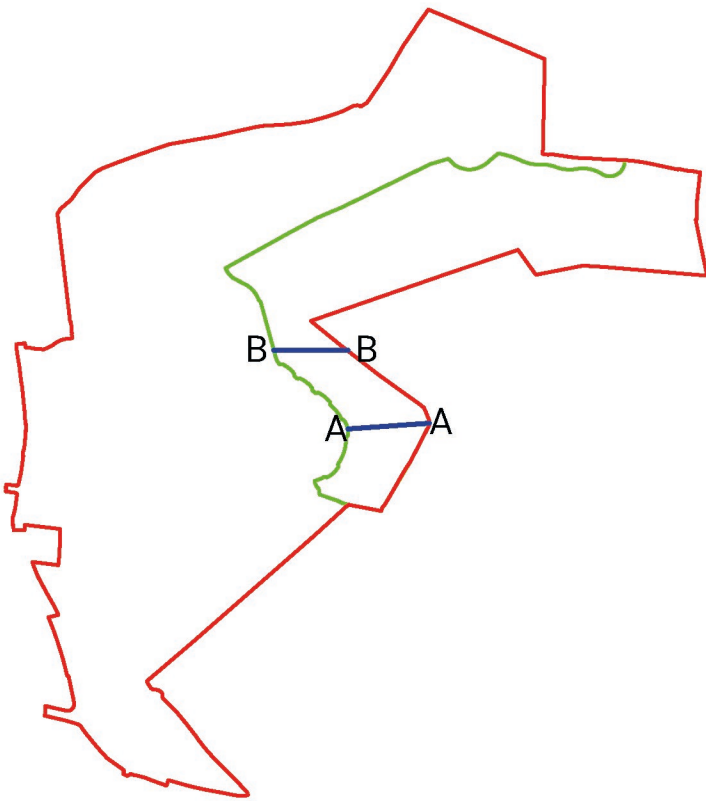


11/02/2026 - First issue
DATE NO REVISION NOTE

FINAL

Sections A-B

Land off Basingstoke Road, Spencers Wood, Wokingham

CLIENT
Richborough

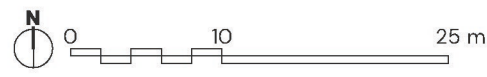

DATE 30/01/2026 SCALE 1:500@A2 DRAWN JW APPRVD DR

DRAWING NUMBER

P23-2449_EN_0014_-_0001