


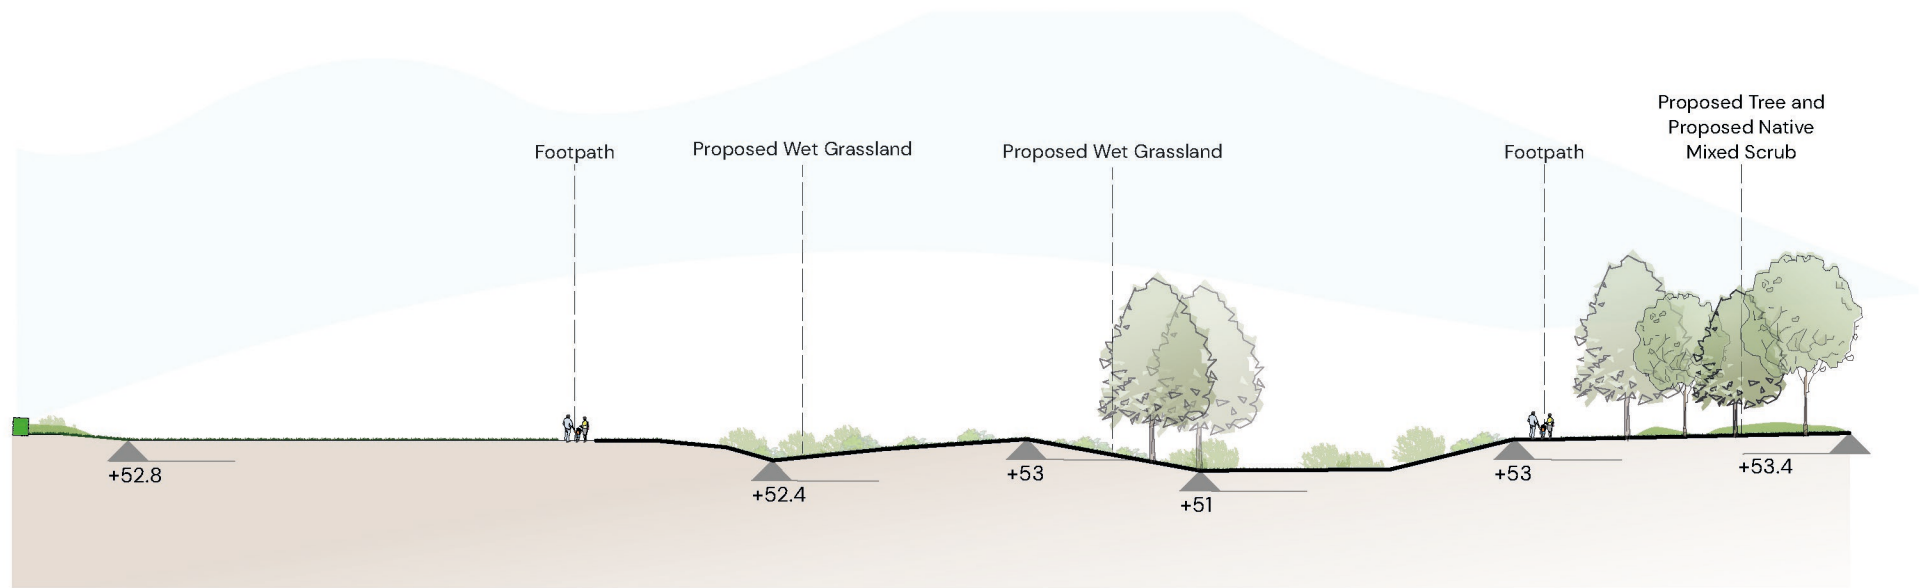


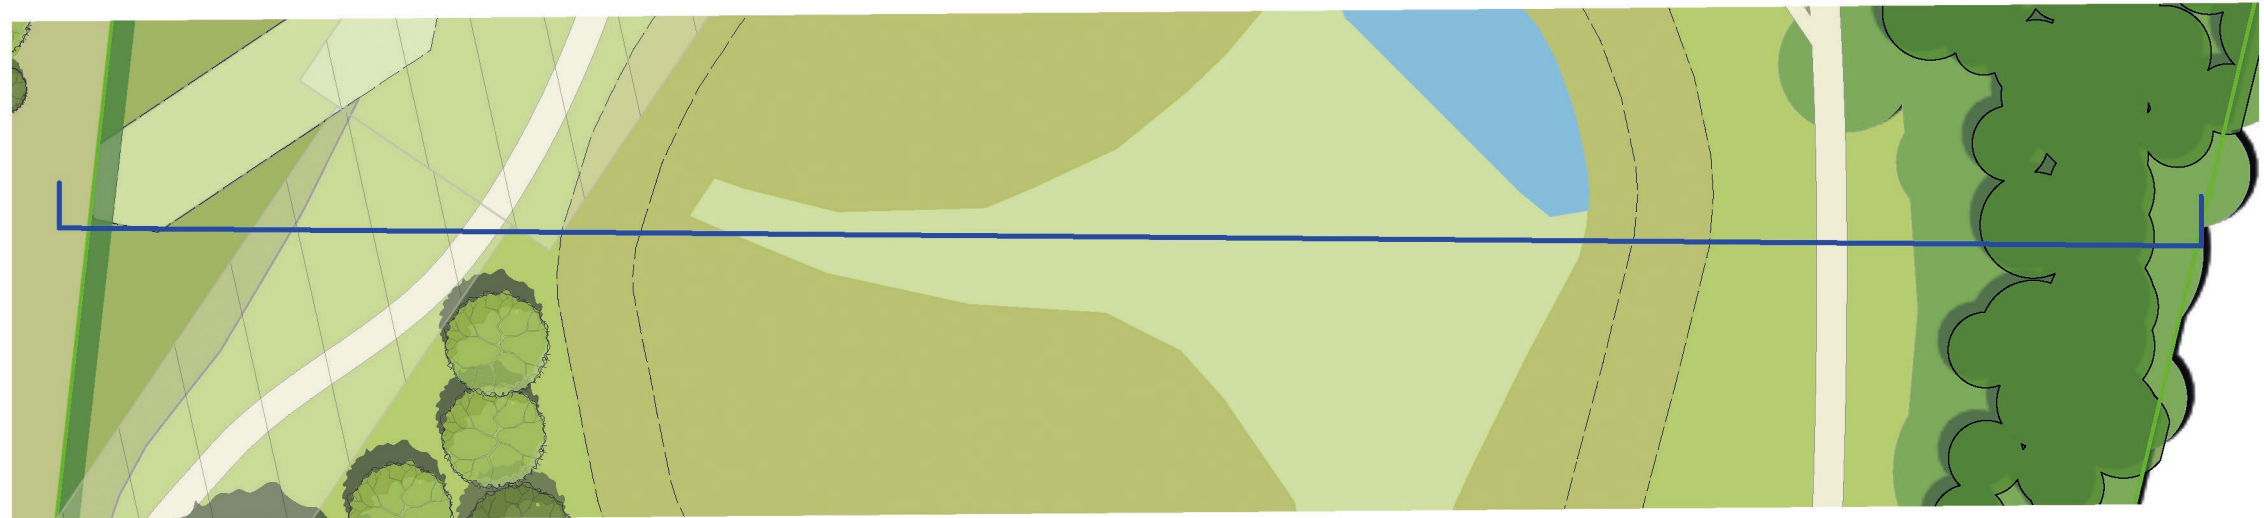

Section CC
1:500@A2

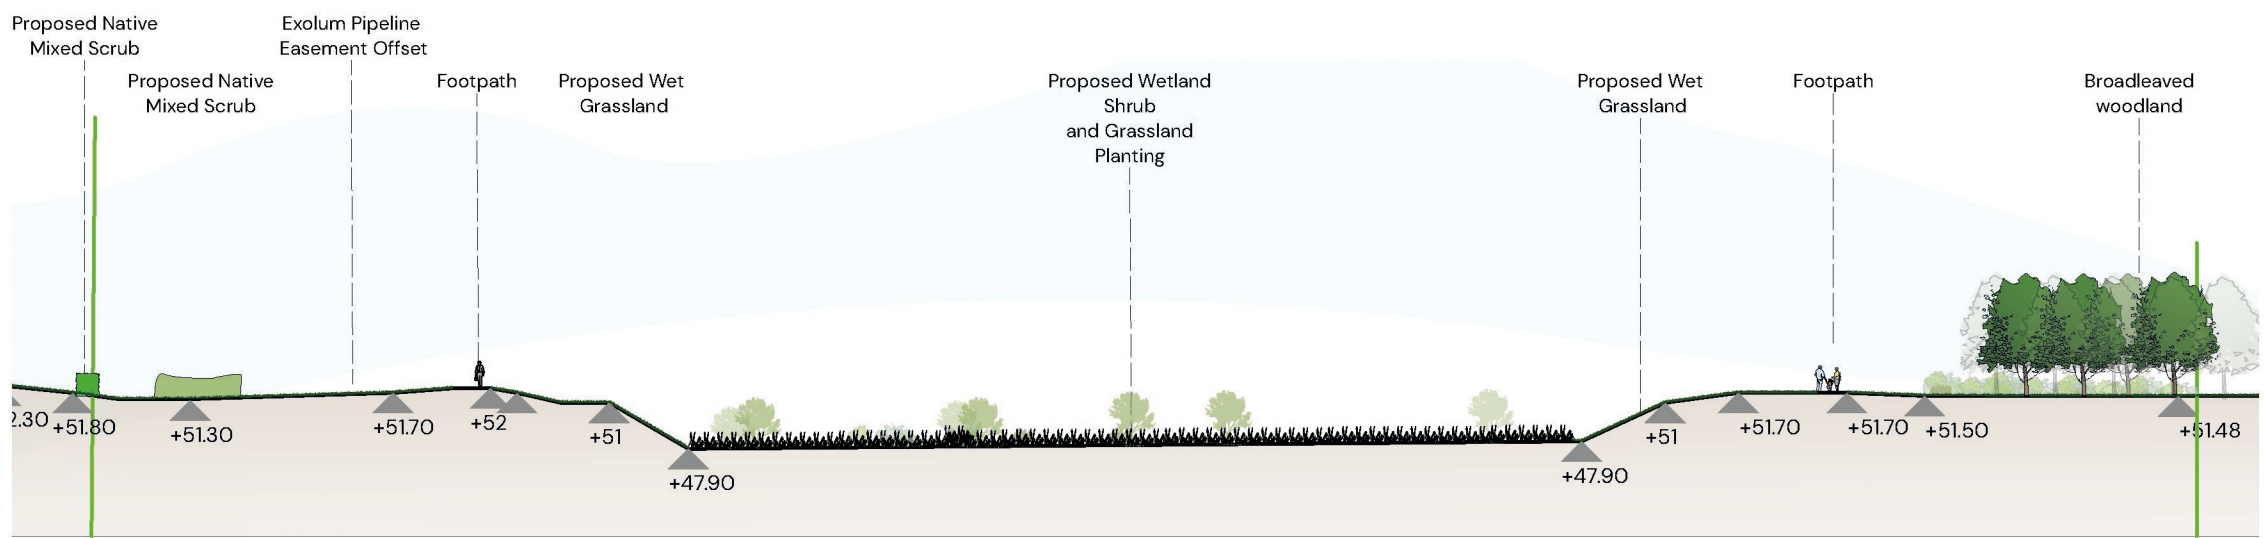

Section DD
1:500@A2

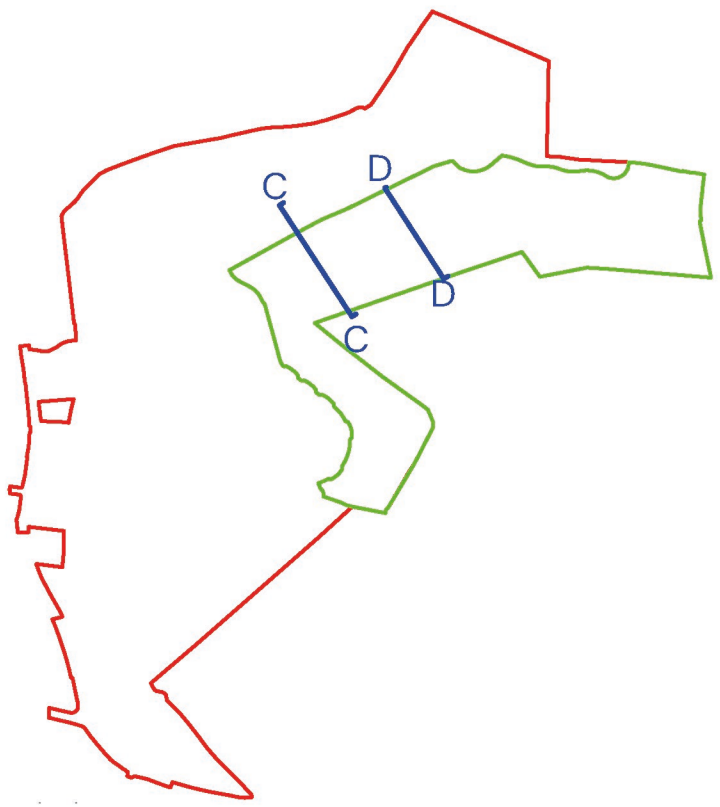

11/02/2026 - First issue
DATE NO REVISION NOTE

FINAL

Sections C-D

Land of Basingstoke Road, Spencers
Wood, Wokingham

CLIENT
Richborough

N 0 10 25 m

DATE 30/01/2026 SCALE 1:500@A2 DRAWN JW APPRVD DR

DRAWING NUMBER

P23-2449_EN_0015_-_0001