

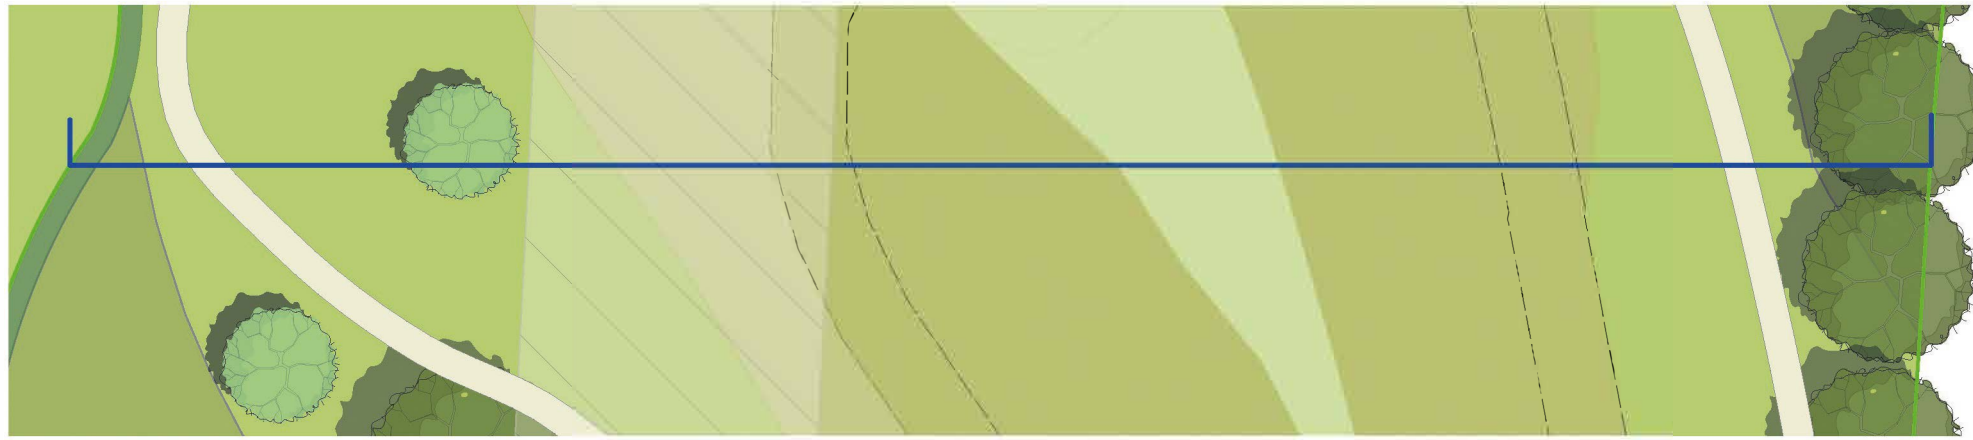


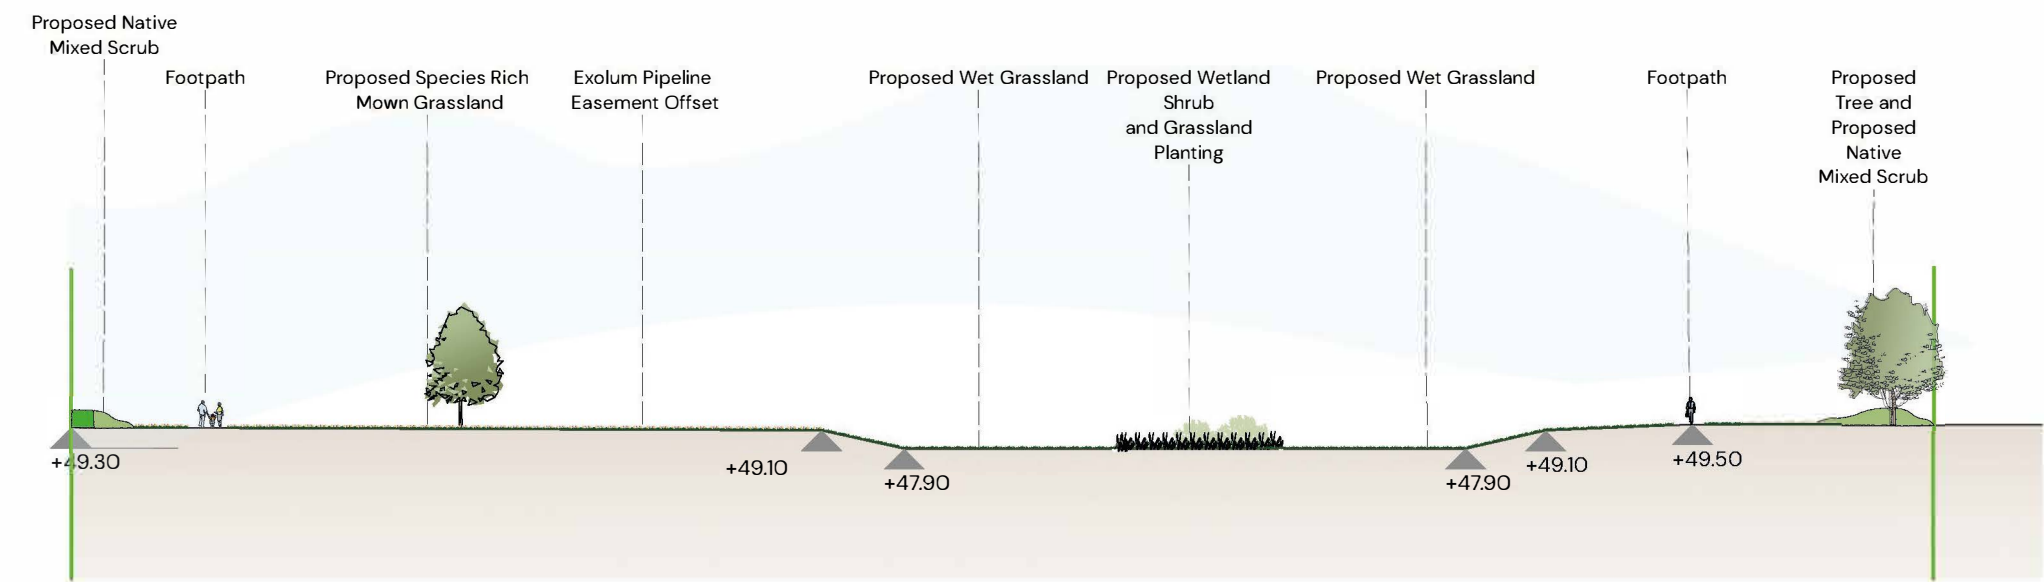

Section EE'
1:500@A2

- KEY
- SANG Boundary
 - Footpaths
 - Existing Vegetation
 - Proposed Native Hedgerow
 - Proposed Parkland / Native Trees
 - Broadleaved woodland
 - Proposed Native Mixed Scrub
 - Proposed Species-rich mown grassland
 - Proposed Wildflower Meadow
 - Proposed Wet Grassland
 - Proposed Wetland Shrub and Grassland Planting
 - Exolum Pipeline Easement Offset

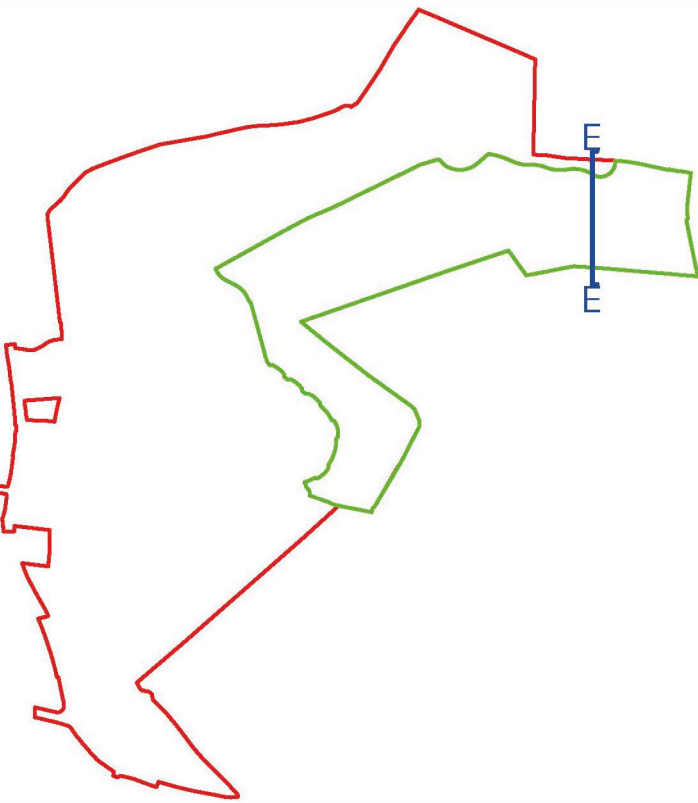


DATE	NO	REVISION	NOTE
------	----	----------	------

FINAL

Section E

Land of Basingstoke Road, Spencers
Wood, Wokingham

CLIENT
Richborough

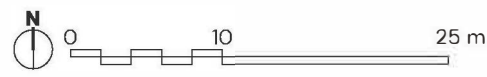

DATE
30/01/2026

SCALE
1:500@A2

DRAWN
JW

APPRVD
DR

DRAWING NUMBER

P23-2449_EN_0016_-_0001

PEGASUS
GROUP