


46 WYNDHAM CRES WOODLEY

REAR EXTENSION .

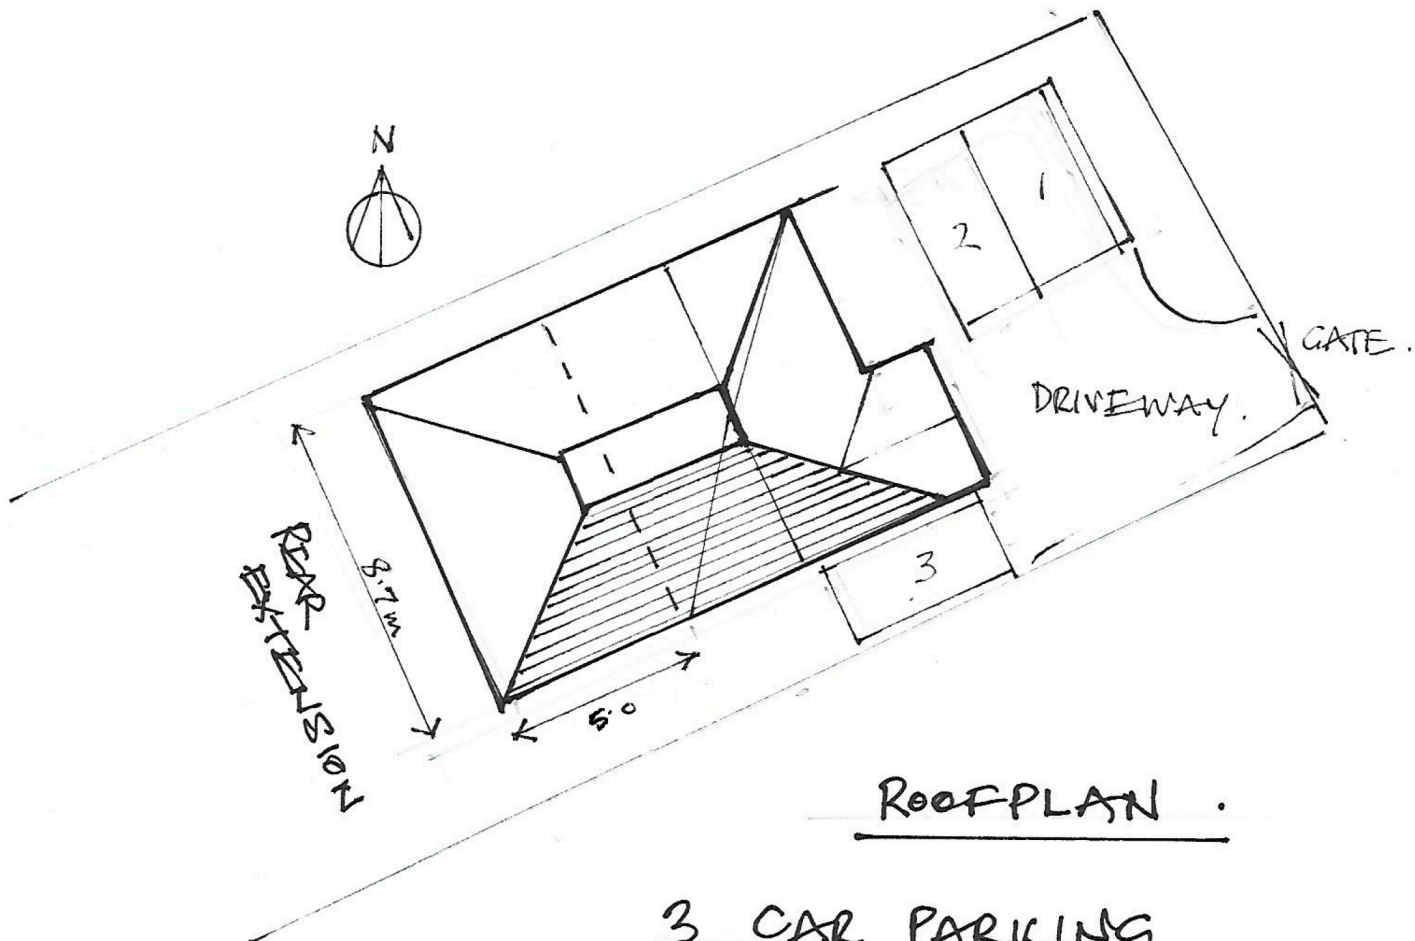

ROOFPLAN .

3 CAR PARKING
SPACES .

SITE PLAN

SCALE - 1-200

