


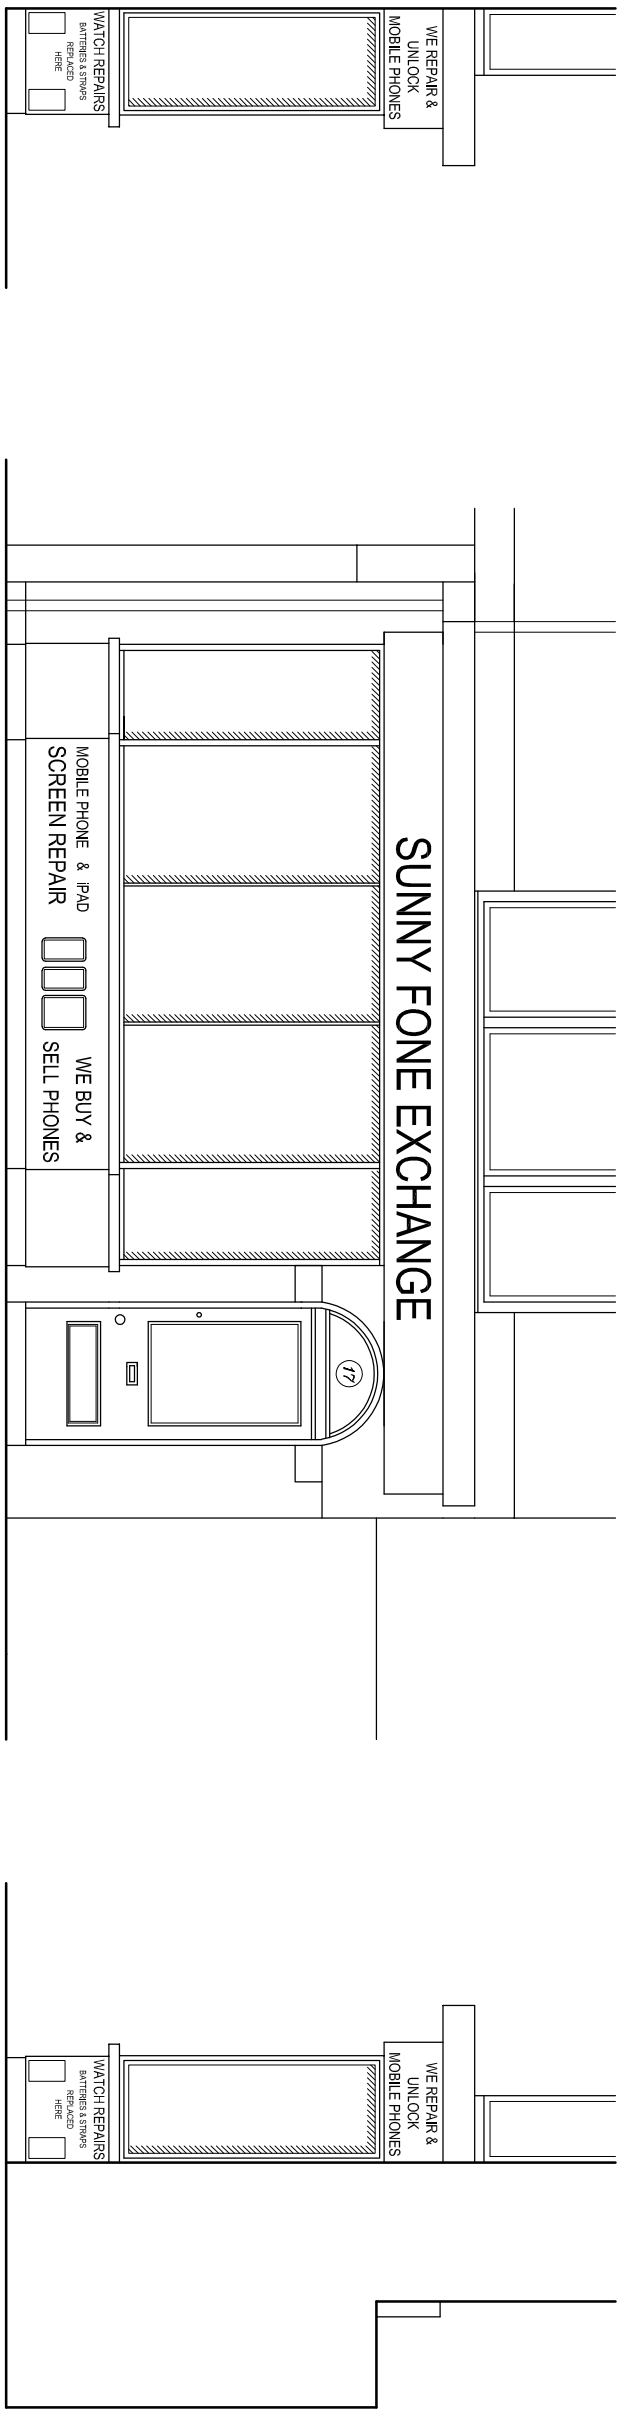


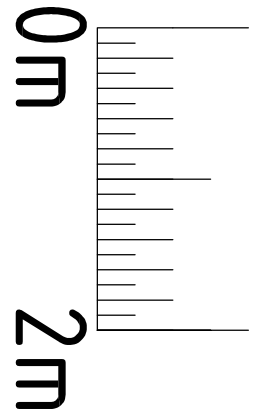

SIDE

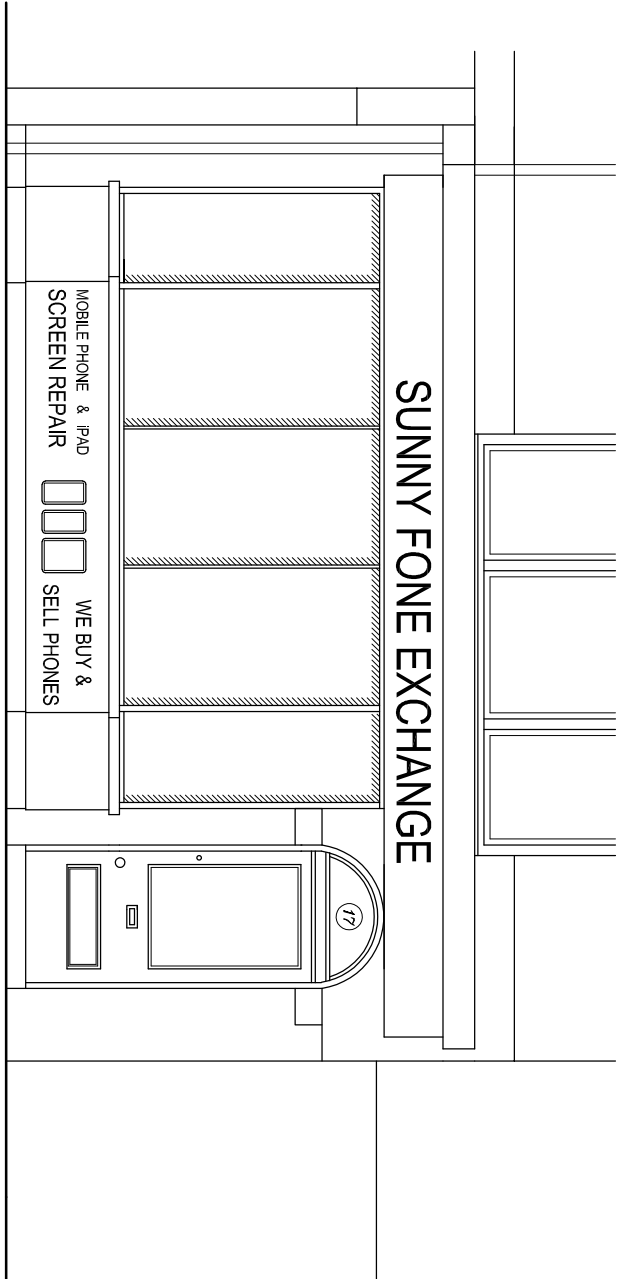


FRONT

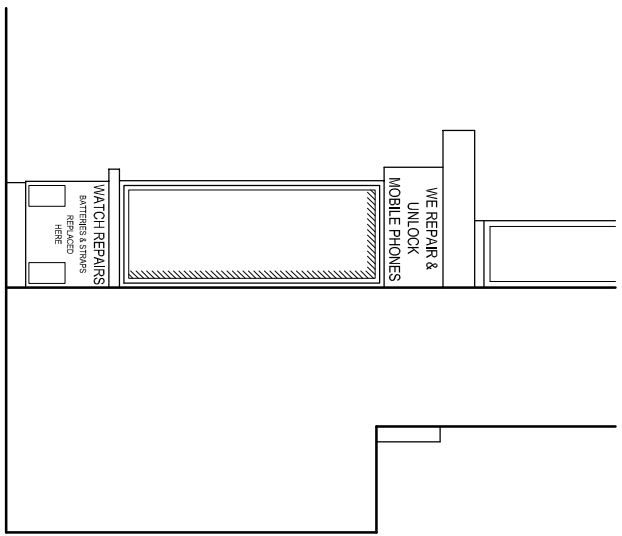


SIDE

EXISTING

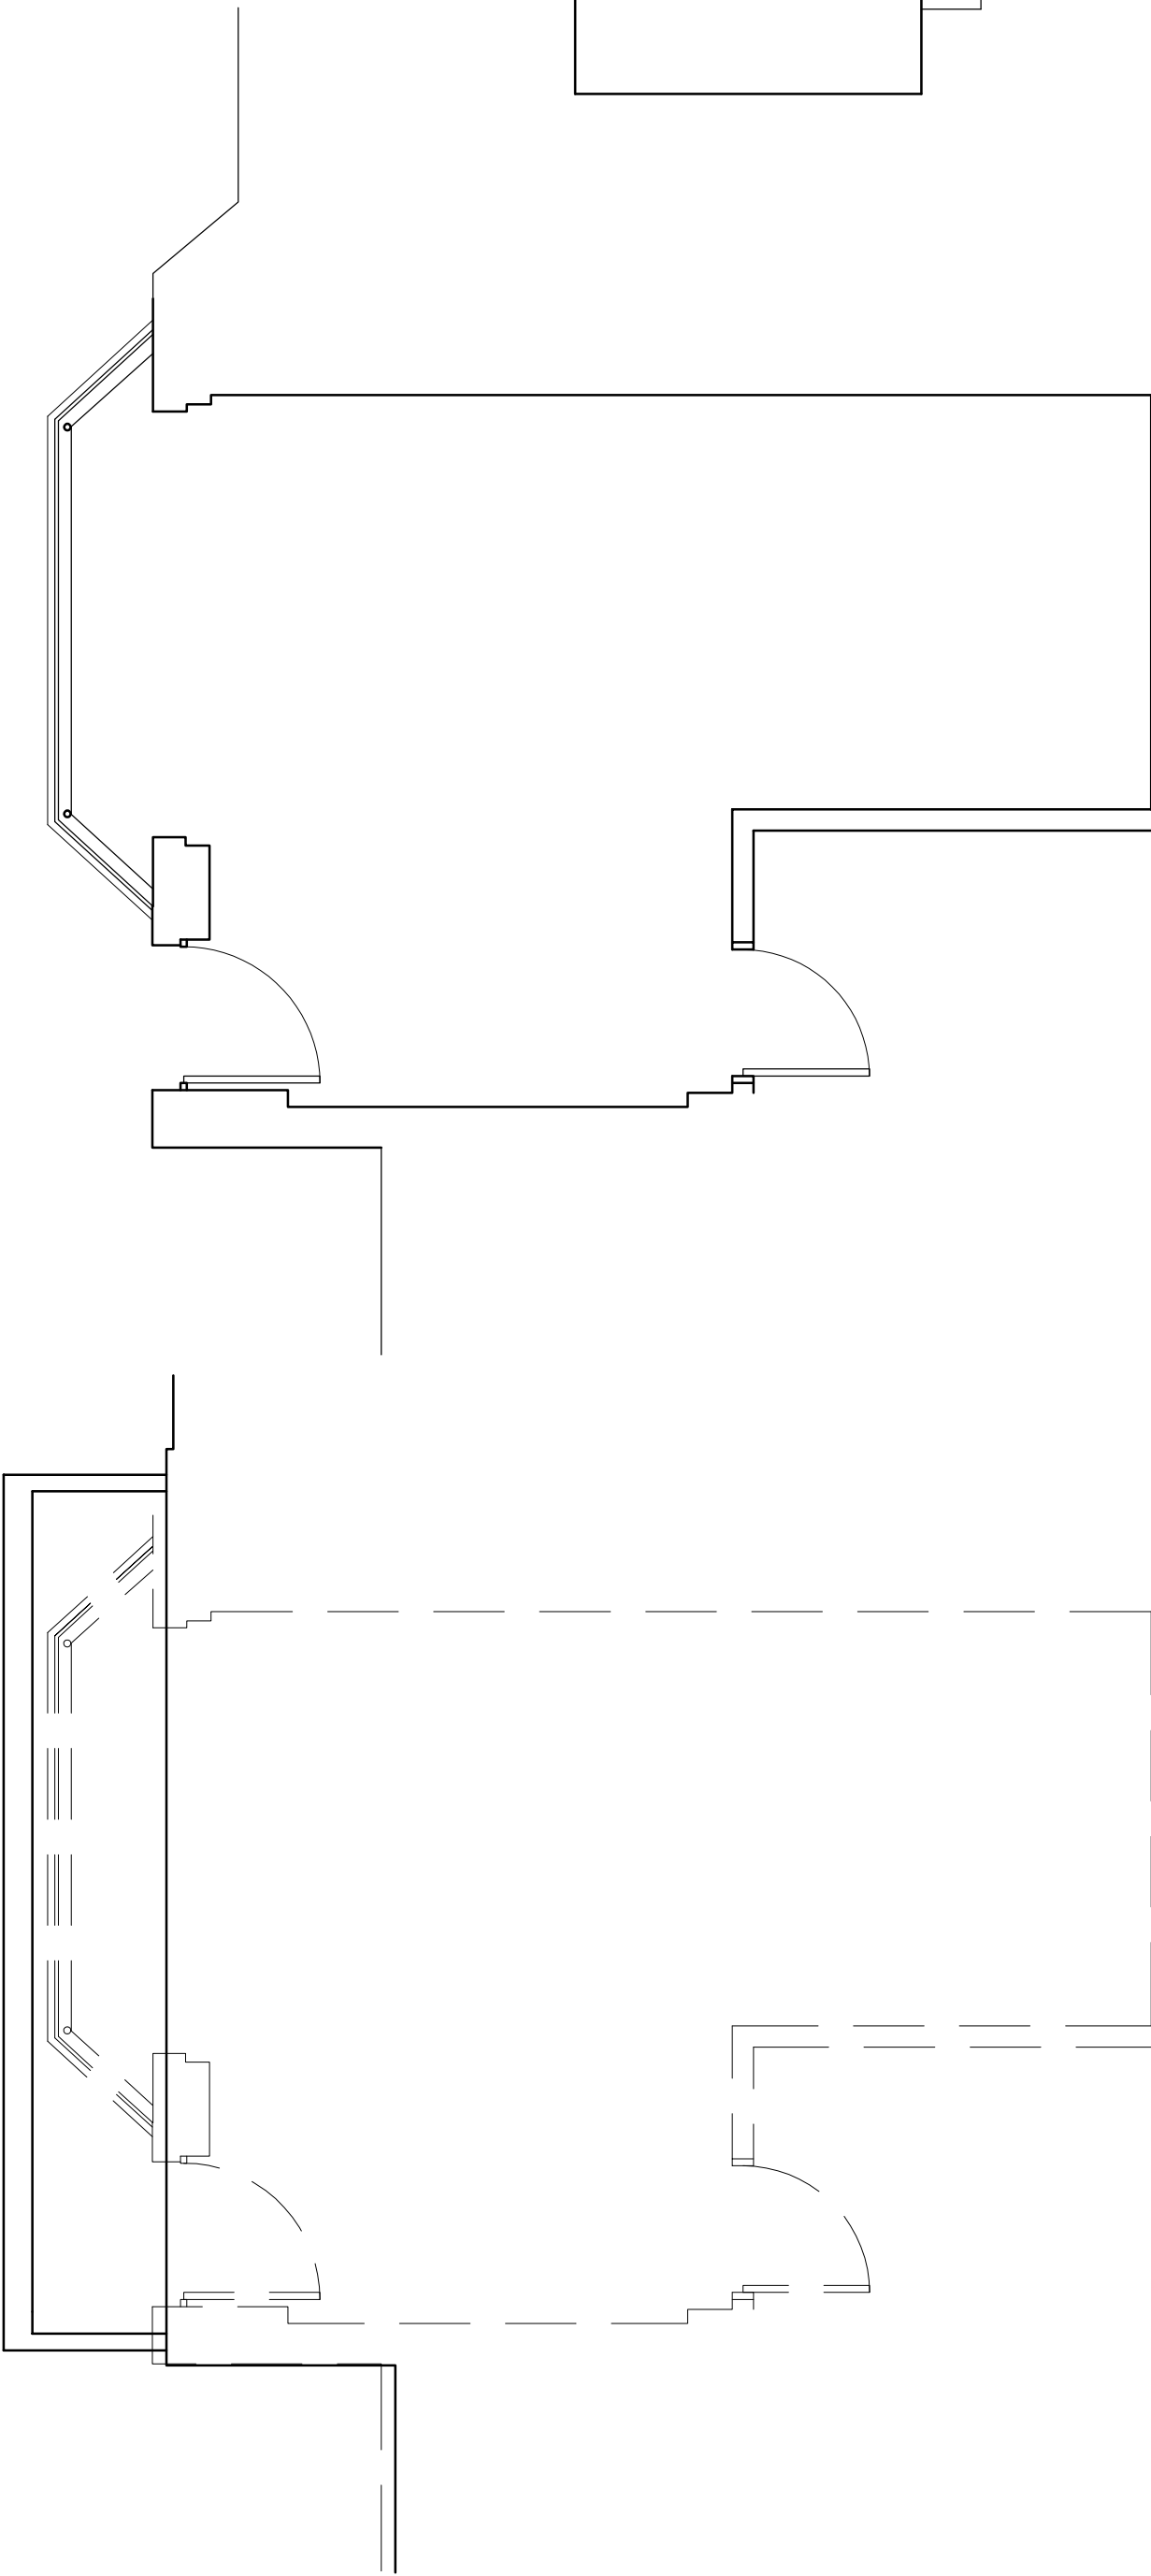


GROUND


ROOF

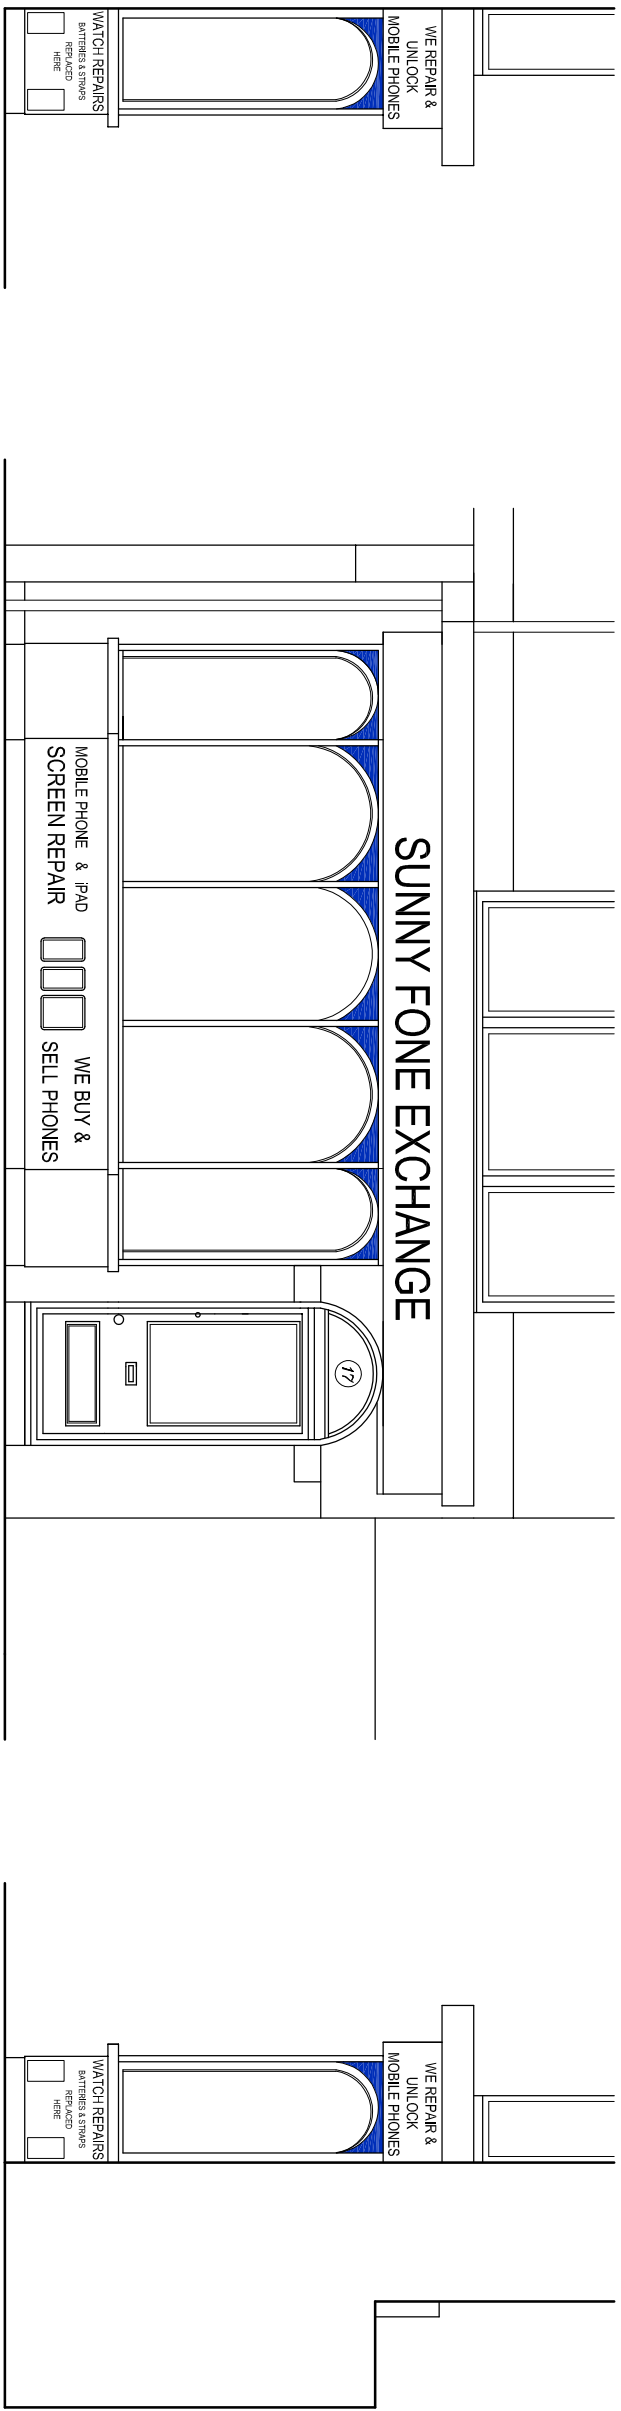

SIDE

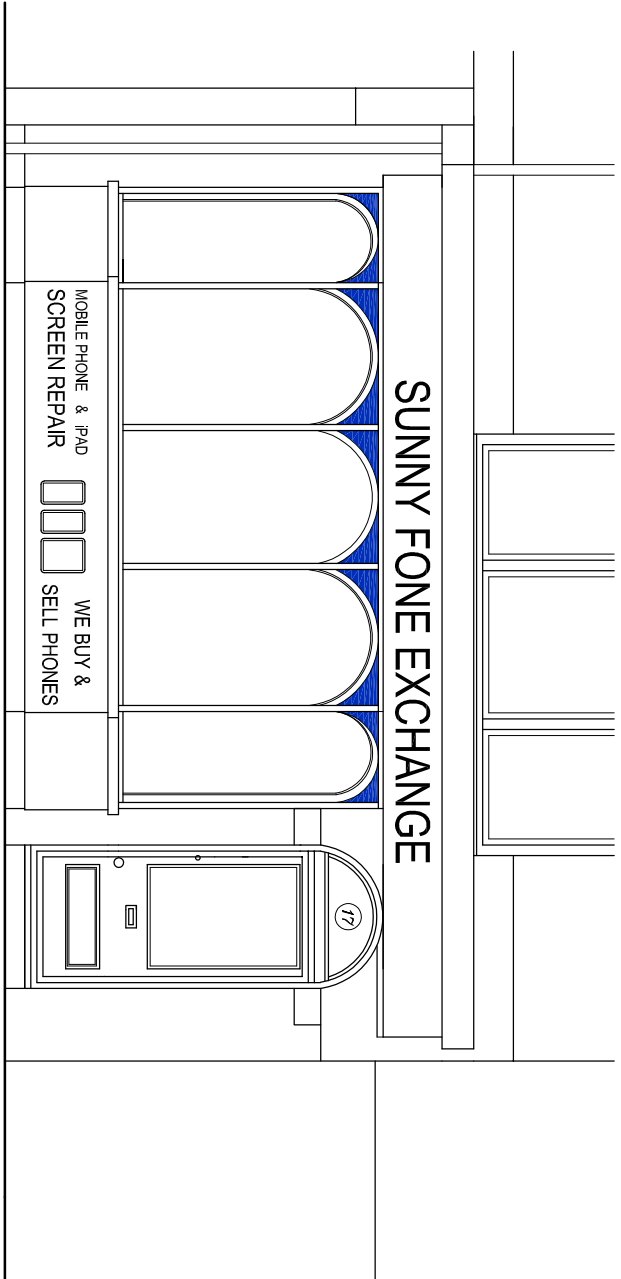


FRONT

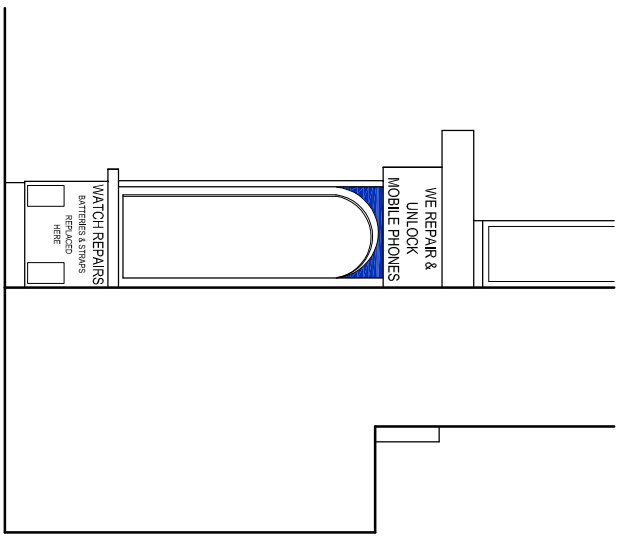

SIDE


FRONT DOOR
REPLACED AS
EXISTING

PROPOSED

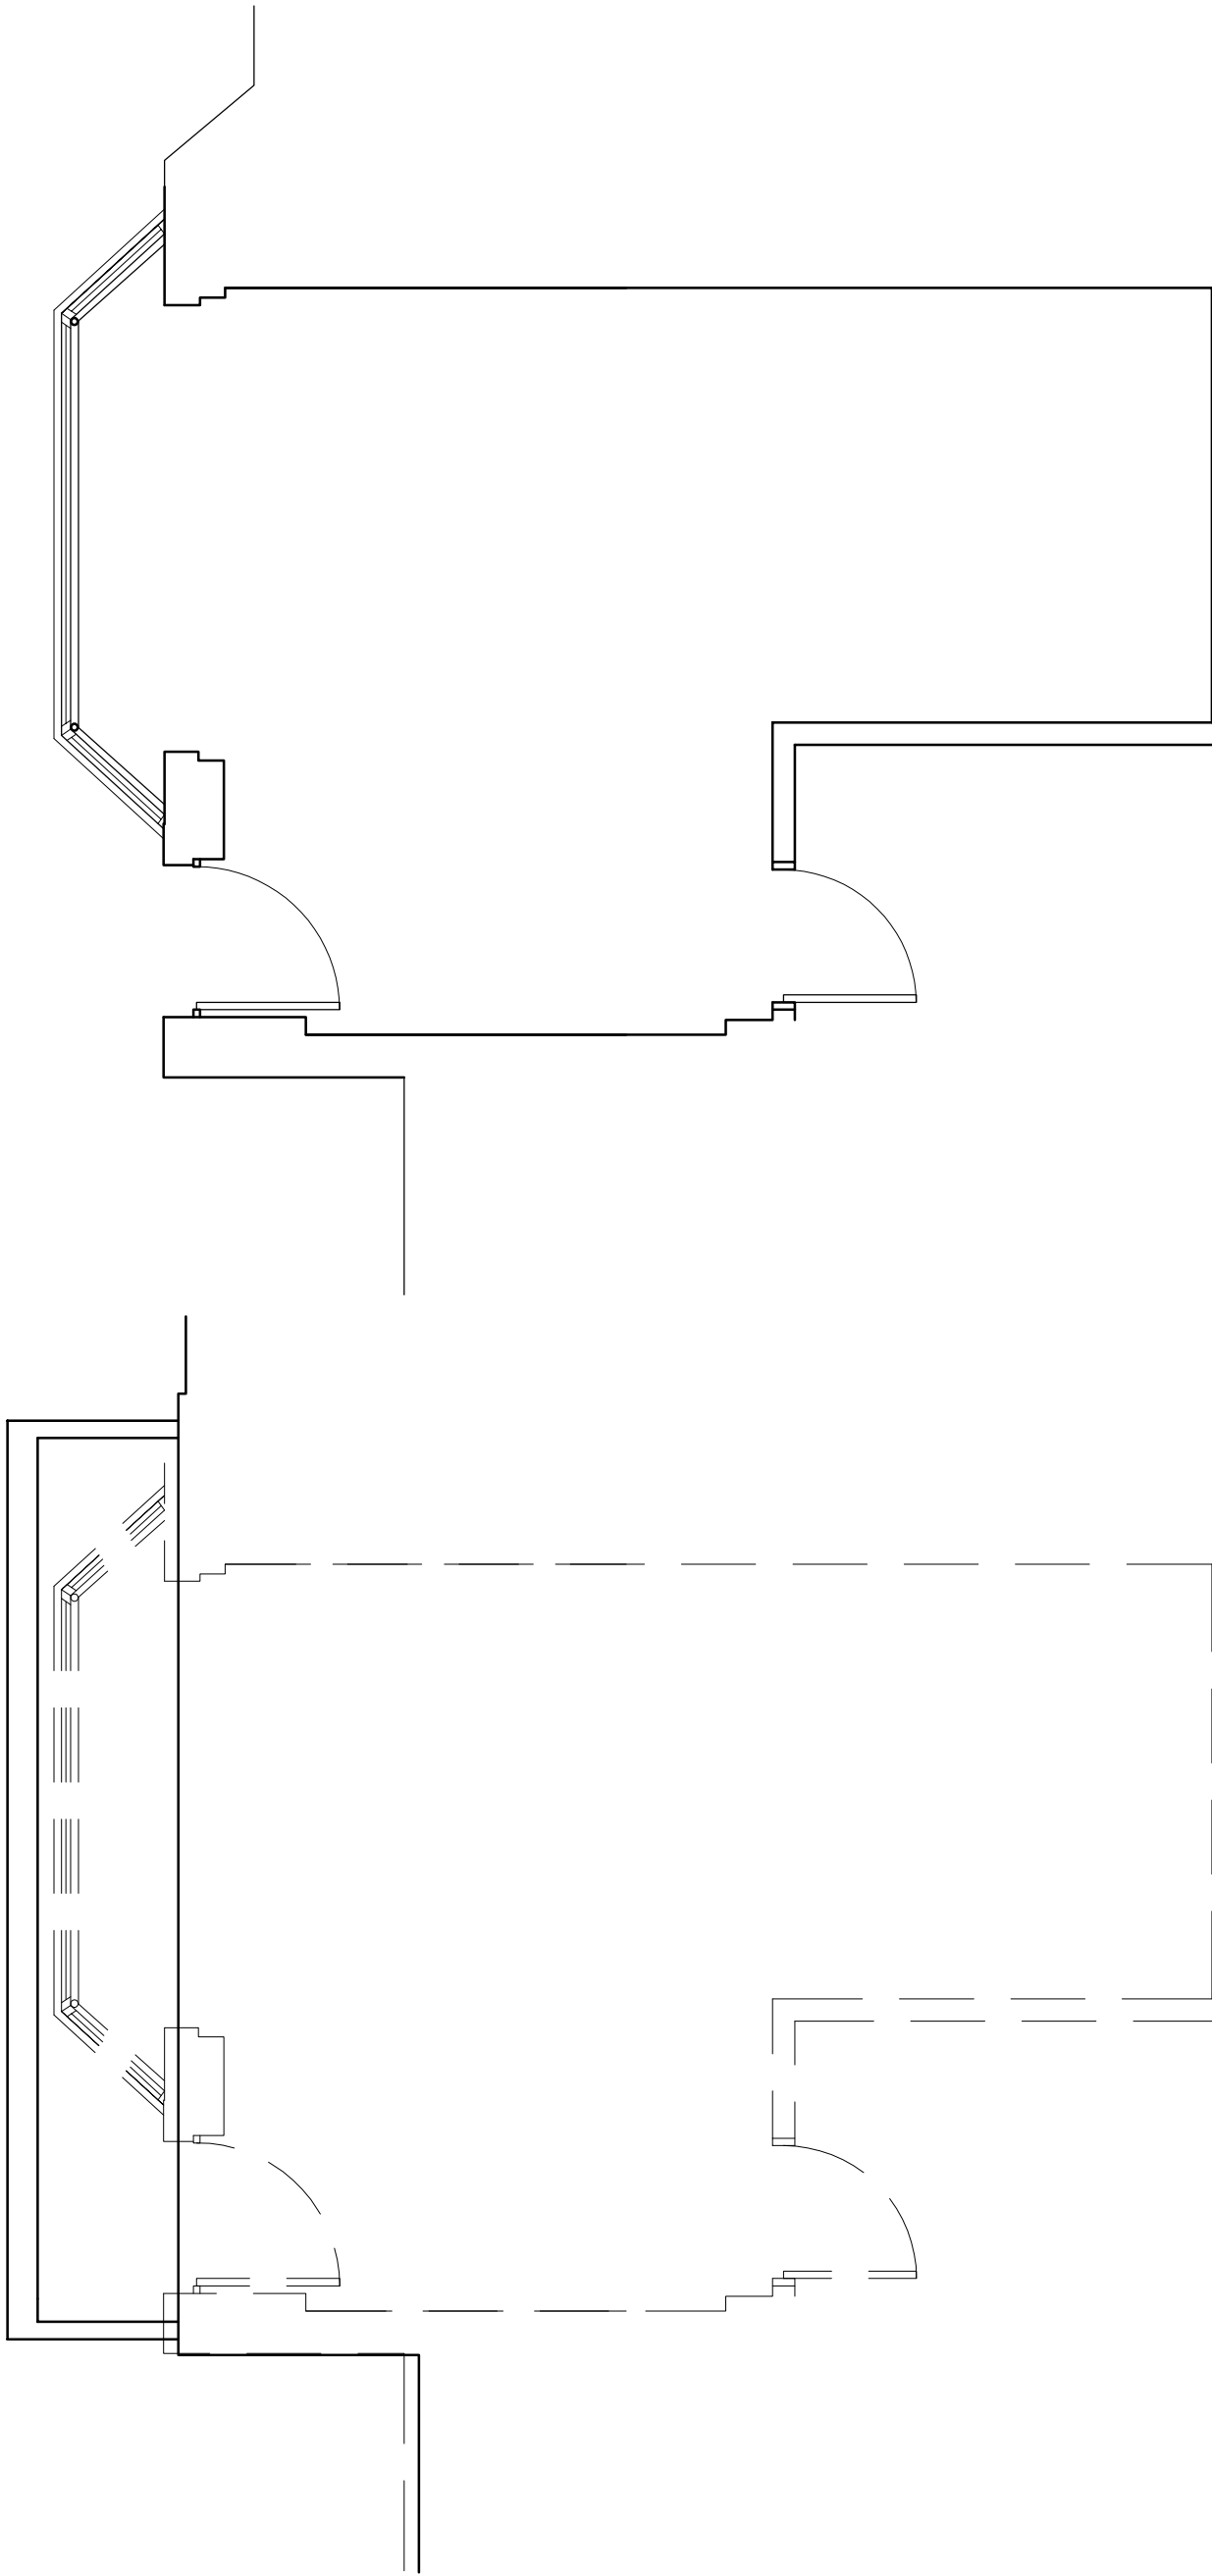

GROUND

ROOF

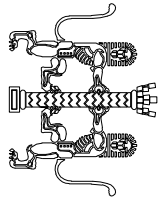

W.M. GRAHAM ASSOCIATES
RIBA CHARTERED ARCHITECTS
1 Peach Street
Wokingham
Berkshire
RG40 1XJ
Tel: 0118 9770464
Email: wmg.architects@btconnect.com
Website: www.wmgramham-architects.co.uk

JOB
SUNNY FONE EXCHANGE
17 PEACH STREET
WOKINGHAM
RG40 1XJ

EXISTING AND PROPOSED
PLANS AND
ELEVATIONS

SCALE	DATE	DRAWN BY
1:100 @ A1	APR 24	CG
JOB NO.	DRAWING NO.	REVISION
3149	03	C