




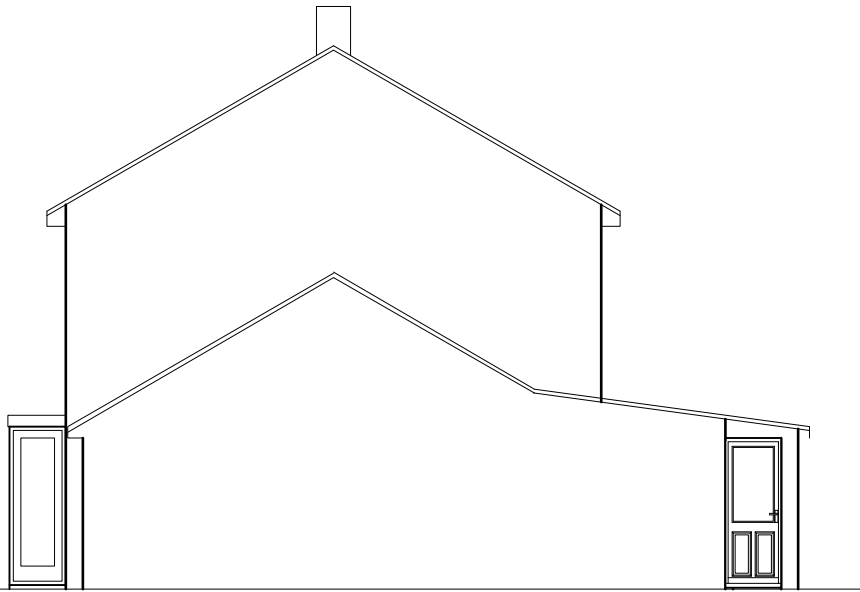


Extg Side Elev

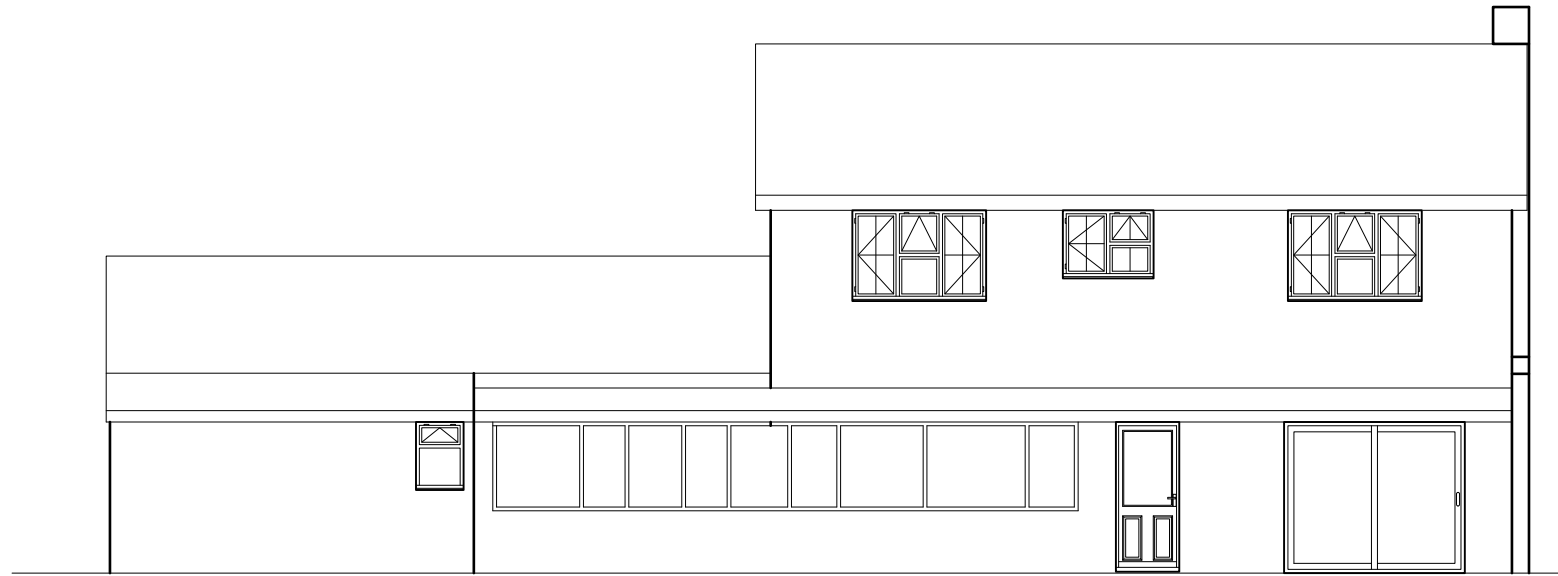


Extg Front Elev

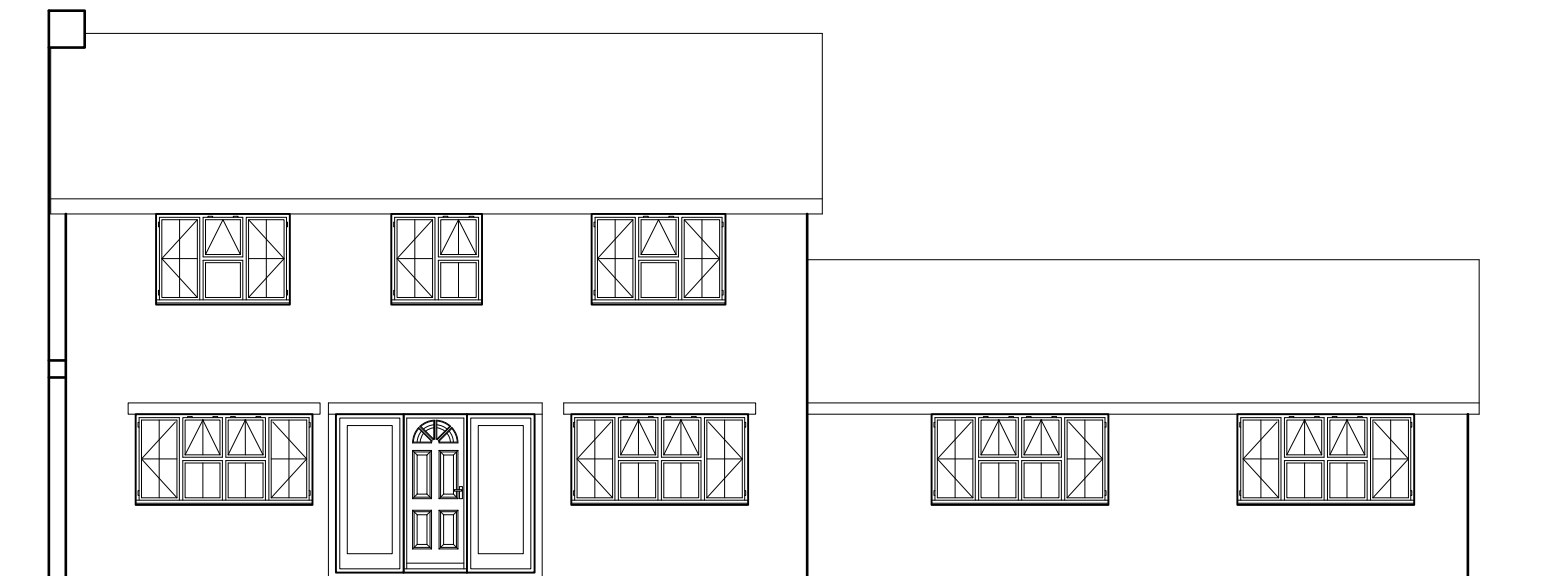

Extg Front Elev

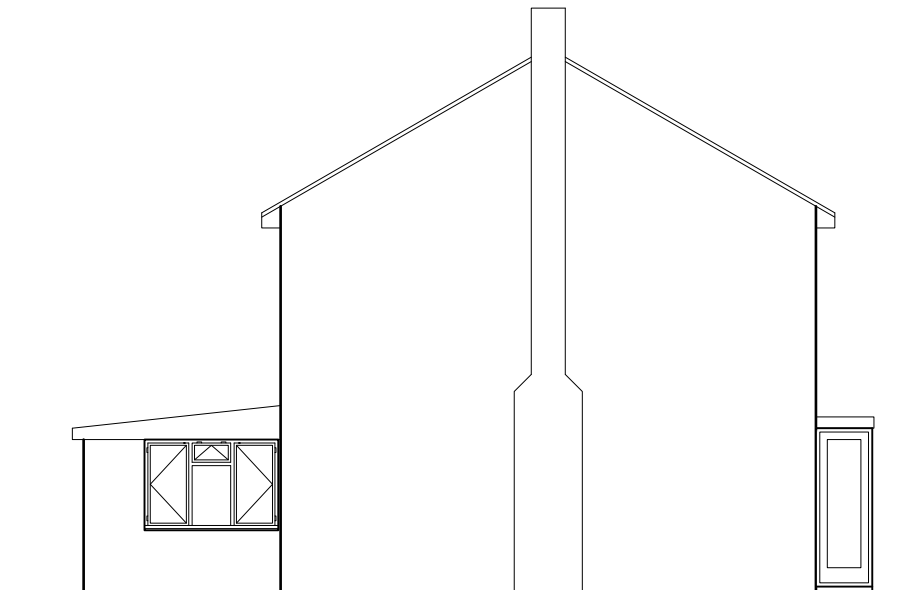

Extg Side Elev

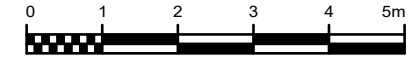

NOTE:-
All dimensions must be checked on site,
and verified with architect.



-	-	-
Date	Revisions	

© copyright David Turner


Filbert Designs
5 Queens Road, Kingsclere, Nr Newbury
Berkshire. RG20 5ES
TEL: 07733 250978
EMAIL: david@dkd.org.uk

Client
MR S DANCE

Job Title
PROPOSED FIRST FLOOR EXTENSION

Drawing Title
**LAMBWOOD HILL FARM
LAMBWOOD HILL
GRAZELEY**

Scale	1:100	Scale	A3
Date	XX/XX/XX	Drawn by	DT

Drg No.	Rev.
FD/486/926	B