


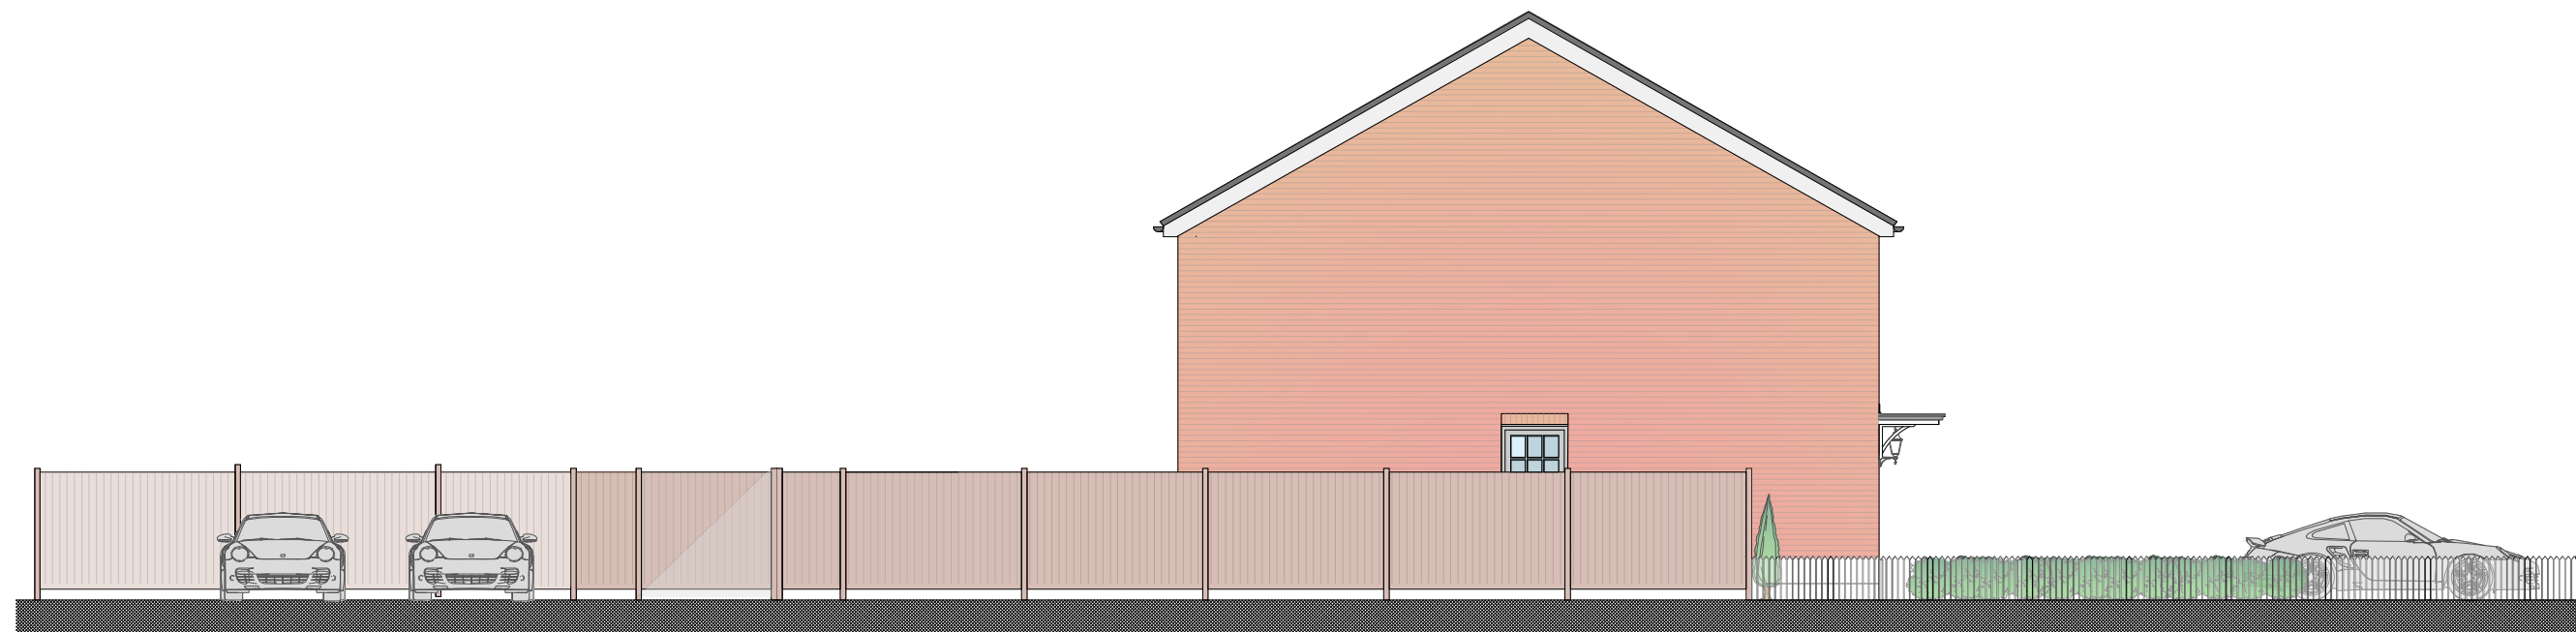

PROPOSED STREET SCENE - SIDE (EAST)



PROPOSED STREET SCENE - FRONT (NORTH)

Scale 1:100



Key

Rev	Date	Description
Revisions		

© Arcadia-Designs - This document and its design content is the copyright of ARCADIA-DESIGNS GROUP Ltd (Arcadia-Designs) and should NOT be copied or reproduced without written consent of the practice.

This drawing should be read in conjunction with all other information including project specification. Use written dimensions only and DO NOT scale. Site dimensions to be checked on site prior to ordering materials.



T: 07562740771 **E:** admin@arcadia-designs.co.uk
W: www.arcadia-designs.co.uk

Project

Construction Of 2 x 3 Bedroom Homes

Client

Kashif Hussain

Address

1 Ilbury Close,
Shinfield
Reading, RG2 9DE

Drawing Title

Proposed StreetScene

Date	Scale	Drawn
20th May 2026	1:100 @ A3	SH
Drawing Number		Revision

20th May 2026 1:100 @ A3 SH

Drawing Number

KICR PL-403

Revision

1

PLANNING