

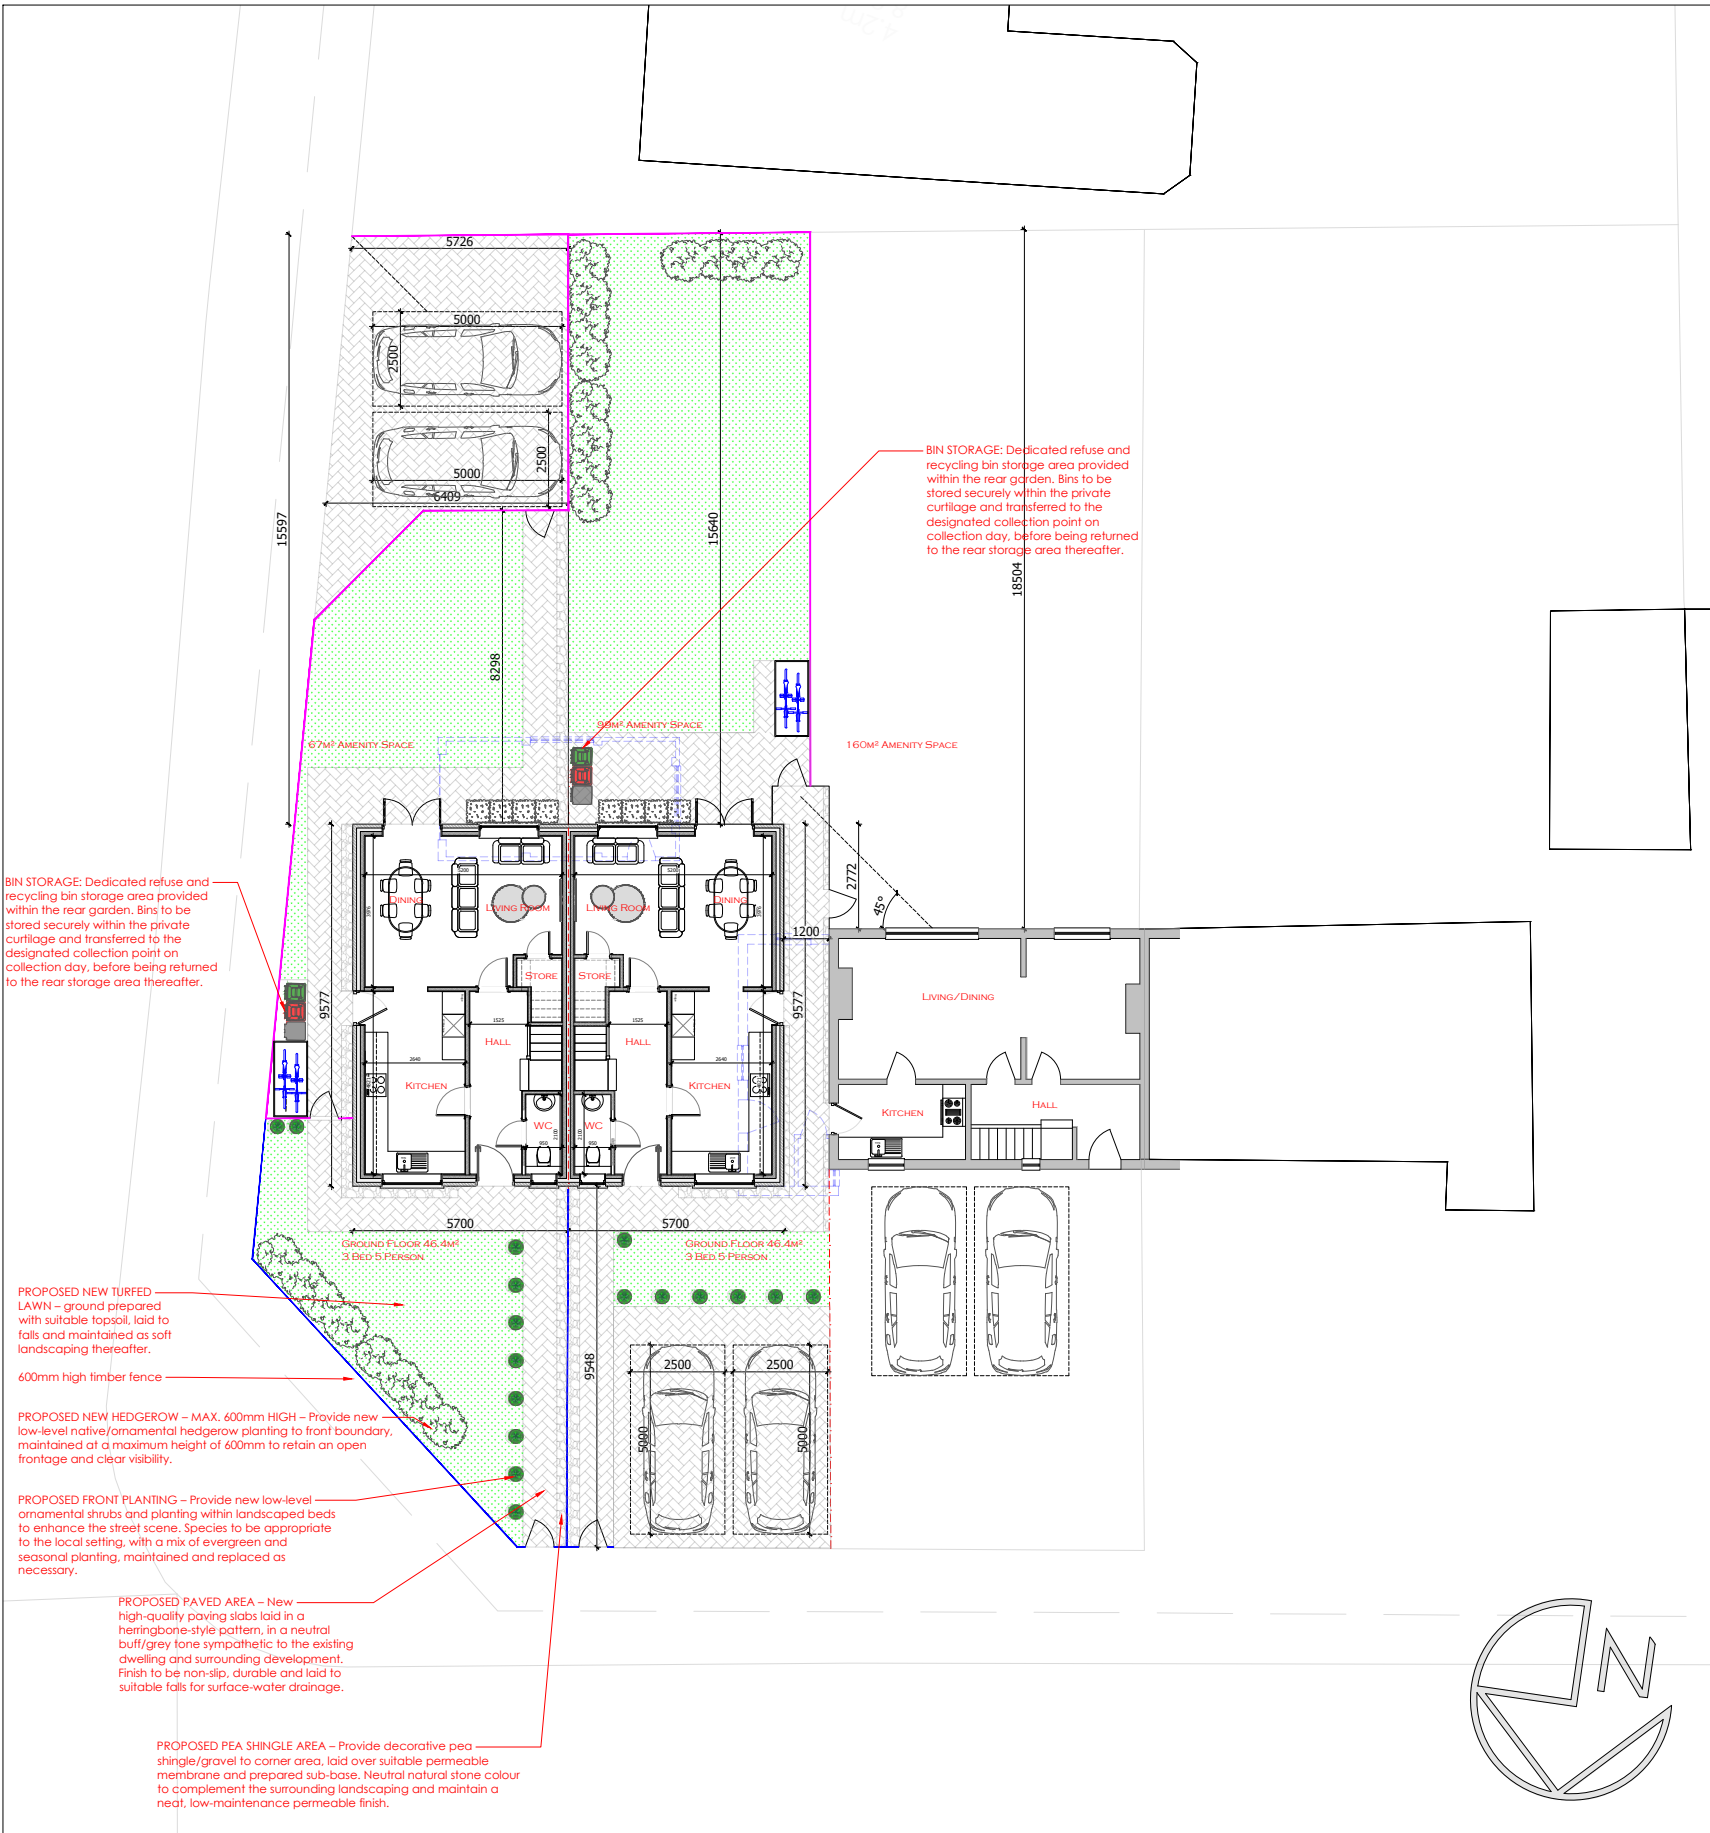
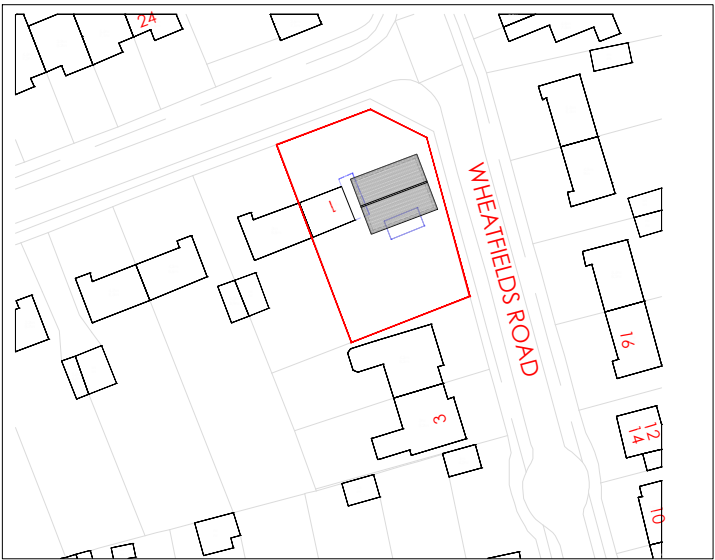


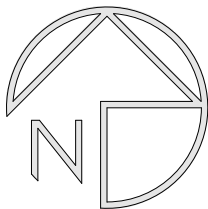

Block Plan 1:200

Scale 1:200

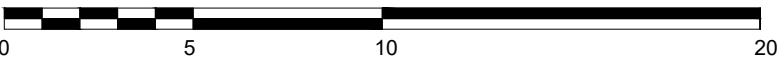

Location Plan 1:1250

scale 1:1250 0 50m

Crown Copyright and database rights(2026)


Ordnance survey 0100031673

600MM HIGH WHITE TIMBER PICKET FENCE:

PROPOSED 600MM MAXIMUM HEIGHT TRADITIONAL TIMBER PICKET FENCE, COMPRISING VERTICAL POINTED-TOP TIMBER PALES FIXED TO HORIZONTAL TIMBER RAILS AND SUPPORTED ON TREATED TIMBER POSTS

1.8M HIGH TIMBER PANEL FENCE:

PROPOSED 1800MM HIGH TIMBER FENCE PANELS FIXED/SLOTTED BETWEEN 100 x 100MM PRESSURE-TREATED TIMBER POSTS AT APPROX. 2400MM CENTRES, OR TO SUIT PROPRIETARY PANEL WIDTH.

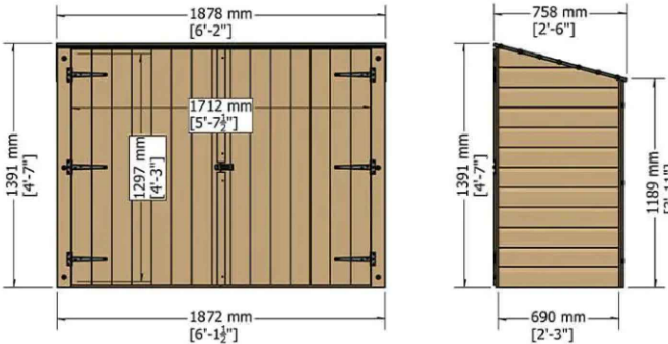

SECURE COVERED CYCLE STORE:

PROVIDE PROPRIETARY ENCLOSED TIMBER CYCLE STORAGE UNIT SUITABLE FOR A MINIMUM OF 2 ADULT BICYCLES, APPROX. 2.0M x 0.9M. STORE TO COMPRISE PRESSURE-TREATED TIMBER CONSTRUCTION WITH WEATHERPROOF PENT ROOF AND LOCKABLE DOUBLE DOORS. PROVIDE SECURE INTERNAL CYCLE LOCKING POINTS/ANCHORS. UNIT TO BE INSTALLED ON A FIRM, LEVEL PAVED/CONCRETE BASE AND PERMANENTLY RETAINED FOR SECURE AND COVERED CYCLE STORAGE. PROX. 2400MM CENTRES, OR TO SUIT PROPRIETARY PANEL WIDTH.

Key

Rev	Date	Description

© Arcadia-Designs - This document and its design content is the copyright of ARCADIA-DESIGNS GROUP Ltd (Arcadia-Designs) and should NOT be copied or reproduced without written consent of the practice. This drawing should be read in conjunction with all other information including project specification. Use written dimensions only and DO NOT scale. Site dimensions to be checked on site prior to ordering materials.



T: 07562740771 E: admin@arcadia-designs.co.uk
W: www.arcadia-designs.co.uk

Project
Construction Of
2 x 3 Bedroom Homes

Client
Kashif Hussain
Address
1 Ilbury Close,
Shinfield
Reading, RG2 9DE
Drawing Title
Landscaping Plan

Date 20th May 2026 **Scale** 1:1250/ 1:200 @A3 **Drawn** SH

Drawing Number KICR PL-101 **Revision** /

PLANNING