


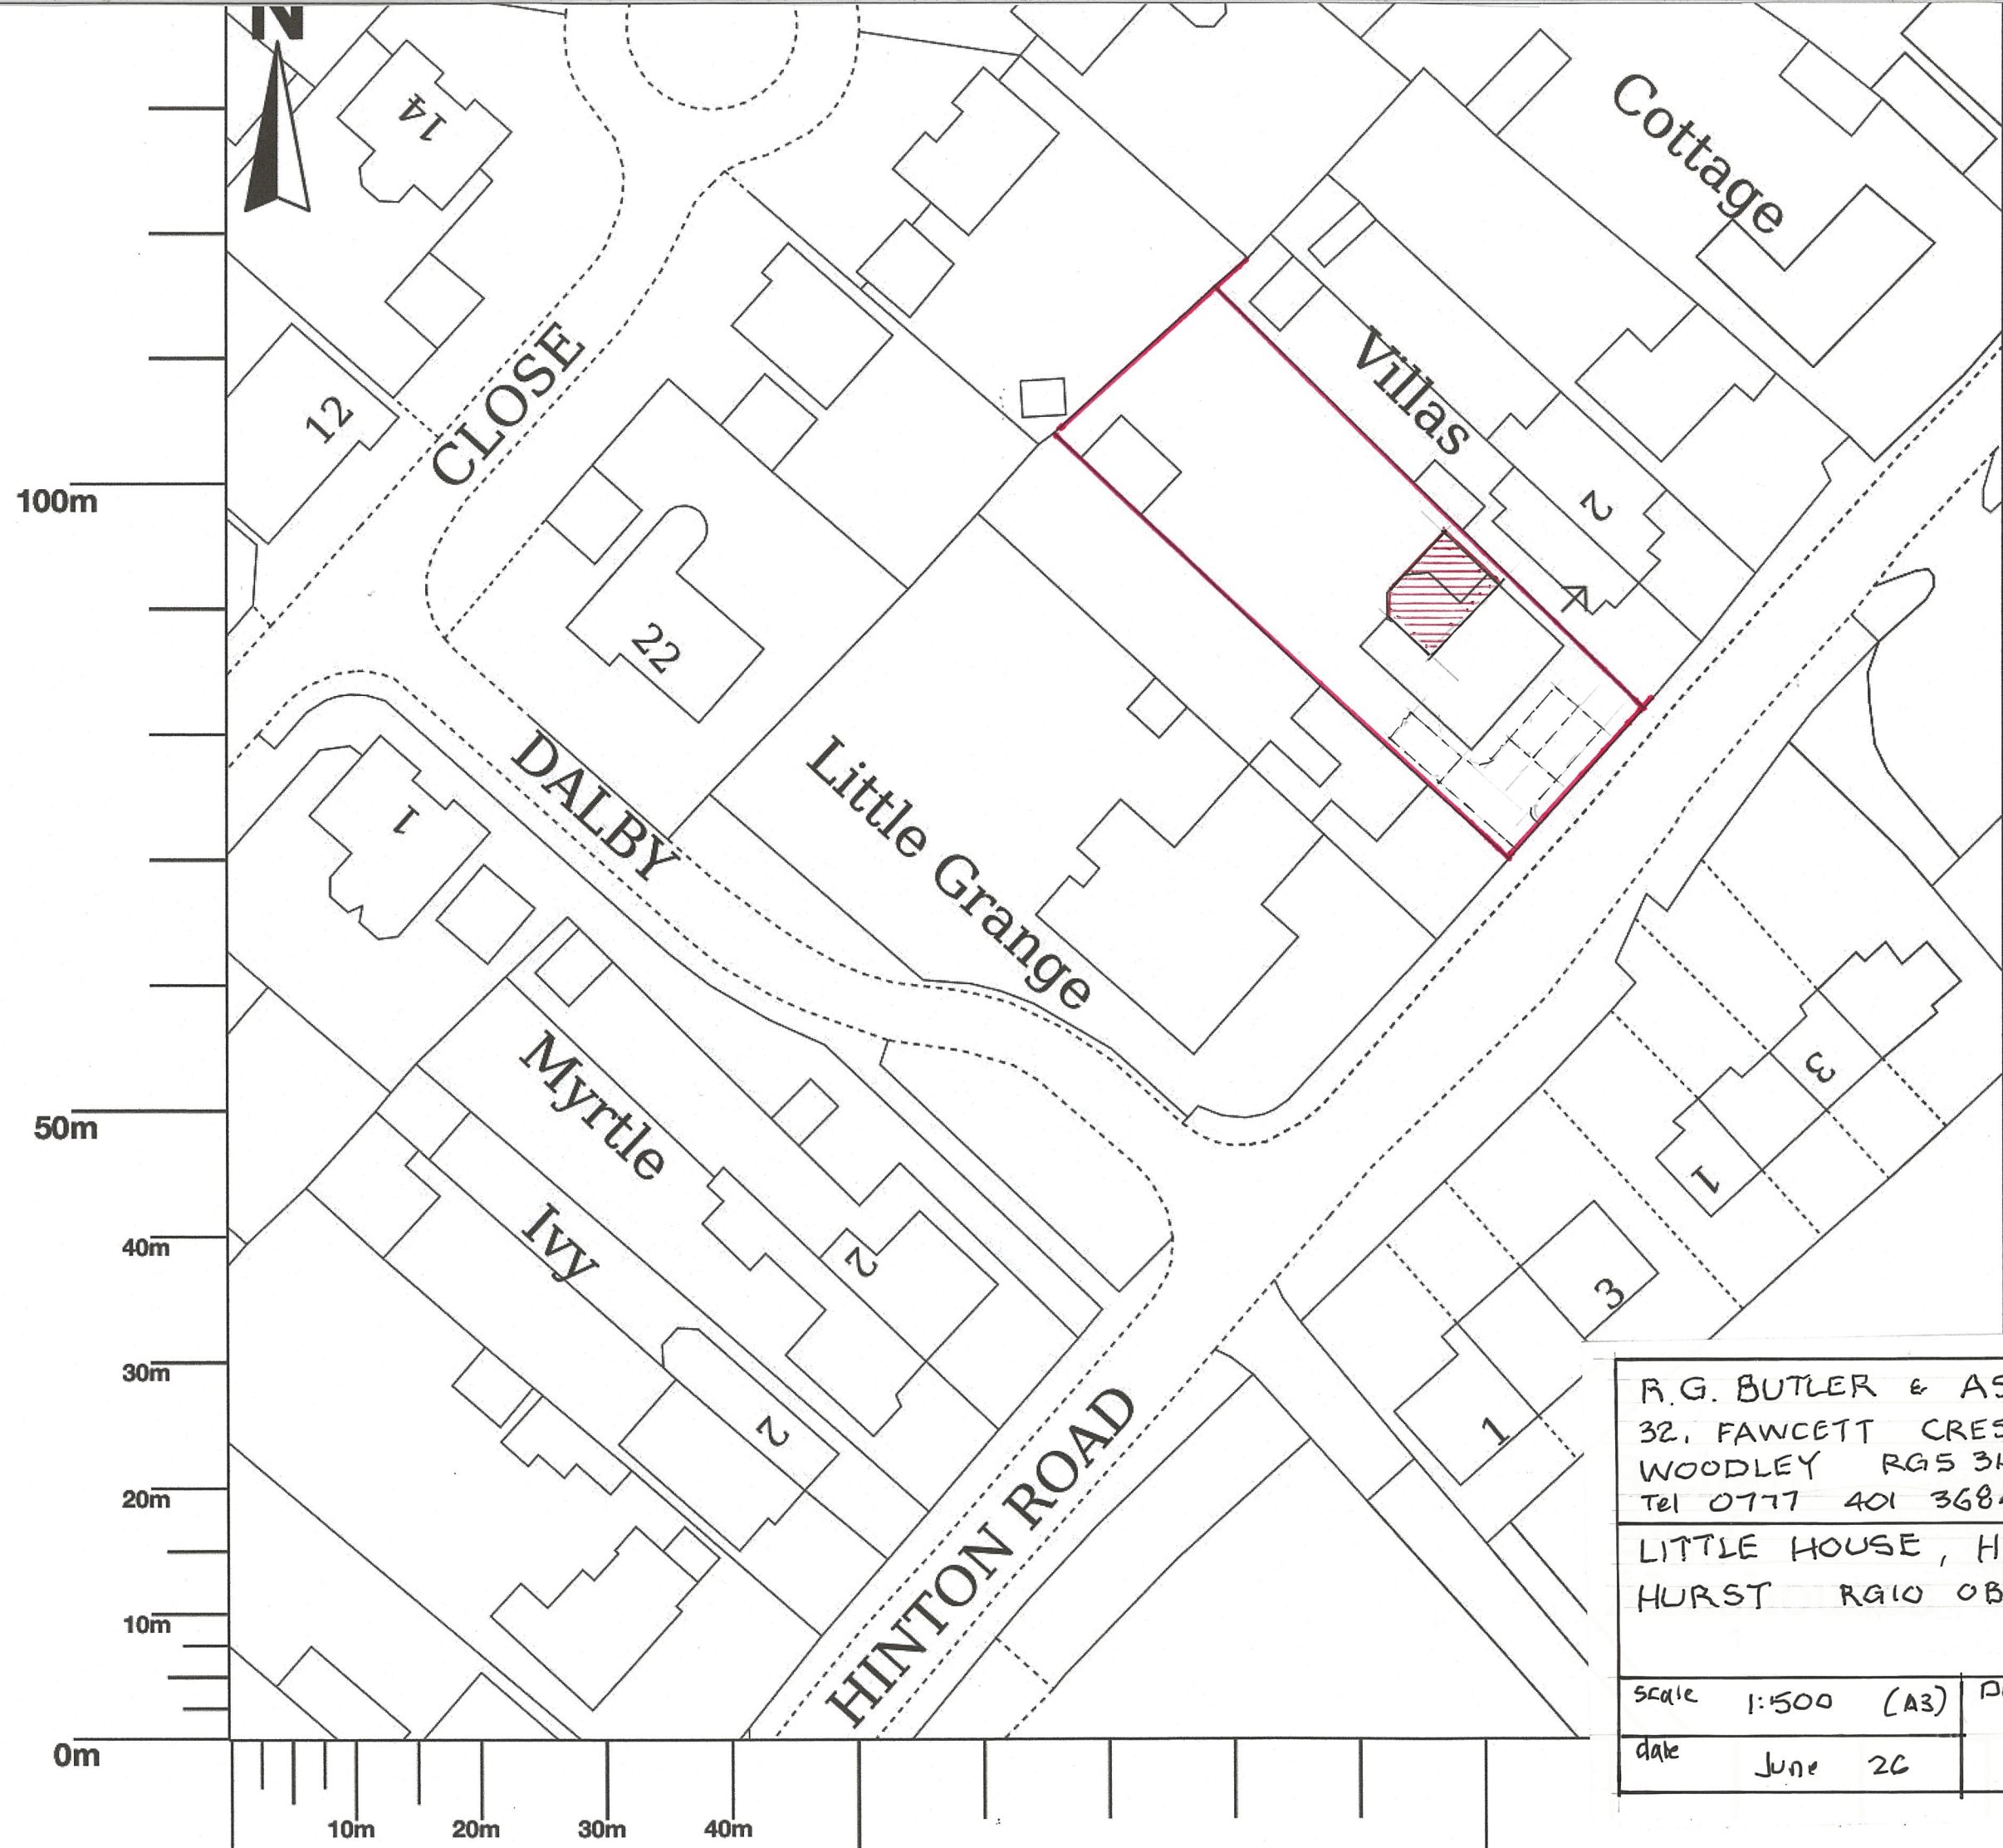

R.G. BUTLER & ASSOCIATES
32, FAWCETT CRESCENT
WOODLEY RG5 3HU
Tel 0777 401 3684

LITTLE HOUSE, HINTON ROAD
HURST RG10 0BP

Scale 1:500 (A3)

date June 26

Proj No

1257/1