



SOUTH ELEVATION

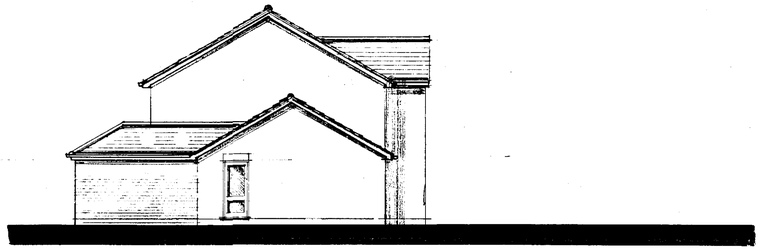


WEST ELEVATION



EAST ELEVATION

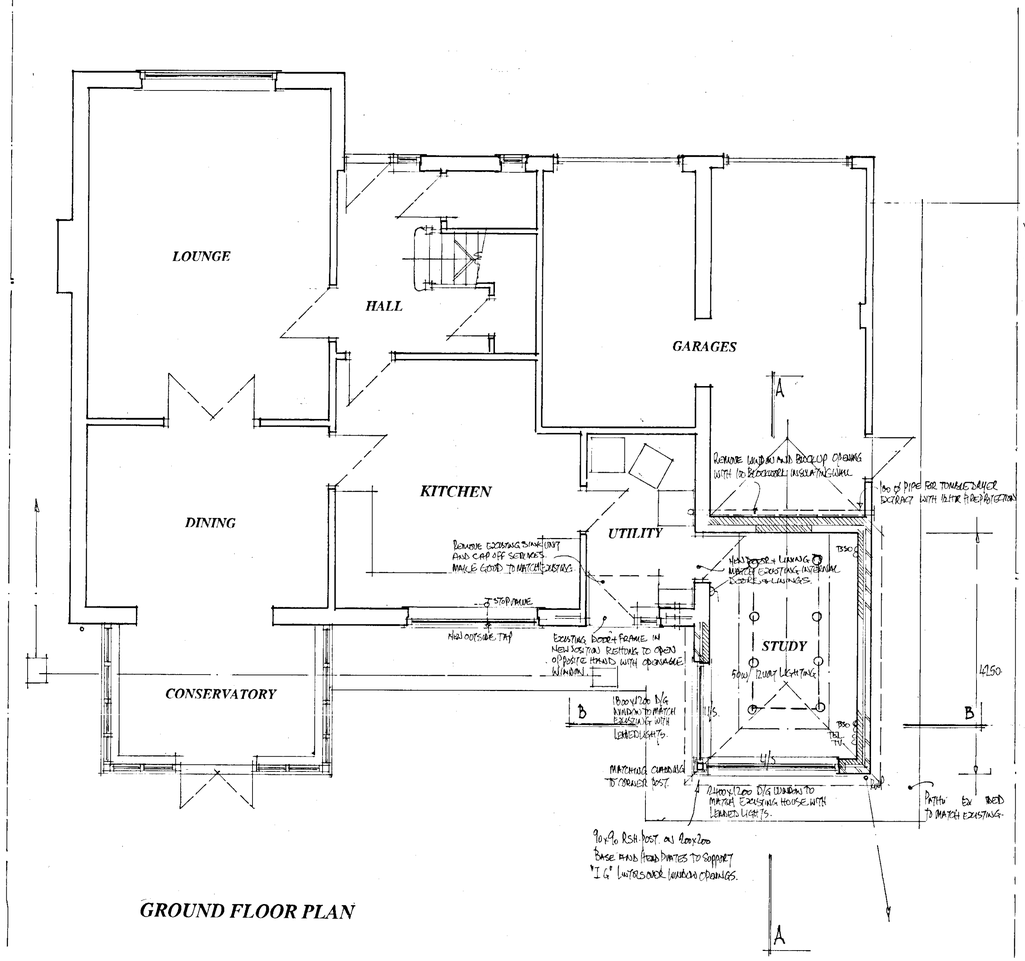


GROUND FLOOR PLAN

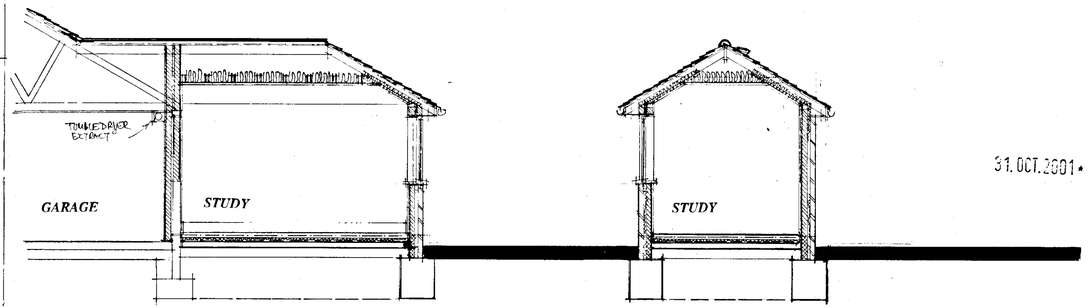


SECTION AA

SECTION BB

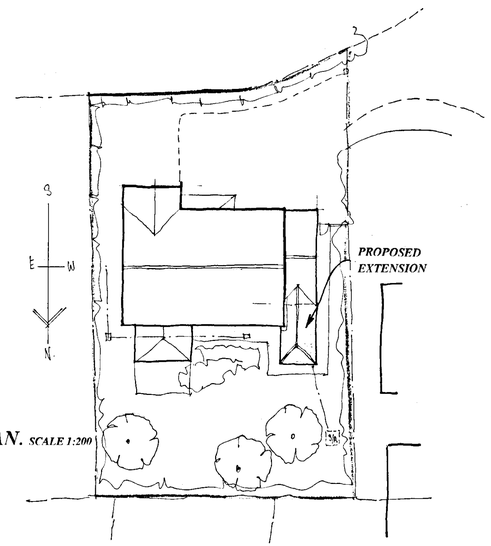

SITE PLAN. SCALE 1:200

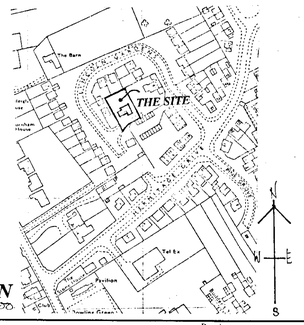

LOCATION PLAN
SCALE 1:2500

31.OCT.2001 5205

Proposal: PROPOSED EXTENSIONS. Drawing: PLANNING PROPOSALS

Site: 24A HIDEAWAY HOUSE, LINCOLN GARDENS, TWYFORD, BERKSHIRE.

Date 17 October, 2001 Scale 1:100 & 1:50 Drawing No D 621-01

APPROVED

COLIN DAWSON & ASSOCIATES
Architectural Design & Building Surveying.
MALVERN HOUSE
1 MALVERN WAY
TWYFORD
READING, BERKSHIRE, RG10 9PY.
Tel: (0118) 9343322 Fax: (0118) 9343322.

28/1/02