



Existing Ground Floor Layout Plan

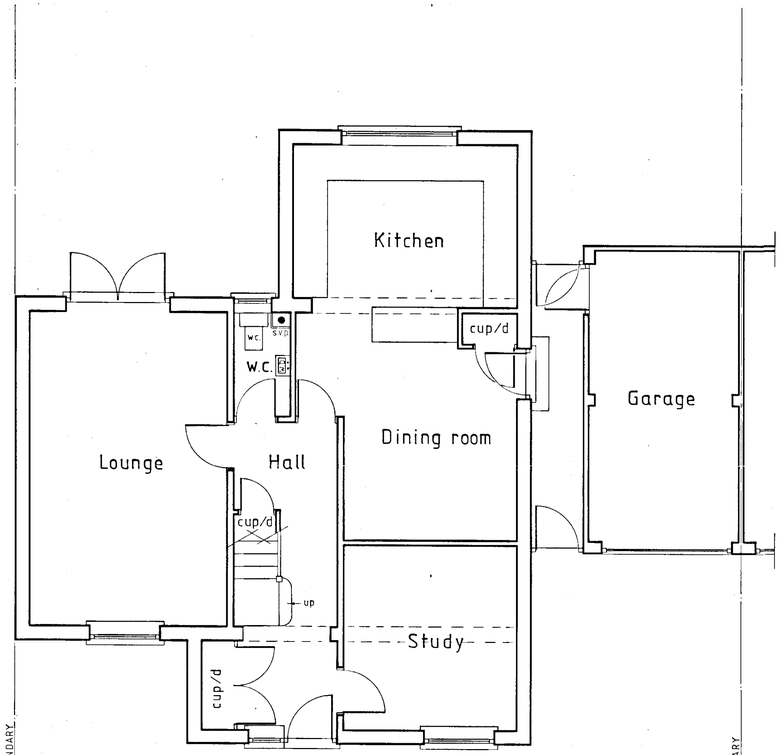

Existing front elevation

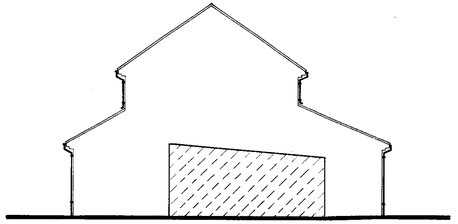

Existing side elevation



Existing rear elevation

NOTES:
All dimensions must be checked on site and not scaled from this drawing.

A		
	Date	Revisions

© copyright

Client
J. Carter Esq

Job Title
Two storey side extension and alterations at:
6, Uppingham Drive,
Woodley,
Reading,
Berks.

APPROVED

Drawing Title
Existing ground floor layout plan & elevations

Scale 1:50 & 1:100


Date October 2001 | Drawn by P.R.O.F.

Drg No. 2016-01-1 | Rev

31.OCT.2001 5206

420×594mm A2

A PRODUCT OF THE UNO RANGE – ARCHITECT CAT. No. 7312.

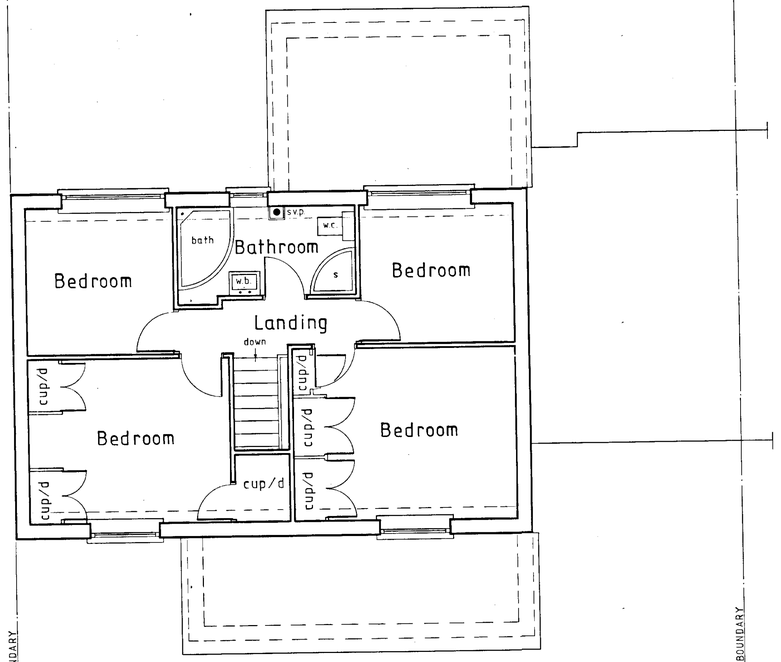

Existing First Floor Layout Plan

NOTES:
All dimensions must be checked on site and not scaled from this drawing.

A		
	Date	Revisions

© copyright

Client
J. Carter Esq

Job Title
Two storey side extension and alterations at:
6, Uppingham Drive,
Woodley,
Reading,
Berks.

APPROVED

Drawing Title
Existing first floor layout plan

Scale 1:50


Date October 2001 | Drawn by P.R.O.F.

Drg No. 2016-01-2 | Rev

420×594mm A2

31.OCT.2001 5206


A PRODUCT OF THE UNO RANGE – ARCHITECT CAT. No. 7312.

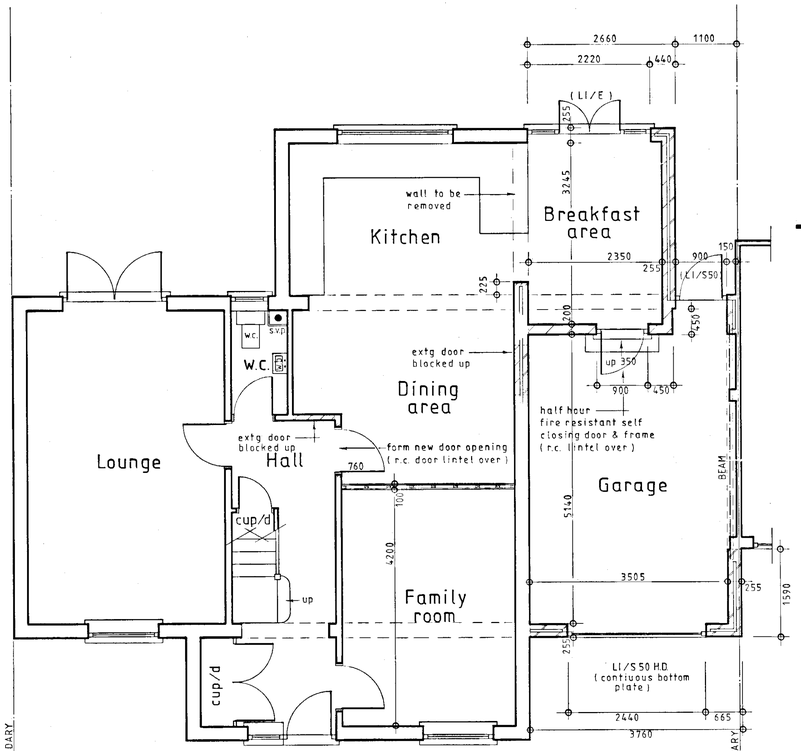

Proposed Ground Floor Layout Plan



Proposed Front Elevation

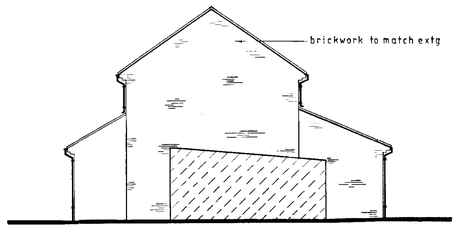

Proposed Side Elevation



Proposed Rear Elevation

NOTES:
All dimensions must be checked on site and not scaled from this drawing.

	Date	Revisions
A		

© copyright

Client
J. Carter Esq

Job Title
Two storey side extension and alterations at :
6, Uppingham Drive,
Woodley,
Reading,
Berks.

APPROVED

Drawing Title
Proposed ground floor layout plan & elevations

Scale 1:50 & 1:100


Date October 2001 | Drawn by P.R.O.F.

Drg No. 2016-01-3 | Rev

31 OCT 2001 5206

A PRODUCT OF THE UNO RANGE – ARCHITECT CAT. No. 7312.

420×594mm A2

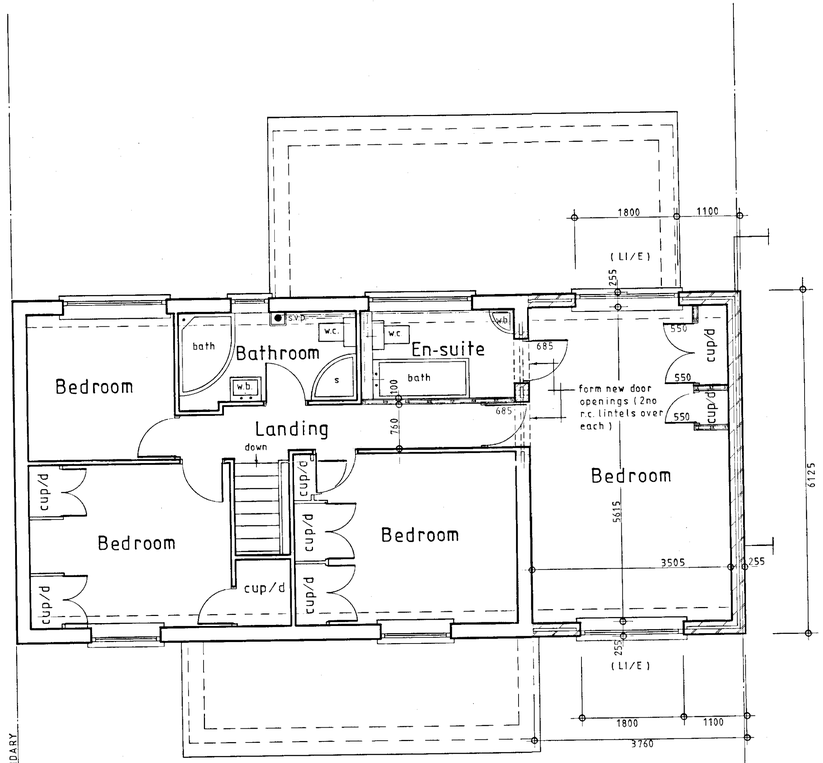

Proposed First Floor Layout Plan

NOTES:
All dimensions must be checked on site and not scaled from this drawing.

A	Date	Revisions

© copyright

Client
J. Carter Esq

Job Title
Two storey side extension and alterations at:
6, Uppingham Drive,
Woodley,
Reading,
Berks.

APPROVED

Drawing Title
Proposed first floor layout plan

Scale 1:50

Date October 2001 | Drawn by P.R.O.F

Drg No. 2016-01-4 | Rev

31.01.2001 5206

420×594mm A2

A PRODUCT OF THE UNO RANGE — ARCHITECT CAT. No. 7312.