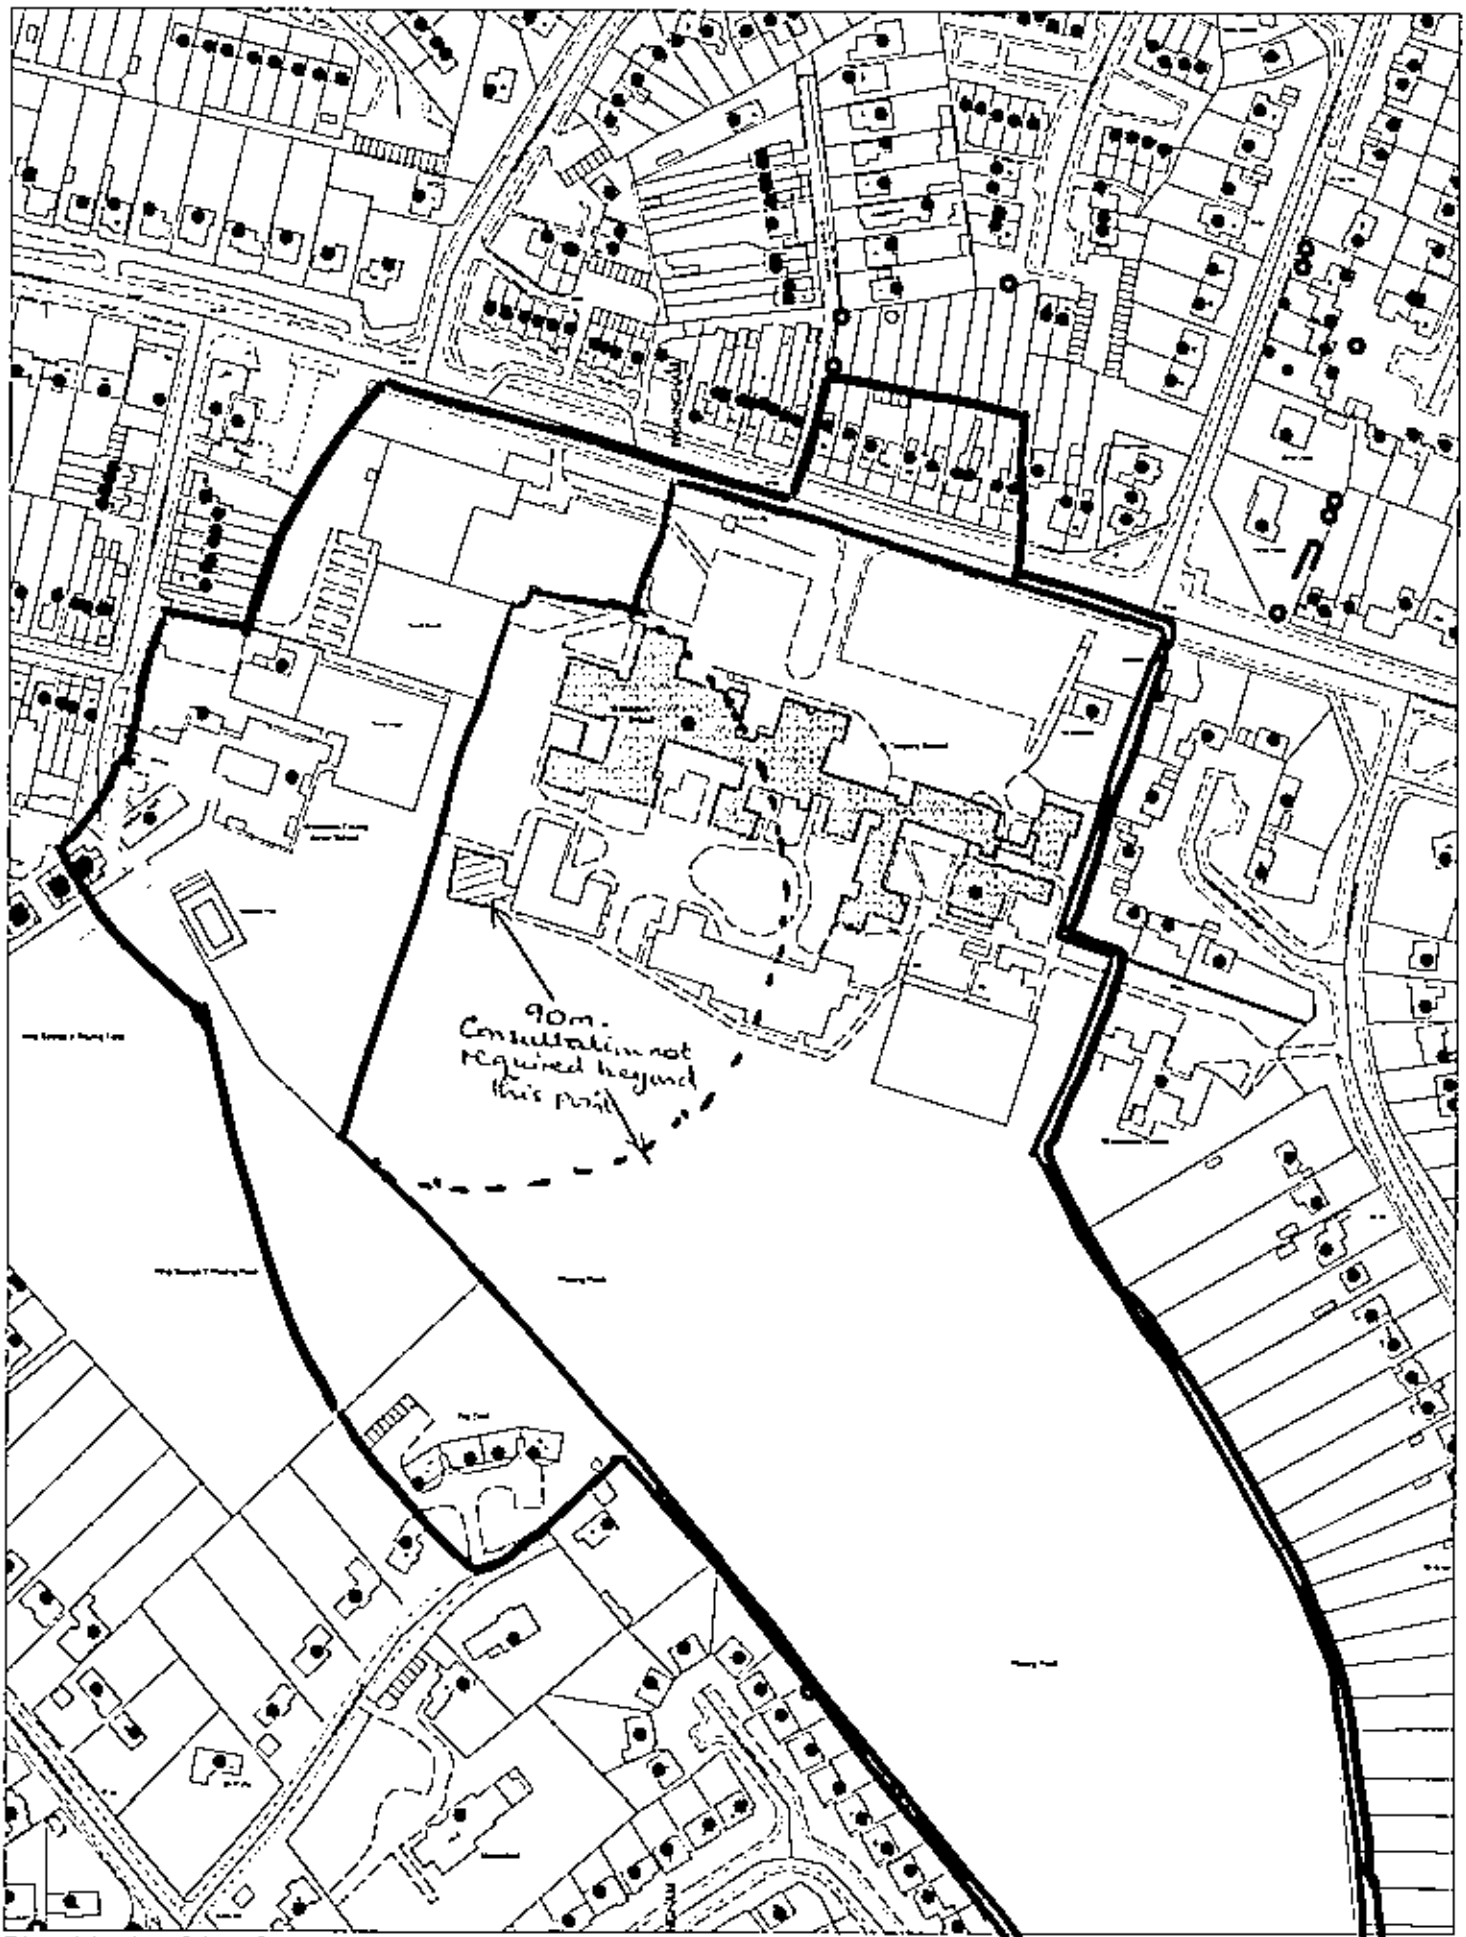

This map is based upon Ordnance Survey material with the permission of Ordnance Survey on behalf of the Controller of HMSO. © Crown Copyright.
Unauthorised reproduction infringes Crown Copyright and may lead to prosecution or civil proceedings Wokingham District Council Licence No. 99134

Development Control Section, Environmental Services, Wokingham District Council.
9 November 2001
Scale: 1 : 2500

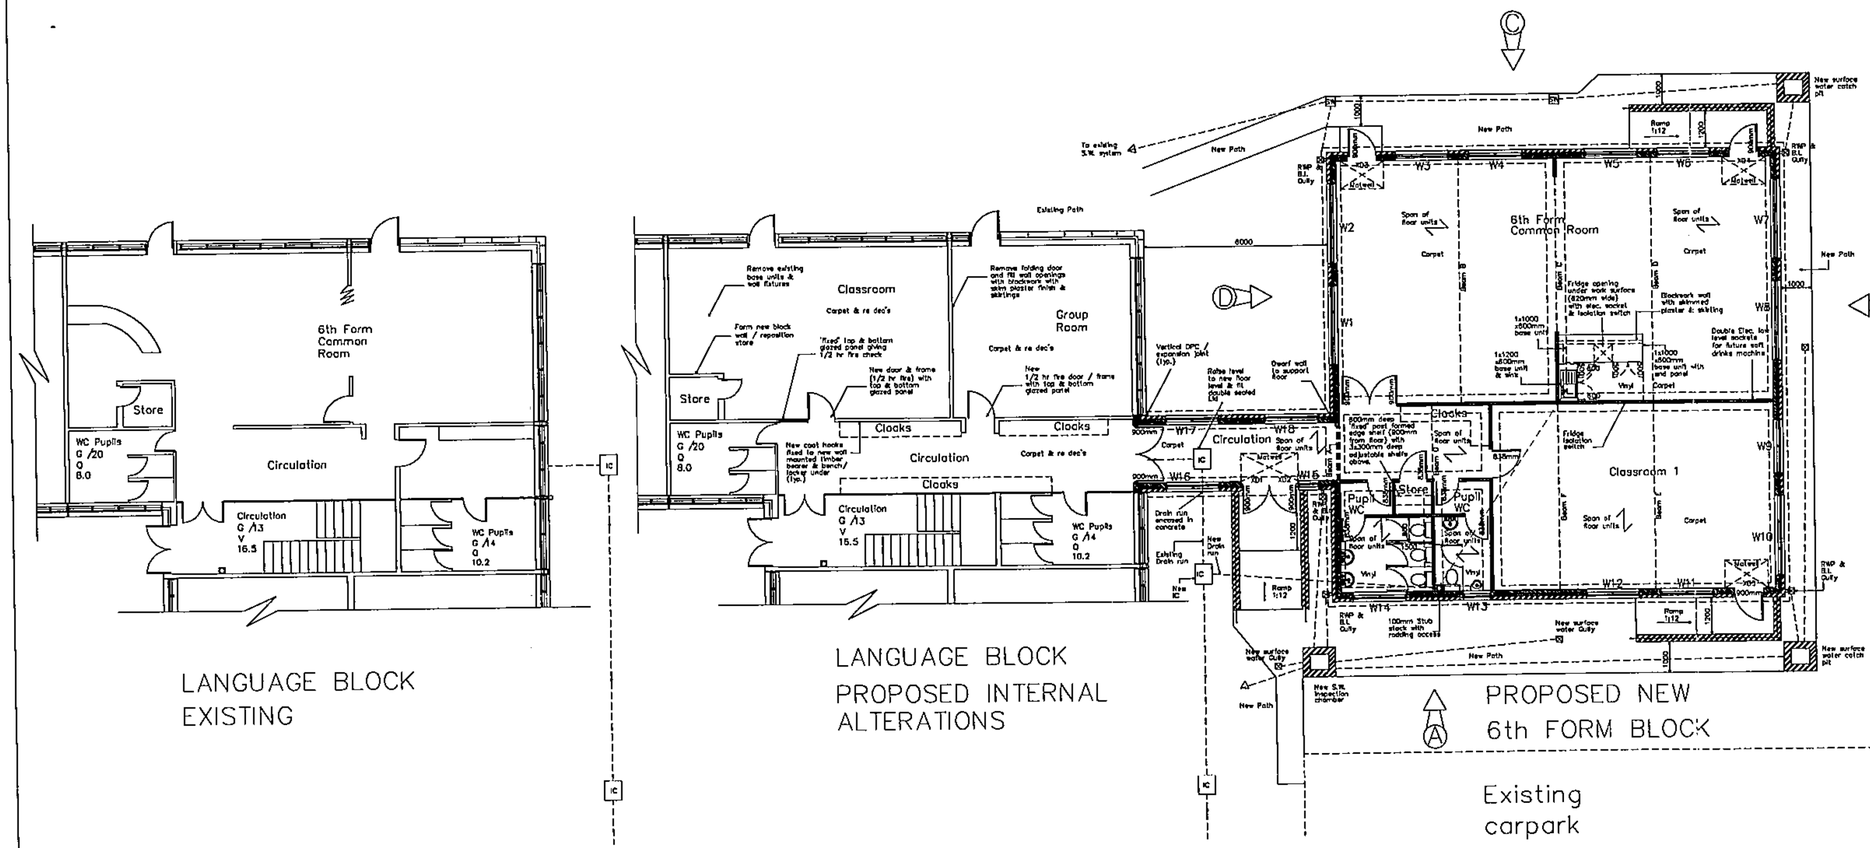

Donaldson
& Associates
LONDON SOUTHAMPTON

Oakwood House
212a Bassett Green Road
Bassett
Southampton
Hampshire SO16 3NF

Te: 02380 767733
Fax: 02380 767744
e-mail: Donaldsonassc@aol.com

Project:
St Crispin's
School
London Road
Wokingham
Berkshire

Drawing:
Proposed Extensions to Form 3No. Classrooms (incl.6th form Common Room),Toilets,Circulation and a Link Corridor.

PLAN

Date: 09/10/01 Revn: A

Drwn: AP Scale: 1:100

Floor: G

Drwg.No. WDC/B/111

© 2001 Donaldson & Associates Ltd

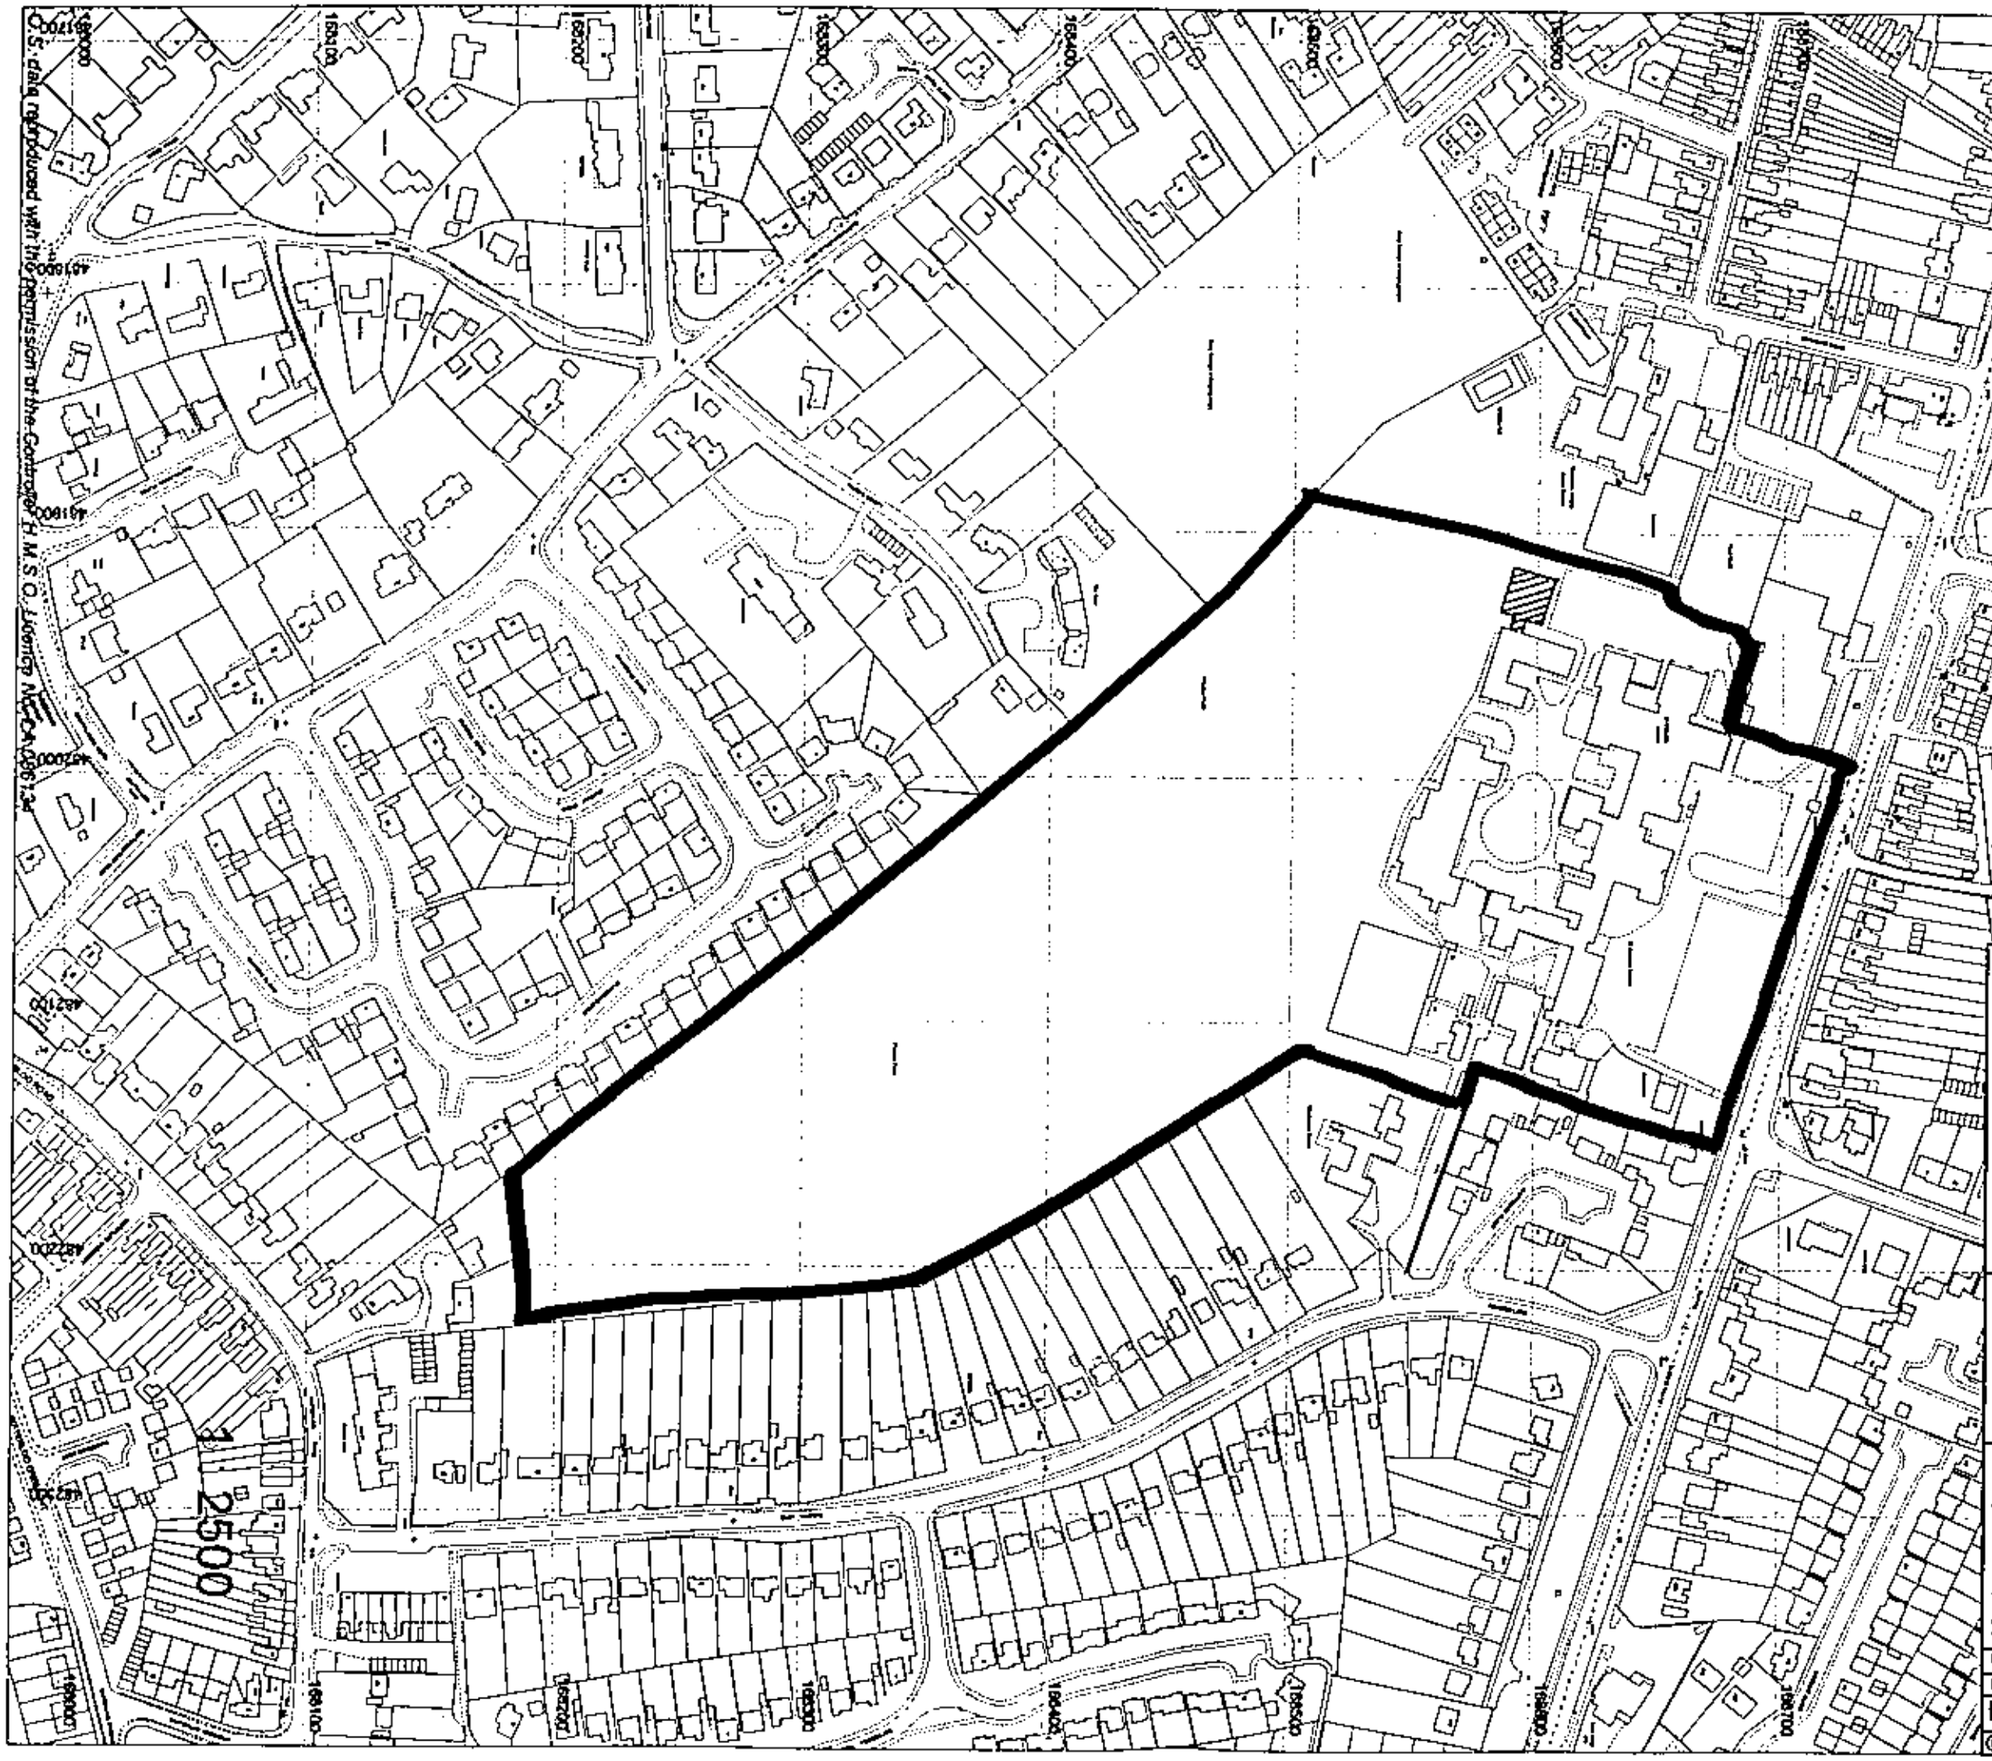

Donaldson
& Associates

London Southampton

Oakwood House
212a Bassett Green Road
Bassett
Southampton
Hampshire SO18 3NP

Tel: 02380 787733
Fax: 02380 787733
e-mail: Donaldsonassoc@aol.com

Project:
St Crispins
School
London Road
Wokingham
Berkshire

Drawing:
Proposed Extension to form 3 No. Classrooms (incl. 6th form common room) & Link Corridor

SITE LOCATION PLAN

Date:	12/10/01	Revn:	D
Drawn:	AP	Scale:	1:1250

Drwg.No. WDC/B/113

© 2001 Donaldson & Associates Ltd

31.OCT.2001 5207

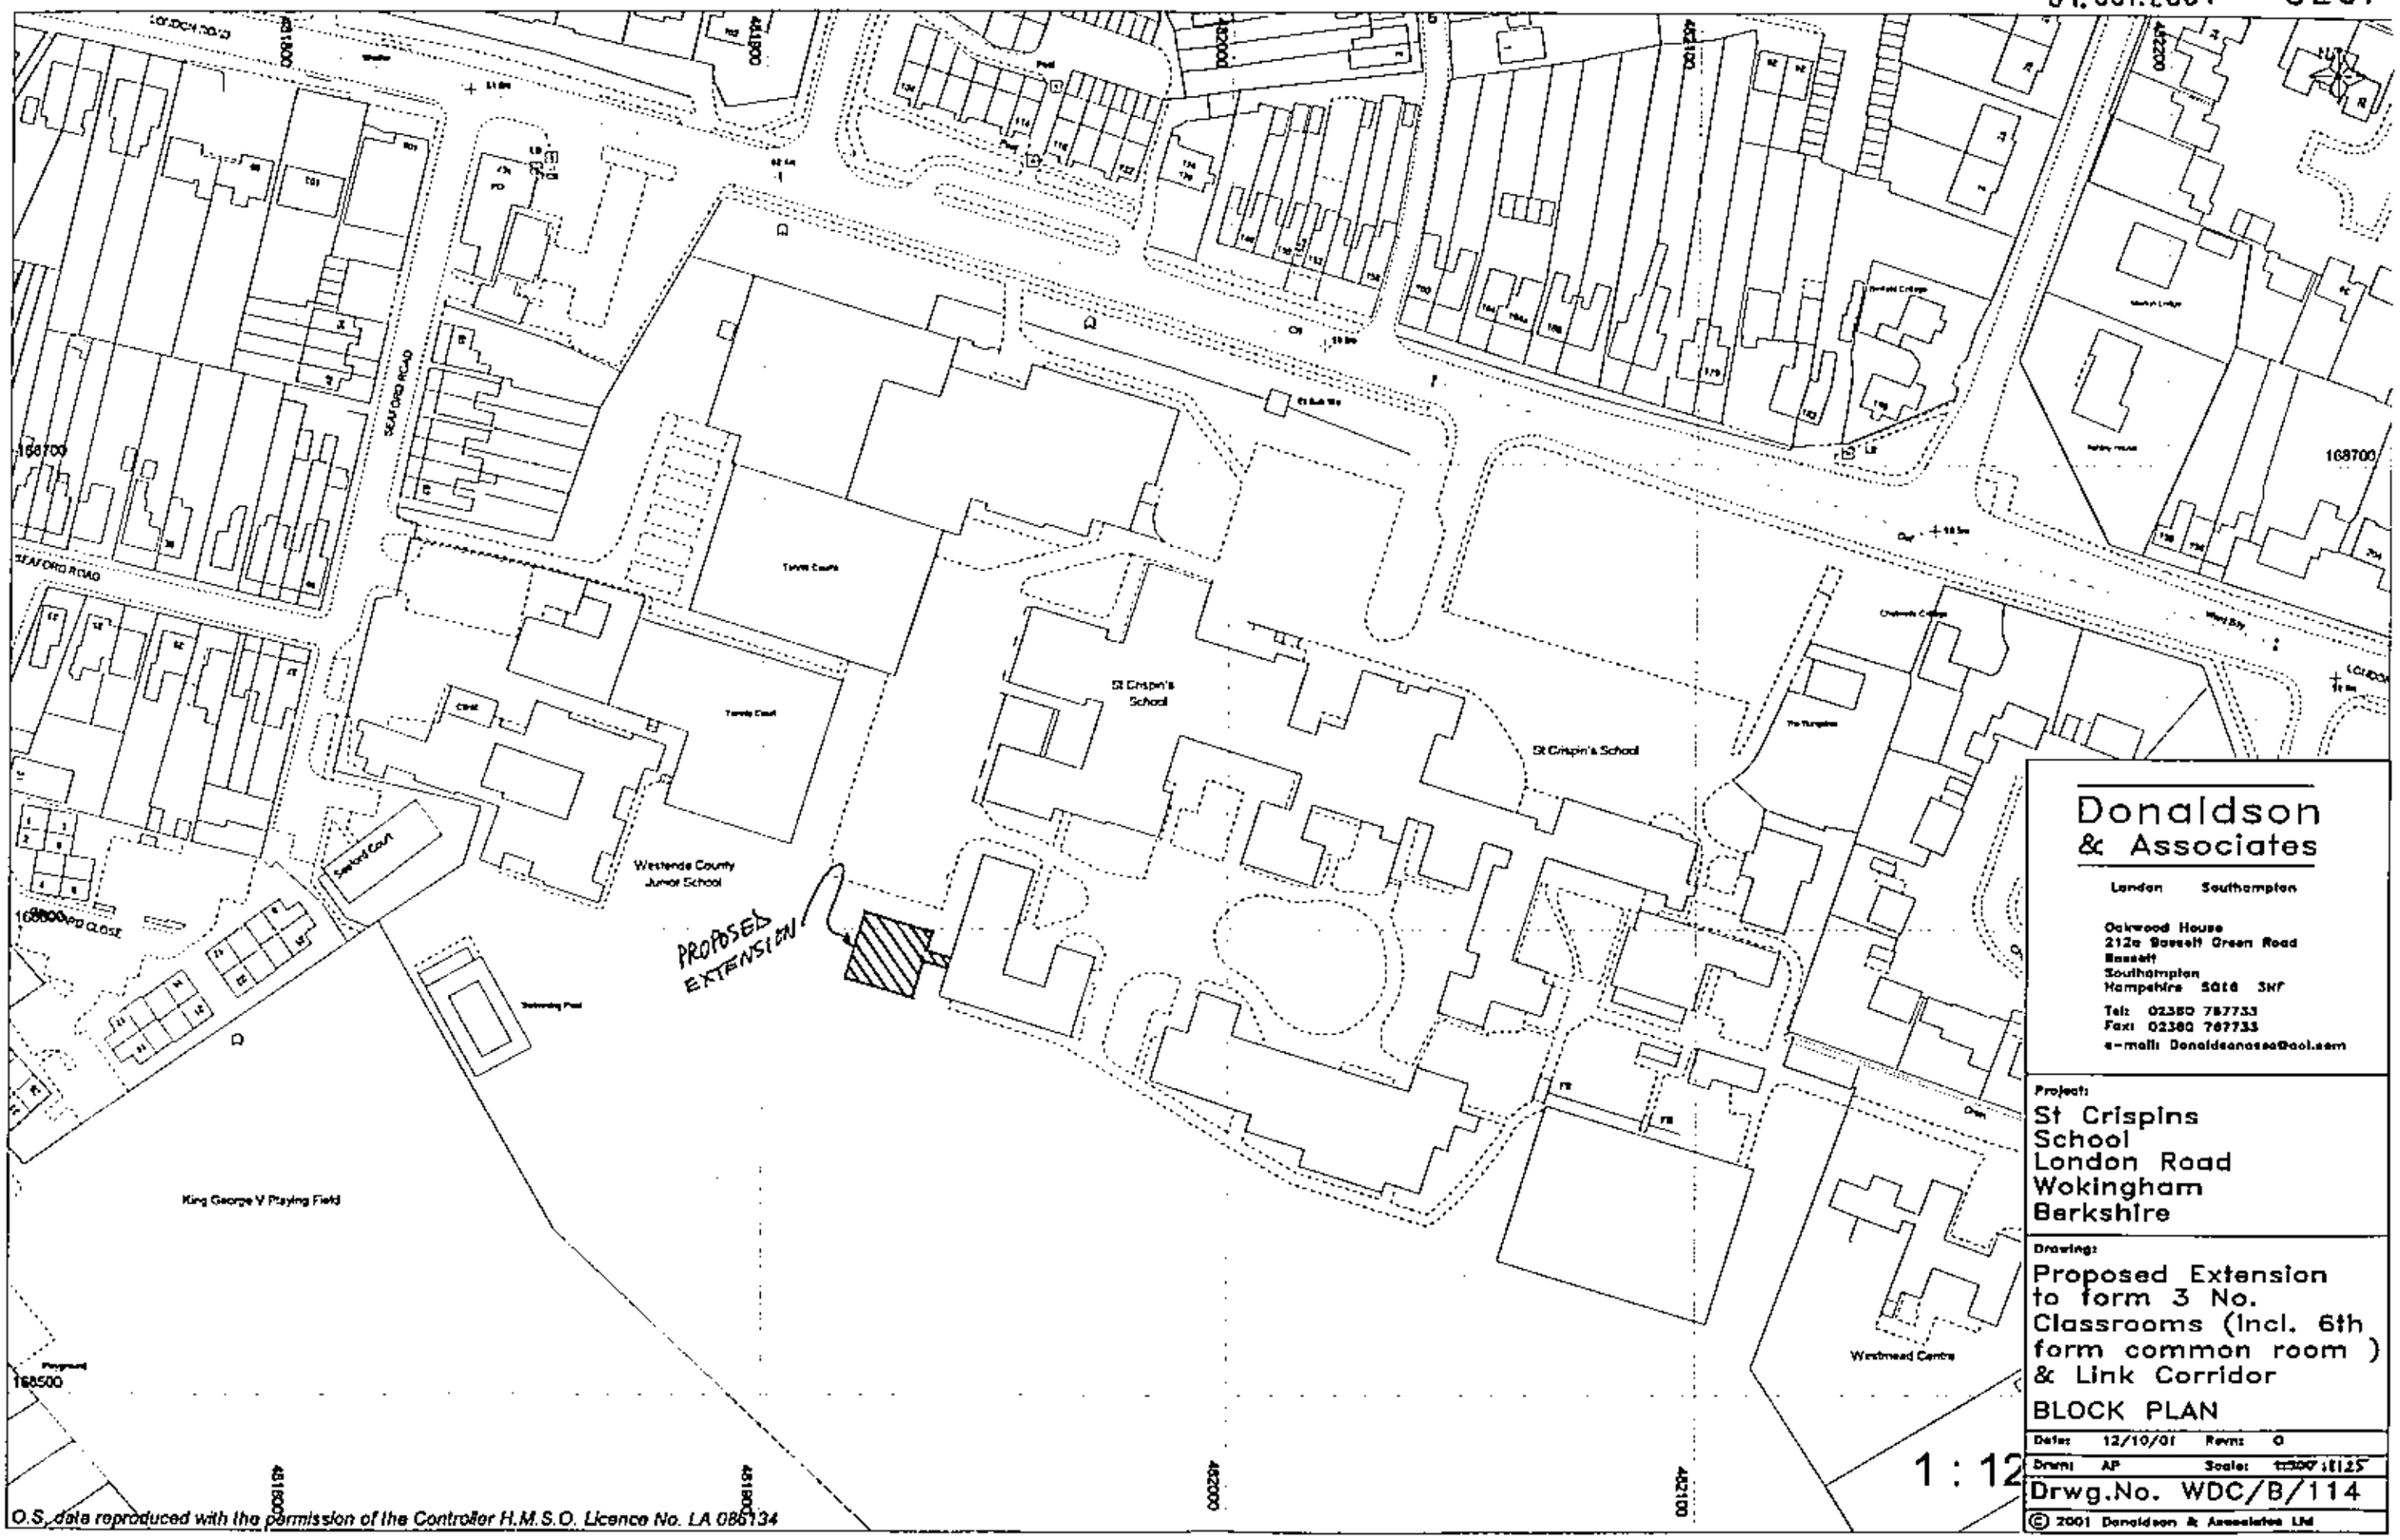

Donaldson & Associates

London Southampton

Oakwood House
212a Bassett Green Road
Bassett
Southampton
Hampshire SO16 3NF

Tel: 02380 787733
Fax: 02380 787733
e-mail: Donaldsonassoc@aol.com

Project:
St Crispins School
London Road
Wokingham
Berkshire

Drawing:
Proposed Extension to form 3 No. Classrooms (Incl. 6th form common room) & Link Corridor

BLOCK PLAN

Date: 12/10/01 Revn: 0

Drawn: AP Scale: 1:500 : 1:125

Drwg.No. WDC/B/114

© 2001 Donaldson & Associates Ltd

O.S. data reproduced with the permission of the Controller H.M.S.O. Licence No. LA 086134

31 OCT 2001 5207

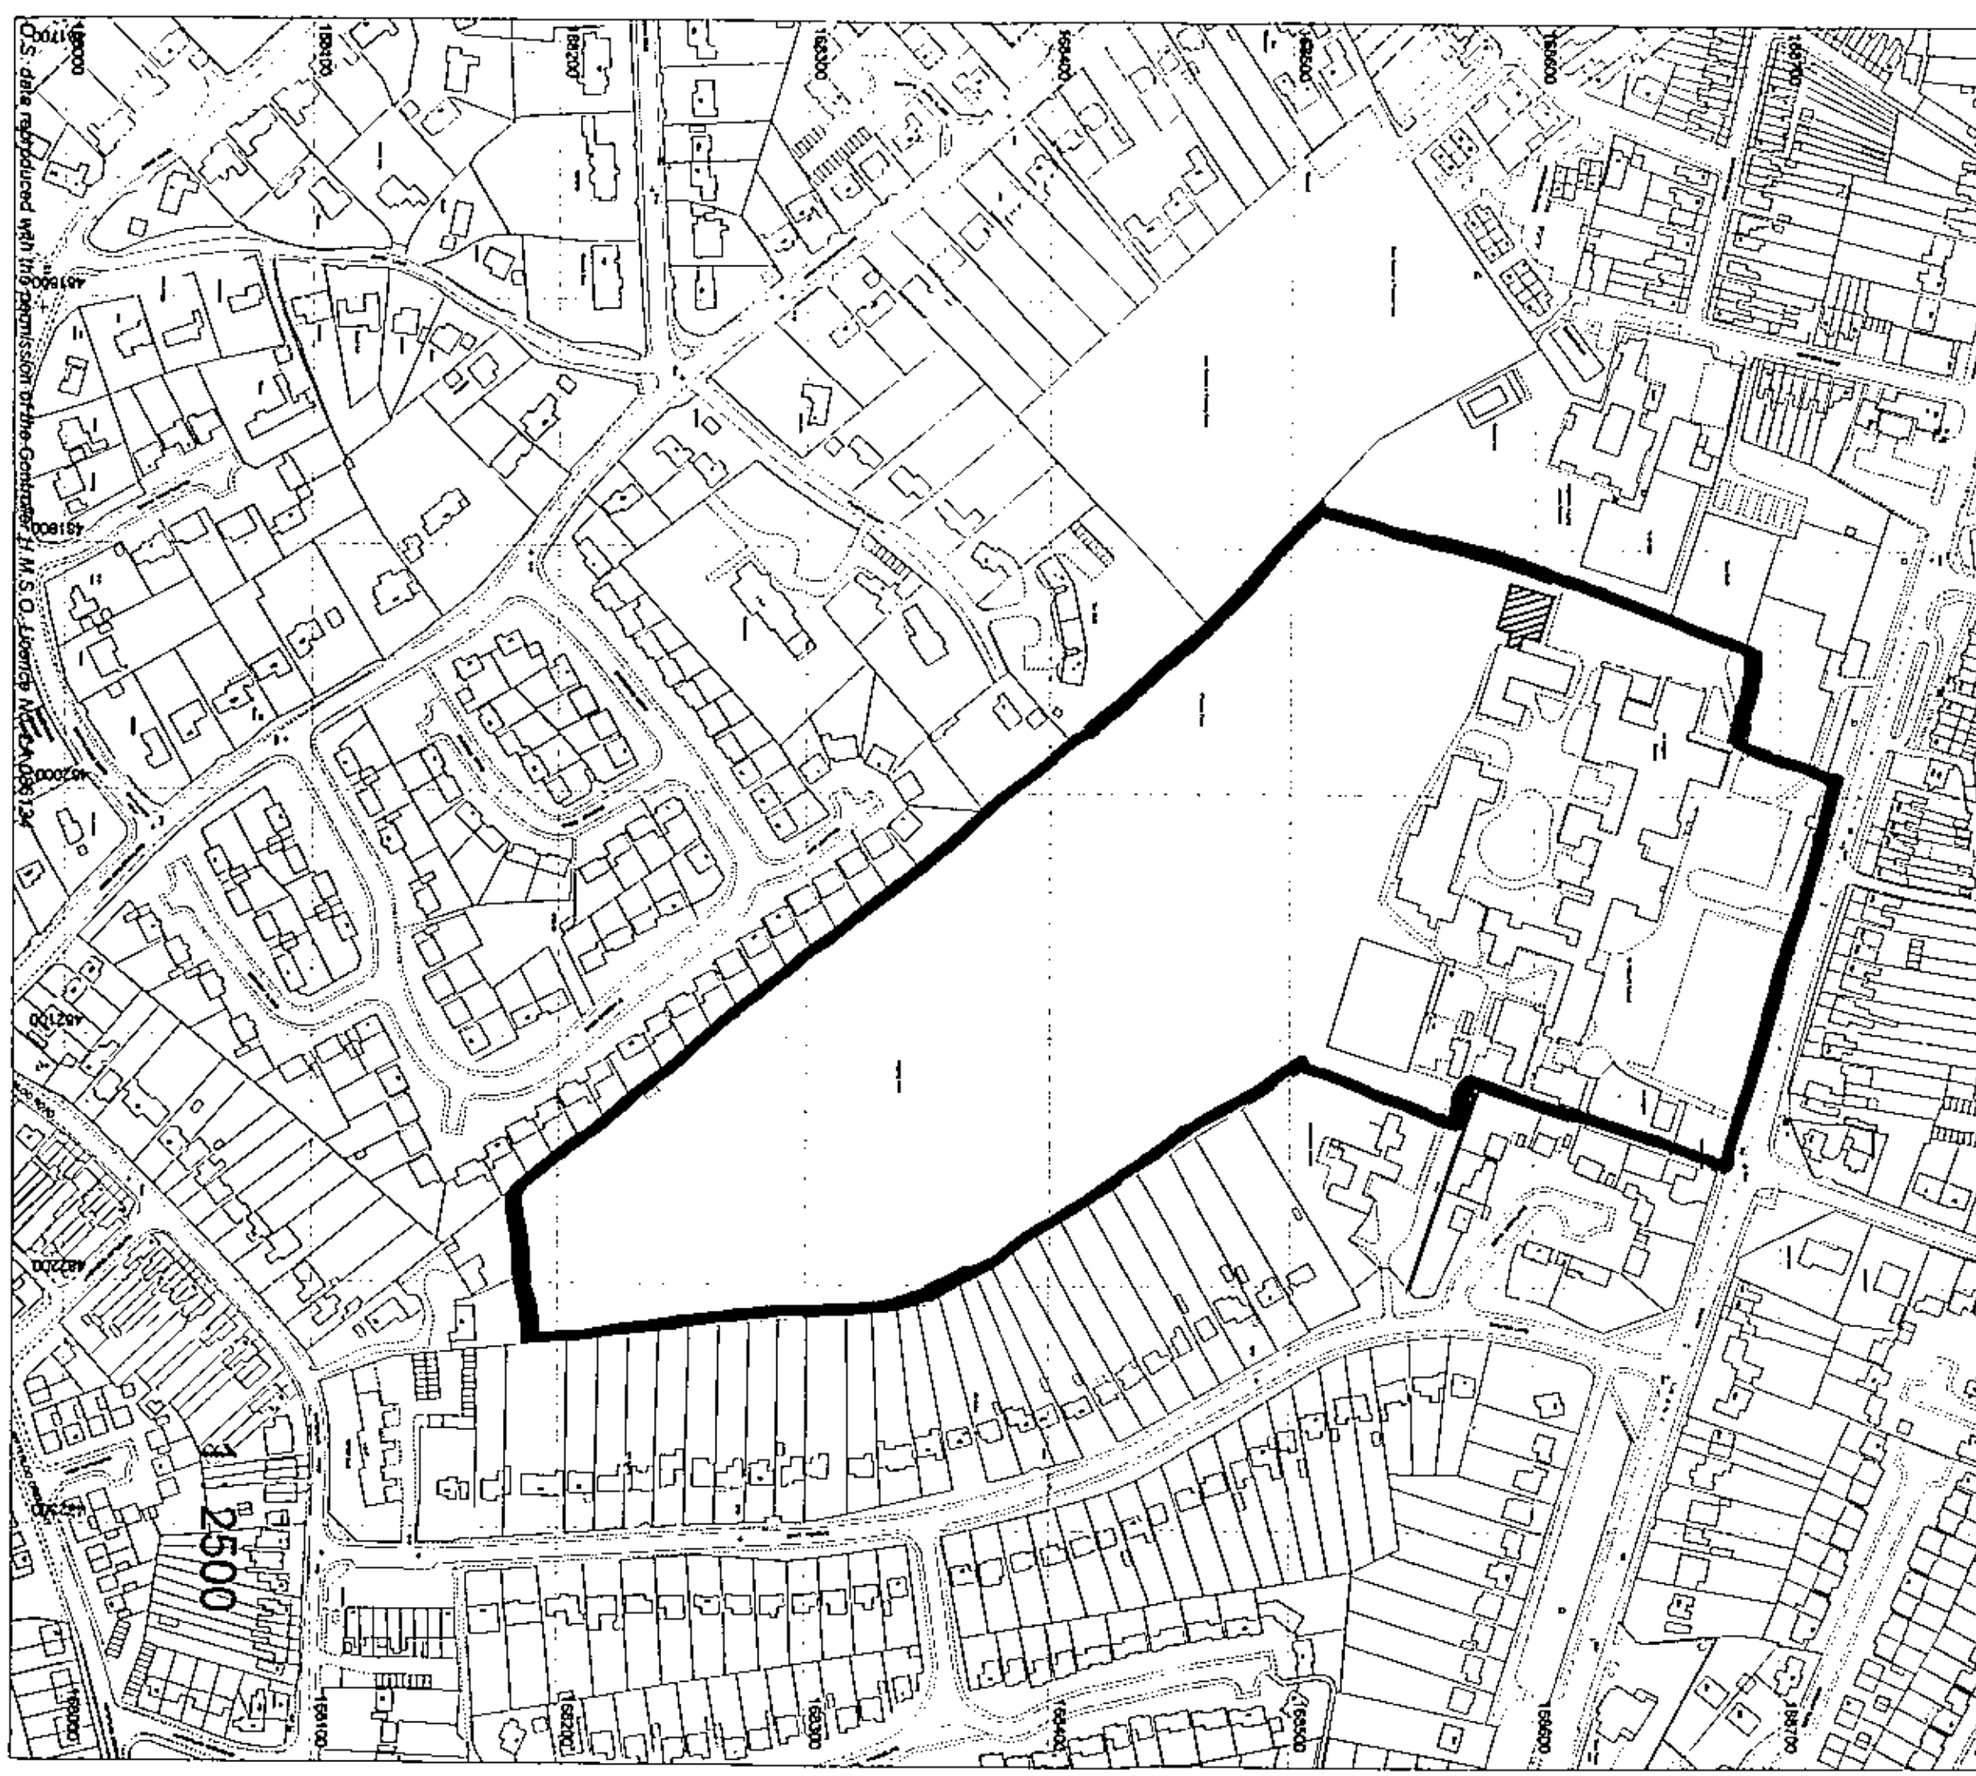

Donaldson & Associates

London Southampton

Oakwood House
212a Bassett Green Road
Bassett
Southampton
Hampshire SO16 3HF

Tel: 02380 767733
Fax: 02380 767733
e-mail: Donaldsonasso@aol.com

Project:
St Crispins School
London Road
Wokingham
Berkshire

Drawing:
Proposed Extension to form 3 No. Classrooms (incl. 6th form common room) & Link Corridor

SITE LOCATION PLAN

Date: 12/10/01 Revn: 0

Drwn: AP Scale: 1:250

Drwg.No. WDC/B/113

© 2001 Donaldson & Associates Ltd

31 OCT 2001 * 5207

LONDON ROAD

SEAFORD ROAD

168700

Tennis Courts

St Crispin's School

Westende County Junior School

Seaford Court

PROPOSED EXTENSION

King George V Playing Field

Playground

168500

Westmead Centre

1 : 12

O.S. data reproduced with the permission of the Controller H.M.S.O. Licence No. LA 086134

Donaldson & Associates

London Southampton

Oakwood House
212a Bassett Green Road
Bassett
Southampton
Hampshire SO16 3NF

Tel: 02380 767733
Fax: 02380 767733
e-mail: Donaldsonasse@aol.com

Project:
St Crispins School
London Road
Wokingham
Berkshire

Drawing:
Proposed Extension to form 3 No. Classrooms (incl. 6th form common room) & Link Corridor

BLOCK PLAN

Date:	12/10/01	Revn:	C
Drwn:	AF	Scale:	1:500 @ A3

Drwg.No. WDC/B/114

© 2001 Donaldson & Associates Ltd

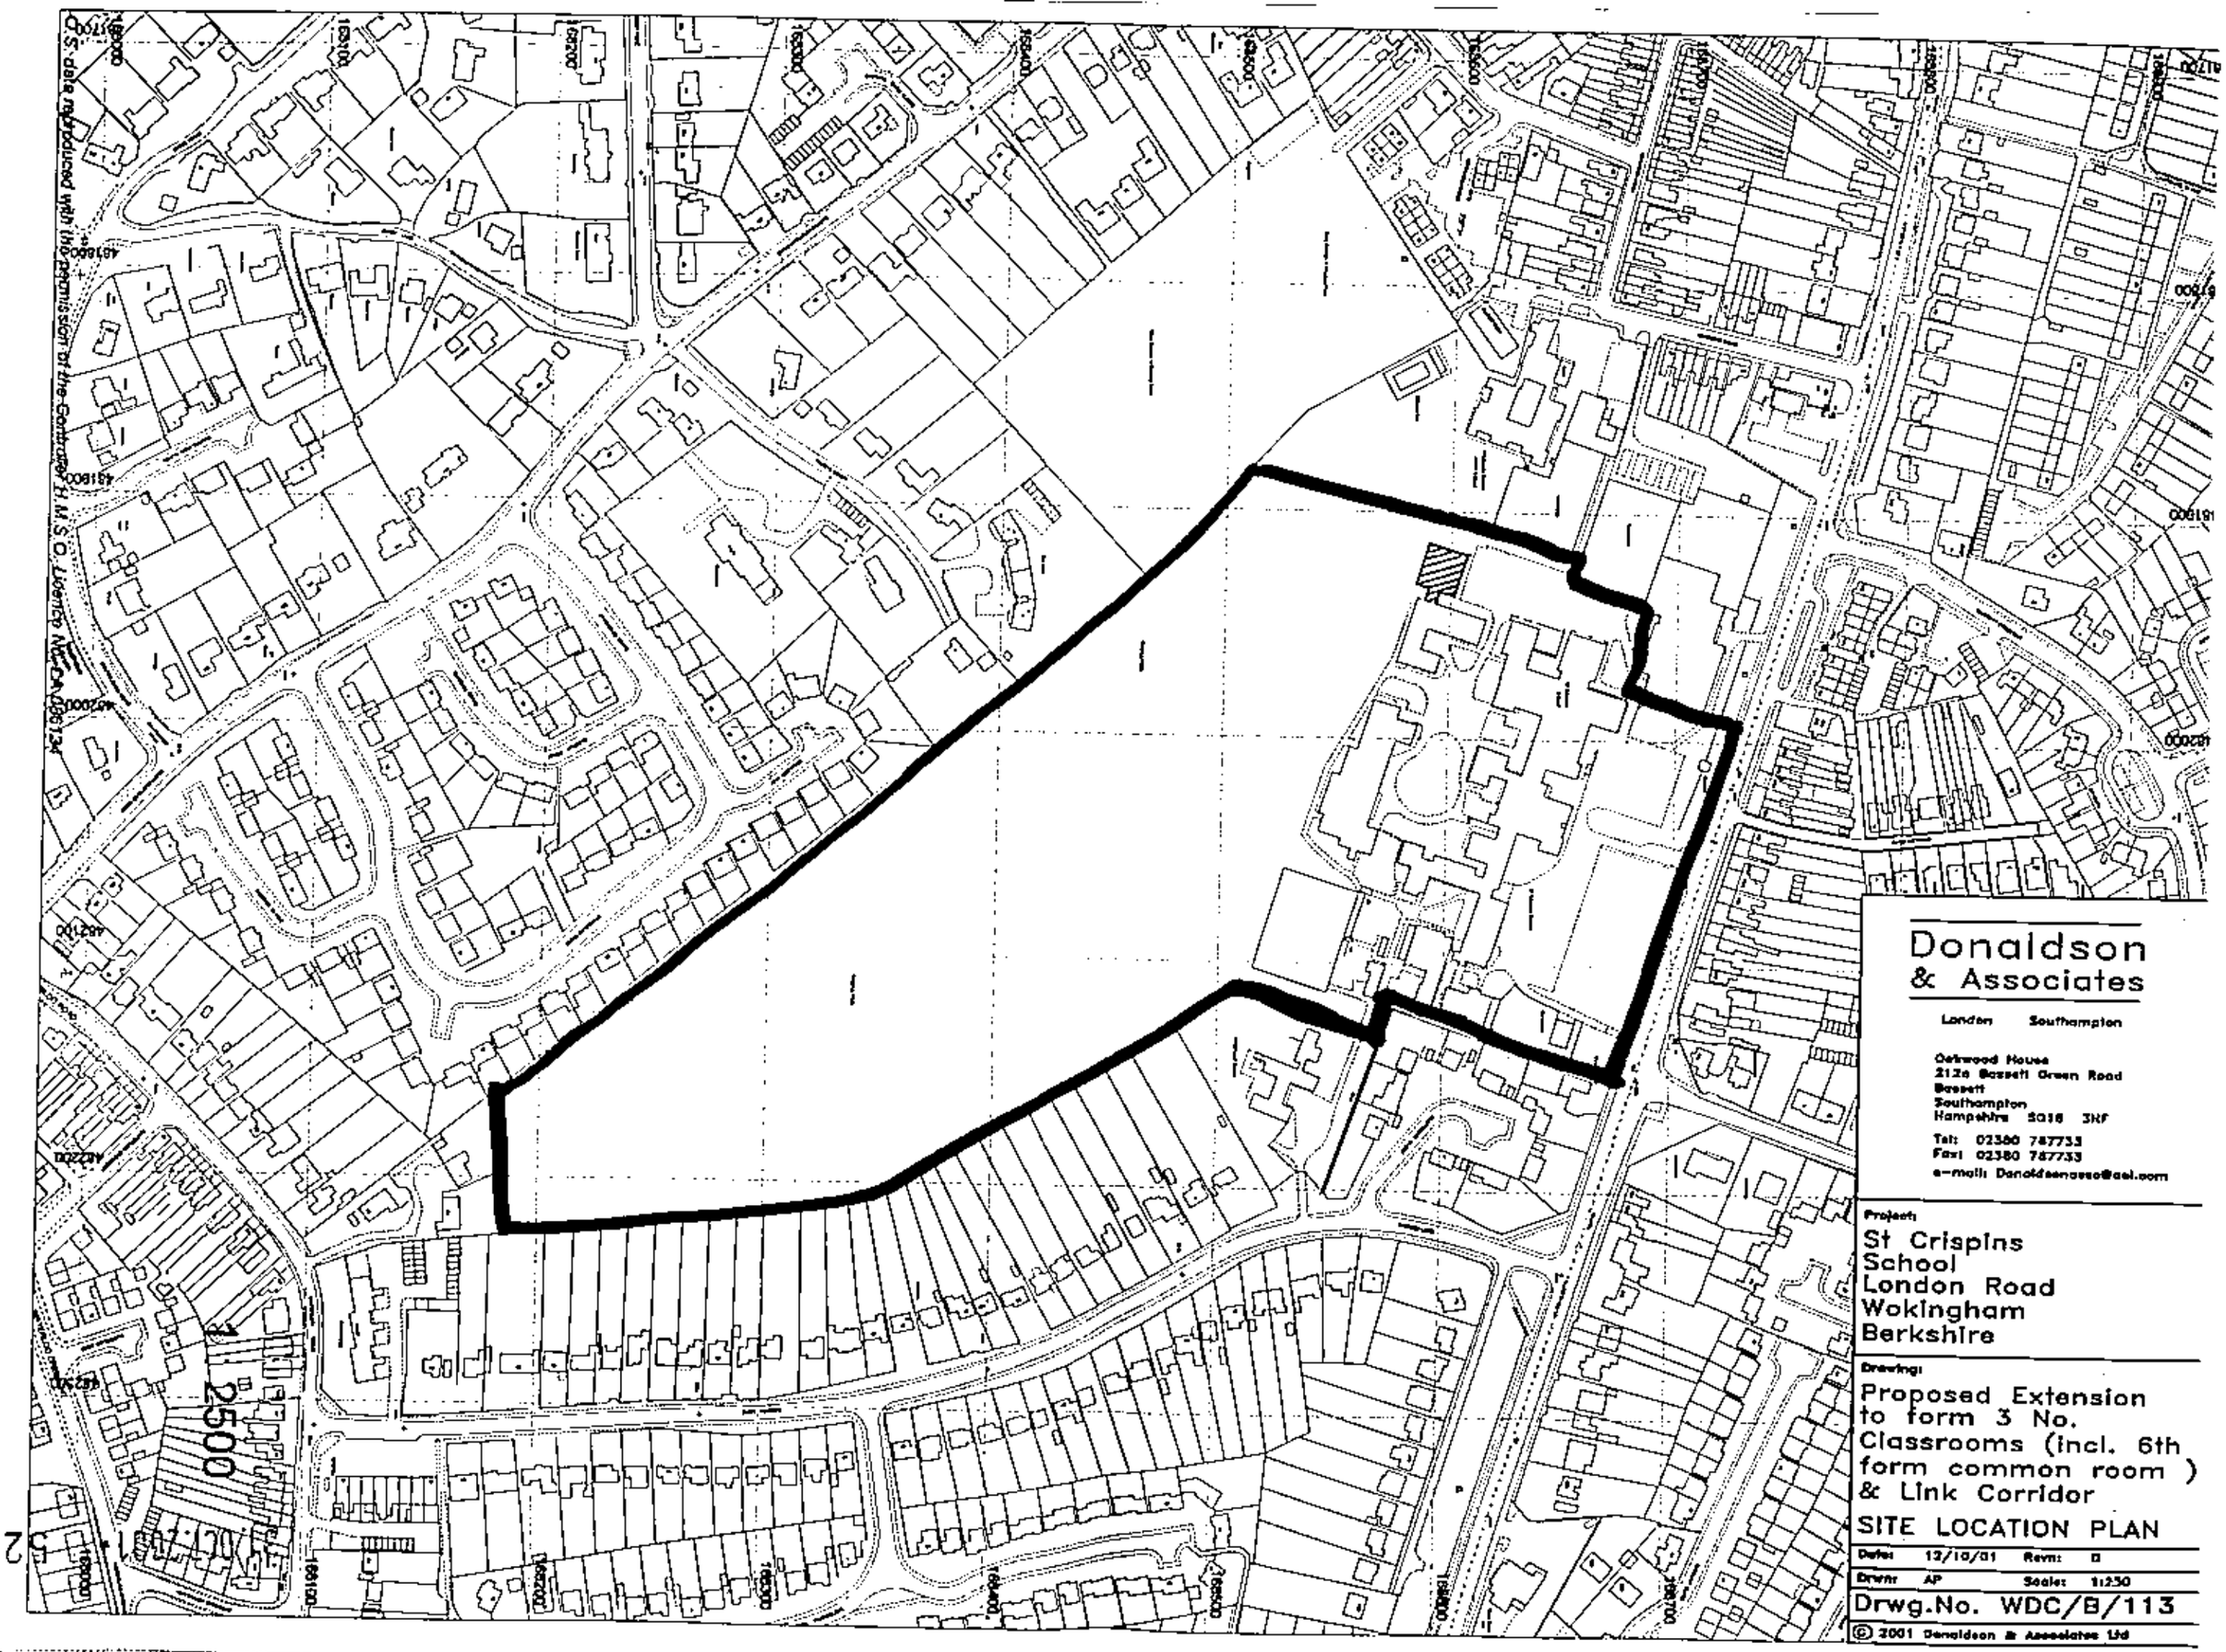

Donaldson
& Associates

London Southampton

Oakwood House
212a Bassett Green Road
Bassett
Southampton
Hampshire SO16 3NF

Tel: 02380 787733
Fax: 02380 787733
e-mail: Donaldsonassoc@aol.com

Project:
St Crispins
School
London Road
Wokingham
Berkshire

Drawing:
Proposed Extension to form 3 No. Classrooms (incl. 6th form common room) & Link Corridor

SITE LOCATION PLAN

Date:	12/10/01	Revn:	D
Drwn:	AP	Scale:	1:1250

Drwg.No. WDC/B/113

© 2001 Donaldson & Associates Ltd

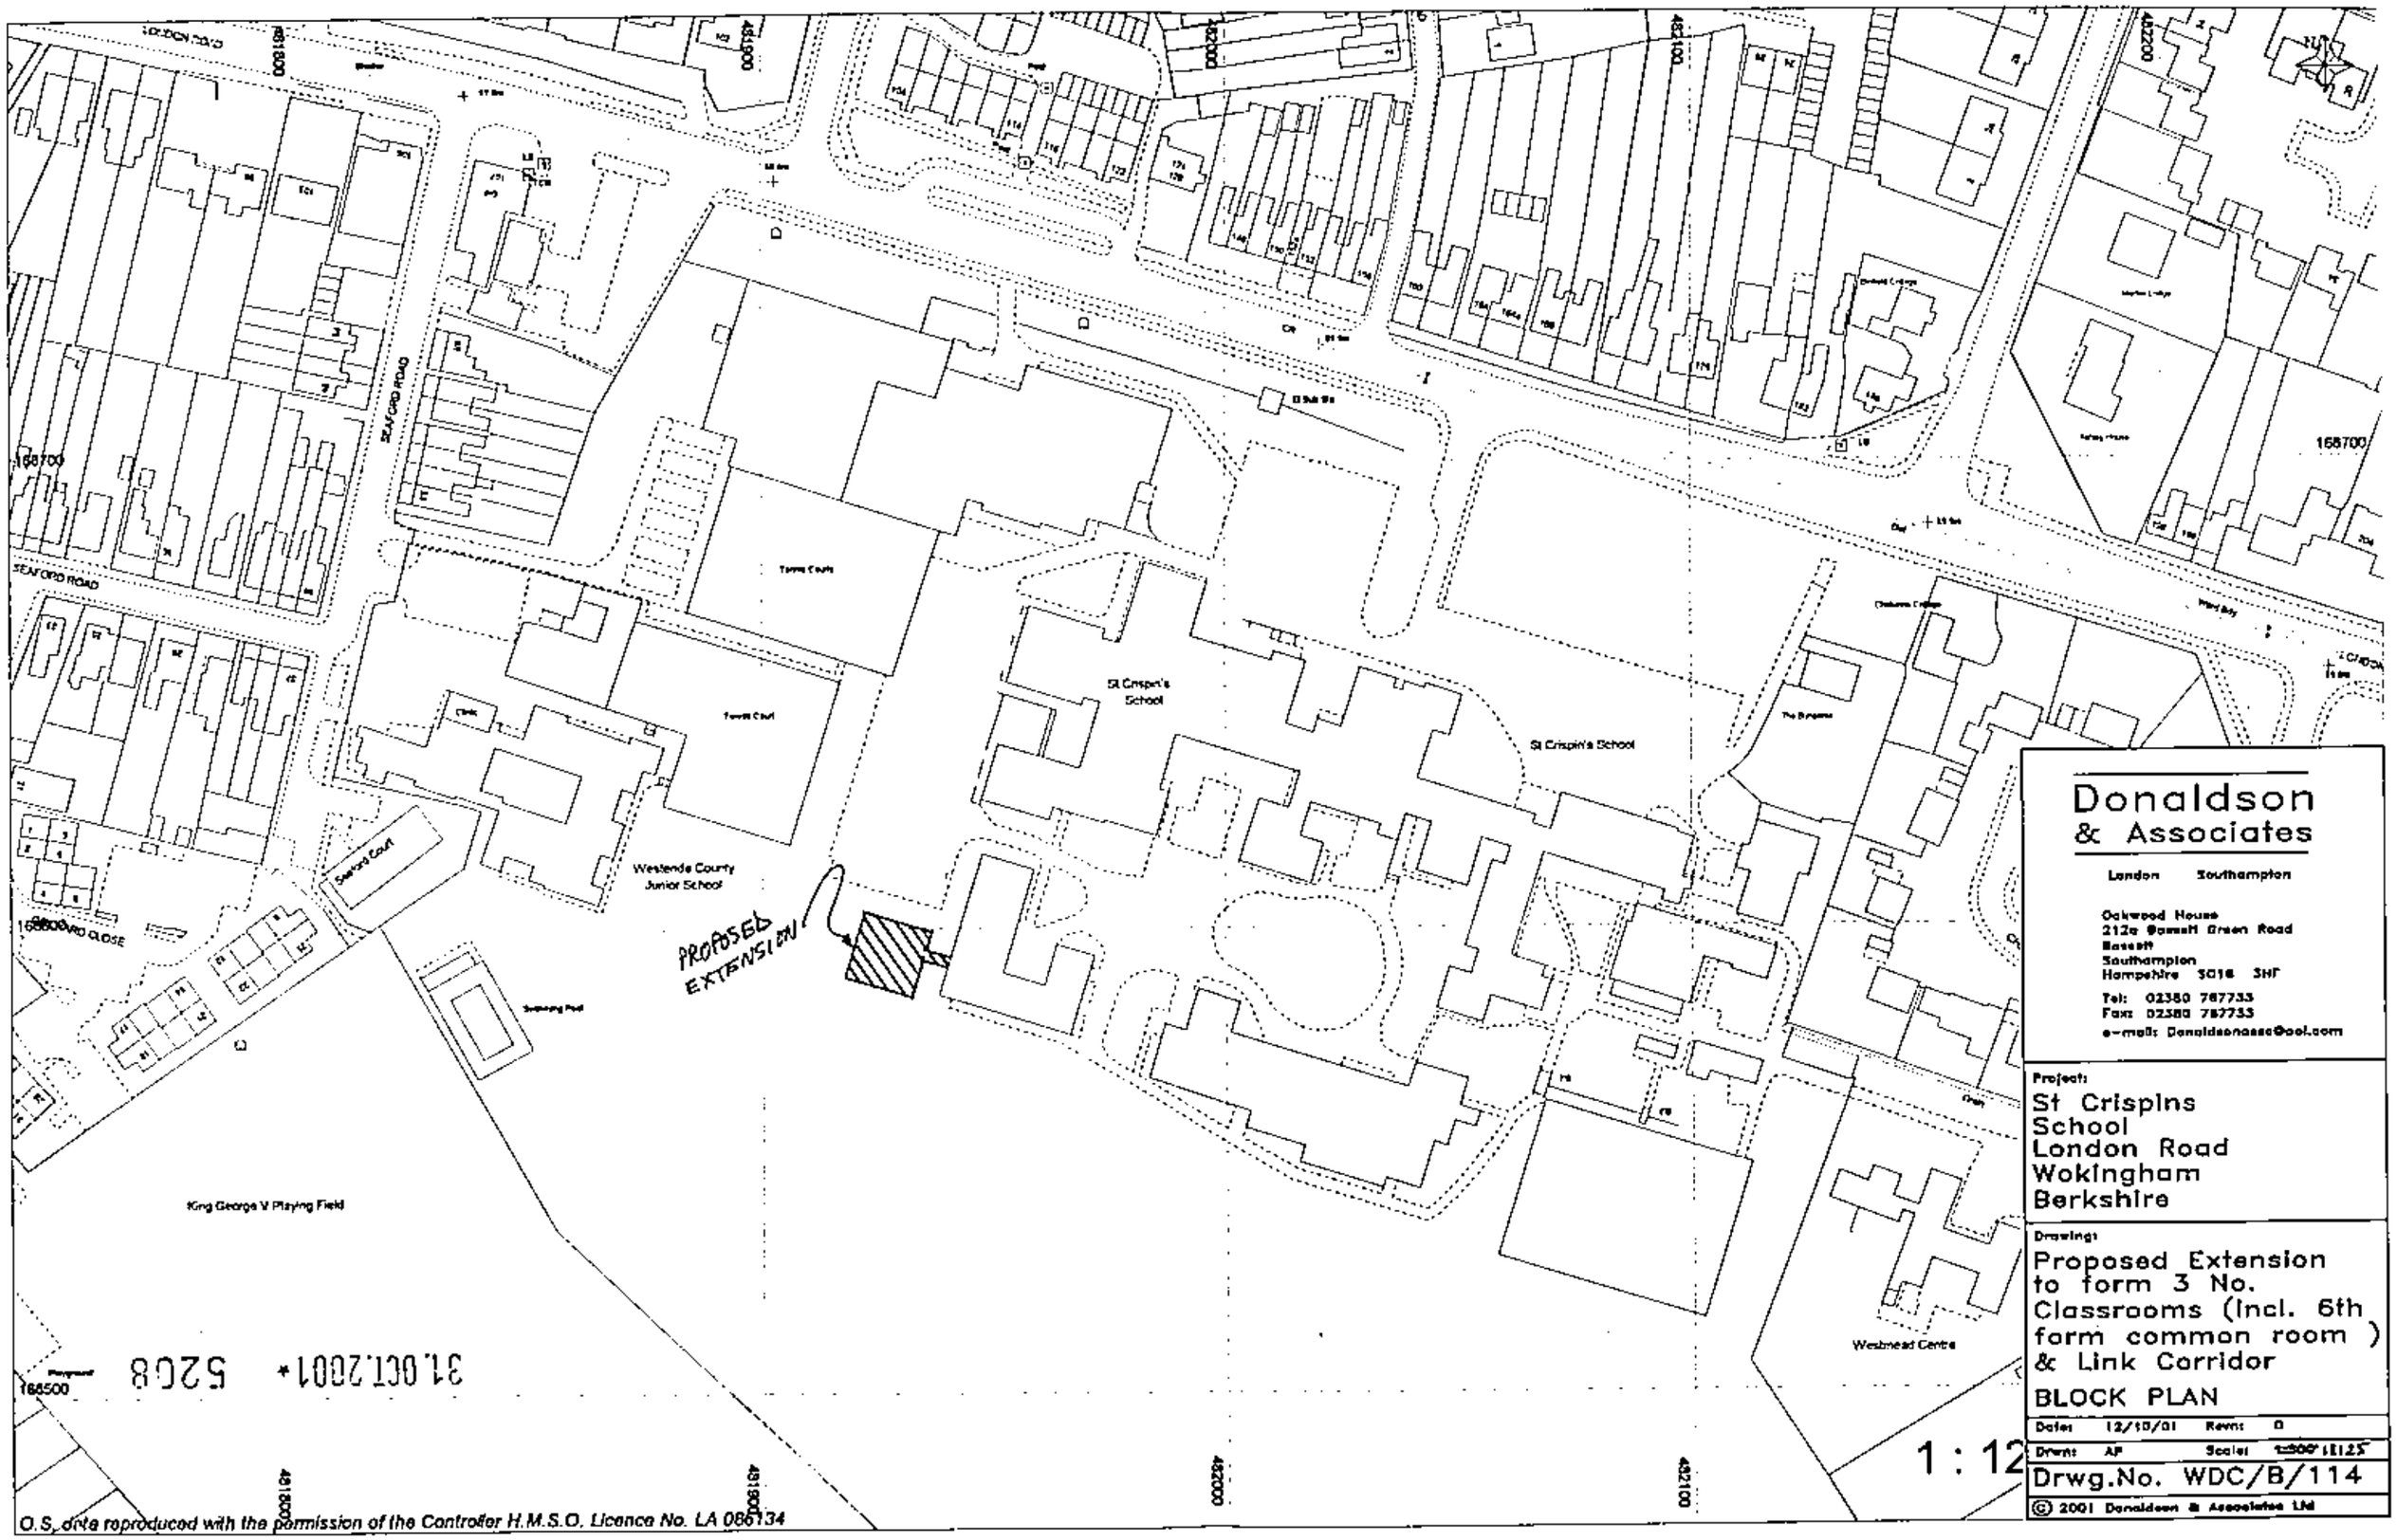

Donaldson
& Associates

London Southampton

Oakwood House
212a Bassett Green Road
Bassett
Southampton
Hampshire SO16 3HF

Tel: 02380 787733
Fax: 02380 787733
e-mail: Donaldsonassoc@aol.com

Project:
St Crispins
School
London Road
Wokingham
Berkshire

Drawing:
Proposed Extension to form 3 No. Classrooms (Incl. 6th form common room) & Link Corridor

BLOCK PLAN

Date:	12/10/01	Revn:	0
Drwn:	AF	Scale:	1:500 @ A1 1:25

Drwg.No. WDC/B/114

© 2001 Donaldson & Associates Ltd

O.S. data reproduced with the permission of the Controller H.M.S.O. Licence No. LA 086134

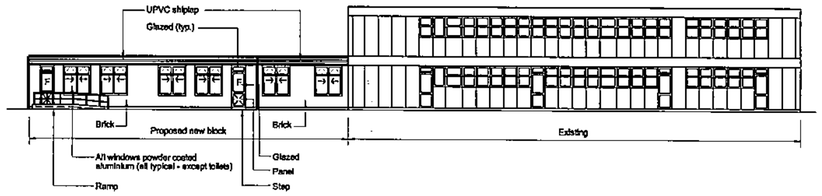

ELEVATION C 1:200

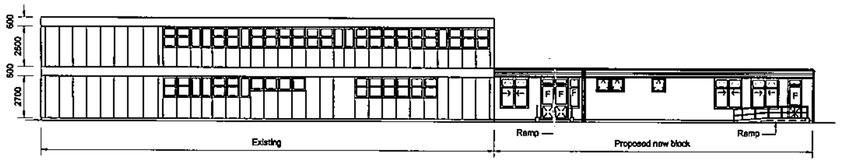

ELEVATION A 1:200

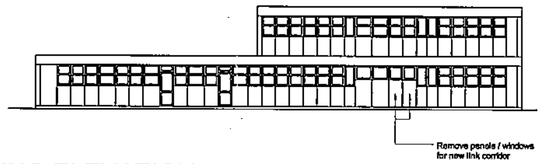

EXISTING ELEVATION B 1:200

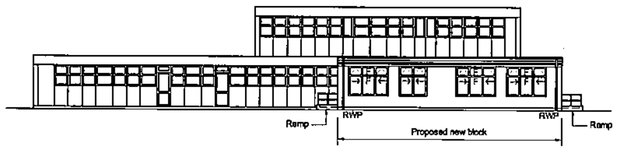

ELEVATION B 1:200

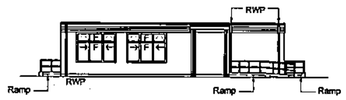

ELEVATION D 1:200

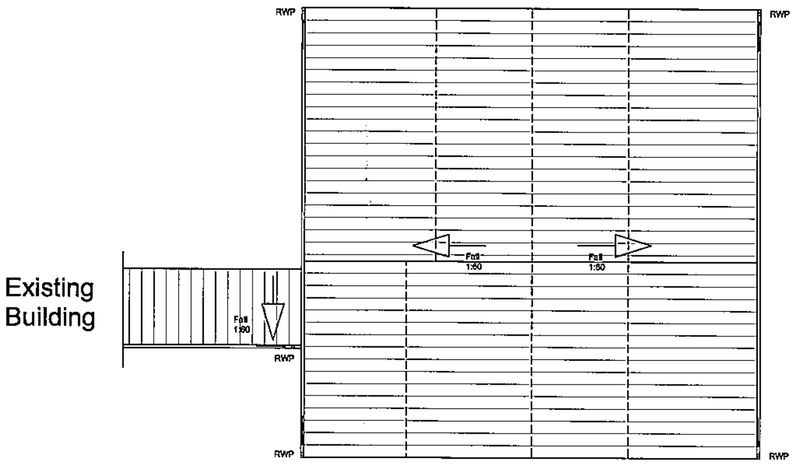

PROPOSED ROOF PLAN 1:100

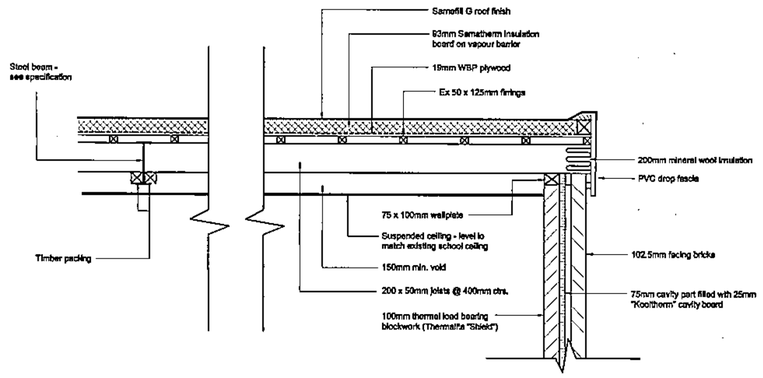

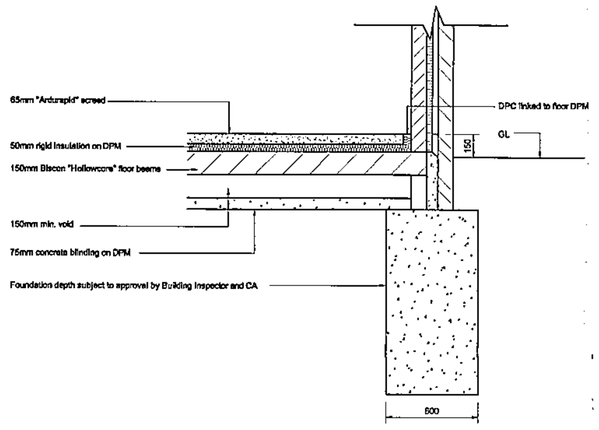

TYPICAL SECTION 1:20

31.OCT.2001* 5207

Donaldson
& Associates
LONDON SOUTHAMPTON

Oakwood House
212a Bassett Green Road
Bassett
Southampton
Hampshire SO16 3NF

Te: 02380 767733
Fax: 02380 767744
e-mail: Donaldsonassc@aol.com

Project:
St Crispin's
School
London Road
Wokingham
Berkshire

Drawing:
Proposed Extensions to Form 3No. Classrooms (incl.6th form Common Room),Toilets,Circulation and a Link Corridor.
ELEVATIONS & SECTION

Date:	12/10/01	Rev:	A
Drwn:	SB	Scale:	1:200, 1:100 & 1:20
Floor:			

Drwg. No. WDC/B/112

© 2001 Donaldson & Associates Ltd

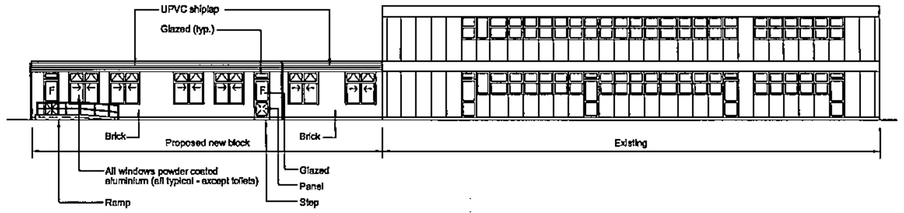

ELEVATION C 1:200

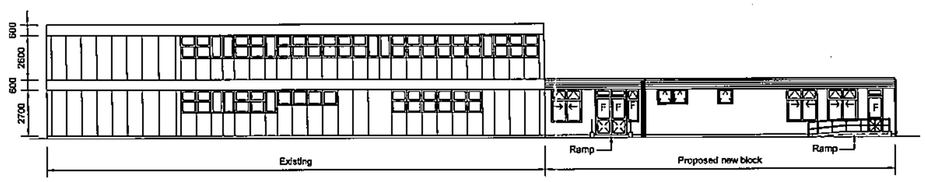

ELEVATION A 1:200

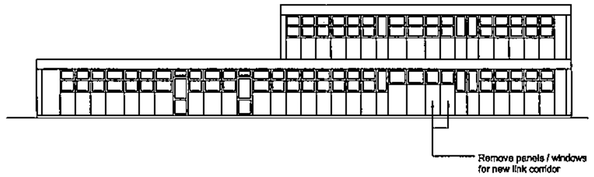

EXISTING ELEVATION B 1:200

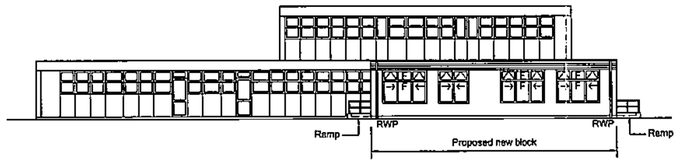

ELEVATION B 1:200

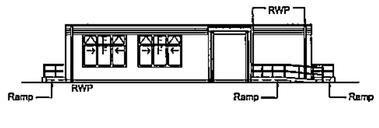

ELEVATION D 1:200

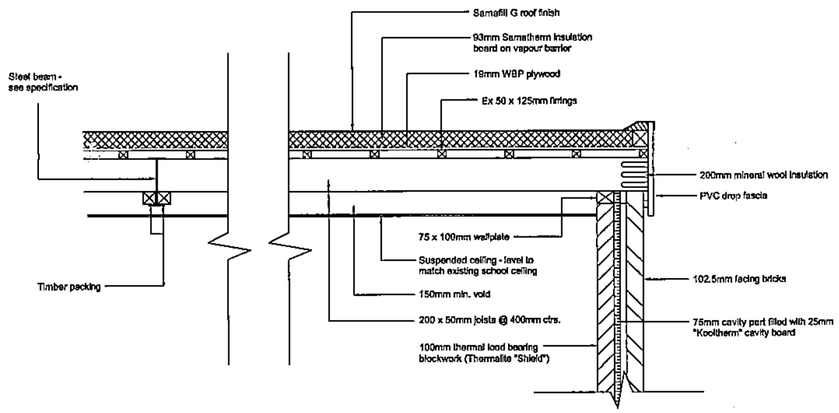

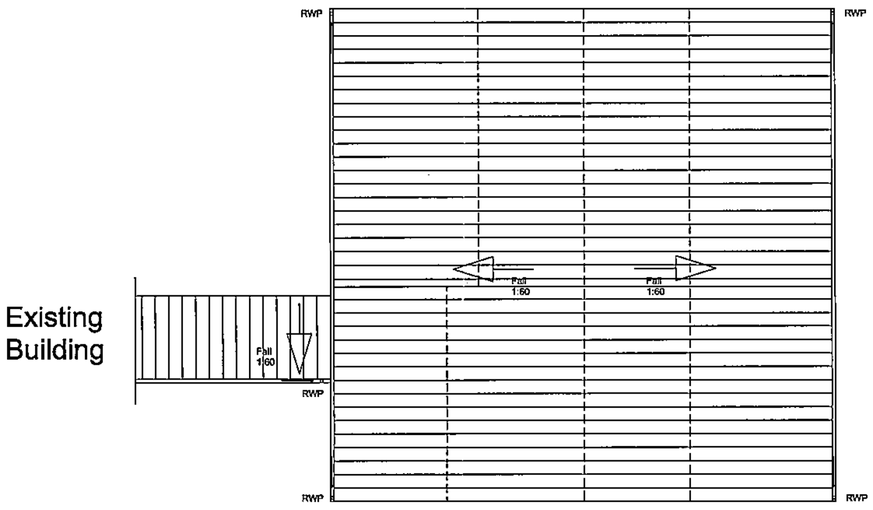

PROPOSED ROOF PLAN 1:100

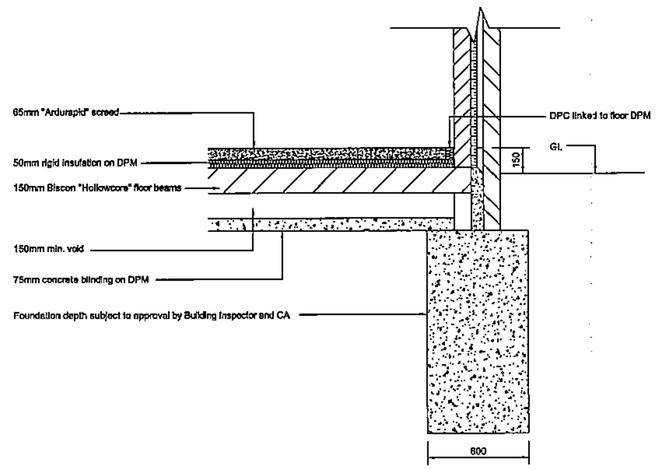

TYPICAL SECTION 1:20

31.OCT.2001 5207

Donaldson
& Associates

LONDON SOUTHAMPTON

Oakwood House
212a Bassett Green Road
Bassett
Southampton
Hampshire SO16 3NF

Te: 02380 767733
Fax: 02380 767744
e-mail: Donaldsonassc@aol.com

Project:
St Crispin's
School
London Road
Wokingham
Berkshire

Drawing:
Proposed Extensions to Form 3No. Classrooms (incl.6th form Common Room),Toilets,Circulation and a Link Corridor.
ELEVATIONS & SECTION

Date:	12/10/01	Revn:	A
Drwn:	SB	Scale:	1:200, 1:100 & 1:20
Floor:			

Drwg. No. WDC/B/112

© 2001 Donaldson & Associates Ltd