




Side

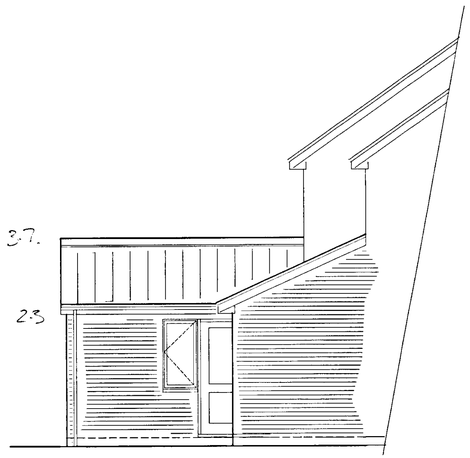


Rear

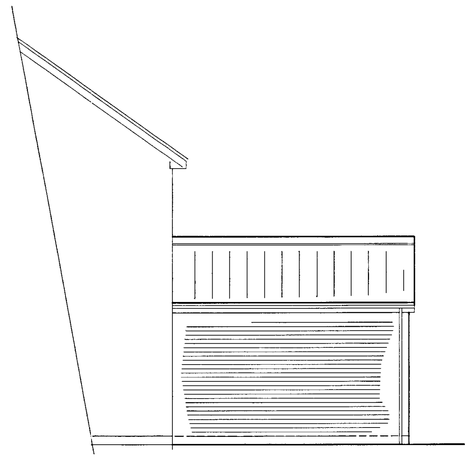

Side

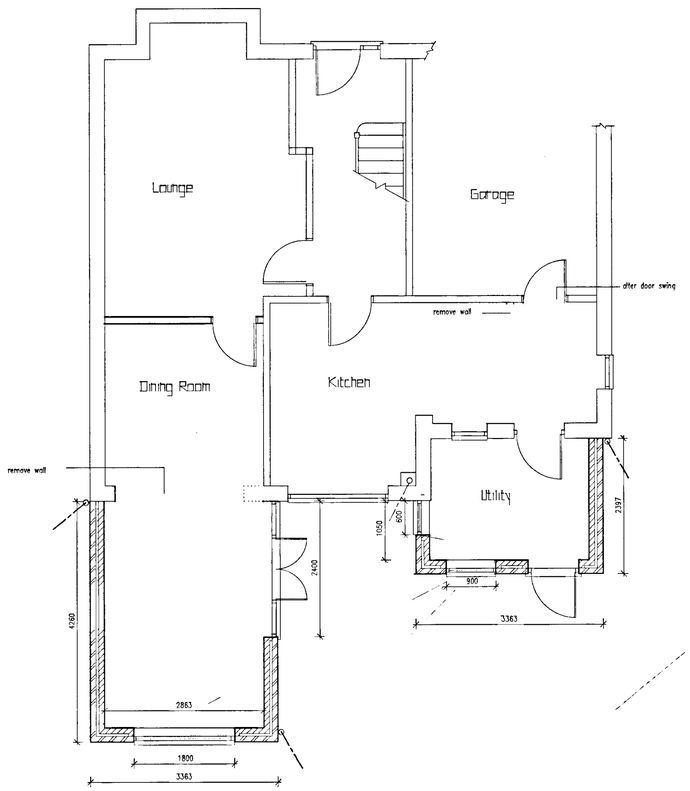

Grounf Floor

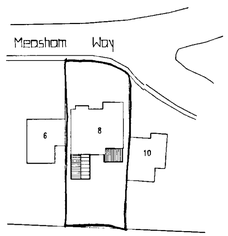

Block Plan
1:500

02.Oct.2001* 4920



Location Plan 1:2500

REVISIONS

Rev.	Description	Date
A	Clients comments added	18/9/2001

JOB TITLE
Mr & Mrs LLoyd
8 Meadsham Way
L'Eorley

APPROVED

TITLE
Rear Extension

SCALE 1:50 1:100 | DATE 3/9/2001 | DRAWING No. Lloyd:01 A

22/2/02