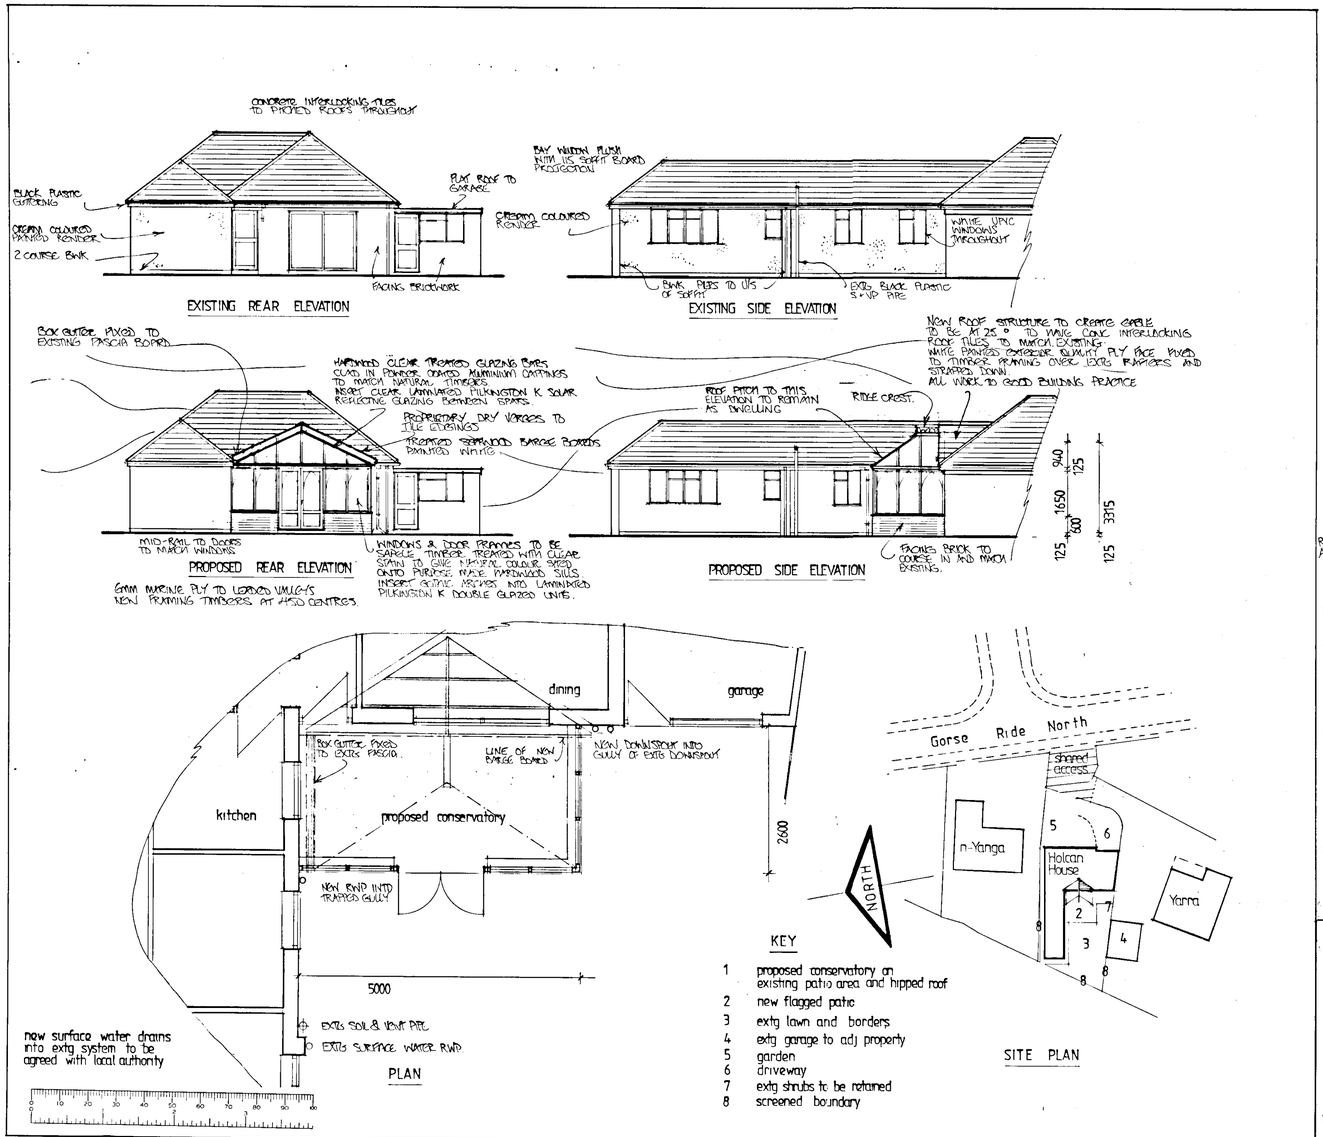


DRAWING FOR PLANNING
APPLICATION PURPOSES ONLY

REVISIONS:
A 16.10.01 ROOF DESIGN AMENDED. GABLE FORMED OVER EXTG ROOF

Client MR & MRS VAN DELSEN

Job PROPOSED CONSERVATORY AT
HOLCAN HOUSE
GORSE RIDE NORTH
FINCHAMPSTEAD
BERKSHIRE


Drawing GENERAL ARRANGEMENT

Scale 1:50 / 1:100 / 1:500

Dwg No VN/1 SNC/7A


Date OCT 2001

SUNSET NATIONAL CONSERVATORIES
Sunset National Conservatories Ltd
Head Office, Waddington Street, Oldham.
Greater Manchester, OL9 6QH.
Tel: 0161 624 5962 Fax : 0161 628 2575 e-mail: sunsetnational@aol.com.
Company Registration No 3081 907 V.A.T No 628 9699 67

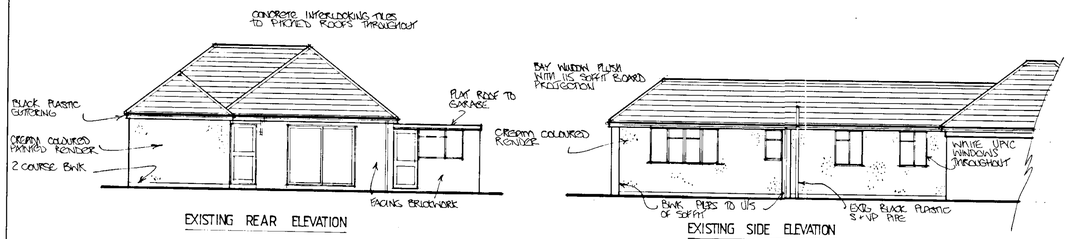


EXISTING REAR ELEVATION

EXISTING SIDE ELEVATION

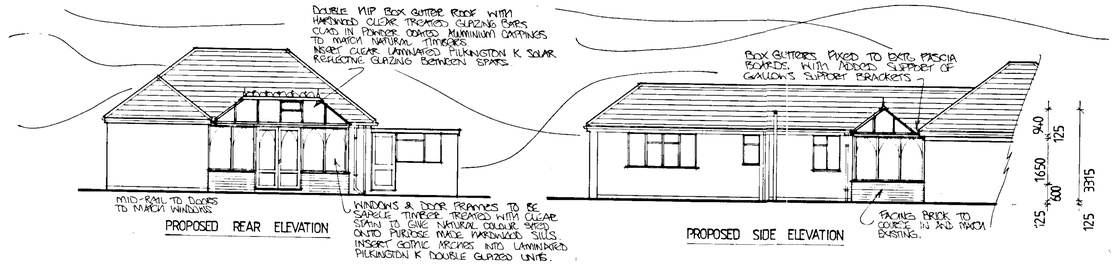

PROPOSED REAR ELEVATION


PROPOSED SIDE ELEVATION

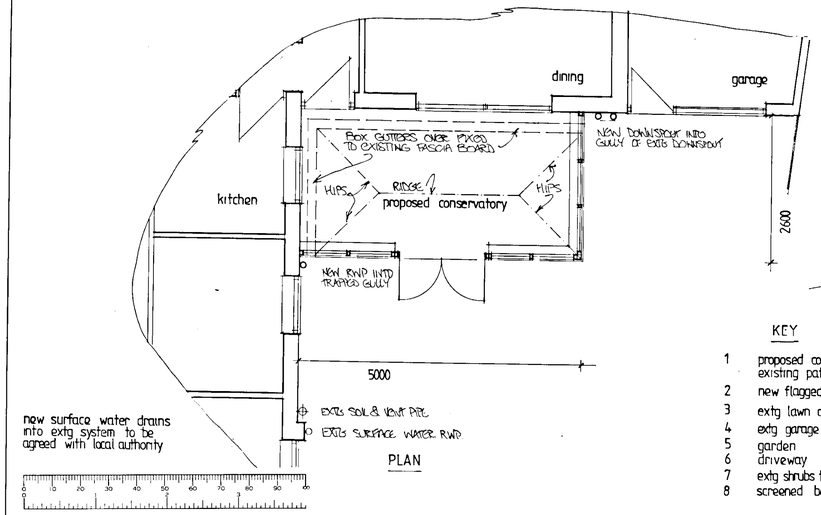

PLAN

KEY

1 proposed conservatory on existing patio area
2 new flagged patio
3 extg lawn and borders
4 extg garage to adj property
5 garden
6 driveway
7 extg shrubs to be retained
8 screened boundary

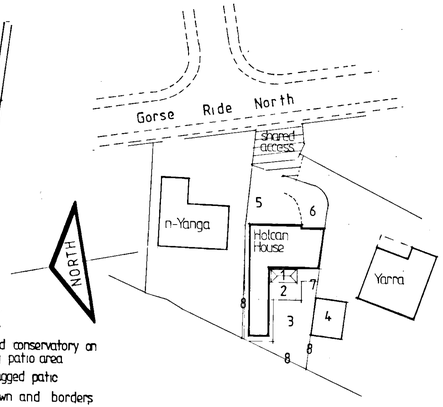

SITE PLAN

DRAWING FOR PLANNING APPLICATION PURPOSES ONLY

LOCATION PLAN 1:1250

Client MR & MRS VAN DELSEN

Job PROPOSED CONSERVATORY AT HOLCAN HOUSE GORSE RIDE NORTH FINCHAMPSTEAD BERKSHIRE

Drawing GENERAL ARRANGEMENT

APPROVED

Scale 1:50 / 1:100 / 1:500

Dwg No VN/1 SNC/7

Date OCT 2001

SUNSET CONSERVATORIES

14 NOV 2001

5226

Sunset National Conservatories Ltd
Head Office Waddington Street Oldham.
Greater Manchester OL9 6QH
Tel: 0161 624 5962 Fax: 0161 628 2575 e-mail: sunsetnational@aol.com
Company Registration No 3081 907 V A T No 628 9699 67