

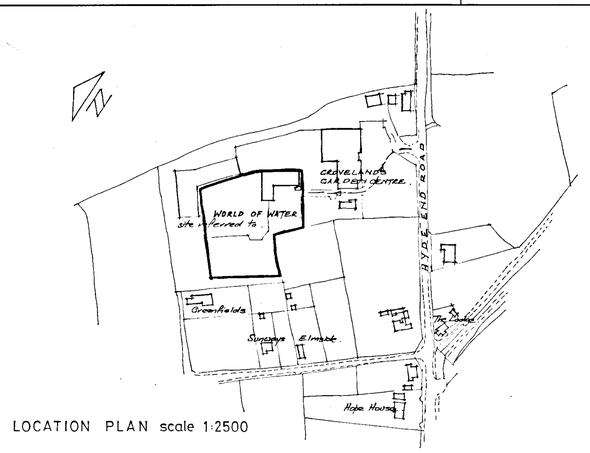



LOCATION PLAN scale 1:2500

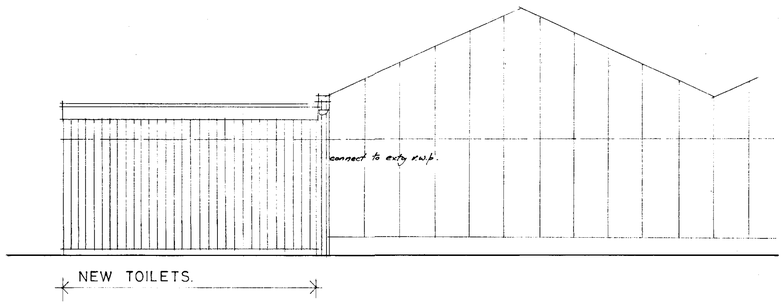


SIDE ELEVATION (S.E.)

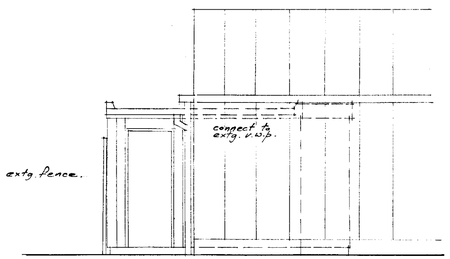


REAR ELEVATION. (N.E.)

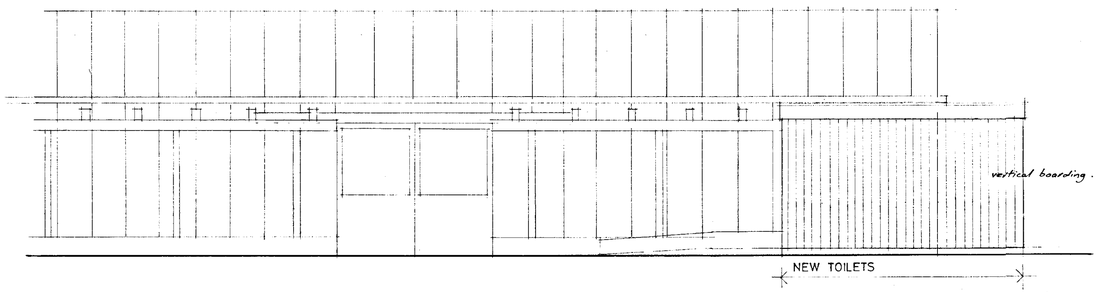

FRONT ELEVATION. (S.W.)

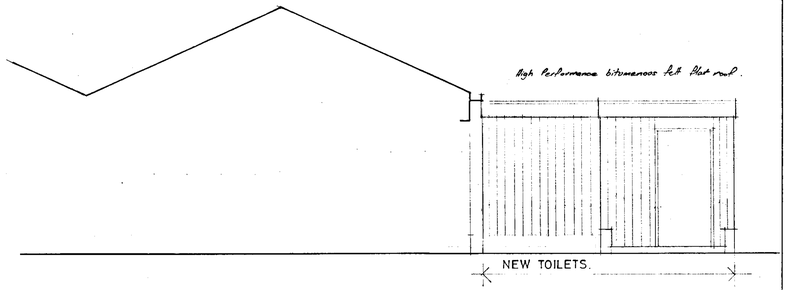


SECTION/ SIDE ELEVATION. (N.W.)

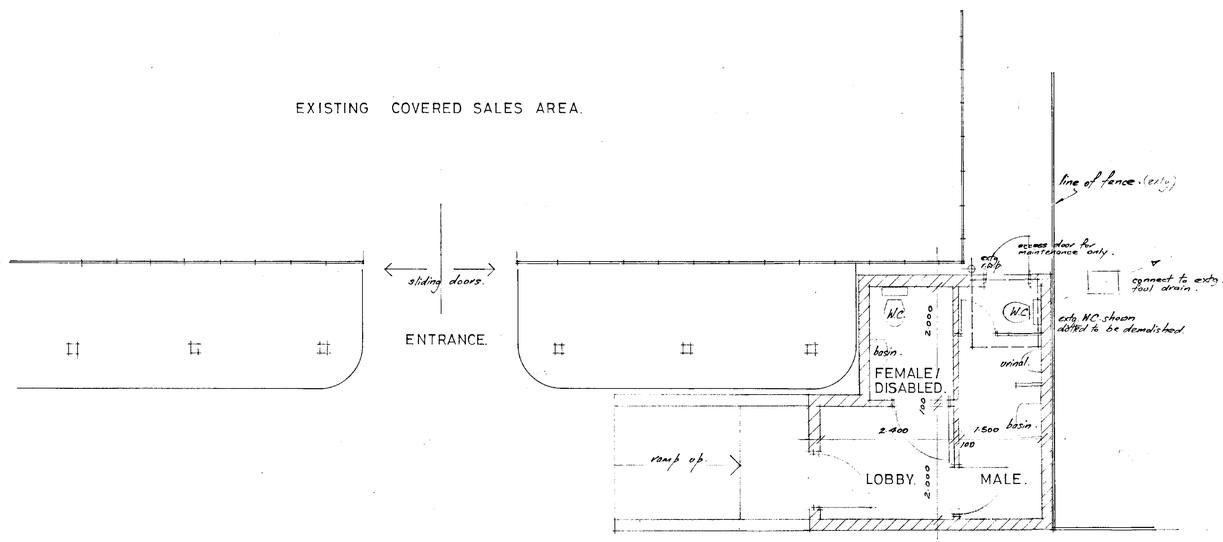

Proposed new Toilets.

PLAN.

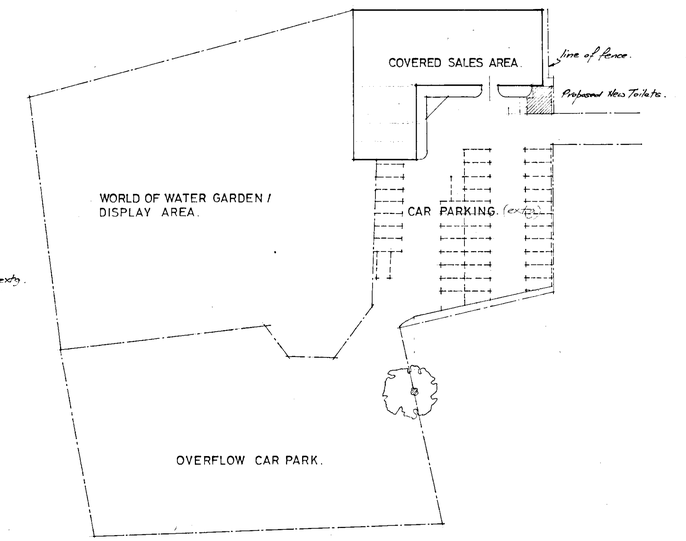

SITE PLAN. scale 1:500

DO NOT SCALE from this drawing.

Contractors must verify all dimensions on site before setting out, commencing work, or making any shop drawings.

Notes

A 9.11.2001 Side & Rear Elevations added.

Revisions 12.NOV.2001 5239

Client
WORLD OF WATER.

Job title
166 HYDE END ROAD,
SHINFIELD,
READING, BERKS.

Drawing title
PROPOSED NEW TOILET FACILITIES.

APPROVED

Scale	Date	Drawn
1:50	Sept.2001	R.H.

ROY HILL, MBIAT
Architectural Technologist

167 Upper Woodcote Road
Caversham, Reading, Berks, RG4 7JR

Phone/Fax 0118 9473025

RH 20011/01. A.

8217LT/6233