

This drawing is copyright and may not be reproduced without the written consent of the Architect.




FRONT

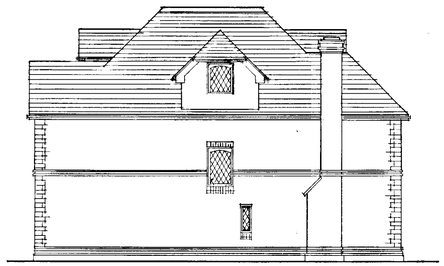

SIDE

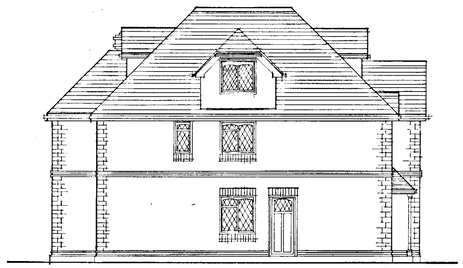


SIDE

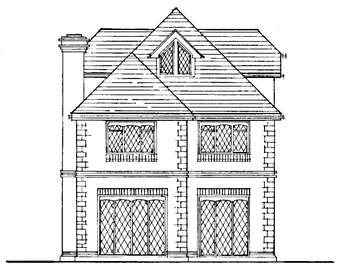

REAR

ELEVATIONS

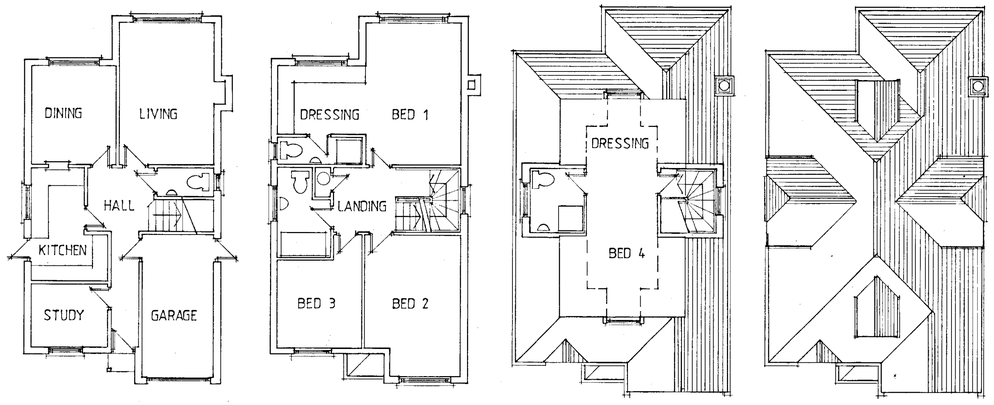

GROUND FLOOR


FIRST FLOOR

SECOND FLOOR


ROOF

PLANS



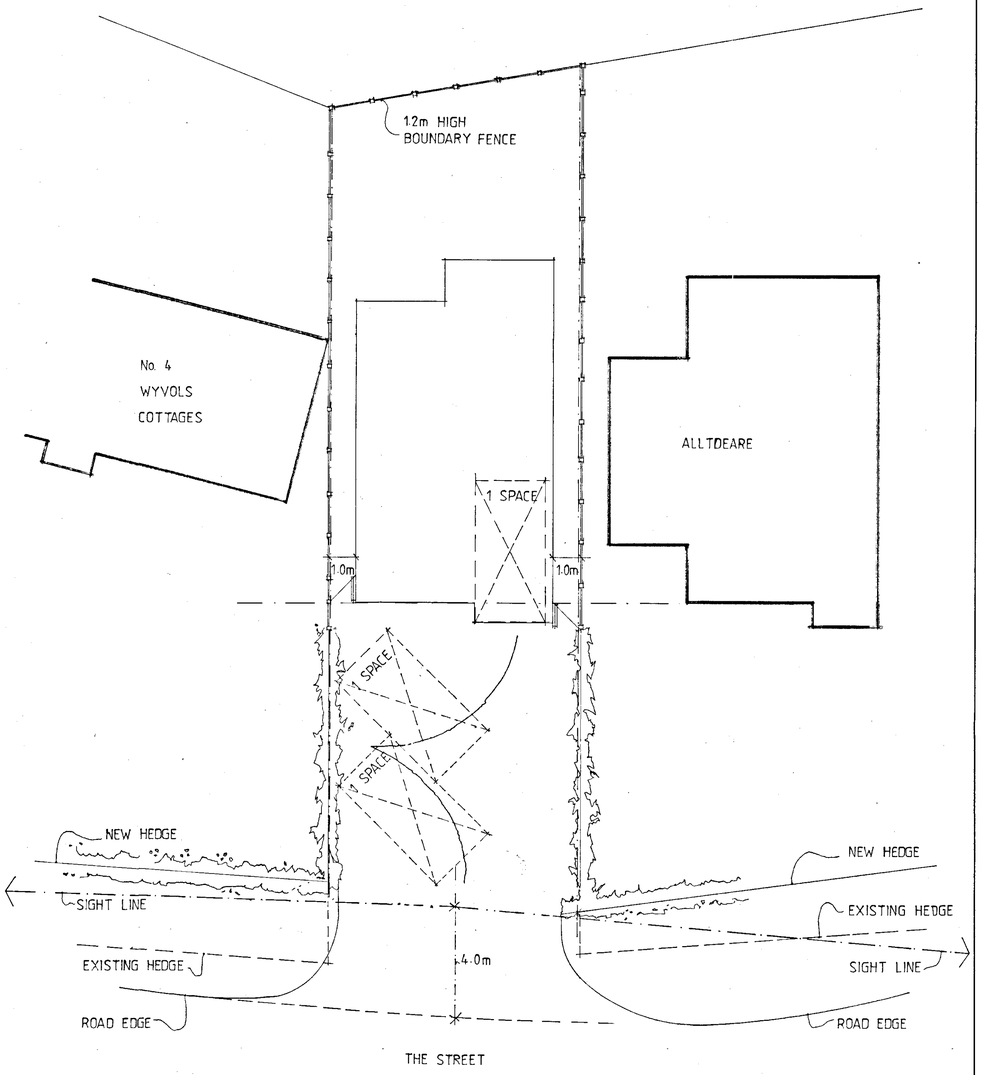

SITE LAYOUT

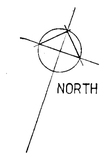

W. M. GRAHAM ASSOCIATES
CHARTERED ARCHITECTS
1 Rectory Road.
Wokingham.
Berkshire. RG40 1DJ.
Tel: 0118 9770464
Fax: 0118 9770482

RE-USED

Job

PLOT ADJOINING
WYVOLS COTTAGES
THE STREET


Title


SCHEME B


Scale	Date	Drawn By
1 : 100	SEP '01	AA
Job No.	**Drawing No.**	**Revision**
2324	02	


Artworker DS(UK) 00129

This drawing is copyright and may not be reproduced without the written consent of the Architect.

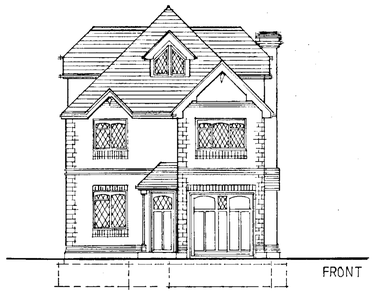


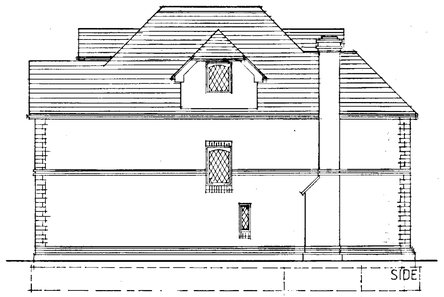

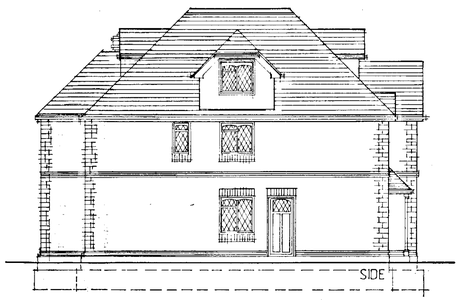


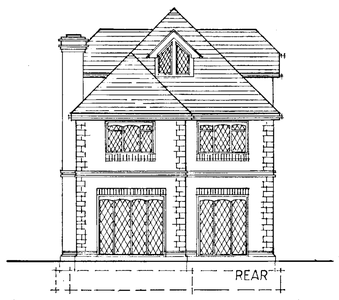


ELEVATIONS

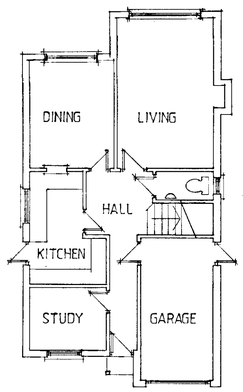


GROUND FLOOR

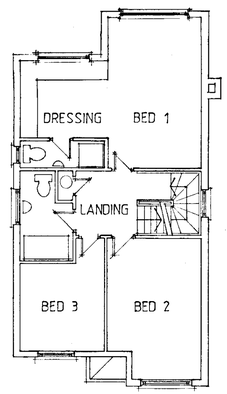

FIRST FLOOR

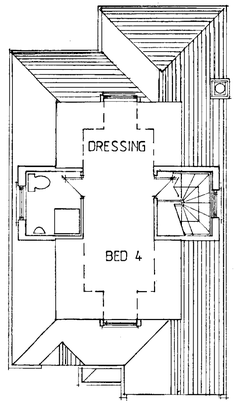


SECOND FLOOR

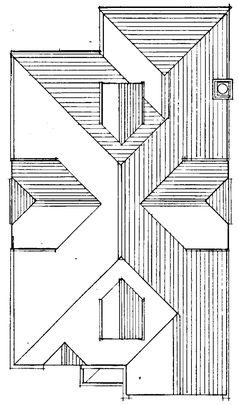

ROOF

PLANS



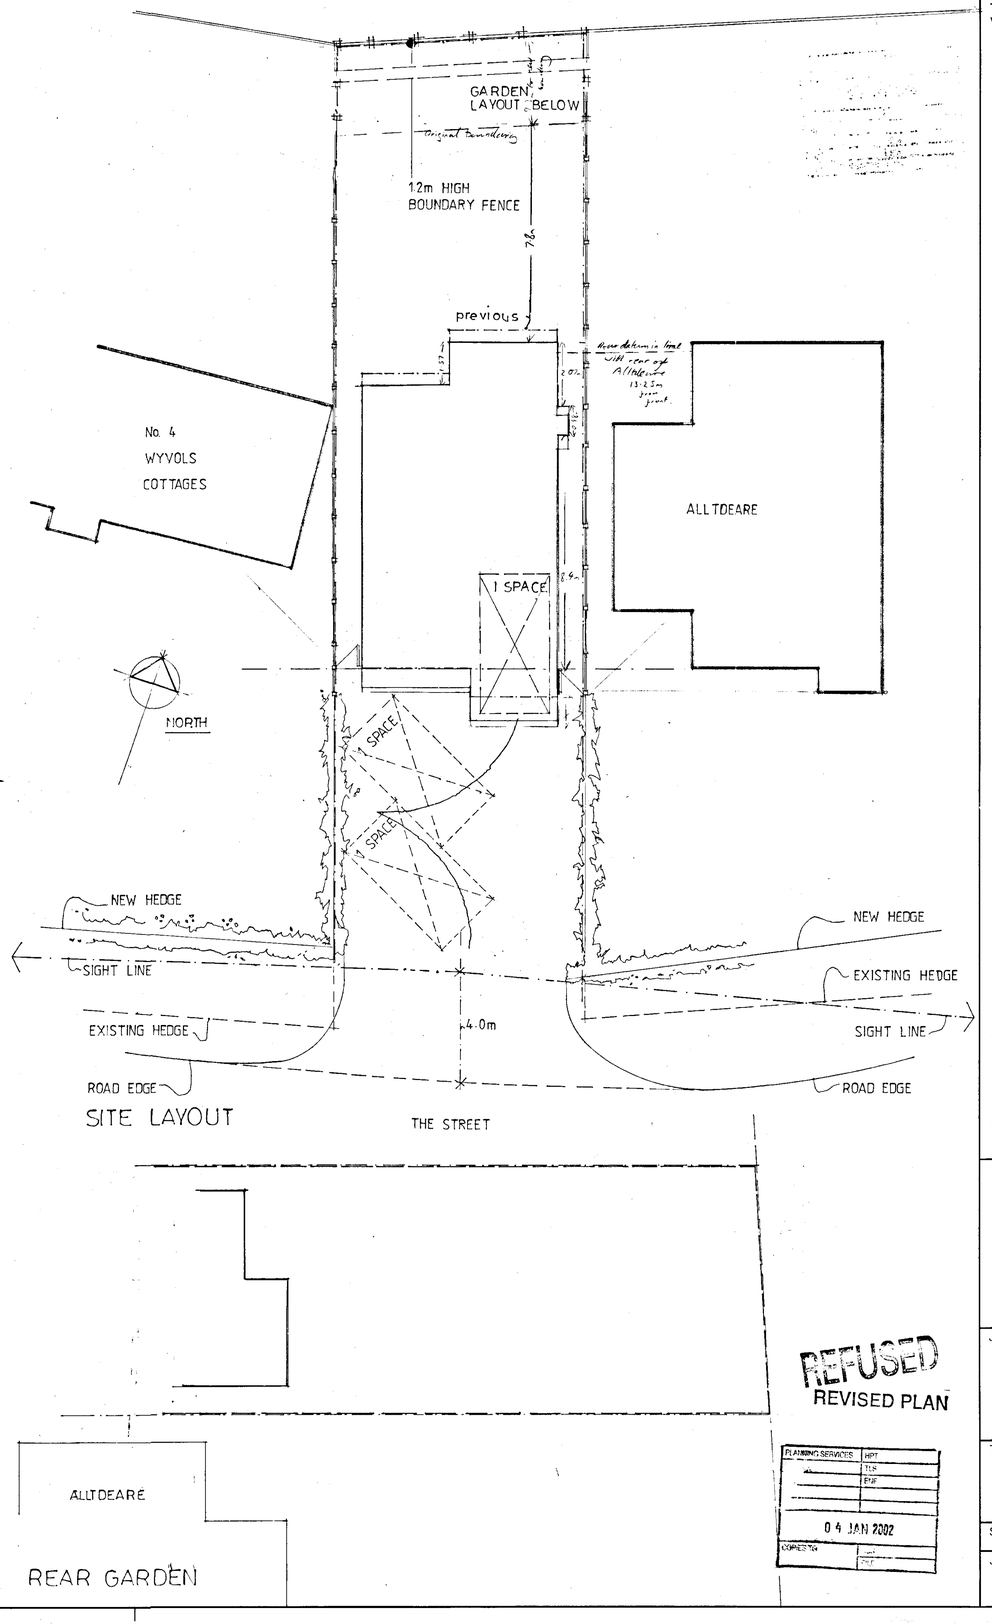

REFUSED
REVISED PLAN

PLANNING SERVICES	HPT
	TLS
	PJE
04 JAN 2002	
COPIES TO	

B	21·12·01
A	14·12·01

W. M. GRAHAM ASSOCIATES
CHARTERED ARCHITECTS
1 Rectory Road.
Wokingham.
Berkshire. RG40 1DJ.
Tel: 0118 9770464
Fax: 0118 9770482

Job BEAVER COTTAGE
PLOT ADJOINING WYVOLS COTTAGES THE STREET

Title
SCHEME C

Scale	Date	Drawn By
1:100	SEP '01	AA
Job No.	**Drawing No.**	**Revision**
2324	02	B

Artworker DSUK) 00129