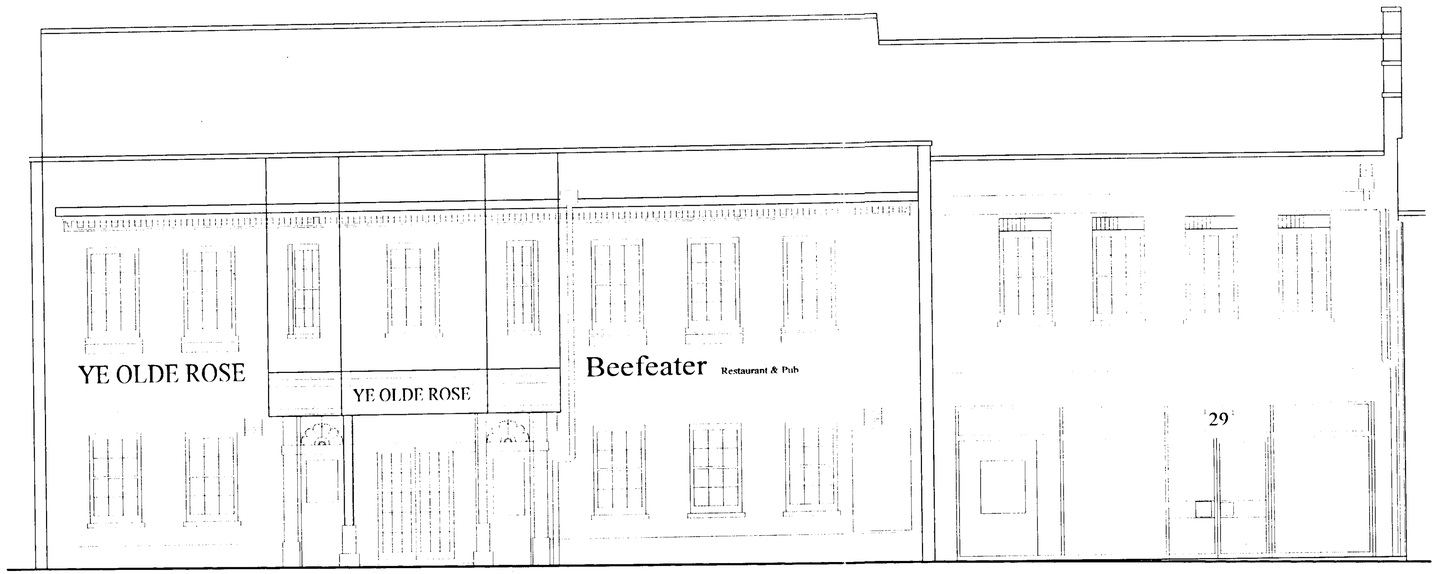

FRONT ELEVATION AS EXISTING

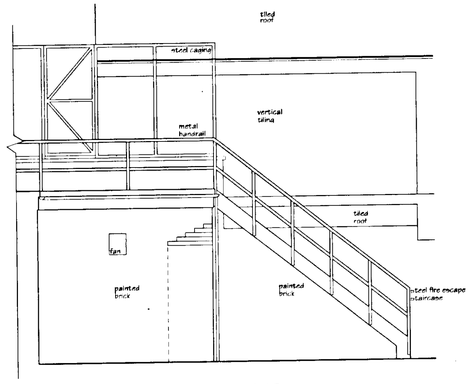

REAR / SIDE ELEVATION AS EXISTING

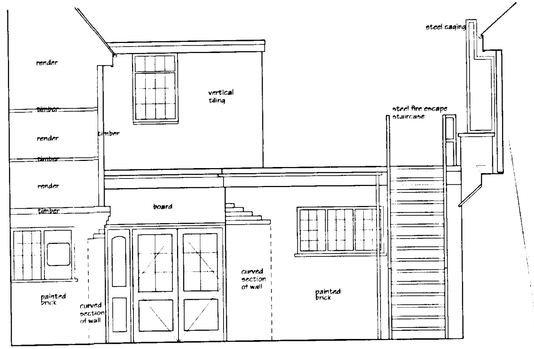

REAR ELEVATION AS EXISTING

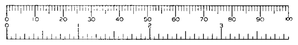

SEIA

Street Eite Associates

Architectural and Interior Design Consultants
Princes Drive • Kenilworth • Warks • CV8 2FD
Tel: 01926 864440 • Fax: 01926 864441
E-mail: eea@streeteite.co.uk

Client: grillbar®

Project: Ye Olde Rose
Wokingham

Drawing Title: Existing elevations

Scale: 1:50 Date: July 2001

Drawing no. 20062/03 Rev A

Revisions
A Rear elevations added and general revisions

This drawing is the property of Street Eite Associates. Copyright is reserved by them and the drawing is issued on the condition that it is not copied in any part without their written consent. Figured dimensions to take preference over those scaled. All dimensions to be checked on site before commencement of the work or shop drawings. This drawing to be read in conjunction with the specification when existing and all other consultants drawings.

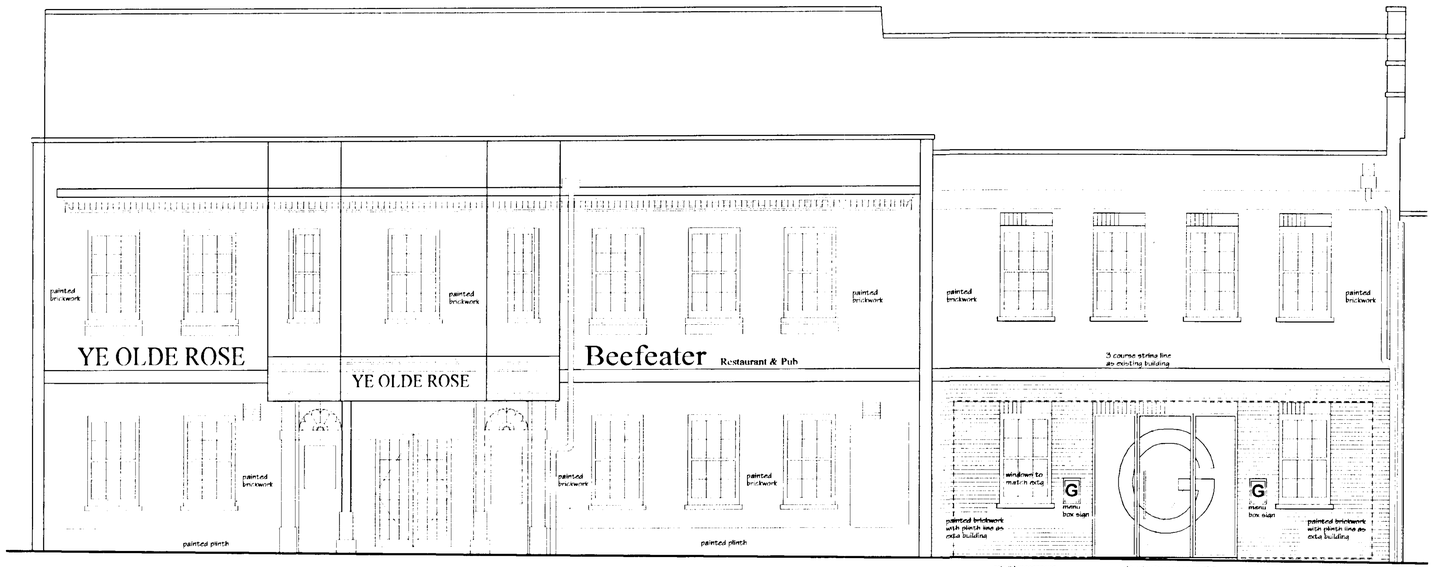

FRONT ELEVATION AS PROPOSED

NOTE:
Colours to be continuous over whole building.
External signage subject to seperate application.

New windows to be painted to match exisg.
Entrance doors to be stained ash

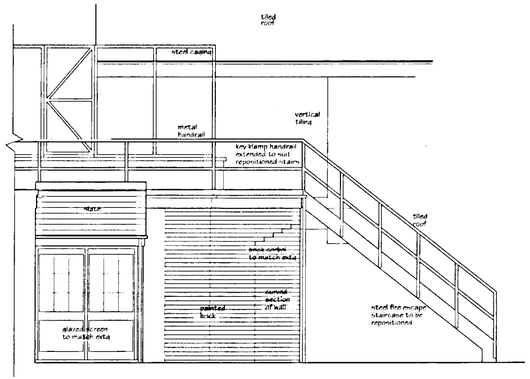

REAR / SIDE ELEVATION AS PROPOSED

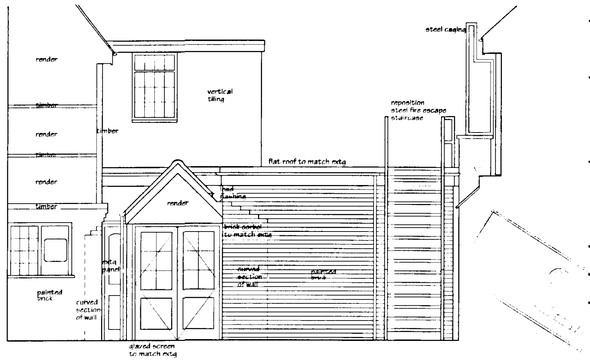

REAR ELEVATION AS PROPOSED

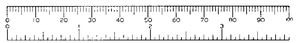

SEIA
Street Eite Associates

Architectural and Interior Design Consultants
Princes Drive • Kenilworth • Warks • CV8 2FD
Tel: 01926 864440 • Fax: 01926 864441
E-mail: sea@streeteite.co.uk

Client
grillbar®

Project
Ye Olde Rose
Wokingham

Drawing Title
Proposed elevations

Scale 1:50 Date Oct 2001

Drawing no. 20062/05 Rev

Revisions

This drawing is the property of Street Eite Associates. Copyright is reserved by them and the drawing is issued on the condition that it is not copied in any part without their written consent. Figured dimensions to take preference over thumb scaled. All dimensions to be checked on site before commencement of the work or shop drawings. This drawing to be read in conjunction with the specification where existing and all other consultants drawings.

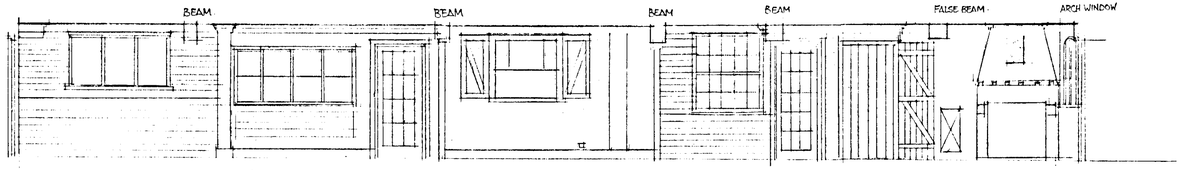

CORRIDOR ELEVATION AS EXISTING 1:50

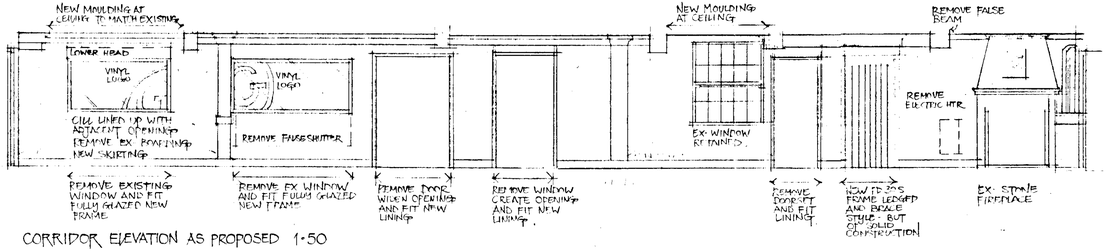

CORRIDOR ELEVATION AS PROPOSED 1:50

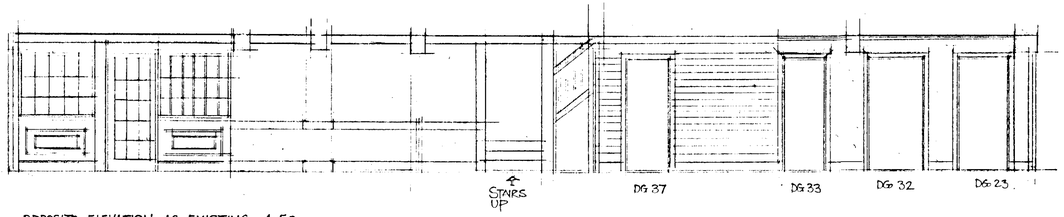

OPPOSITE ELEVATION AS EXISTING 1:50

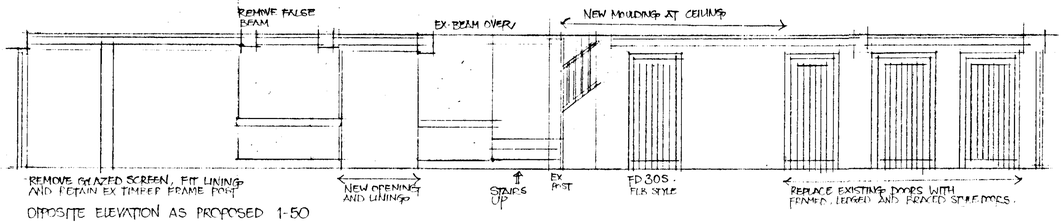

OPPOSITE ELEVATION AS PROPOSED 1:50

SEA
Street Eite Associates
Architectural & Interior Design Consultants
Princes Drive • Kenilworth • Warwickshire • CV8 2FD
Tel: 01926 864440 • Fax: 01926 864441 • E-mail: sea@streeteite.co.uk

Client
grillbar®

Project
Ye Olde Rose
Wokingham

Drawing Title
Corridor elevations

Scale 1:50 Date Oct 2001

Drawing no 20062 / 06 Rev: -

Revisions

This drawing is the property of Street Eite Associates. Copyright is reserved by them and the drawing is issued on the condition that it is not copied in any part without their written consent. Figured dimensions to take preference over those scaled. All dimensions to be checked on site before commencement of work or shop drawings. This drawing to be read in connection with the specification where existing and all other consultants drawings.

MY 666123 8



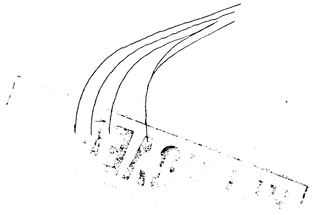

Street Eite Associates

Architectural & Interior Design Consultants

29a Bridge Street • Kenilworth • Warwickshire • CV8 1BP

Tel: 01926 864440 • Fax: 01926 864441 • E-mail: seaodal@pipex.com

Client

grillbar®

Project

Ye Olde Rose,
Wokingham.

Drawing Title

Proposed Elevation to New
Bar Extension

Scale n t s Date May 2001

Drawing no. 20062 / sk3 Rev. B

Revisions

A. NEW BAR EXTENSION ELEVATIONS AMENDED AS PLANNERS REQUIREMENTS. 21/08/01.

B. CHIMNEY REMOVED. 11/10/01

This drawing is the property of Street Eite Associates. Copyright is reserved by them and the drawing is issued on the condition that it is not copied in any part without their written consent. Figured dimensions to take preference over those scaled. All dimensions to be checked on site before commencement of work or shop drawings. This drawing to be read in conjunction with the specification where existing and all other consultants drawings.

MY 617595 B

31.OCT.2001 • 5144

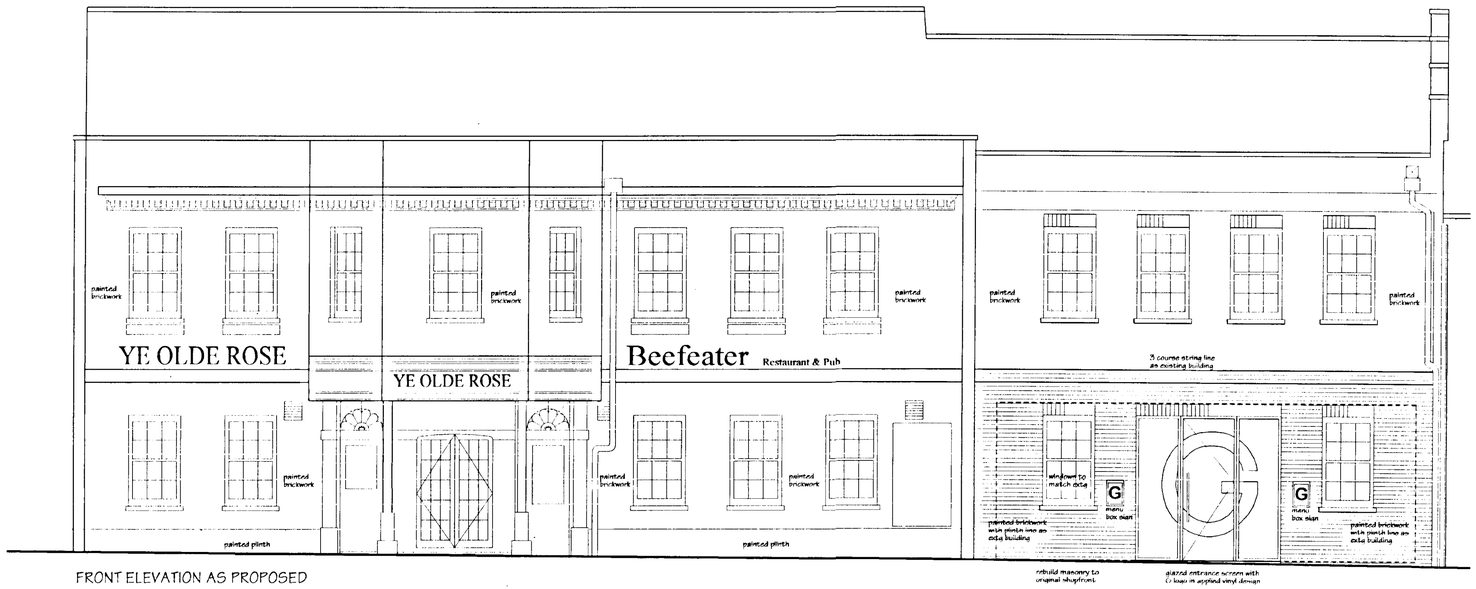

FRONT ELEVATION AS PROPOSED

NOTE:
colours to be continuous over whole building.
External signage subject to seperate application.

New windows to be painted to match extg.
Entrance doors to be stained ash

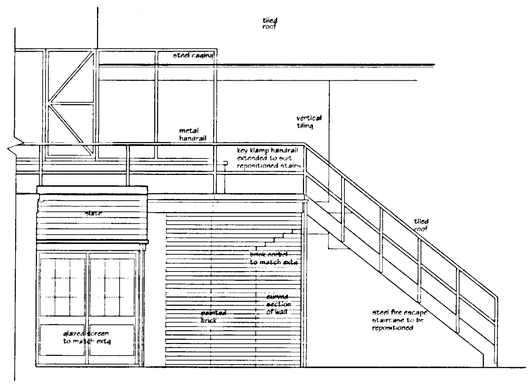

REAR / SIDE ELEVATION AS PROPOSED

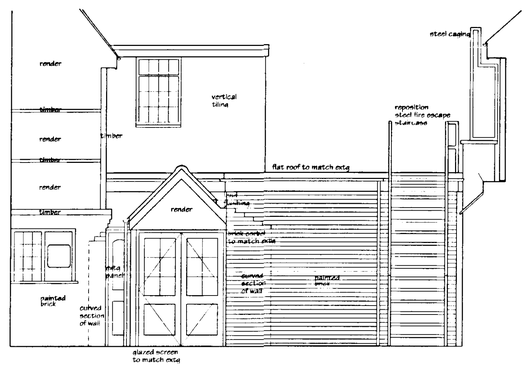

REAR ELEVATION AS PROPOSED

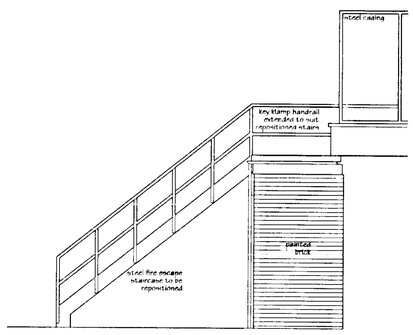

REAR / SIDE ELEVATION AS PROPOSED



SEIA
Street Eite Associates
Architectural and Interior Design Consultants
Princes Drive • Kenilworth • Warks • CV8 2FD
Tel: 01926 864440 • Fax: 01926 864441
E-mail: sea@streetelte.co.uk

Client
grillbar®

Project
Ye Olde Rose
Wokingham

Drawing Title
Proposed elevations

Scale	1:50	Date	Oct 2001
Drawing no.	20062/05	Rev	A

Revisions

A	Opposite toilet elevation added	30/10/01

This drawing is the property of Street Eite Associates. Copyright is reserved by them and the drawing is issued on the condition that it is not copied in any part without their written consent. Figured dimensions to take preference over those scaled. All dimensions to be checked on site before commencement of the work or shop drawings. This drawing to be read in conjunction with the specification when existing and all other consultants drawings.

NOTE:
areas where opening up occurs to be agreed on site with conservation Architect at the time of operation.

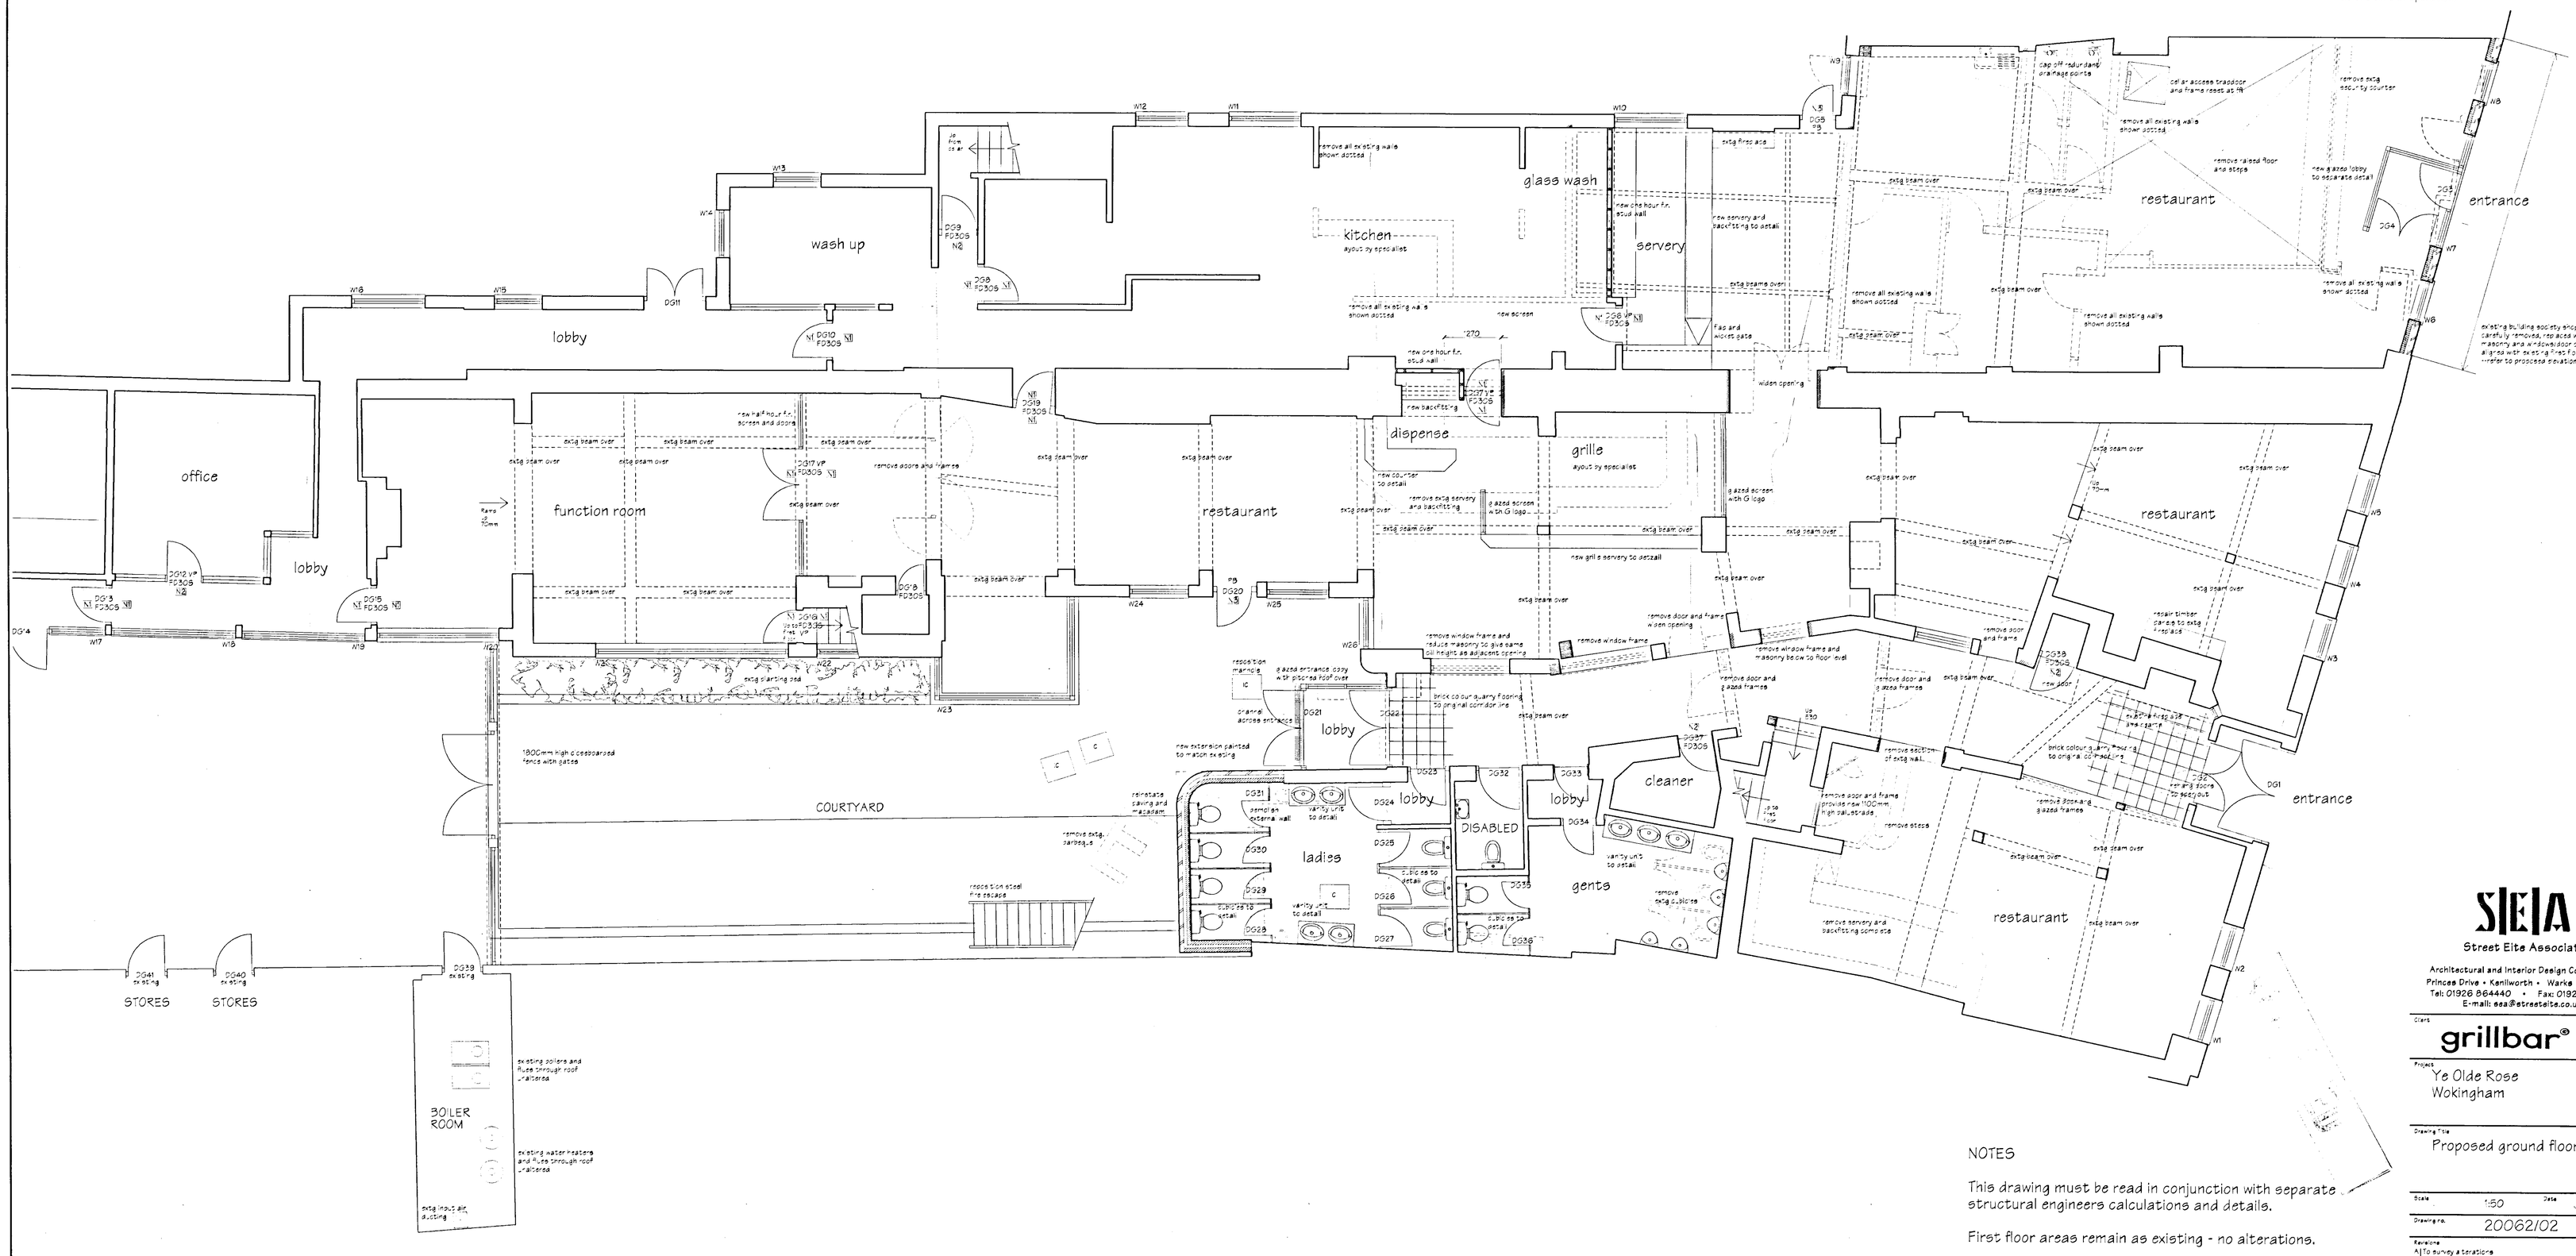

NOTES

This drawing must be read in conjunction with separate structural engineers calculations and details.

First floor areas remain as existing - no alterations.

SEIA
Street Elite Associates
Architectural and Interior Design Consultants
Princes Drive • Kenilworth • Warks • CV8 2FD
Tel: 01926 864440 • Fax: 01926 864441
E-mail: sea@streetelite.co.uk

Client
grillbar®

Project
Ye Olde Rose
Wokingham

Drawing Title
Proposed ground floor plan

Scale	1:50	Date	July 2001
Drawing no.	20062/02	Rev	A

Revisions
A To survey alterations 8/10/01

This drawing is the property of Street Elite Associates. Copyright is reserved by them and the drawing is issued on the condition that it is not copied in any part without their written consent. Figured dimensions to take preference over those scaled. All dimensions to be checked on site before commencement of the work or any drawings. This drawing to be read in conjunction with the specification when existing and all other consultants drawings.