


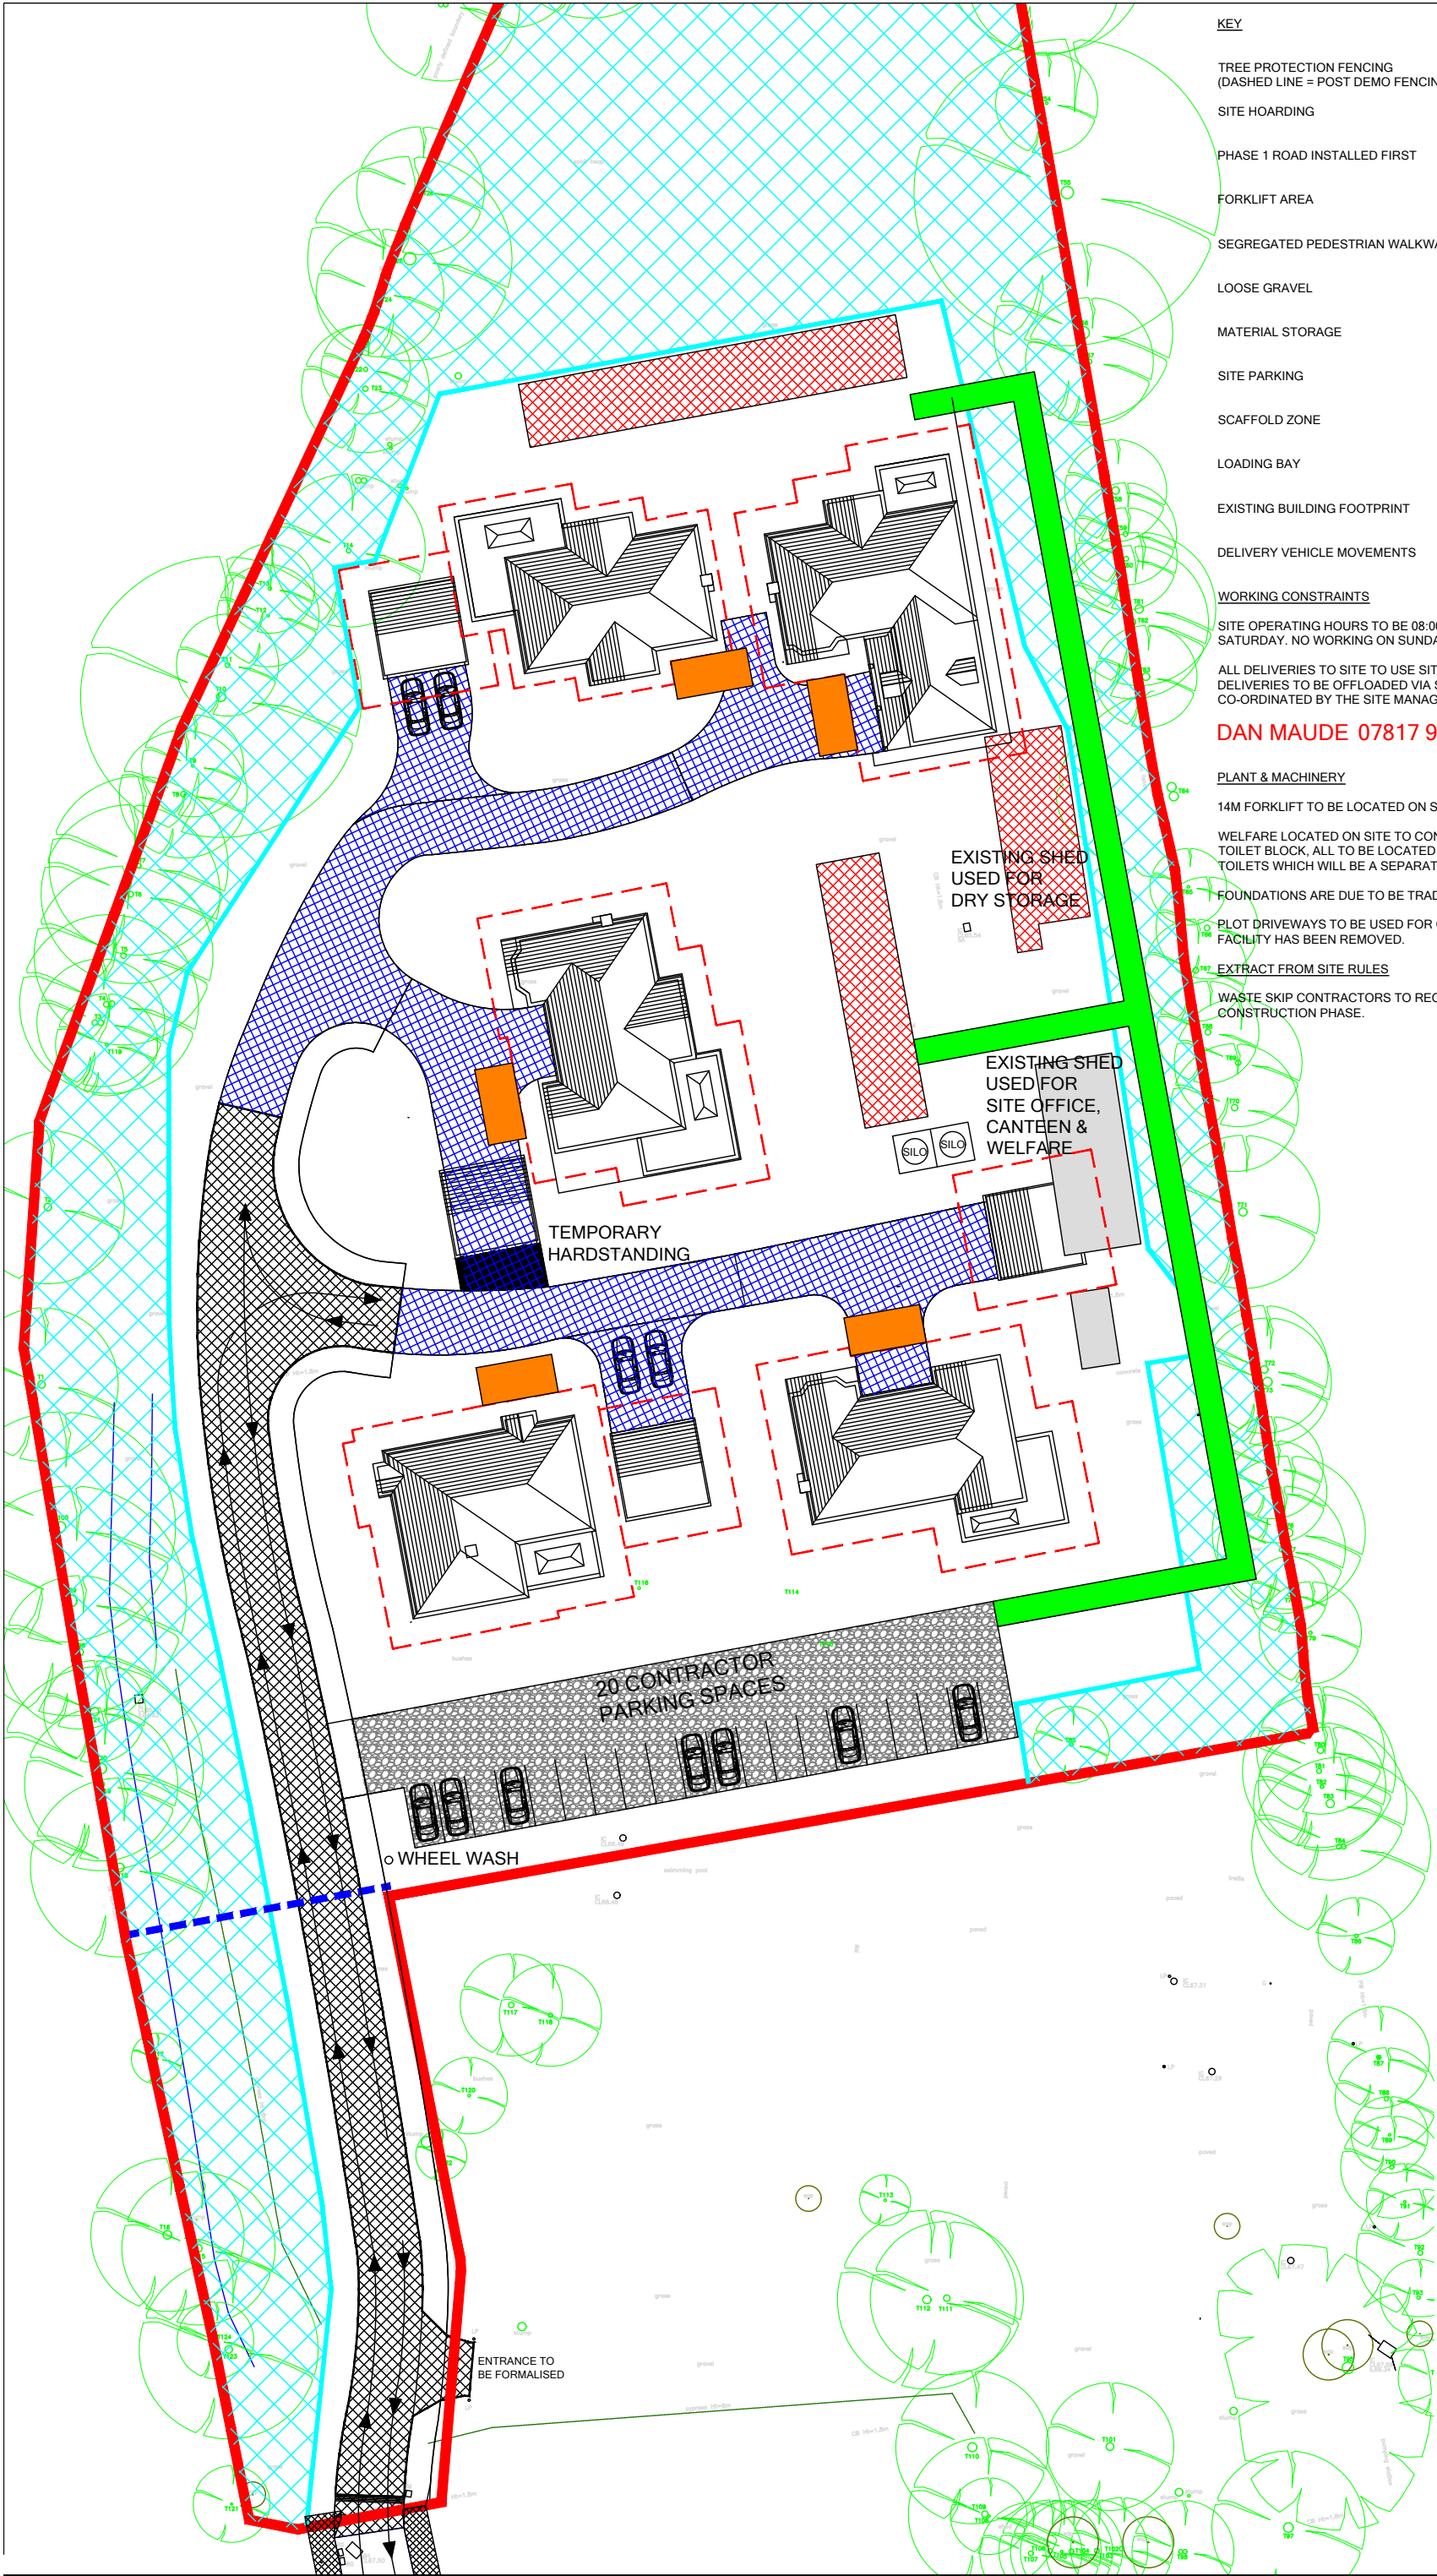

KEY

TREE PROTECTION FENCING
(DASHED LINE = POST DEMO FENCING)

SITE HOARDING

PHASE 1 ROAD INSTALLED FIRST

FORKLIFT AREA

SEGREGATED PEDESTRIAN WALKWAY

LOOSE GRAVEL

MATERIAL STORAGE

SITE PARKING

SCAFFOLD ZONE

LOADING BAY

EXISTING BUILDING FOOTPRINT

DELIVERY VEHICLE MOVEMENTS

WORKING CONSTRAINTS

SITE OPERATING HOURS TO BE 08:00am - 18:00pm MONDAY TO FRIDAY AND 8:00am - 13:00pm SATURDAY. NO WORKING ON SUNDAYS OR BANK HOLIDAYS.

ALL DELIVERIES TO SITE TO USE SITE ENTRANCE TURNING HEAD. DELIVERIES TO BE OFFLOADED VIA SITE FORKLIFT. ALL DELIVERIES TO BE CO-ORDINATED BY THE SITE MANAGER AS FOLLOWS:

DAN MAUDE 07817 924304

PLANT & MACHINERY

14M FORKLIFT TO BE LOCATED ON SITE THROUGHOUT BUILD UNTIL SCAFFOLD DROPPED.

WELFARE LOCATED ON SITE TO CONSIST OF SITE OFFICE, CANTEEN, DRYING AREA AND TOILET BLOCK, ALL TO BE LOCATED IN THE EXISTING OUTBUILDINGS ON SITE EXCEPT FOR TOILETS WHICH WILL BE A SEPARATE BUILDING.

FOUNDATIONS ARE DUE TO BE TRADITIONALLY DUG.

PLOT DRIVEWAYS TO BE USED FOR CONTRACTOR PARKING ONCE TEMPORARY PARKING FACILITY HAS BEEN REMOVED.

EXTRACT FROM SITE RULES

WASTE SKIP CONTRACTORS TO RECYCLE ALL RECYCLABLE MATERIALS DURING THE CONSTRUCTION PHASE.

Rev	Date	Amendment	By
Status			
INFORMATION			
Project Address			
Johnson Drive Finchampstead			
Drawing Title			
Site Set Up Plan			
Drawn By	RJM	Date	09.09.24
Check	-	Scale	1:250 @ A1
Drawing No.			Rev.
JDF-1002			-